
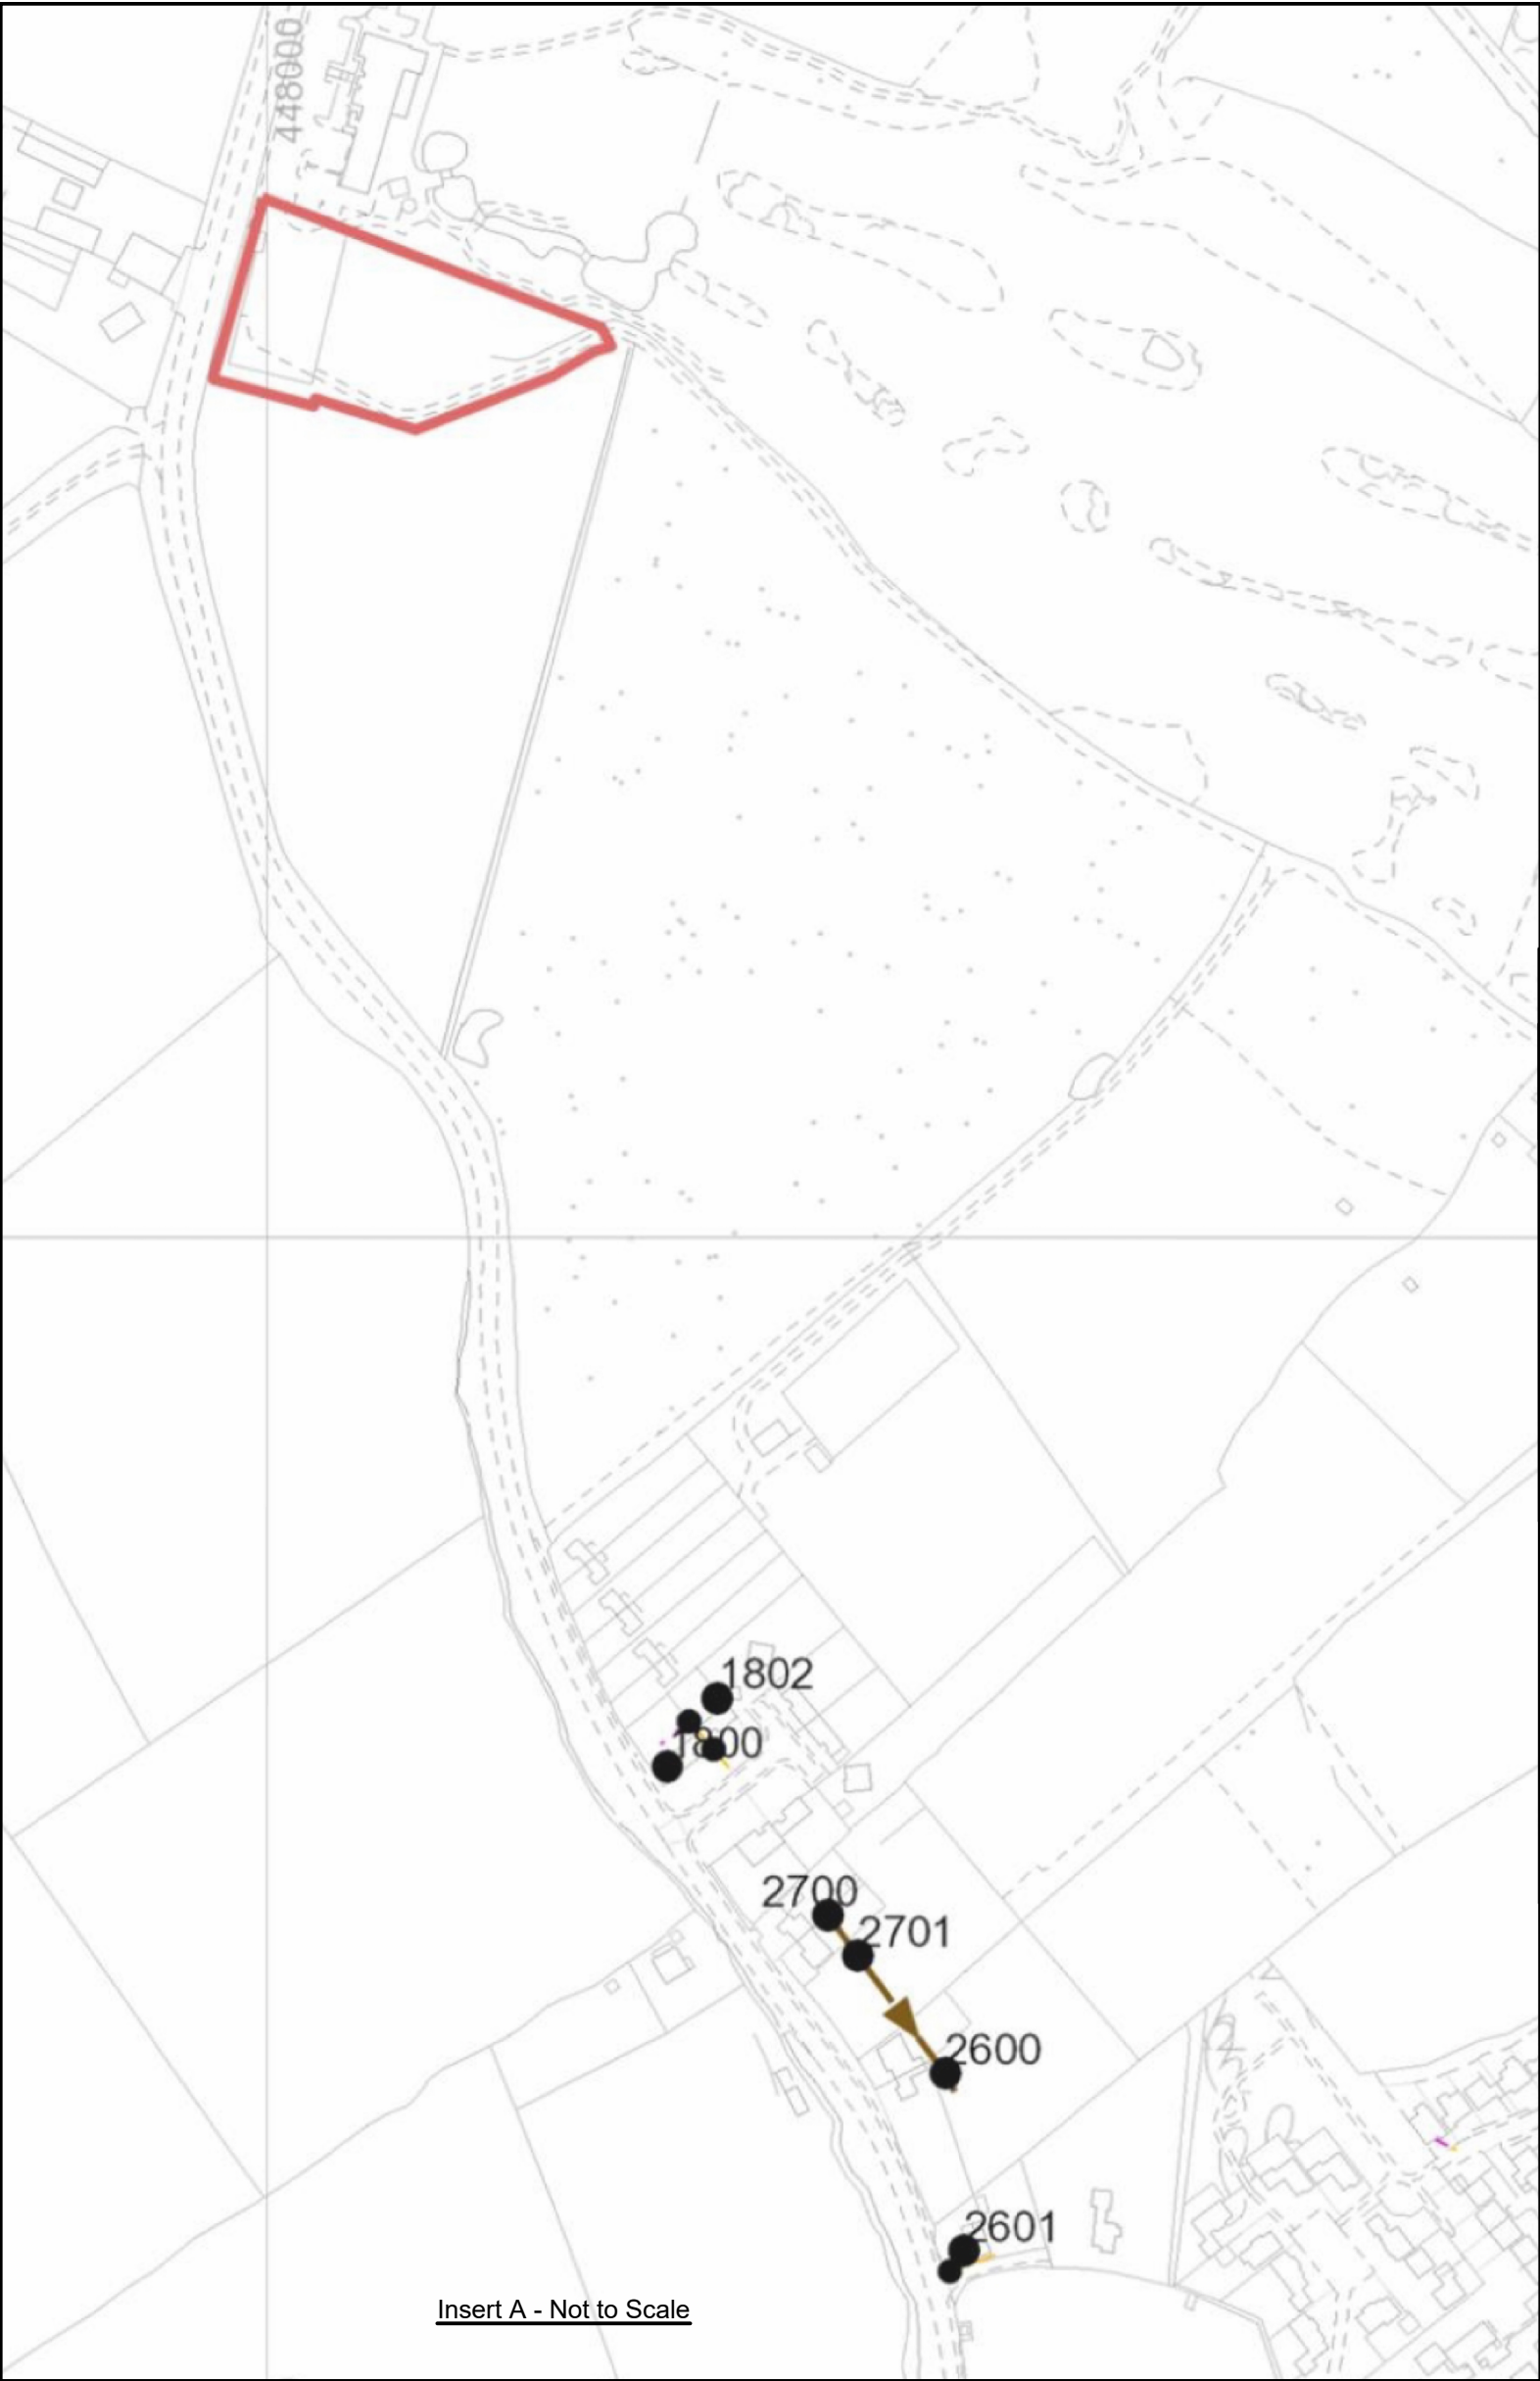


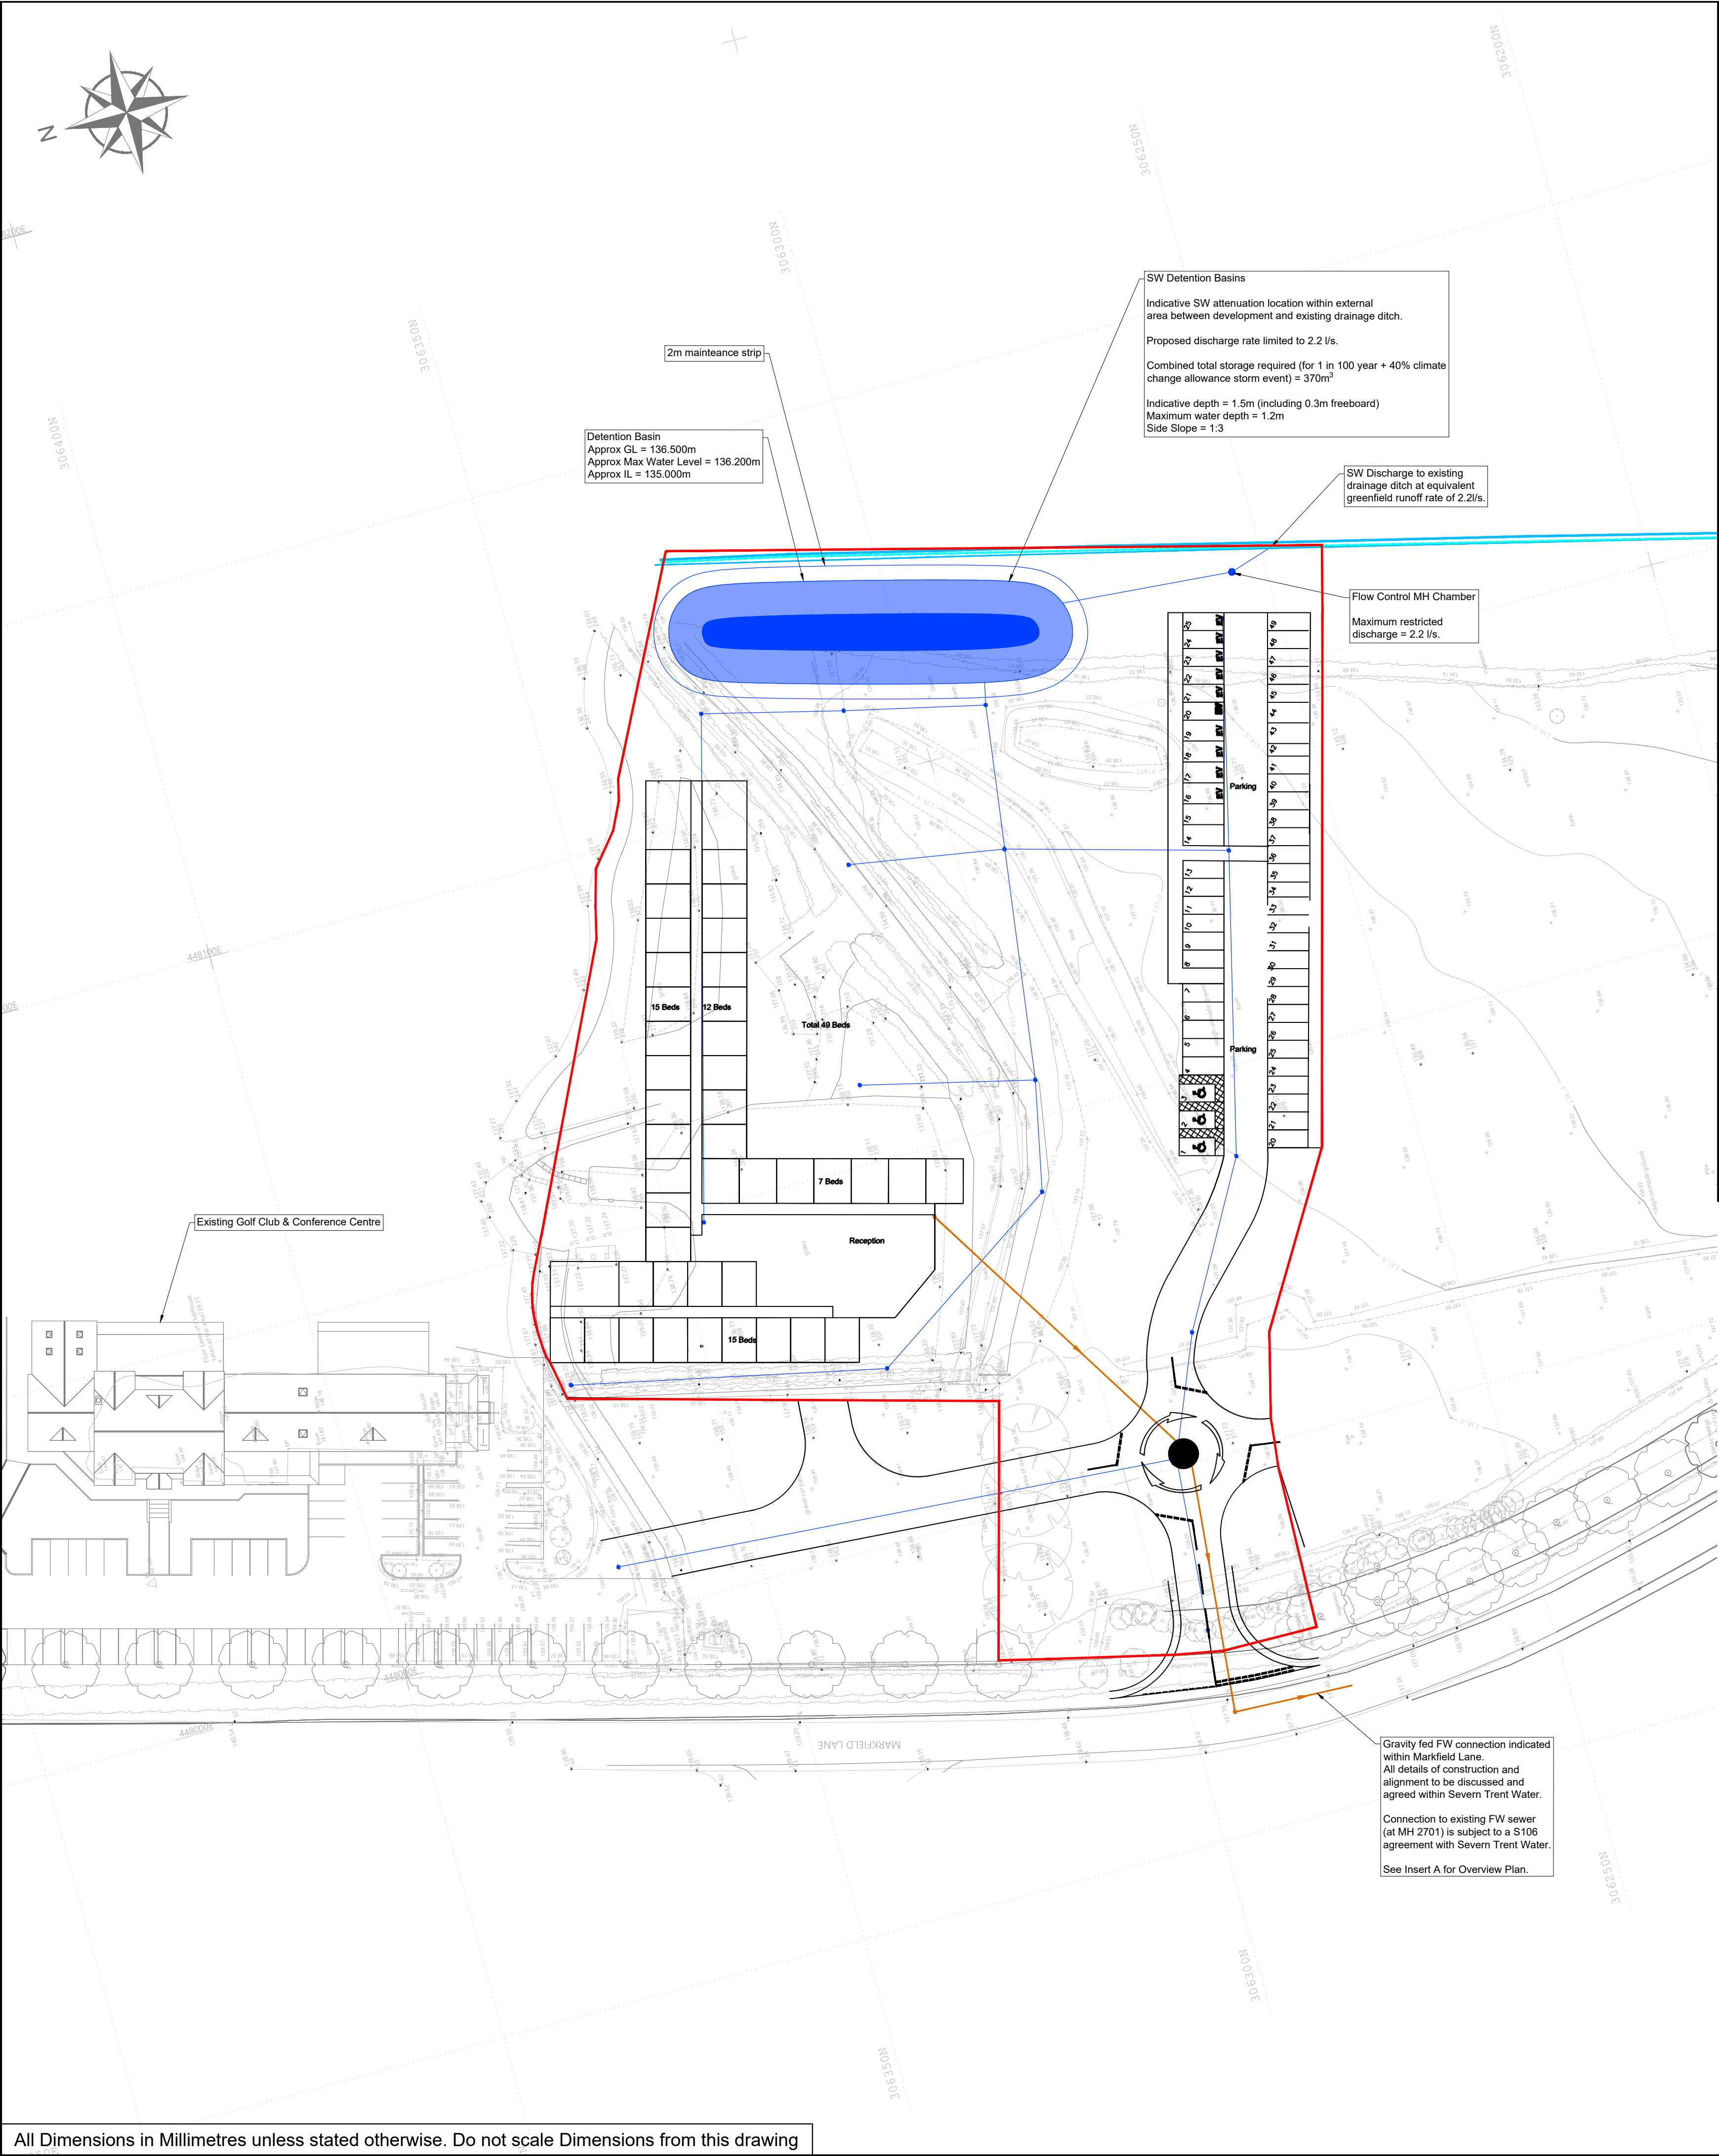

HEALTH & SAFETY INFORMATION

IN ADDITION TO THE HAZARDS/RISKS NORMALLY ASSOCIATED WITH THE TYPES OF WORK DETAILED ON THIS DRAWING, NOTE THE FOLLOWING

CONSTRUCTION

- Verify/divert all services (gas, heating pipes, water, etc)

MAINTENANCE/CLEANING/OPERATION

- N/A

DECOMMISSIONING/DEMOLITION

- N/A

NOT FOR CONSTRUCTION UNLESS STATED BELOW

NOTES

- All works to be undertaken in accordance with the Building Regulations and good building practice.
- Do not scale from this drawing.
- Drawing for planning purposes only, not for tender or construction purposes.

Key	
	Indicative 'Main' Foul Water Network
	Indicative Surface Water attenuation
	Indicative 'Main' Surface Water network
	Existing Drainage Ditch
	Redline Boundary

E	24/02/26	Site Plan Revised	KJ	GA
D	14/11/24	Site Plan Revised	AB	SH
C	08/06/22	Site Plan Revised	SJ	MG
B	09/05/22	Latest Architect Layout Added	LL	MG
A	30/07/20	Original Issue - For Outline Planning	RW	MG
Rev	Date	Details	Rev by	Approved

GCA CONSULTING CIVIL, STRUCTURAL, HIGHWAY & TRANSPORTATION ENGINEERS OFFICES AT DERBY, LEICESTER, MILTON KEYNES & WARWICK	GCA (UK) Ltd, BABINGTON LODGE 128 GREEN LANE, DERBY DE1 1RY TEL 01332 362411 FAX 01332 290855 E-MAIL derby@gca-consulting.com		Name	Date
	Drawn	RW	30.07.20	
	Checked	MG	30.07.20	
	Approved	MG	30.07.20	

client
Forest Hill Golf Club

project
Forest Hill Golf Club, Leicester

title
Outline Drainage Strategy

Dwg No **8286-GCA-XX-XX-DR-C-001**

Project No	8286	Scale	1:500 @ A1	Rev	E
Preliminary	☒	Detailed	☐	Tender	☐
Construction	☐	As Built	☐		

All Dimensions in Millimetres unless stated otherwise. Do not scale Dimensions from this drawing