



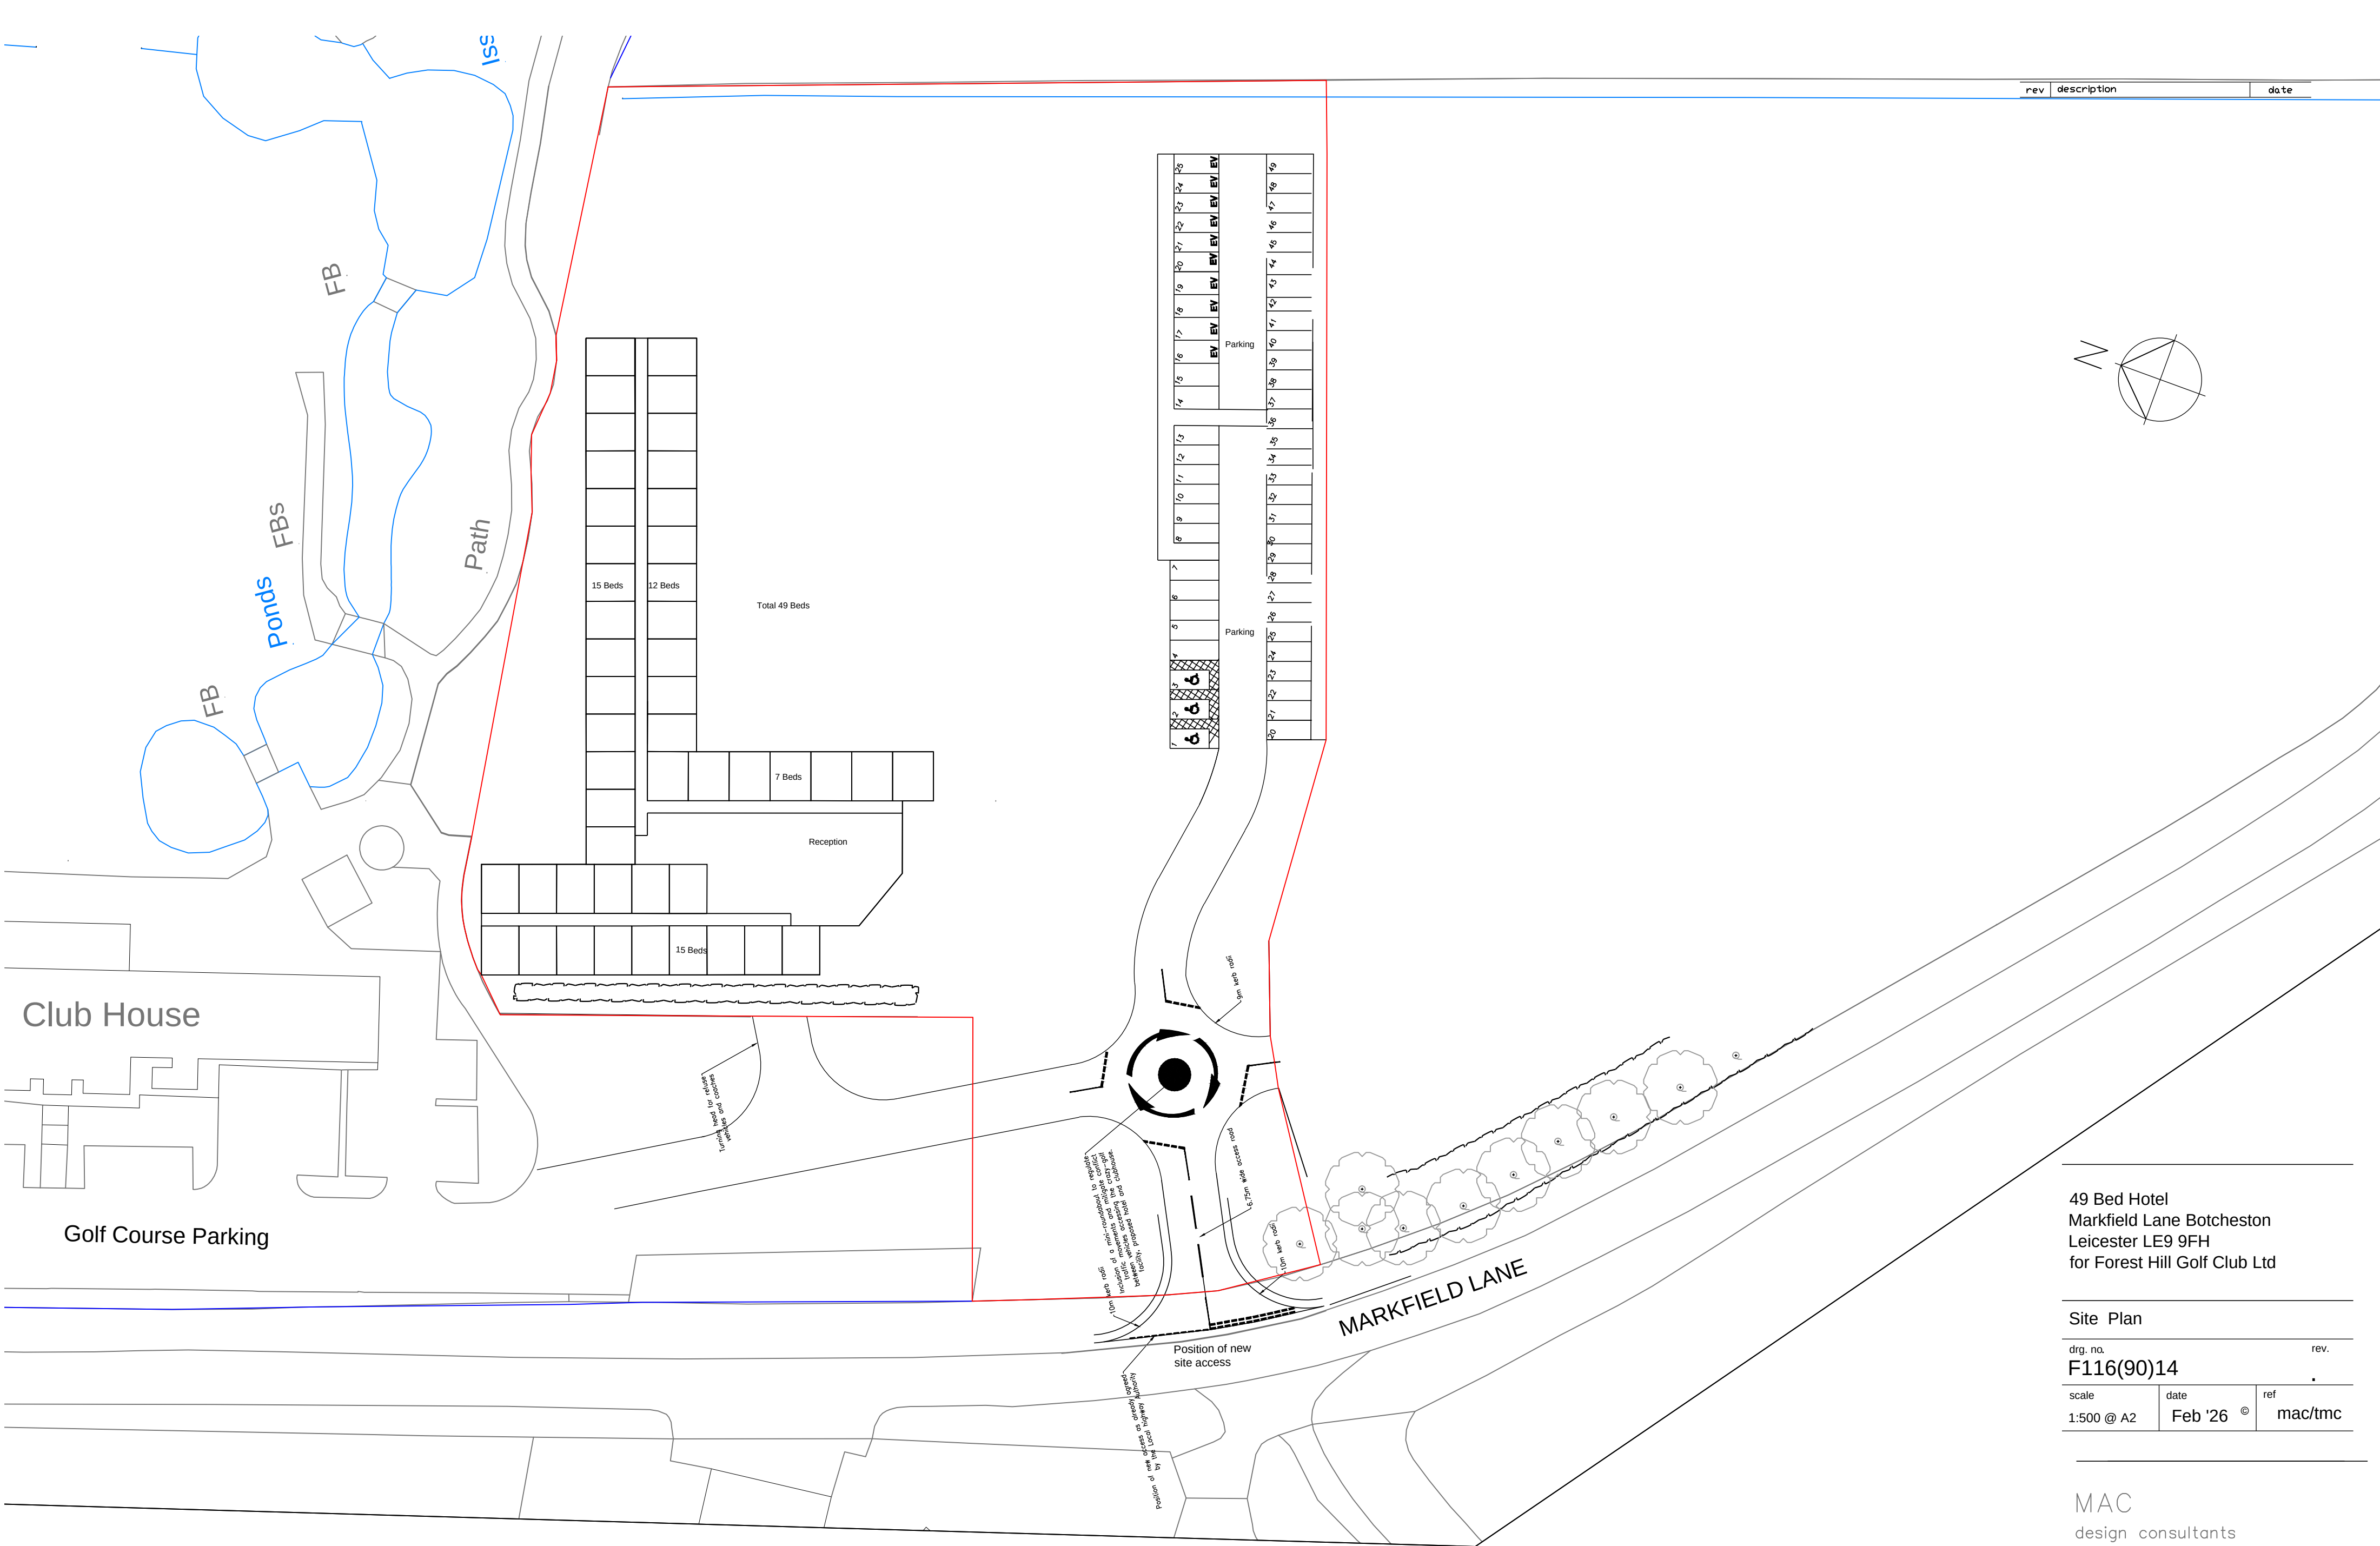

rev	description	date
-----	-------------	------

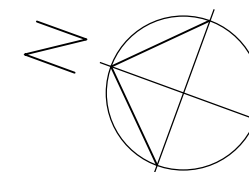

49 Bed Hotel
Markfield Lane Botcheston
Leicester LE9 9FH
for Forest Hill Golf Club Ltd

Site Plan

drg. no.	rev.
F116(90)14	.
scale	date
1:500 @ A2	Feb '26 ©
ref	mac/tmc

MAC
design consultants

5 Geddington Close
Wigston
leicester LE18 3QU
mob: 07739663249
collins.knighton@btinternet.com

Crown Copyright and database rights 2018 OS 100019980