




High Street Elevation




North Elevation




West Elevation

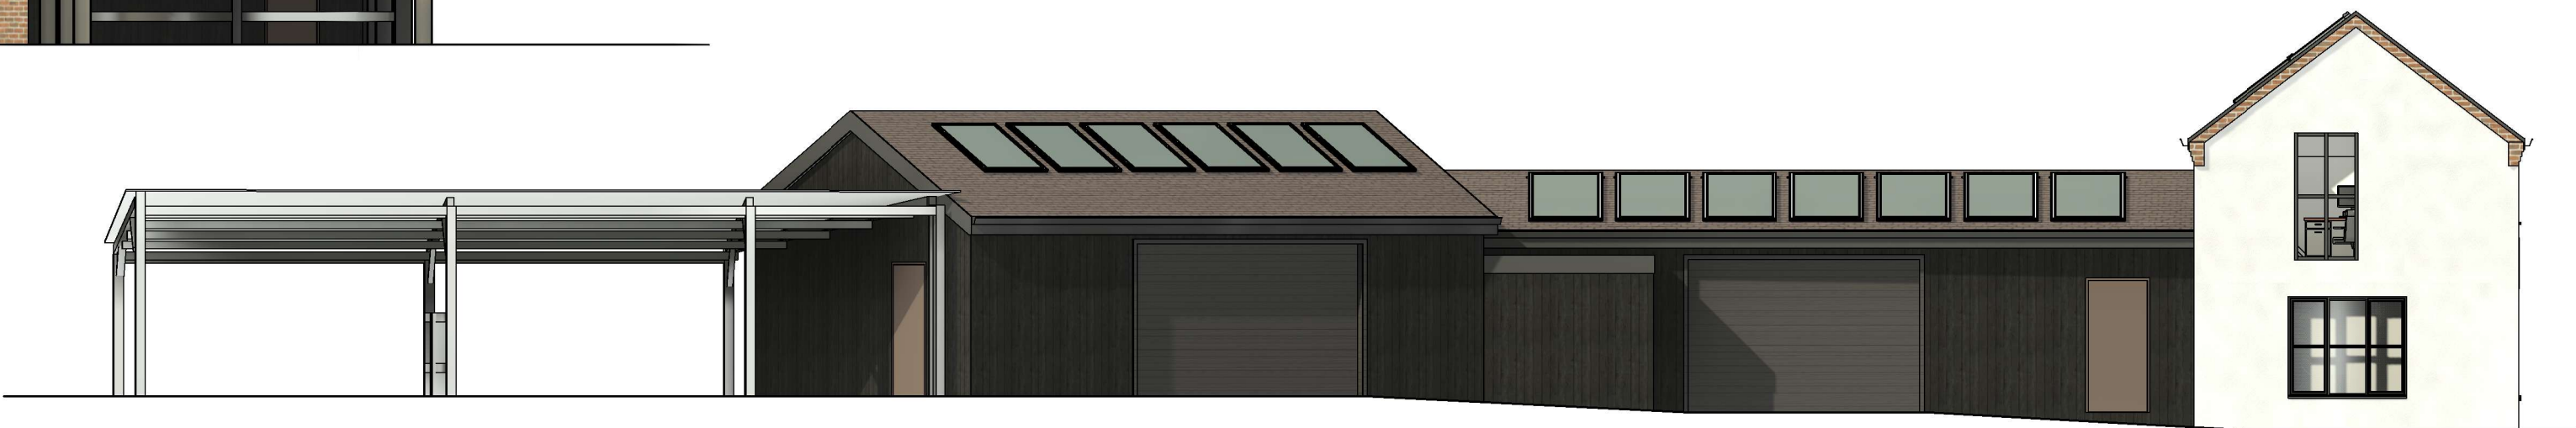

South Elevation

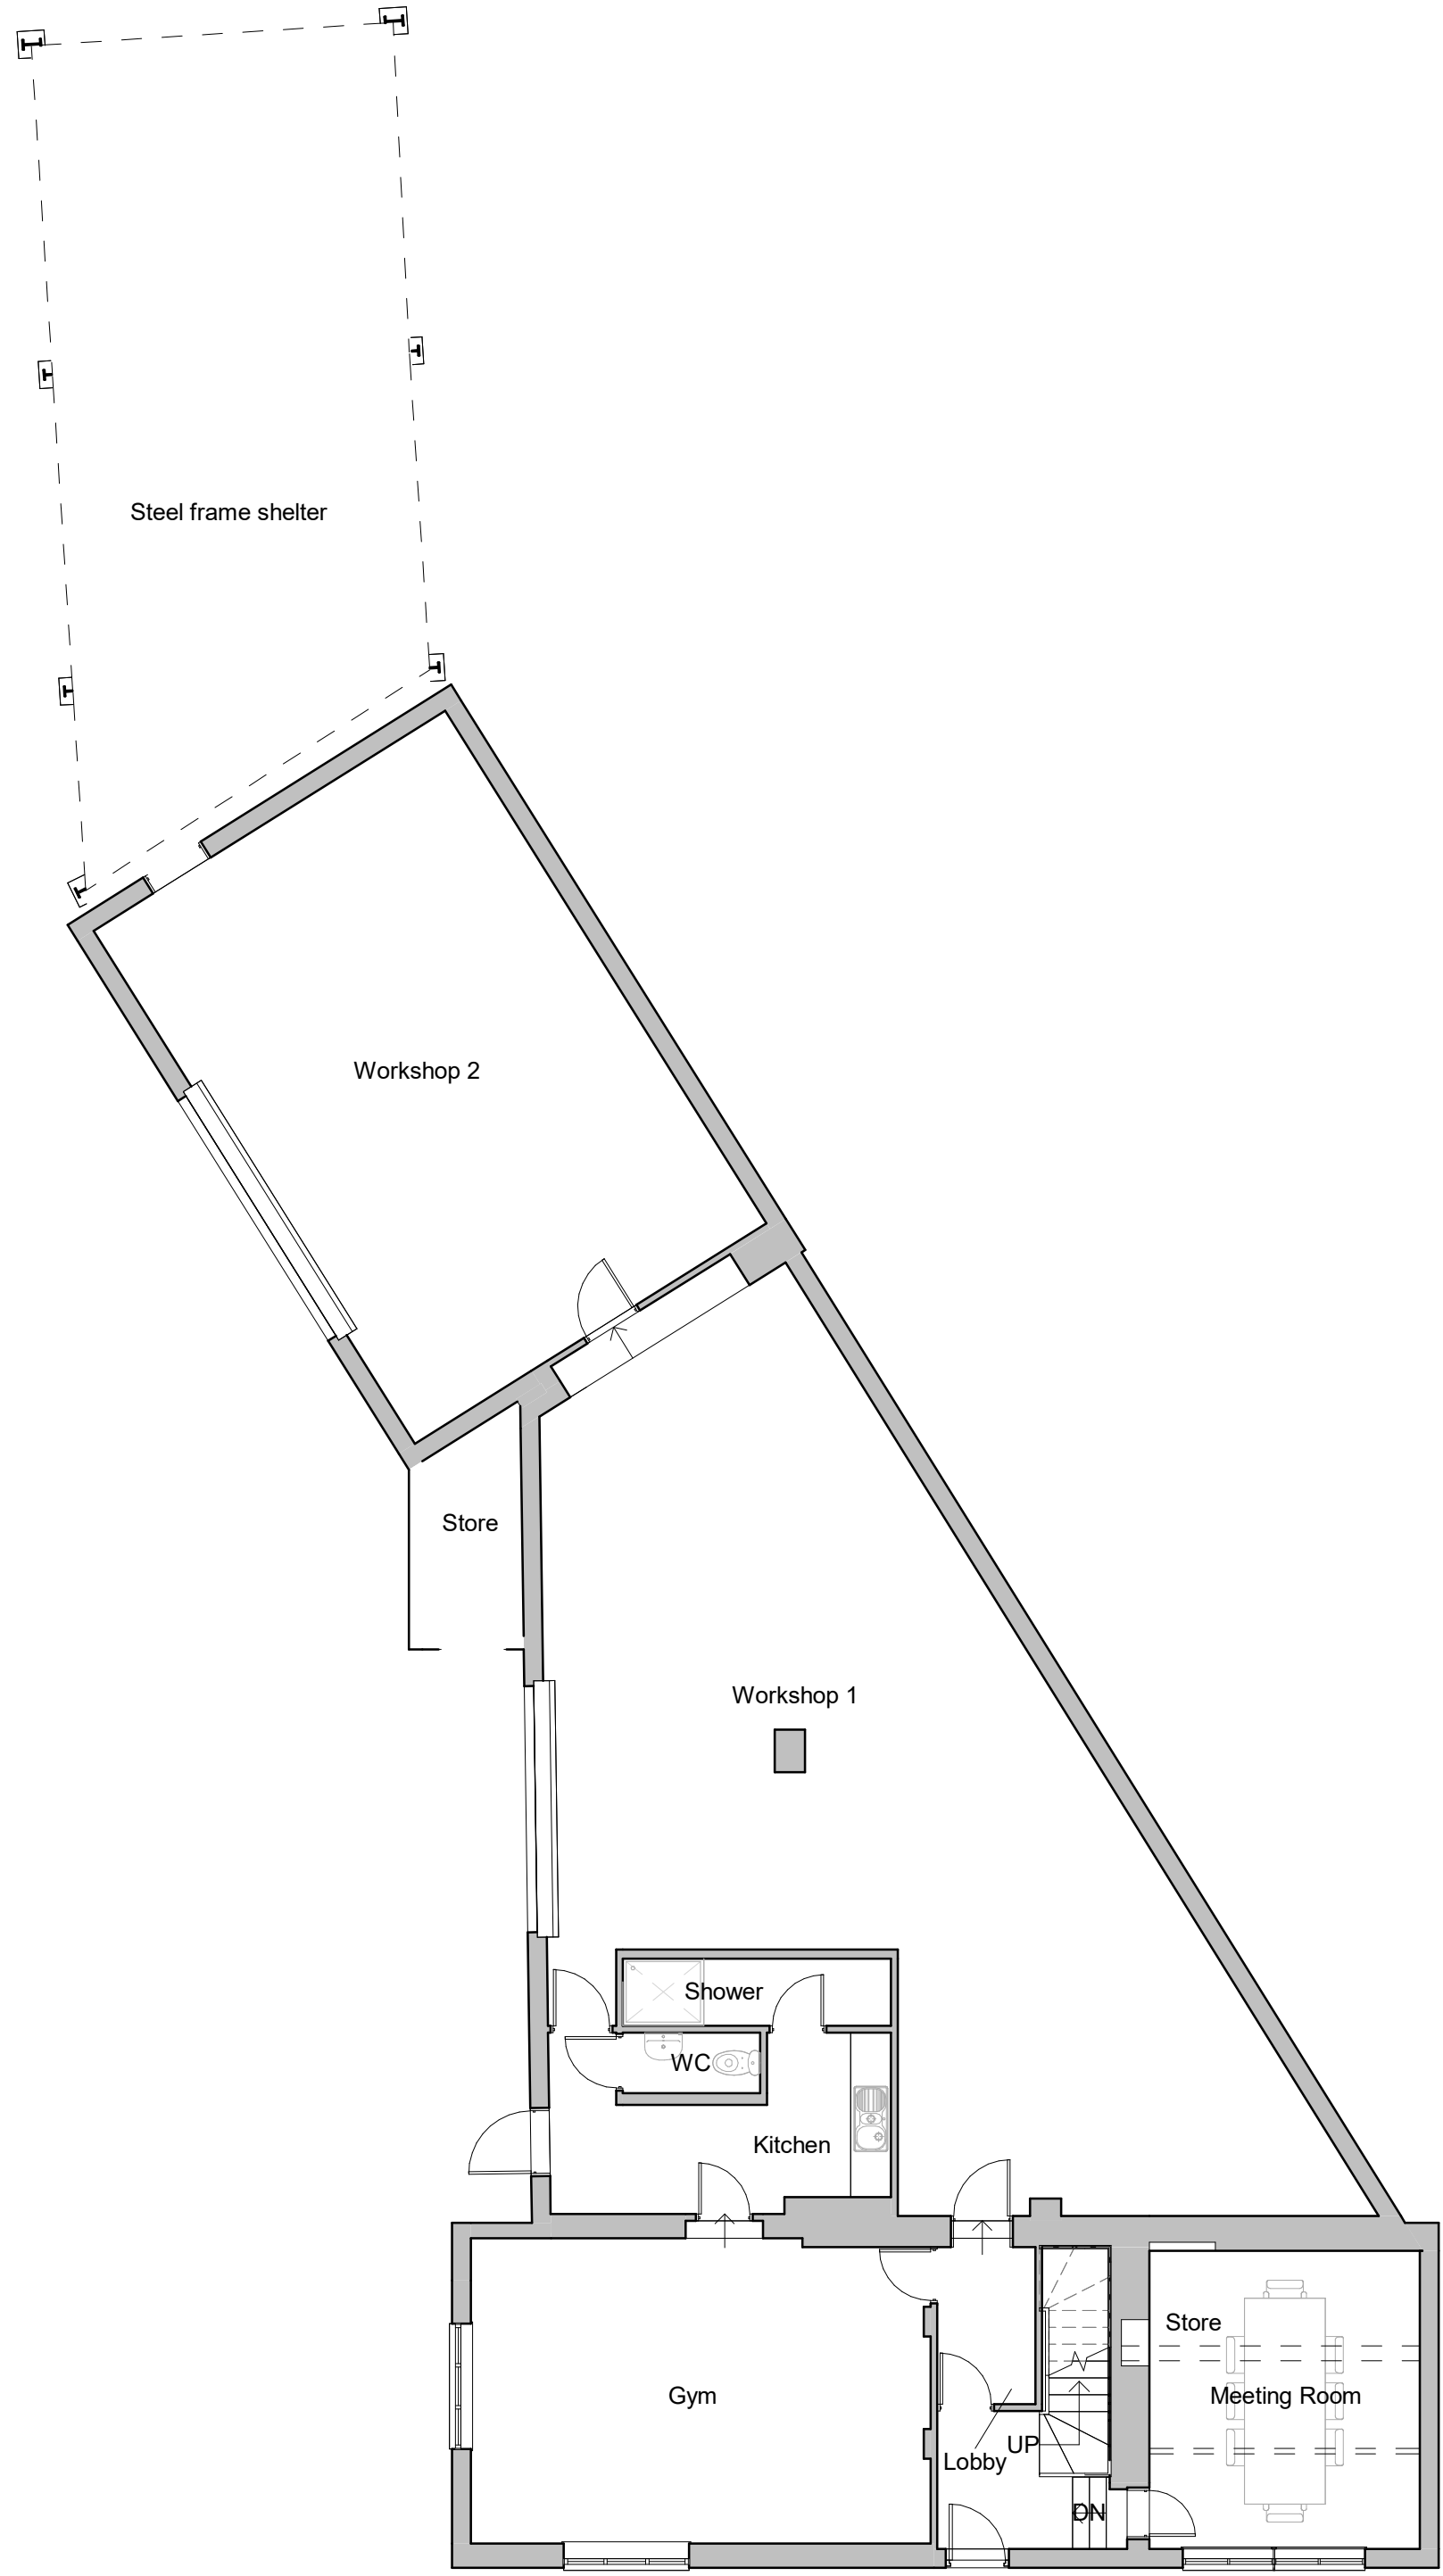

Ground Floor Plan

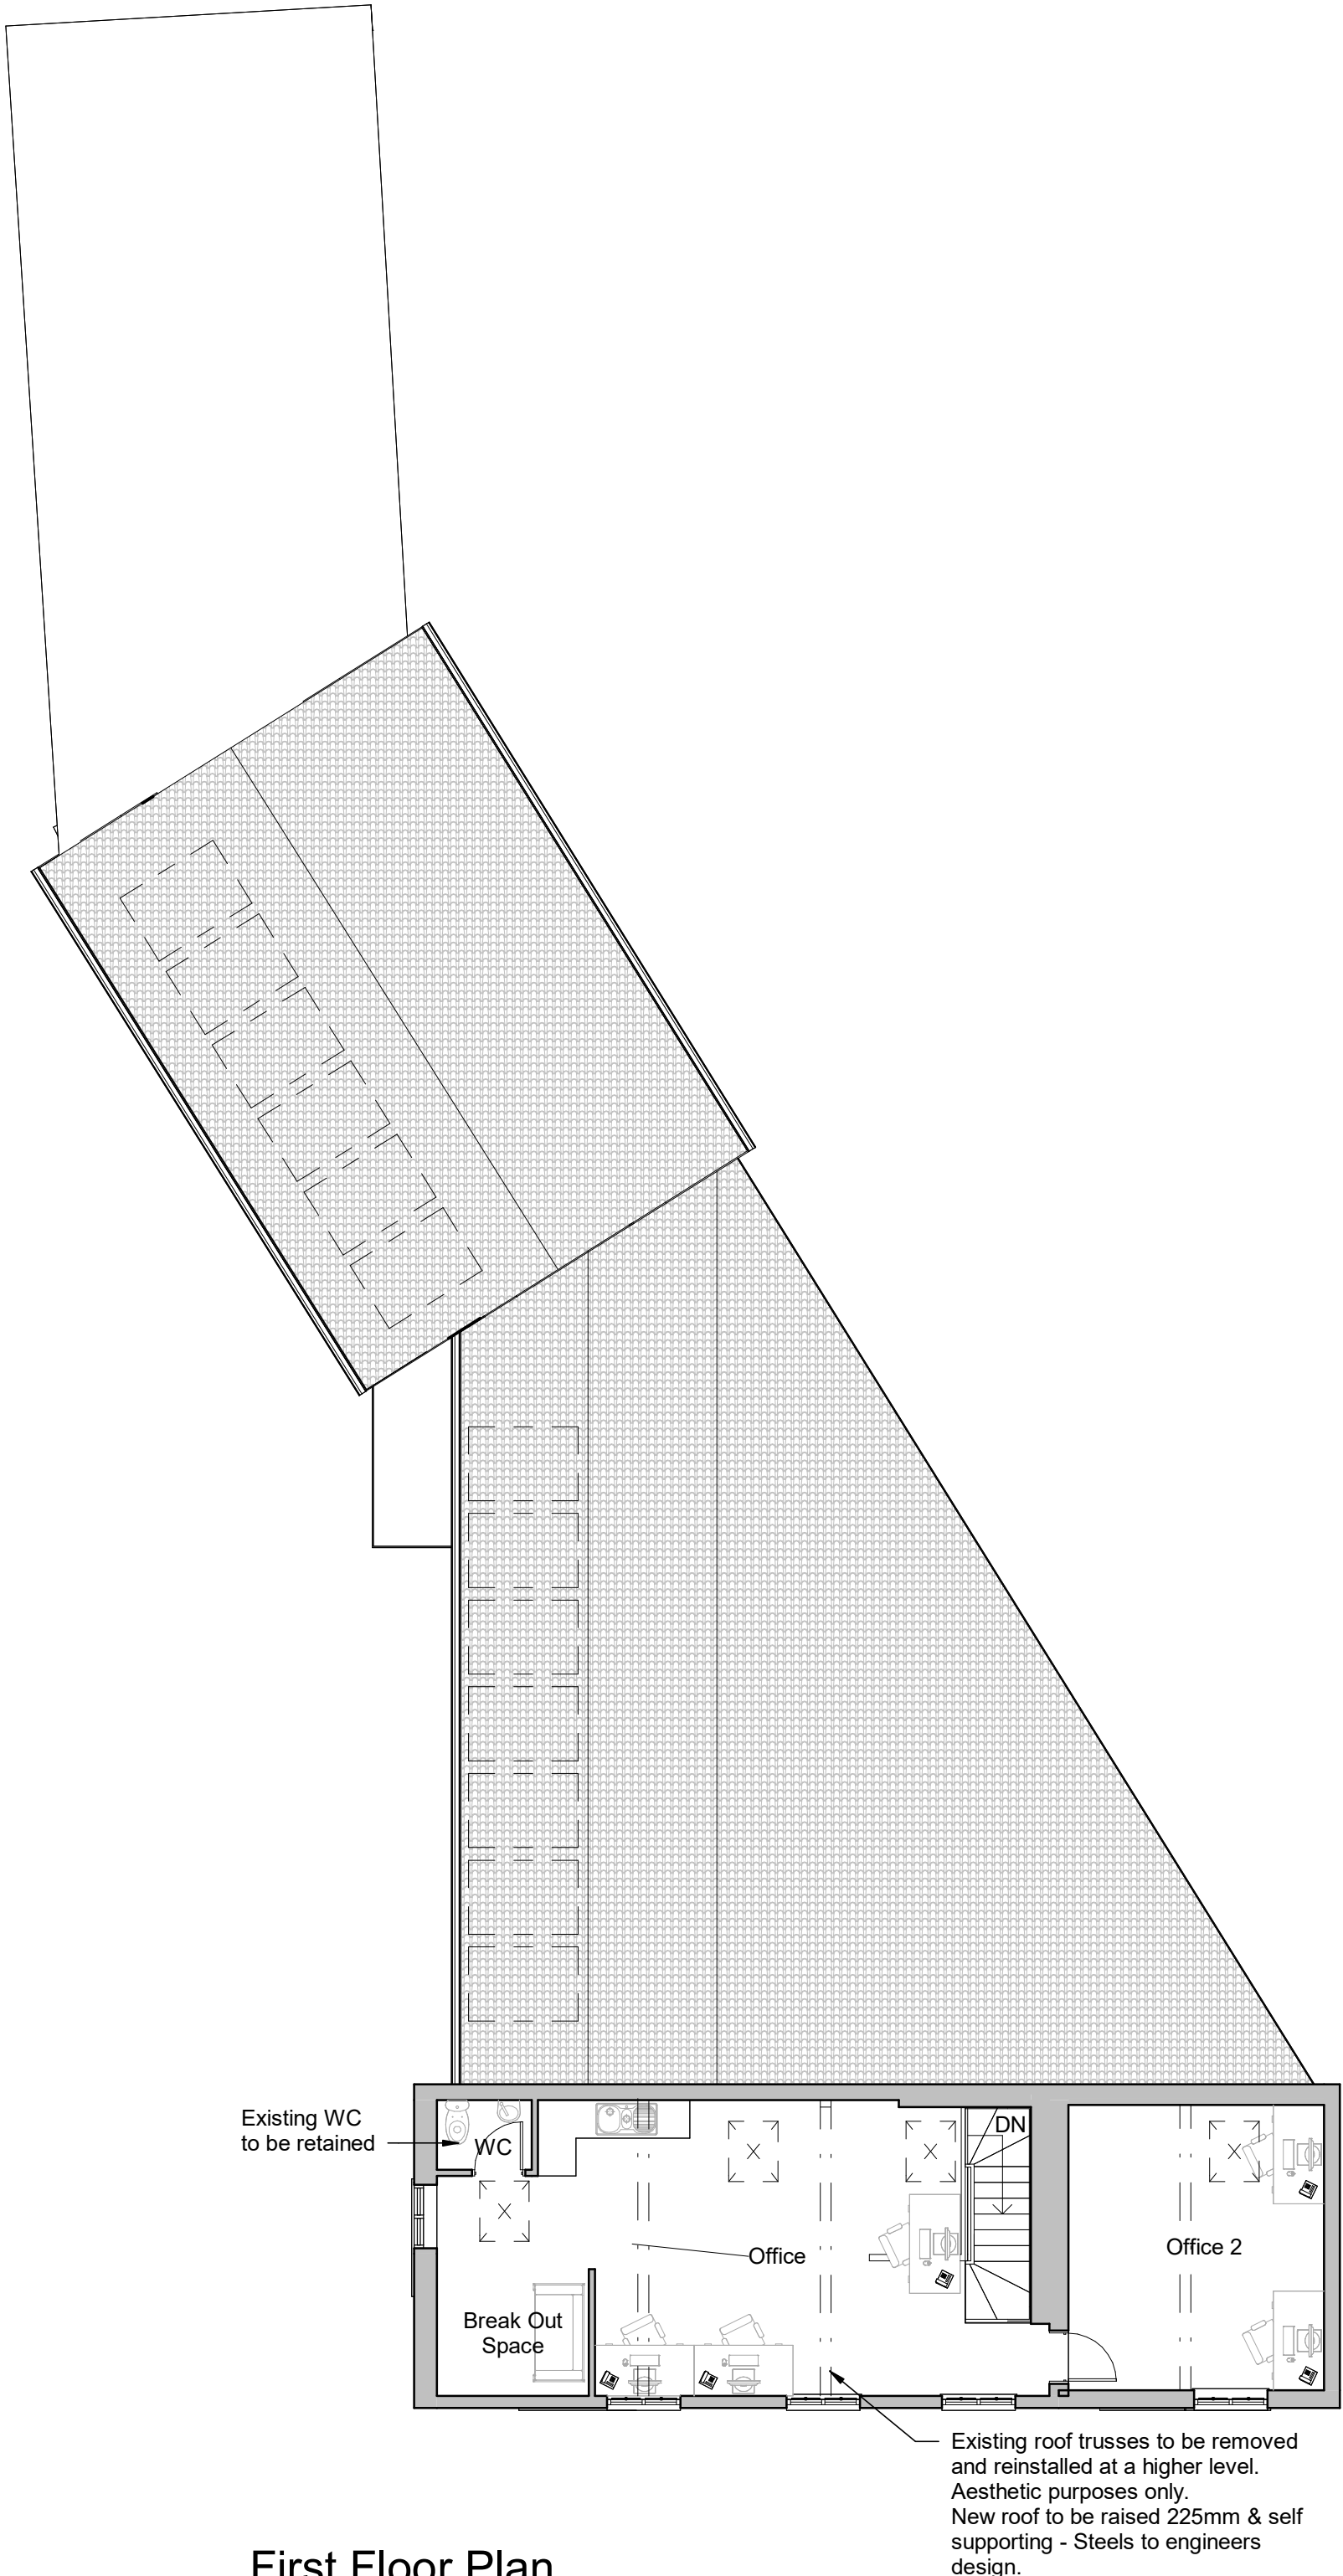

First Floor Plan

Client				HAYWARD architects	
Project Title				19 Station Road Hinkley Leicestershire LE10 1AW	
Alterations & Extension High Street Earl Shilton				Tel: 01455 653 666 www.haywardarchitects.co.uk	
Drawing Title					
Scheme 4					
Scale	1:100	Date	Feb 2026	Sheet	A1
Author	MEG	Checked by	LW	Job No.	24/69
				Drawing No.	04C
THE COPYRIGHT OF THIS DRAWING IS RESERVED BY HAYWARD ARCHITECTS LTD. REPRODUCTION IN ANY FORM, BY ANY MEANS, IS PROHIBITED WITHOUT THE WRITTEN PERMISSION OF THE COPYRIGHT HOLDER. TO GET YOUR FREE PROOF COPY, VISIT WWW.HAYWARDARCHITECTS.CO.UK				Status	Planning