



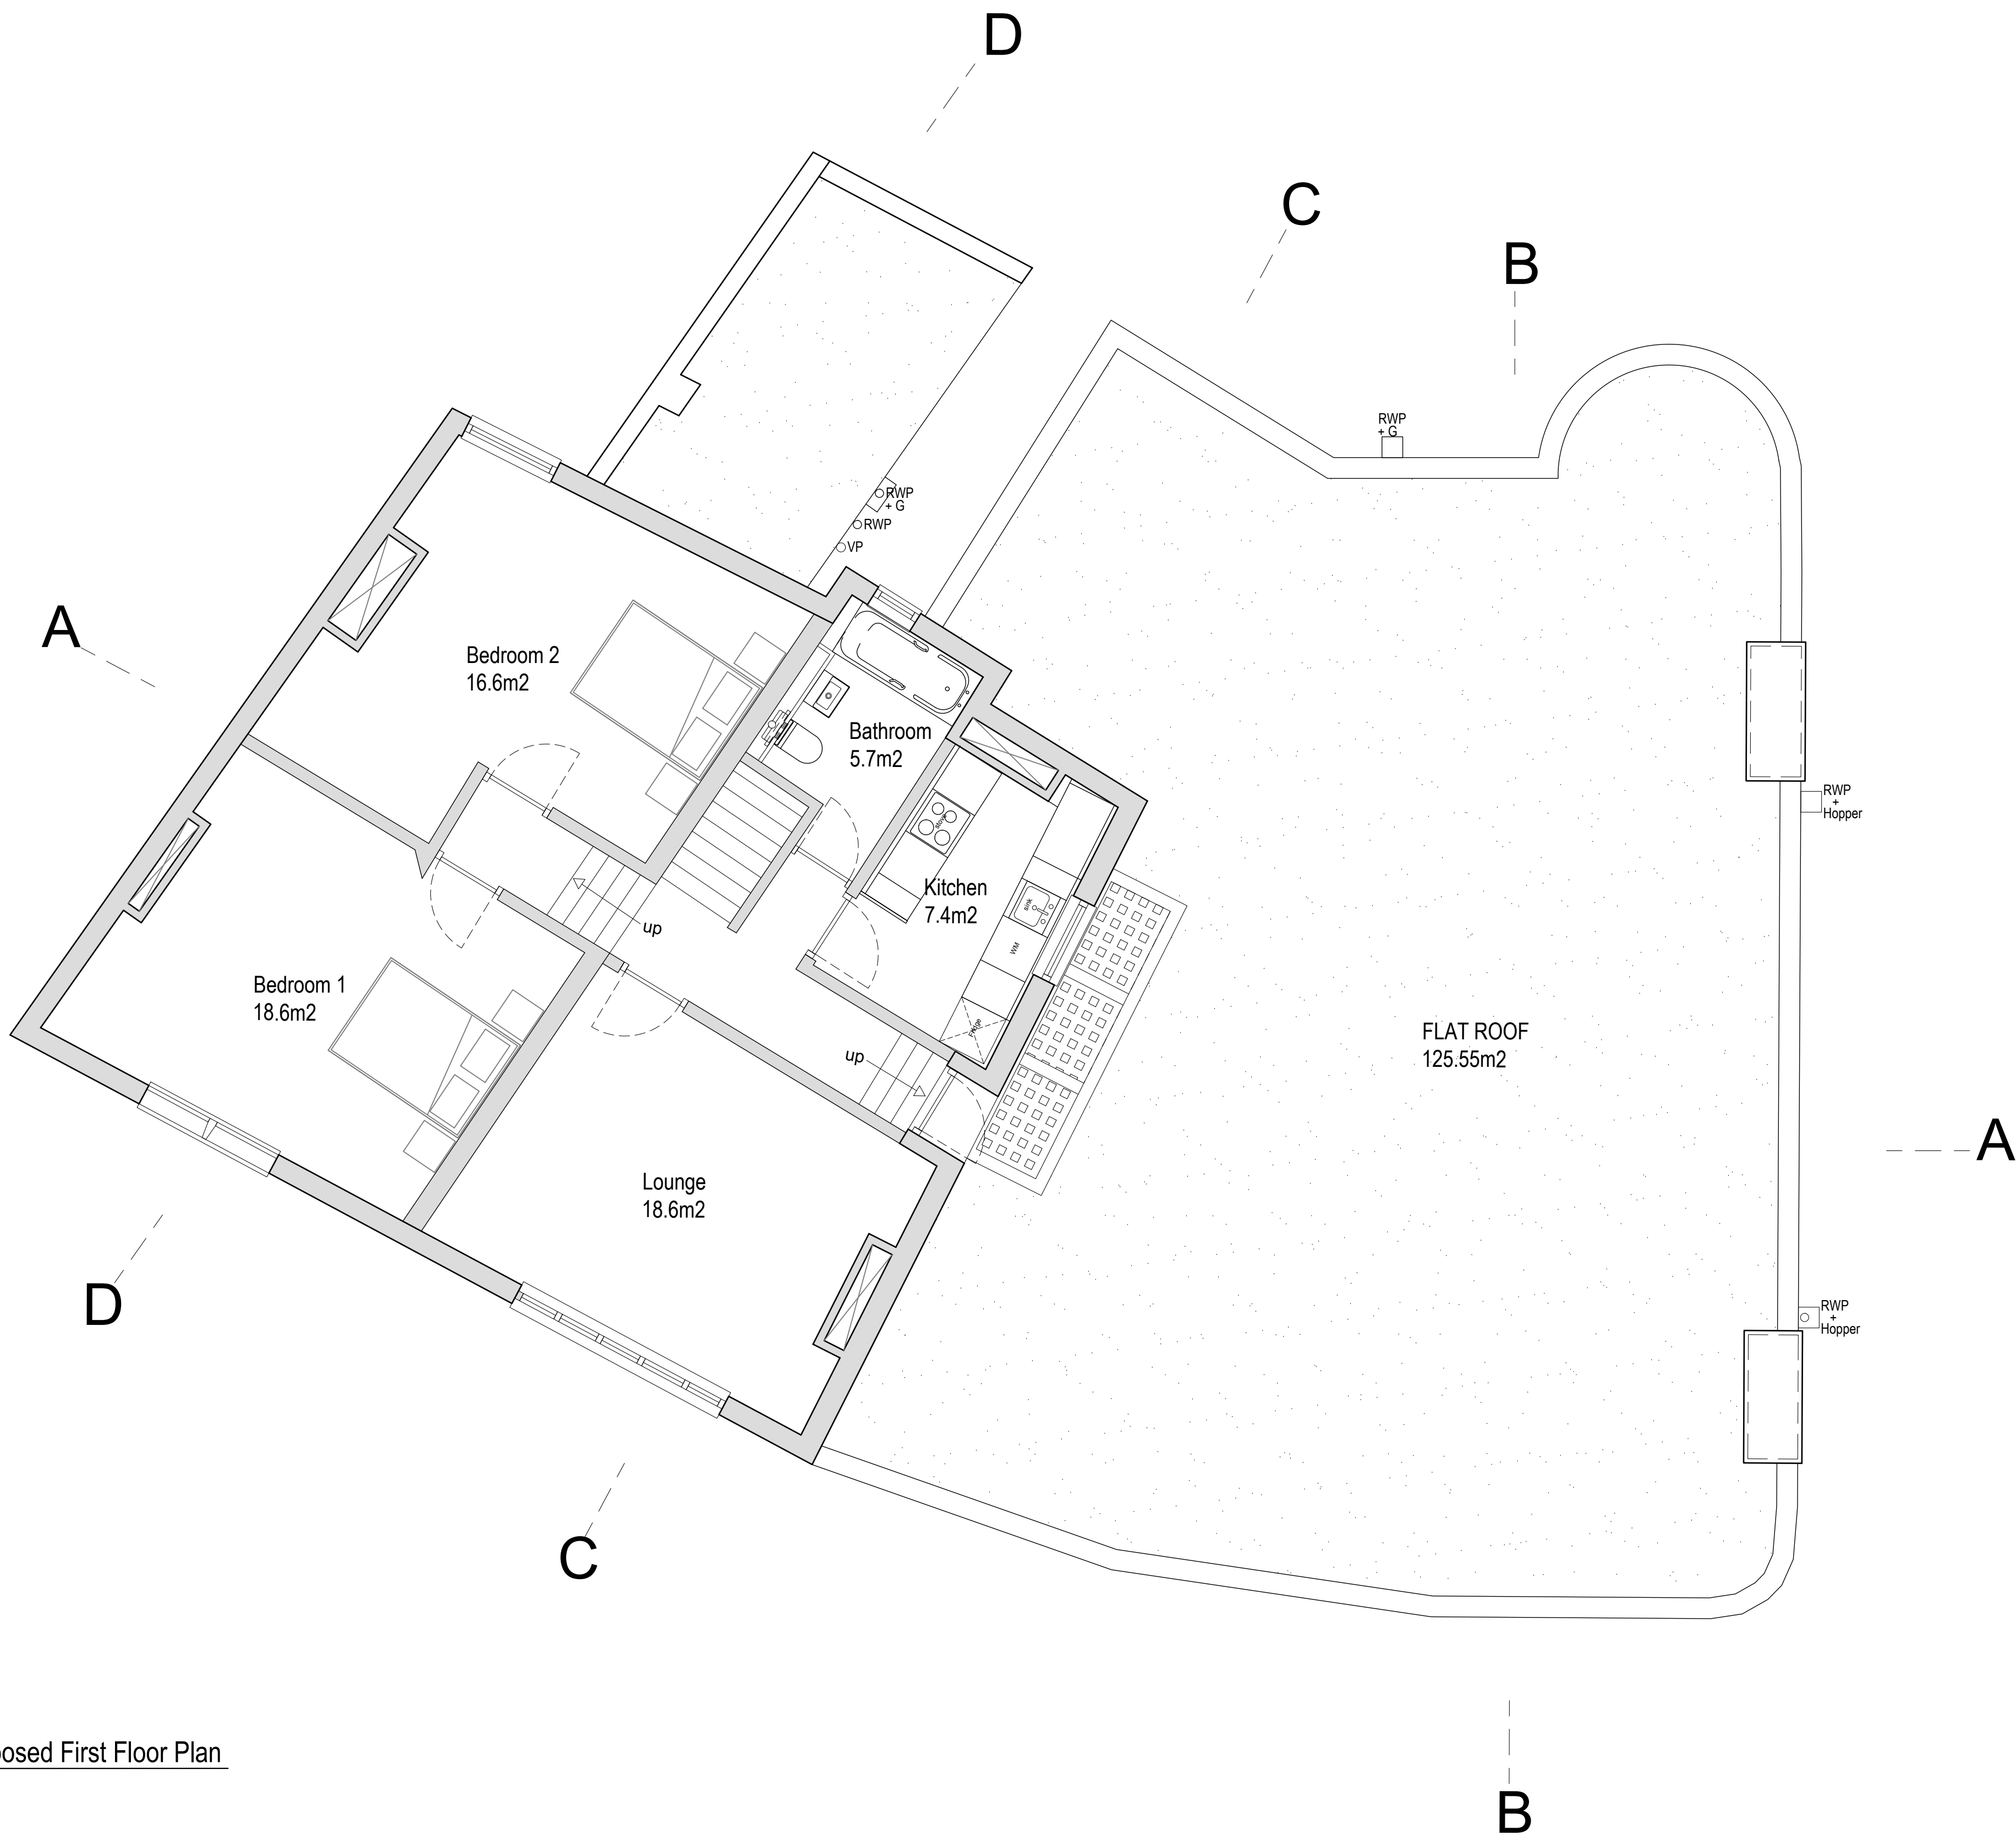

1 Proposed First Floor Plan
10_203

NOTE: UNLESS INDICATED, THIS DRAWING IS FOR INFORMATION ONLY. DO NOT SCALE. USE FIGURED DIMENSIONS ONLY. ALL DIMENSIONS TO BE CHECKED ON SITE. IF IN DOUBT ASK			REVISION:			NOTES:		
			REV	DATE	NOTE			
LISTED BUILDING CONSENT			-	15.01.25	Listed Building Consent Application			
Drawing original size A1								

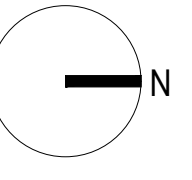

CLIENT:
Narrative Options Limited



PROJECT NAME: Hollybush Inn, Hollybush, Upper Bond St, Hinckley	
DRAWING TITLE: Proposed First Floor Plan	
SCALE: 1:50	DATE: Aug 23
DRAWING: 18102-C-202	REV: