






Front Elevation  
scale 1:100

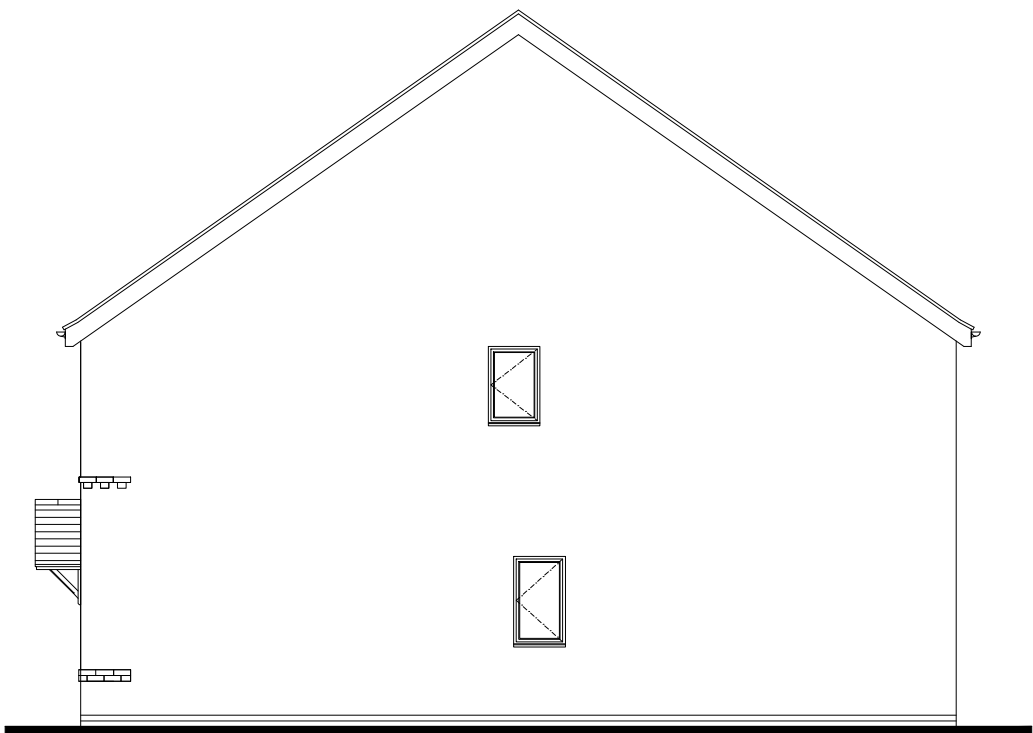

Side Elevation  
scale 1:100

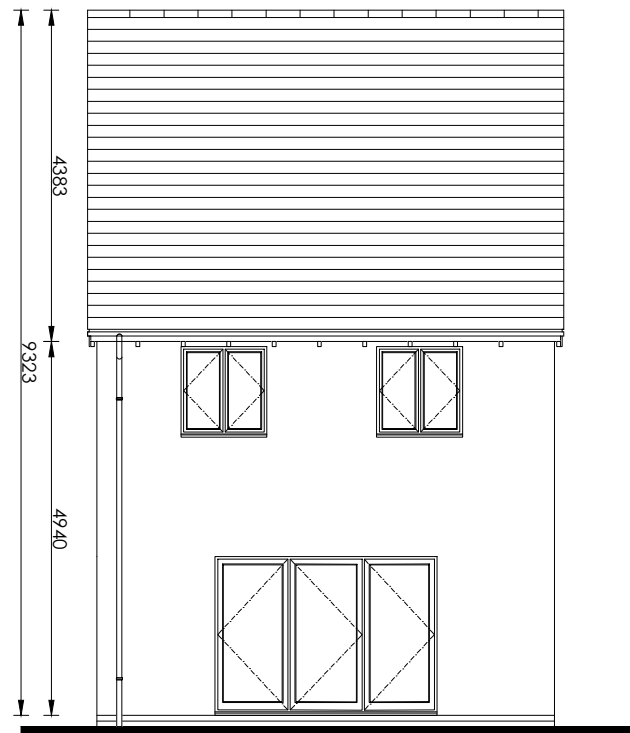


Rear Elevation  
scale 1:100

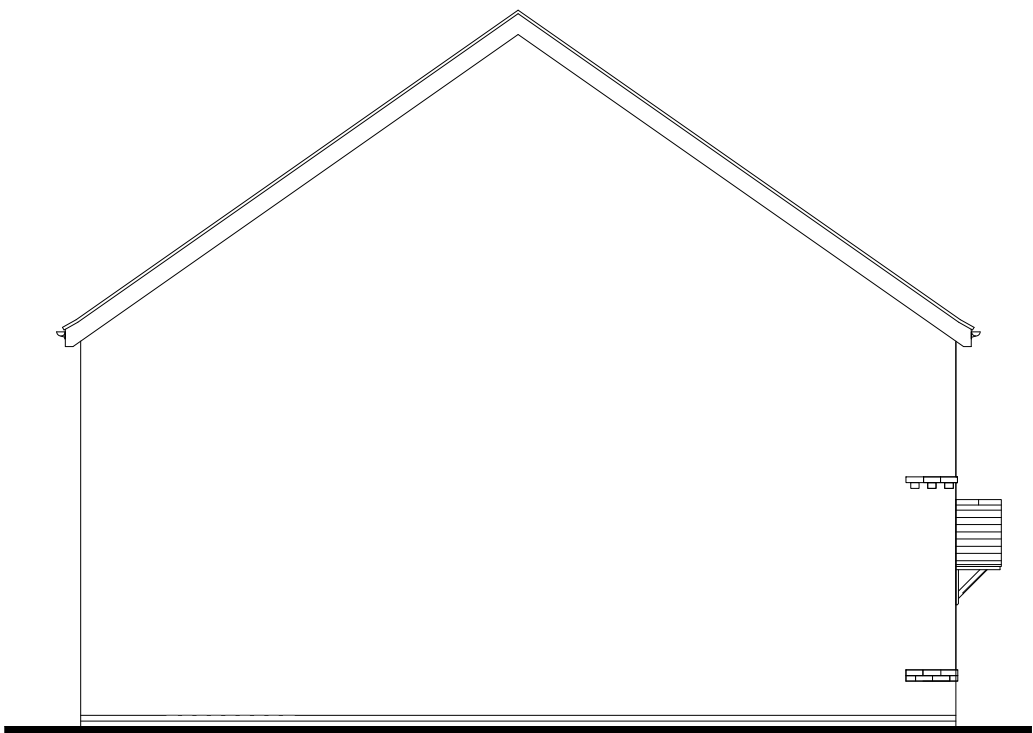


Side Elevation  
scale 1:100

|                                                                                       |  |                                                                                                 |                 |                   |  |
|---------------------------------------------------------------------------------------|--|-------------------------------------------------------------------------------------------------|-----------------|-------------------|--|
|  |  | Project Title<br>The Studland Plus - Detached<br>Group Design - Village<br>1269 sq.ft [117.9m²] |                 |                   |  |
| Drawing Title<br>Planning Elevations                                                  |  | Date<br>09.09.2025                                                                              | Scale<br>NTS    | Drawn<br>DLDS/LW  |  |
| Drawing Status<br>Planning                                                            |  | Dwg. Ref.<br>StU_P_MA_Det_R21 - 910                                                             | Rev. Site<br>01 | Rev. File<br>00_A |  |

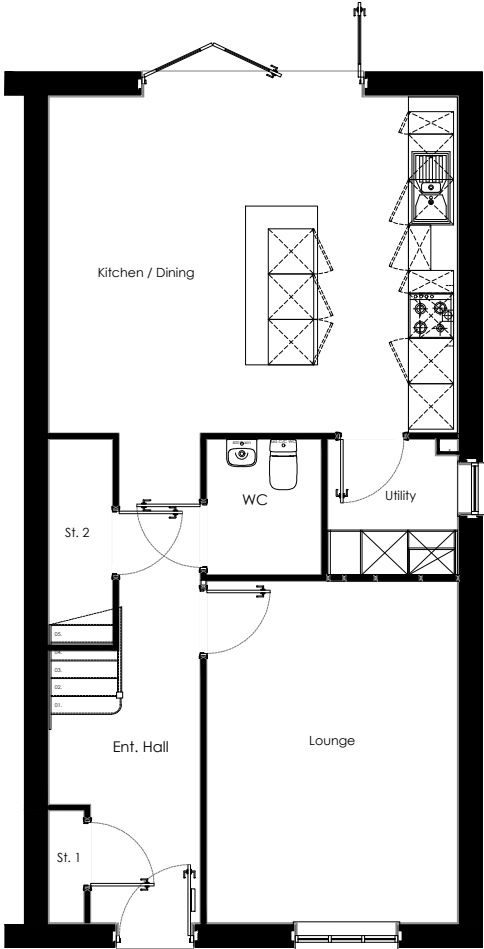

Ground Floor Plan  
scale 1:100

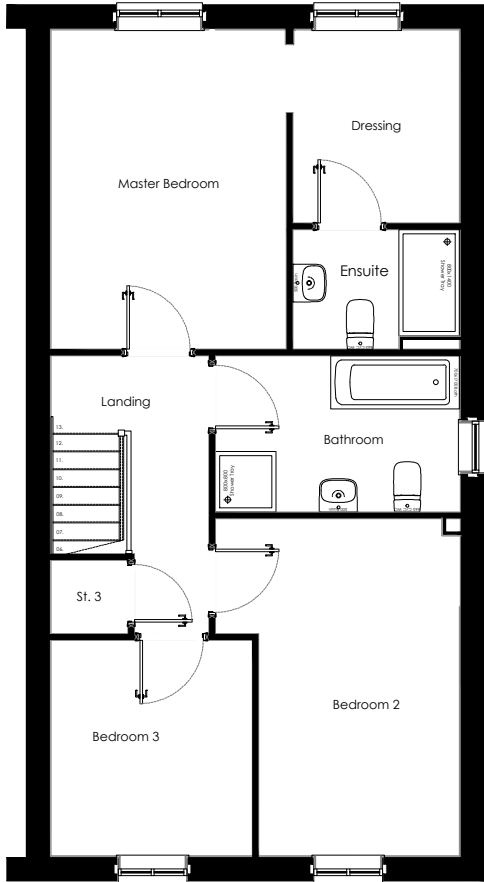

First Floor Plan  
scale 1:100

|                                                                                       |  |                                                                                            |              |                  |                   |
|---------------------------------------------------------------------------------------|--|--------------------------------------------------------------------------------------------|--------------|------------------|-------------------|
|  |  | Project Title<br>The Studland Plus - End<br>Group Design - Village<br>1269 sq.ft [117.9m²] |              |                  |                   |
| Drawing Title<br>Planning Plans                                                       |  | Date<br>09.09.2025                                                                         | Scale<br>NTS | Drawn<br>DLDS/LW |                   |
| Drawing Status<br>Planning                                                            |  | Dwg. Ref.<br>StU_P_MA_End_R21 901                                                          |              | Rev. Site<br>01  | Rev. File<br>00_A |