




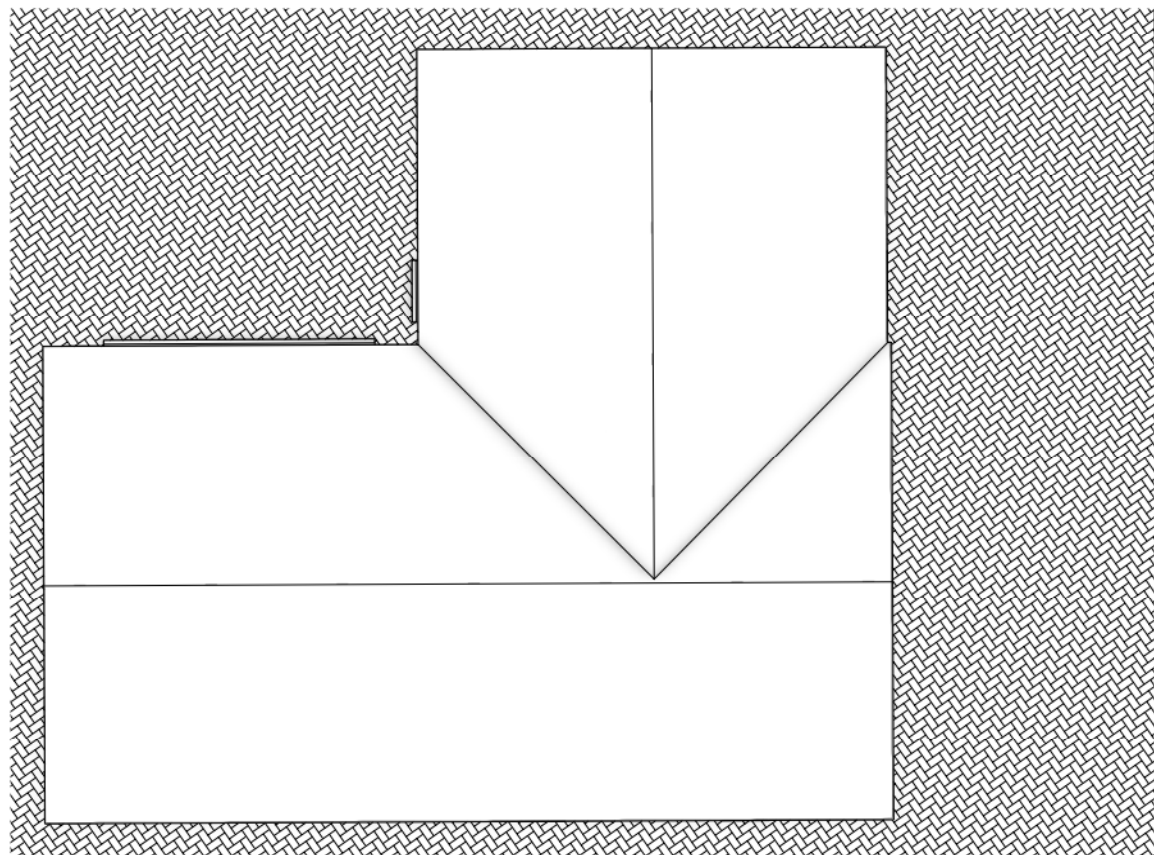

2 Existing Garage Roof Plan
Scale: 1:100

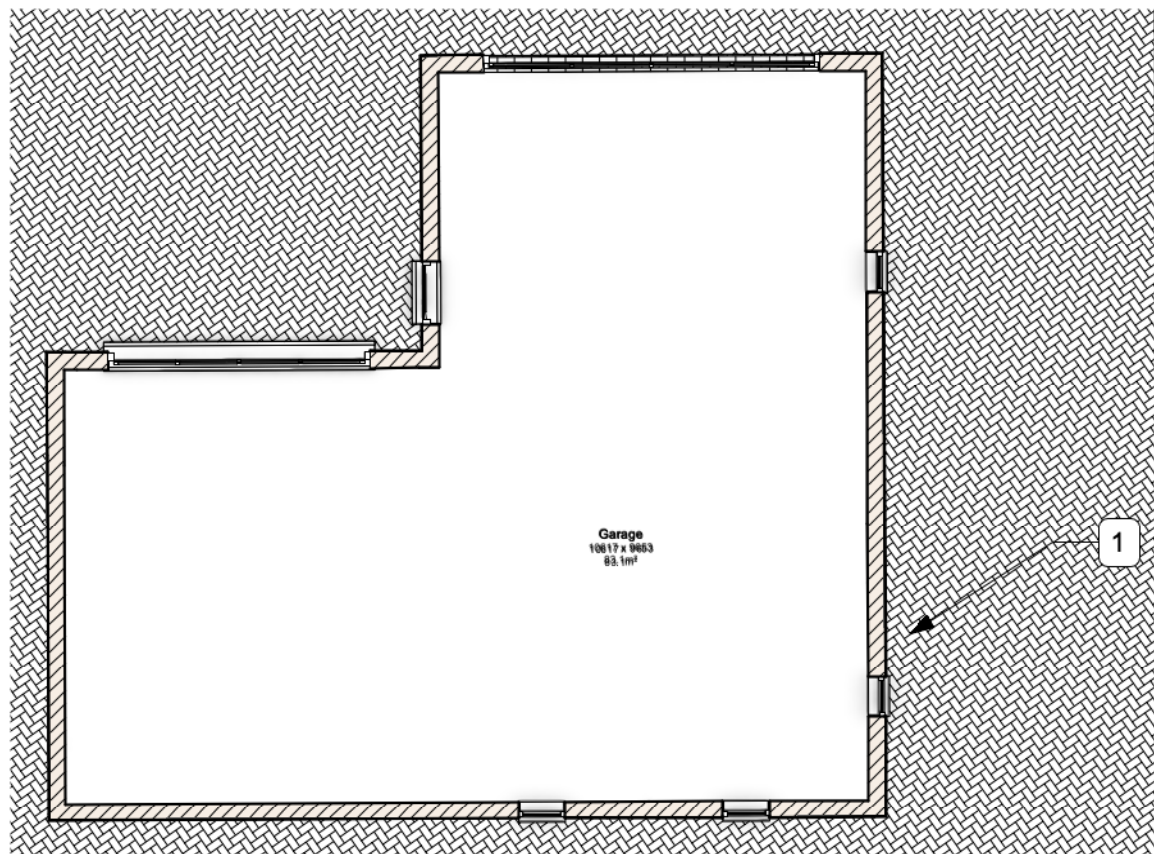

1 Existing Garage Plan
Scale: 1:100

 

Existing Garage Notes

1. Location of proposed extension.

THE DESIGN SOCIAL

134 Kirkby Road Barwell LE9 8FN UK

T: +44 (0)1455 446521 F: +44 (0)1455 446521

E: admin@thedesignsocial.com

GENERAL DRAWING NOTES

© This drawing is not to be shown to any Third Party unless agreed by The Design Social.

This drawing shows 'design intent' only.

It is the responsibility of the appointed contractor to finalise development, using specialists approved by The Design Social, & produce detailed working drawings.

ALL working drawings to be approved by The Design Social prior to manufacture.

REV.	DATE	NOTES	REV. BY
------	------	-------	---------

THE DESIGN SOCIAL

Gareth Hunt

Greenleaves, Pinwall Lane, Atherstone, CV9 3PE

Existing Garage Plans

AUTHOR	L.R.	DATE	09/10/2024	APPROVED	G.H.
--------	------	------	------------	----------	------

SCALE	1:100 @ A3	READ WITH	0330 (A) GA 001
-------	------------	-----------	-----------------

DRAWING No.	0330	(A)	GA	013	
Project No.	Type	Area	Number	Rev	

DRAWING STATUS	Planning
----------------	----------