



Garage Elevation Notes


1. Location of proposed extension.

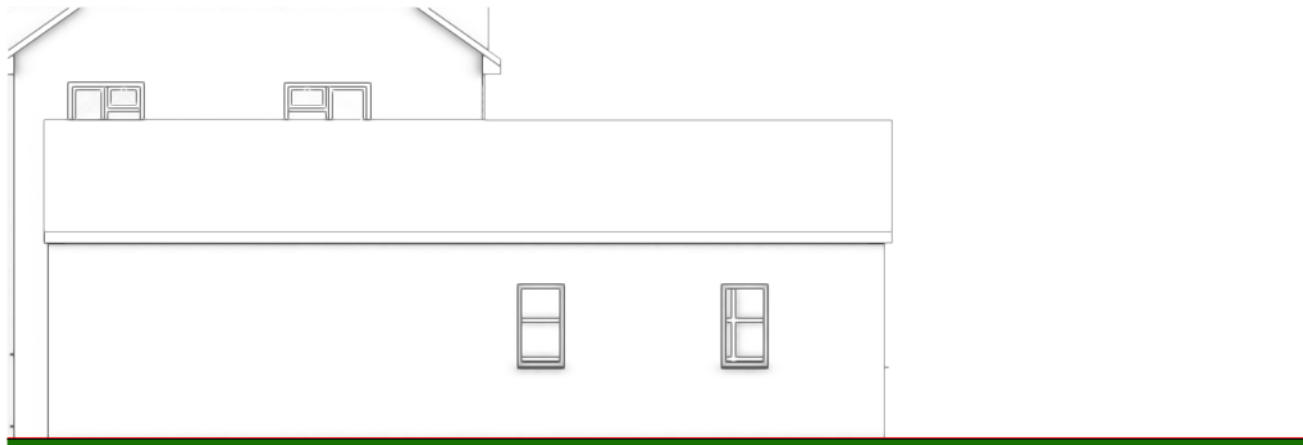

4 Garage North Elevation
Scale: 1:100

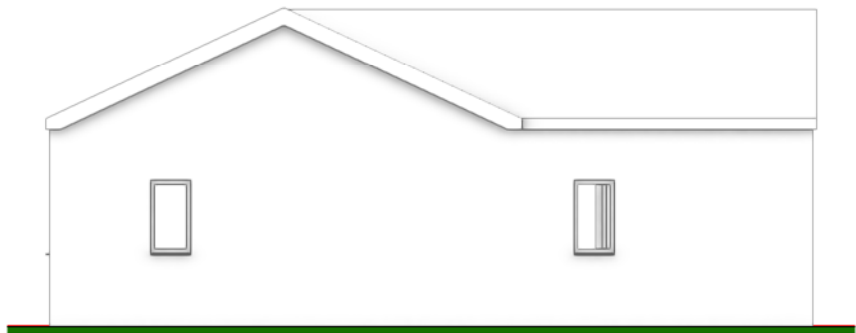

2 Garage West Elevation
Scale: 1:100

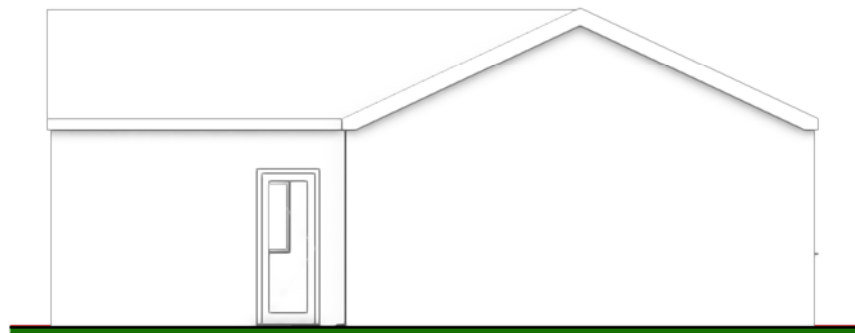

3 Garage East Elevation
Scale: 1:100



1 Garage South Elevation
Scale: 1:100

THE DESIGN SOCIAL

134 Kirkby Road Barwell LE9 8FN UK
T: +44 (0)1455 446521 F: +44 (0)1455 446521
E: admin@thedesignsocial.com

GENERAL DRAWING NOTES

© This drawing is not to be shown to any Third Party unless agreed by The Design Social.

This drawing shows 'design intent' only.
It is the responsibility of the appointed contractor to finalise development, using specialists approved by The Design Social, & produce detailed working drawings.
ALL working drawings to be approved by The Design Social prior to manufacture.

REV.	DATE	NOTES	REV.
			BY

THE DESIGN SOCIAL

Gareth Hunt			
Greenleaves, Pinwall Lane, Atherstone, CV9 3PE			
Existing Garage Elevations			
AUTHOR	L.R.	DATE	09/10/2024
APPROVED	G.H.		
SCALE	1:100 @ A3		READ WITH
		0330 (A) GA 001	
DRAWING No.			
0330	(A)	GA	014
Project No.	Type	Area	Number
DRAWING STATUS			
Planning			