


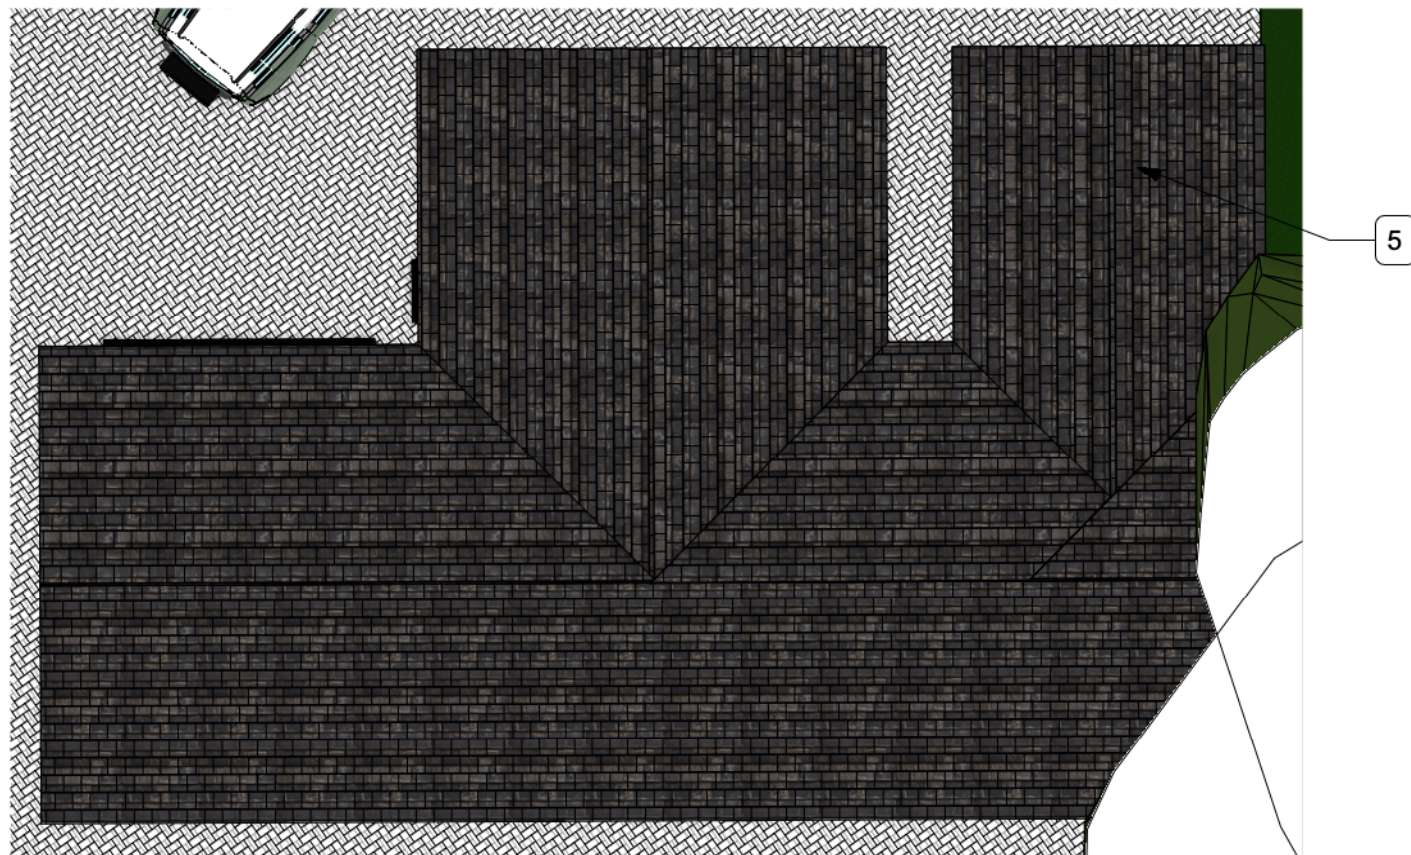

2 Proposed Garage Roof Plan
Scale: 1:100



1 Proposed Garage Plan
Scale: 1:100

Proposed Garage Notes

1. New rendered insulated cavity block work walls to proposed extension.
2. New uPVC double glazed door.
3. New uPVC sliding folding doors to be double glazed.
4. New uPVC double glazed windows.
5. New double pitched roof, pitch to match existing adjacent roof, forming hipped roof over new extension. Tiling to match appearance of existing.

THE DESIGN SOCIAL

134 Kirkby Road Barwell LE9 8FN UK
T: +44 (0)1455 446521 F: +44 (0)1455 446521
E: admin@thedesignsocial.com

GENERAL DRAWING NOTES

© This drawing is not to be shown to any Third Party unless agreed by The Design Social.

This drawing shows 'design intent' only.
It is the responsibility of the appointed contractor to finalise development, using specialists approved by The Design Social, & produce detailed working drawings.
ALL working drawings to be approved by The Design Social prior to manufacture.

REV.	DATE	NOTES	REV.
			BY

THE DESIGN SOCIAL

Gareth Hunt			
Greenleaves, Pinwall Lane, Atherstone, CV9 3PE			
Proposed Garage Plans			
AUTHOR	L.R.	DATE	09/10/2024
APPROVED	G.H.		
SCALE	1:100 @ A3	READ WITH	0330 (A) GA 001
DRAWING No.	0330	(A)	GA 015
Project No.	Type	Area	Number
DRAWING STATUS	Planning		