


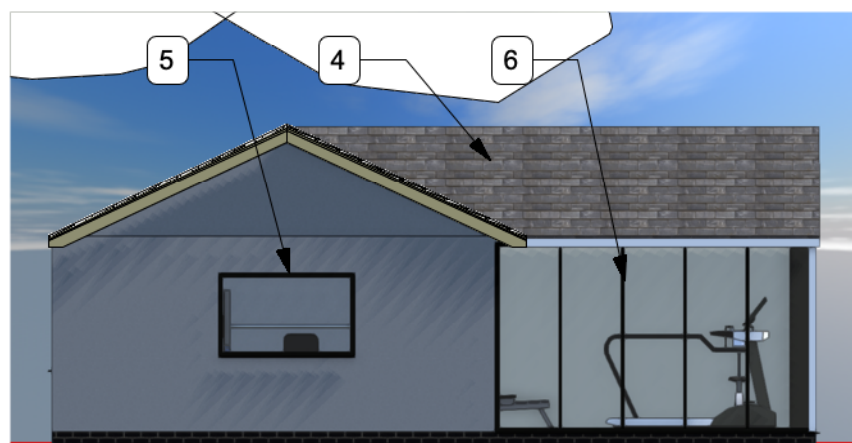

4 **Garage North Elevation**
Scale: 1:100



2 **Garage West Elevation**
Scale: 1:100



3 **Garage East Elevation**
Scale: 1:100



1 **Garage South Elevation**
Scale: 1:100

Garage Elevation Notes

1. New rendered insulated cavity block work walls to proposed extension.
2. New uPVC double glazed windows.
3. New uPVC double glazed door.
4. New double pitched roof, pitch to match existing adjacent roof, forming hipped roof over new extension. Tiling to match appearance of existing.
5. New uPVC double glazed window.
6. New uPVC sliding folding doors to be double glazed.

134 Kirkby Road Barwell LE9 8FN UK
T: +44 (0)1455 446521 F: +44 (0)1455 446521
E: admin@thedesignsocial.com

GENERAL DRAWING NOTES

© This drawing is not to be shown to any Third Party unless agreed by The Design Social.

This drawing shows 'design intent' only.
It is the responsibility of the appointed contractor to finalise development, using specialists approved by The Design Social, & produce detailed working drawings.
ALL working drawings to be approved by The Design Social prior to manufacture.

REV.	DATE	NOTES	REV. BY
------	------	-------	---------

Gareth Hunt

Greenleaves, Pinwall Lane, Atherstone, CV9 3PE

Proposed Garage Elevations

AUTHOR	L.R.	DATE	09/10/2024	APPROVED	G.H.
SCALE	1:100 @ A3	READ WITH	0330 (A) GA 001		
DRAWING No.	0330	(A)	GA	016	
Project No.	Type	Area	Number	Rev	
DRAWING STATUS	Planning				