


Existing GF Plan Notes

1. Location of proposed extension.
2. Existing main staircase to be redesigned & replaced.
3. Existing porch to be rendered.
4. Main entrance.

Atherstone

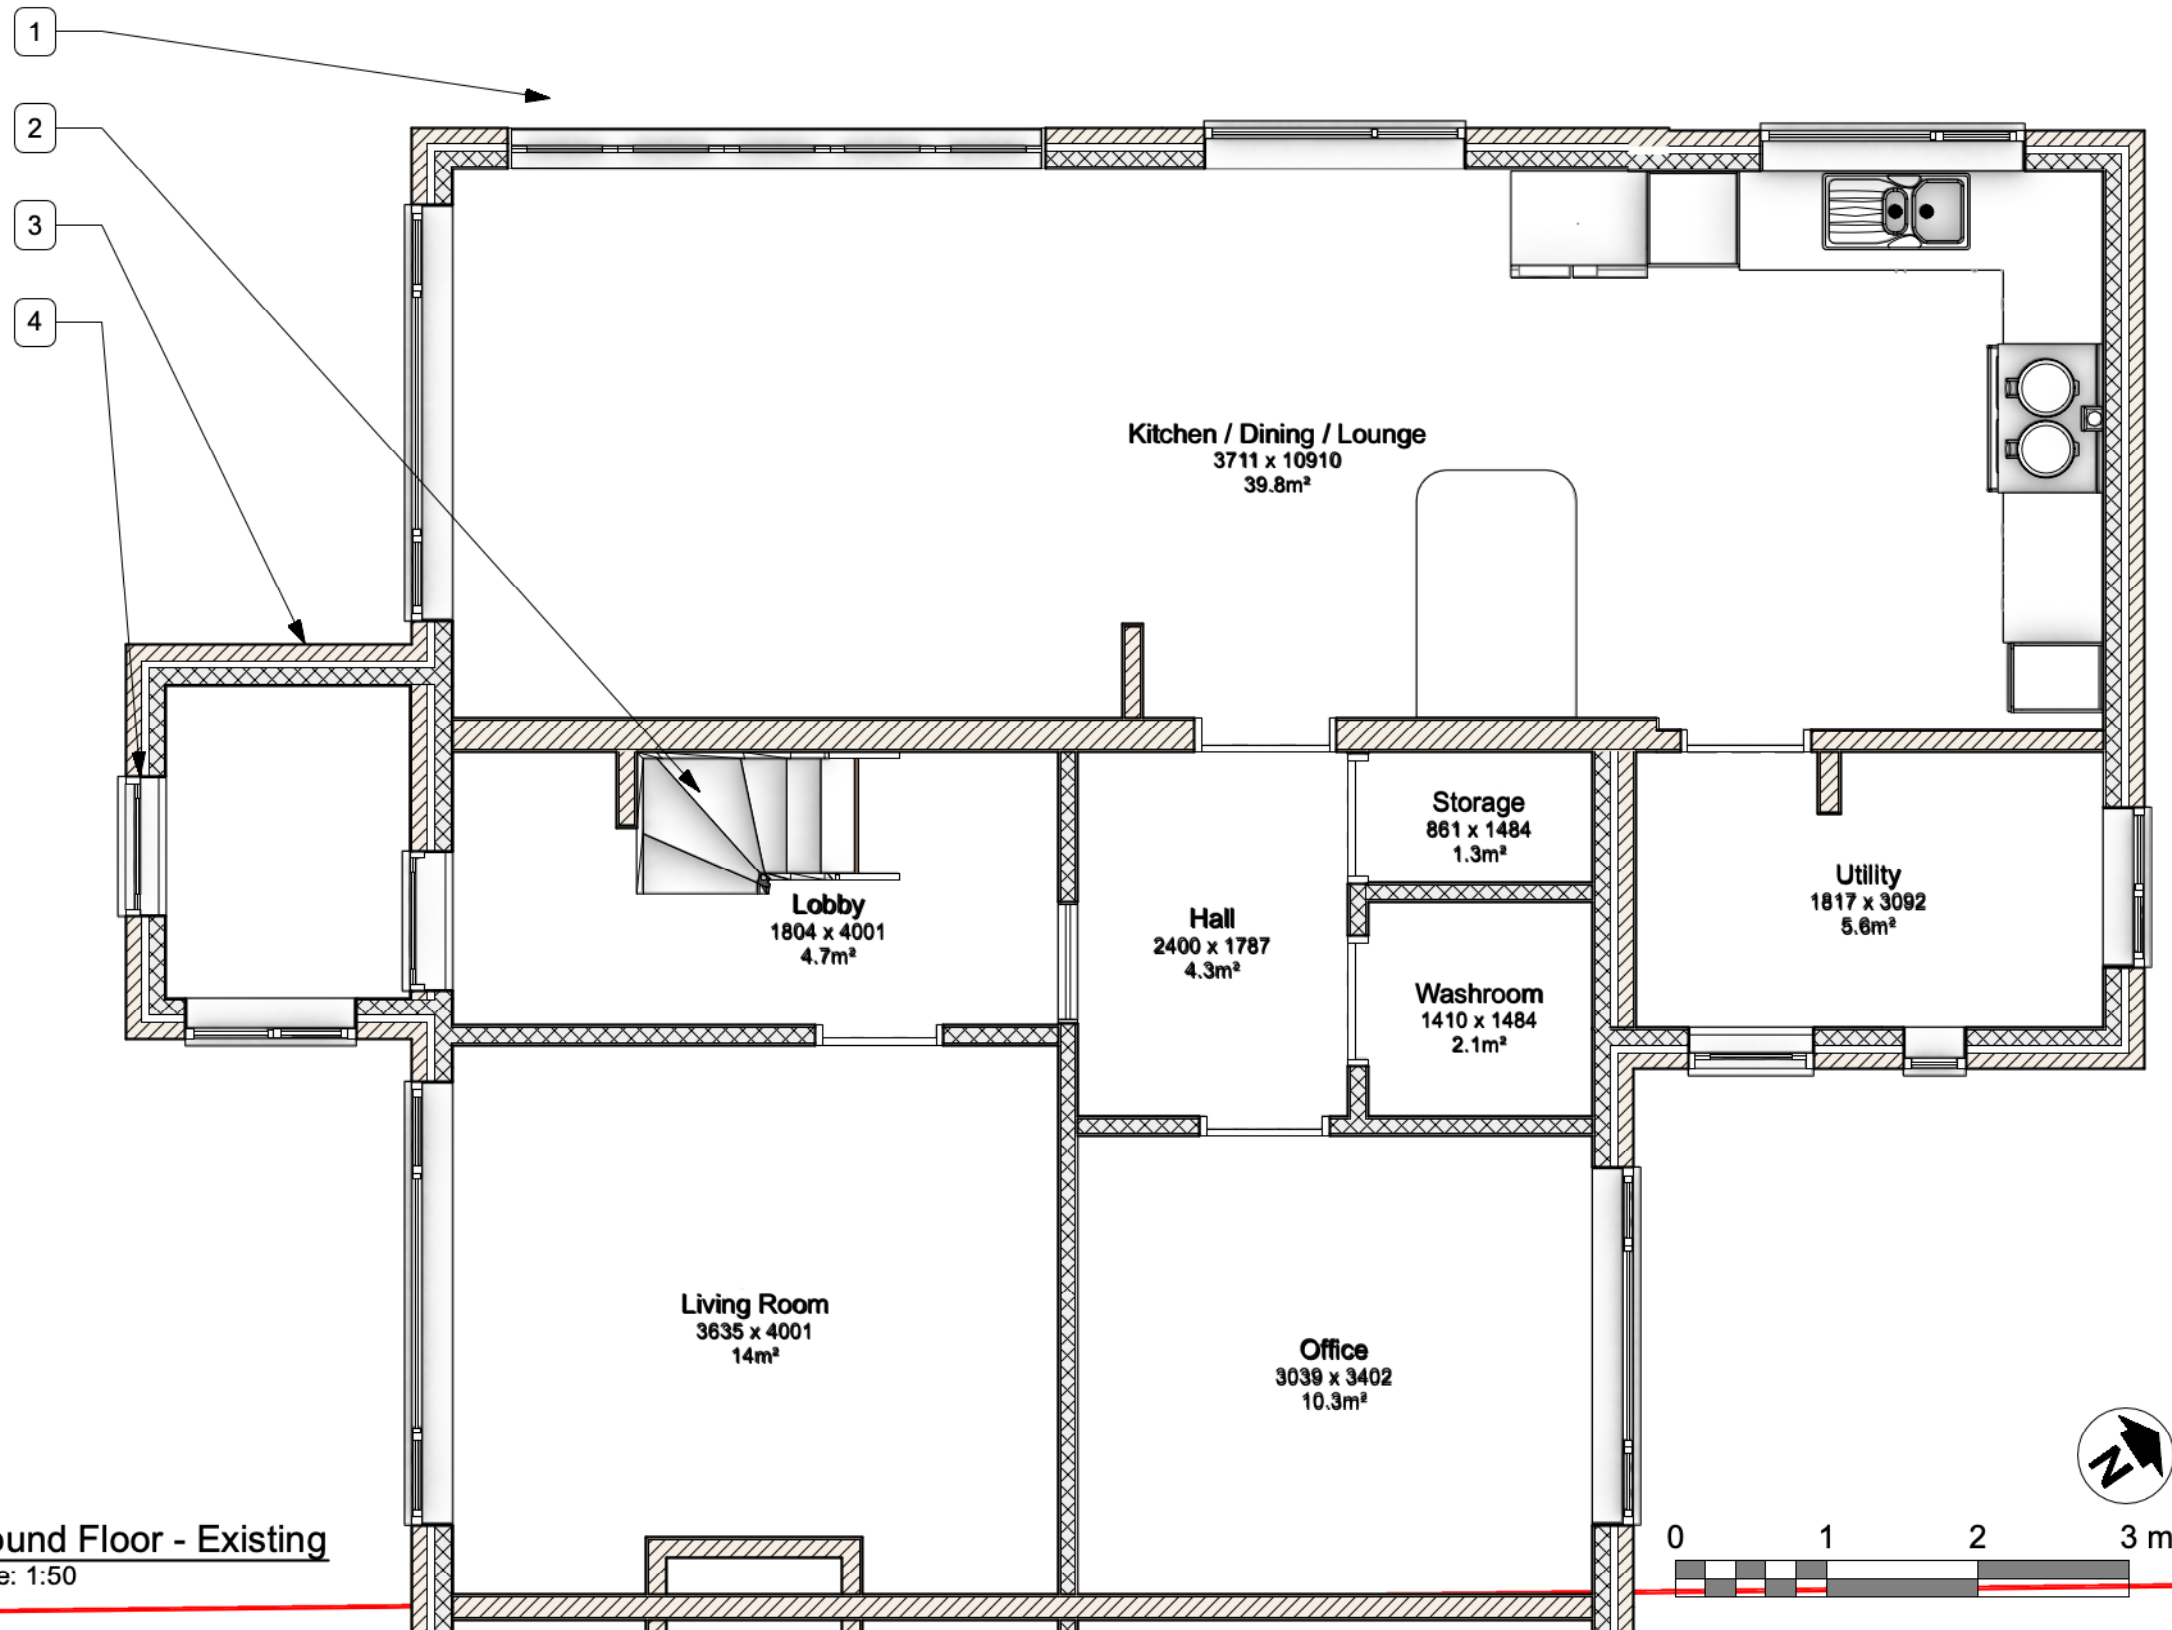

THE DESIGN SOCIAL

134 Kirkby Road Barwell LE9 8FN UK
T: +44 (0)1455 446521 F: +44 (0)1455 446521
E: admin@thedesignsocial.com

GENERAL DRAWING NOTES

© This drawing is not to be shown to any Third Party unless agreed by The Design Social.

This drawing shows 'design intent' only.
It is the responsibility of the appointed contractor to finalise development, using specialists approved by The Design Social, & produce detailed working drawings.
ALL working drawings to be approved by The Design Social prior to manufacture.

A		09/09/2025	Drawings amended as per client request.	L.R.
REV.	DATE	NOTES	REV.	BY

THE DESIGN SOCIAL

Gareth Hunt			
Greenleaves, Pinwall Lane, Atherstone, CV9 3PE			
Existing Ground Floor Plan			
AUTHOR	B.R.	DATE	13/02/2025
APPROVED	G.H.	SCALE	1:50 @ A3
READ WITH	0330 (A) GA 001	DRAWING No.	0330 (A) GF 004 A
Project No.	Type	Area	Number
DRAWING STATUS	Planning		