


Proposed GF Plan Notes

1. New insulated cavity wall with white render on external faces.
2. New glazed curtain wall to elevation with double access door.
3. New structural opening in existing wall.
4. New internal double glazed door.
5. Existing wall to have white render applied.
6. New brick column.
7. New wood burning stove.
8. New white render on external faces of porch.
9. New stairs from GF to 1F.

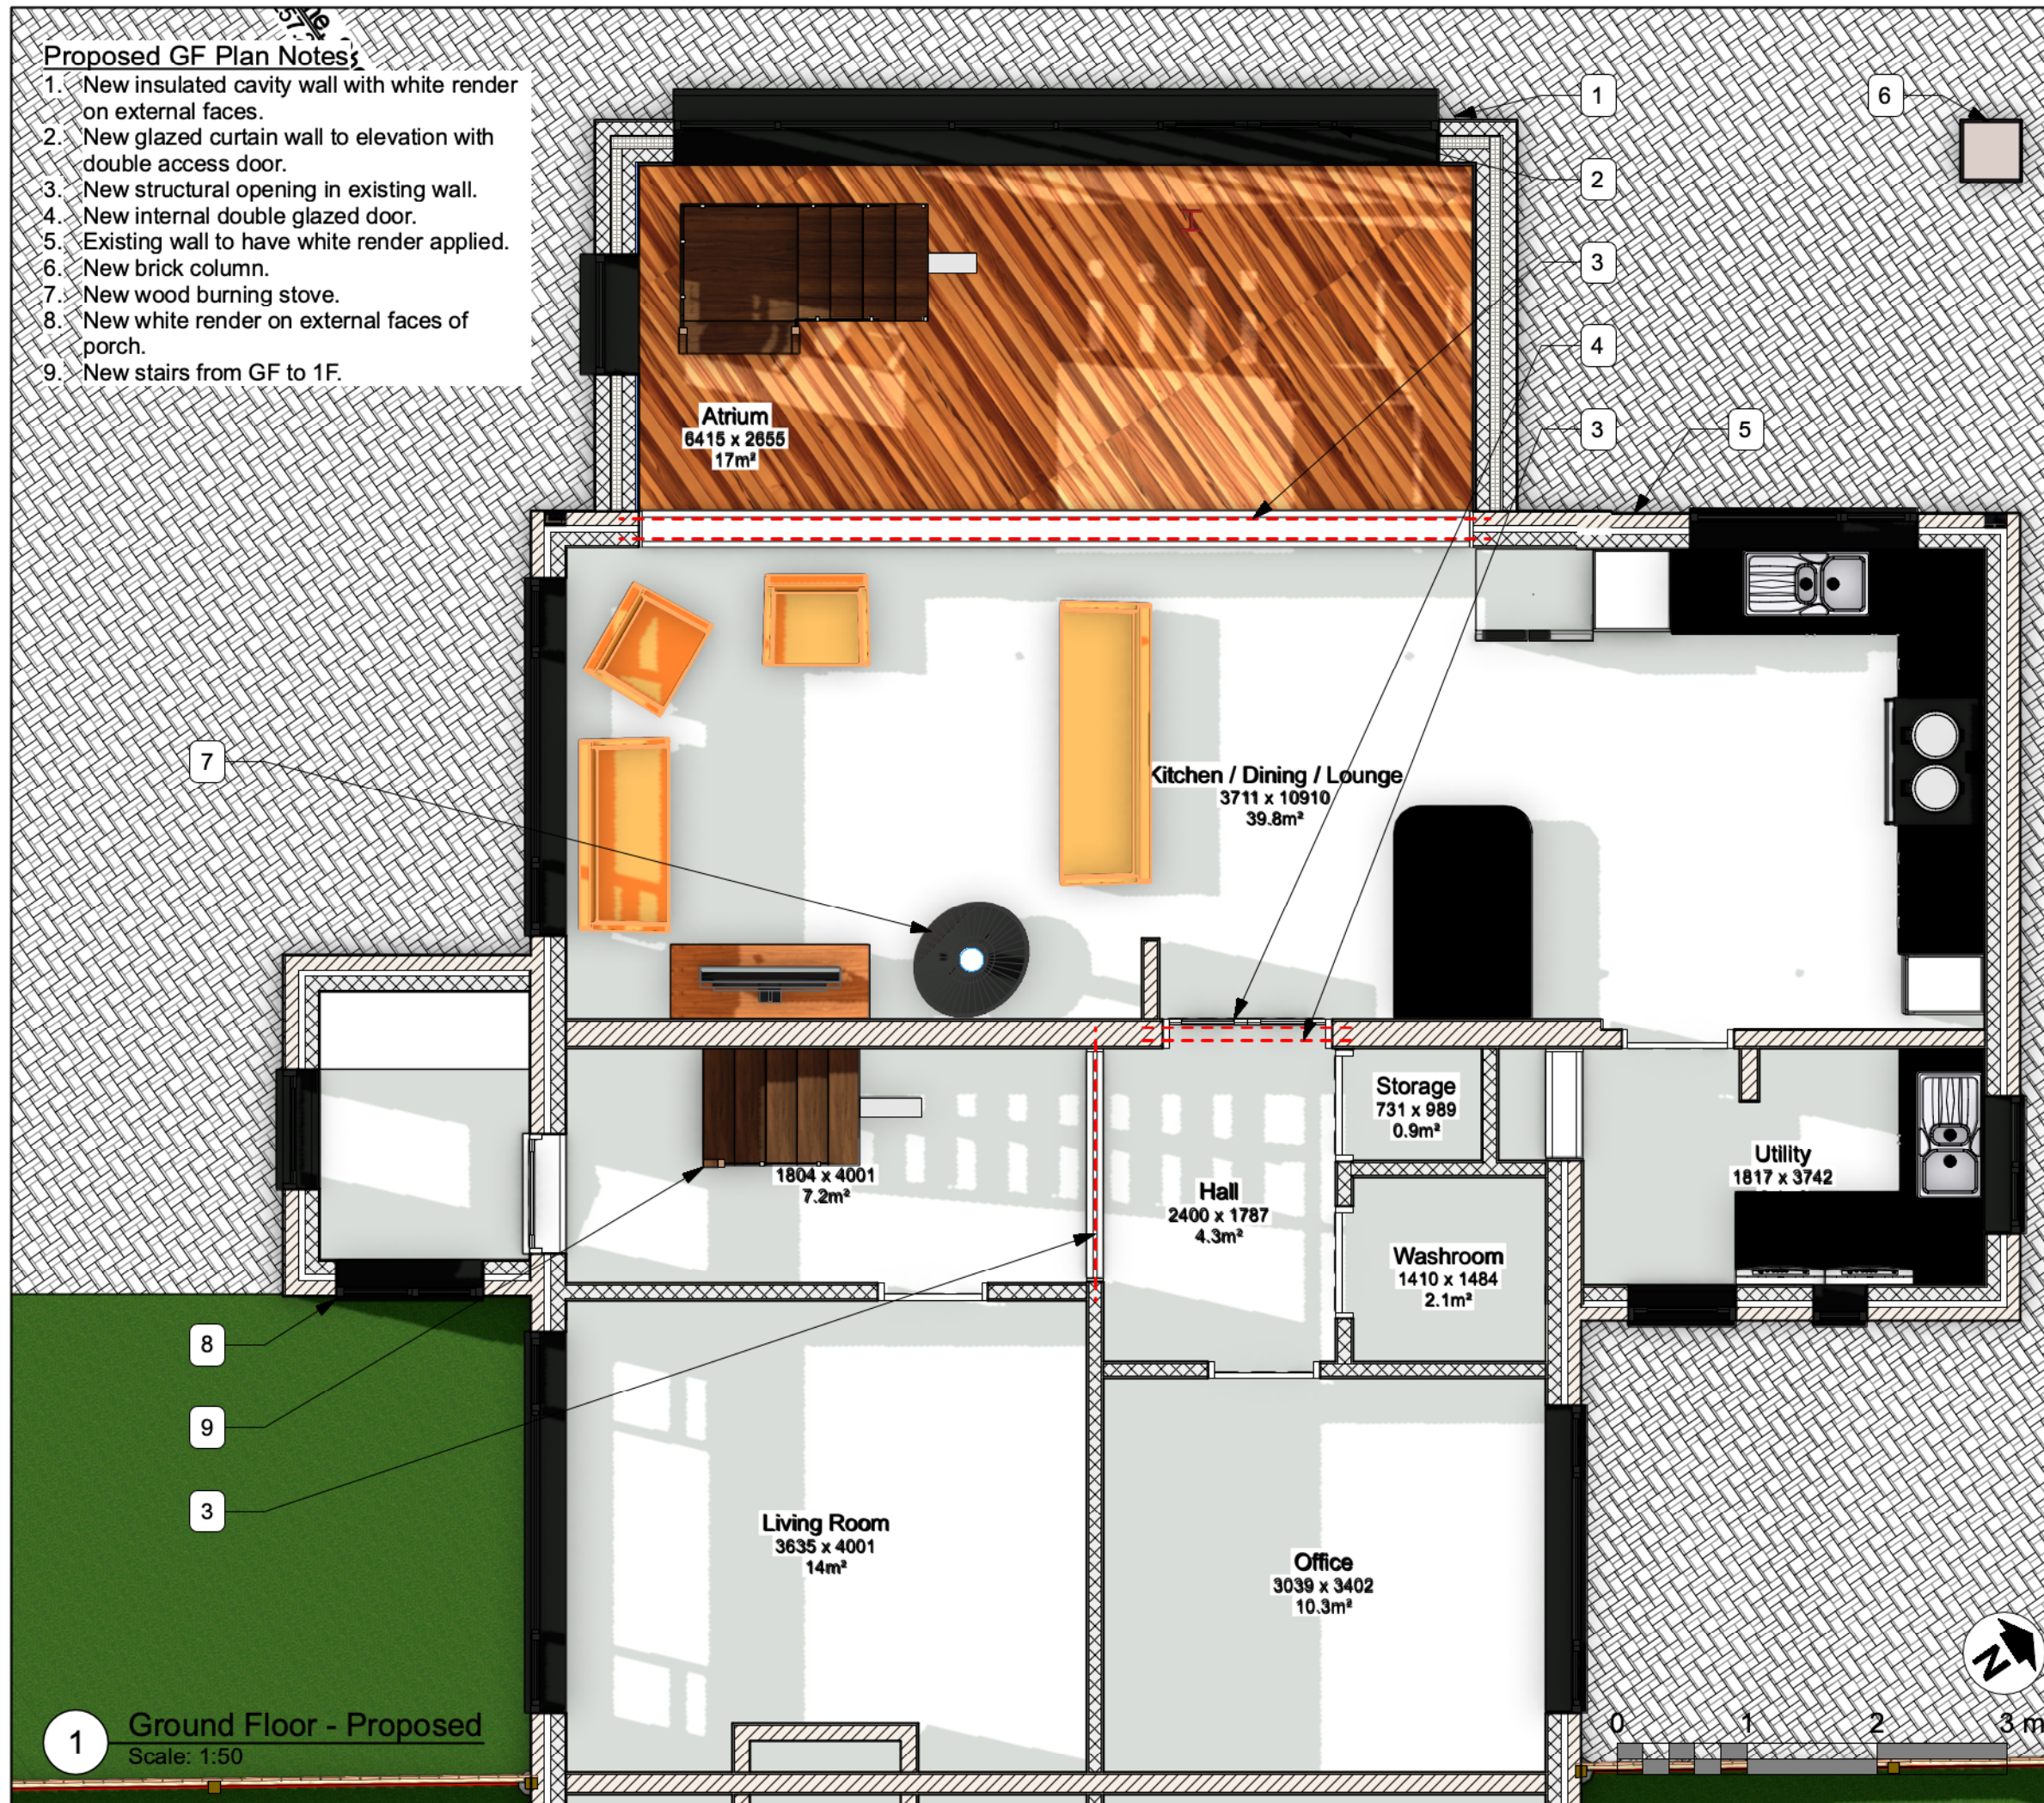

THE DESIGN SOCIAL

134 Kirkby Road Barwell LE9 8FN UK
T: +44 (0)1455 446521 F: +44 (0)1455 446521
E: admin@thedesignsocial.com

GENERAL DRAWING NOTES

© This drawing is not to be shown to any Third Party unless agreed by The Design Social.

This drawing shows 'design intent' only.
It is the responsibility of the appointed contractor to finalise development, using specialists approved by The Design Social, & produce detailed working drawings.
ALL working drawings to be approved by The Design Social prior to manufacture.

A 09/09/2025		Drawings amended as per client request.	L.R.
REV.	DATE	NOTES	REV. BY

THE DESIGN SOCIAL

Gareth Hunt			
Greenleaves, Pinwall Lane, Atherstone, CV9 3PE			
Proposed Ground Floor Plan			
AUTHOR	B.R.	DATE	13/02/2025
APPROVED	G.H.	SCALE	1:50 @ A3
READ WITH	0330 (A) GA 001	DRAWING No.	0330 (A) GF 008 A
Project No.	Type	Area	Number
DRAWING STATUS	Planning		