


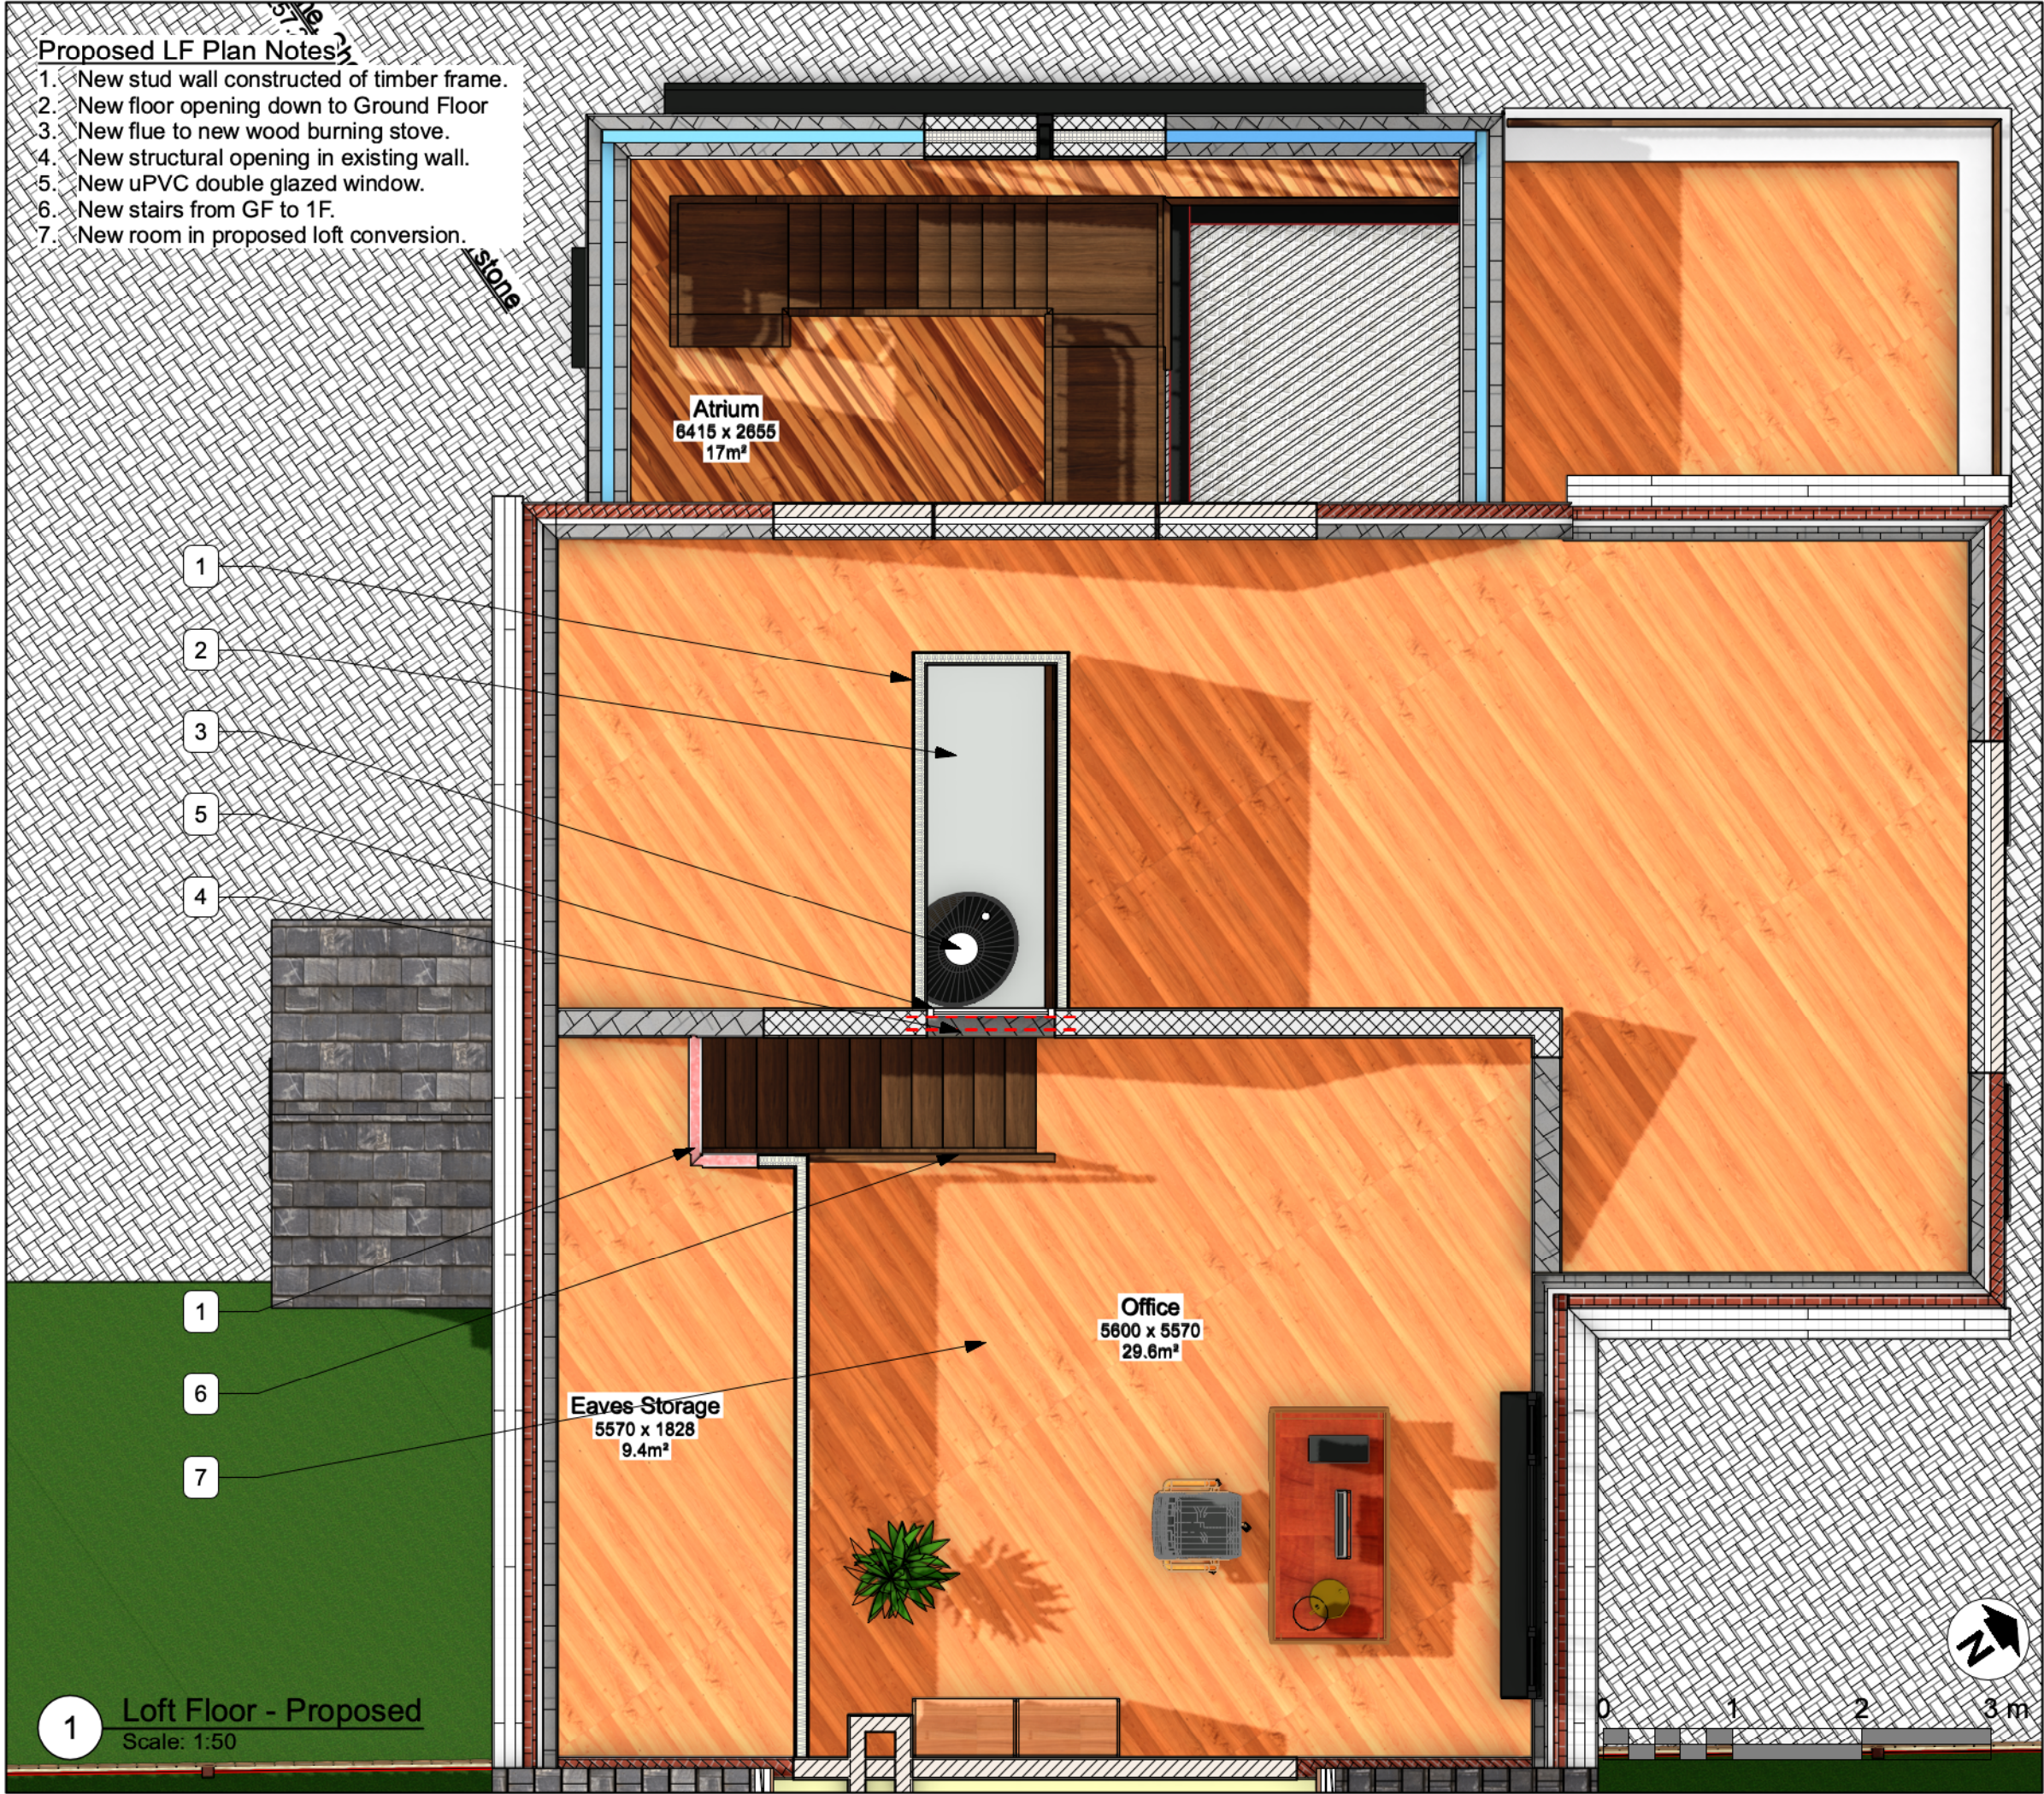

THE DESIGN SOCIAL

134 Kirkby Road Barwell LE9 8FN UK
T: +44 (0)1455 446521 F: +44 (0)1455 446521
E: admin@thedesignsocial.com

GENERAL DRAWING NOTES

© This drawing is not to be shown to any Third Party unless agreed by The Design Social.

This drawing shows 'design intent' only.
It is the responsibility of the appointed contractor to finalise development, using specialists approved by The Design Social, & produce detailed working drawings.
ALL working drawings to be approved by The Design Social prior to manufacture.

A 09/09/2025		Drawings amended as per client request.	L.R.
REV.	DATE	NOTES	REV. BY

THE DESIGN SOCIAL

Gareth Hunt		
Greenleaves, Pinwall Lane, Atherstone, CV9 3PE		
Proposed Loft Floor Plan		
AUTHOR	DATE	APPROVED
B.R.	13/02/2025	G.H.
SCALE	1:50 @ A3	READ WITH 0330 (A) GA 001
DRAWING No.	0330	(A) LF 010 A
Project No.	Type	Area
		Number
DRAWING STATUS	Planning	