


Existing RF Plan Notes

1. Location of proposed extension.
2. Existing roof to be retained.
3. Location of proposed dormer for loft conversion.

Atherstone

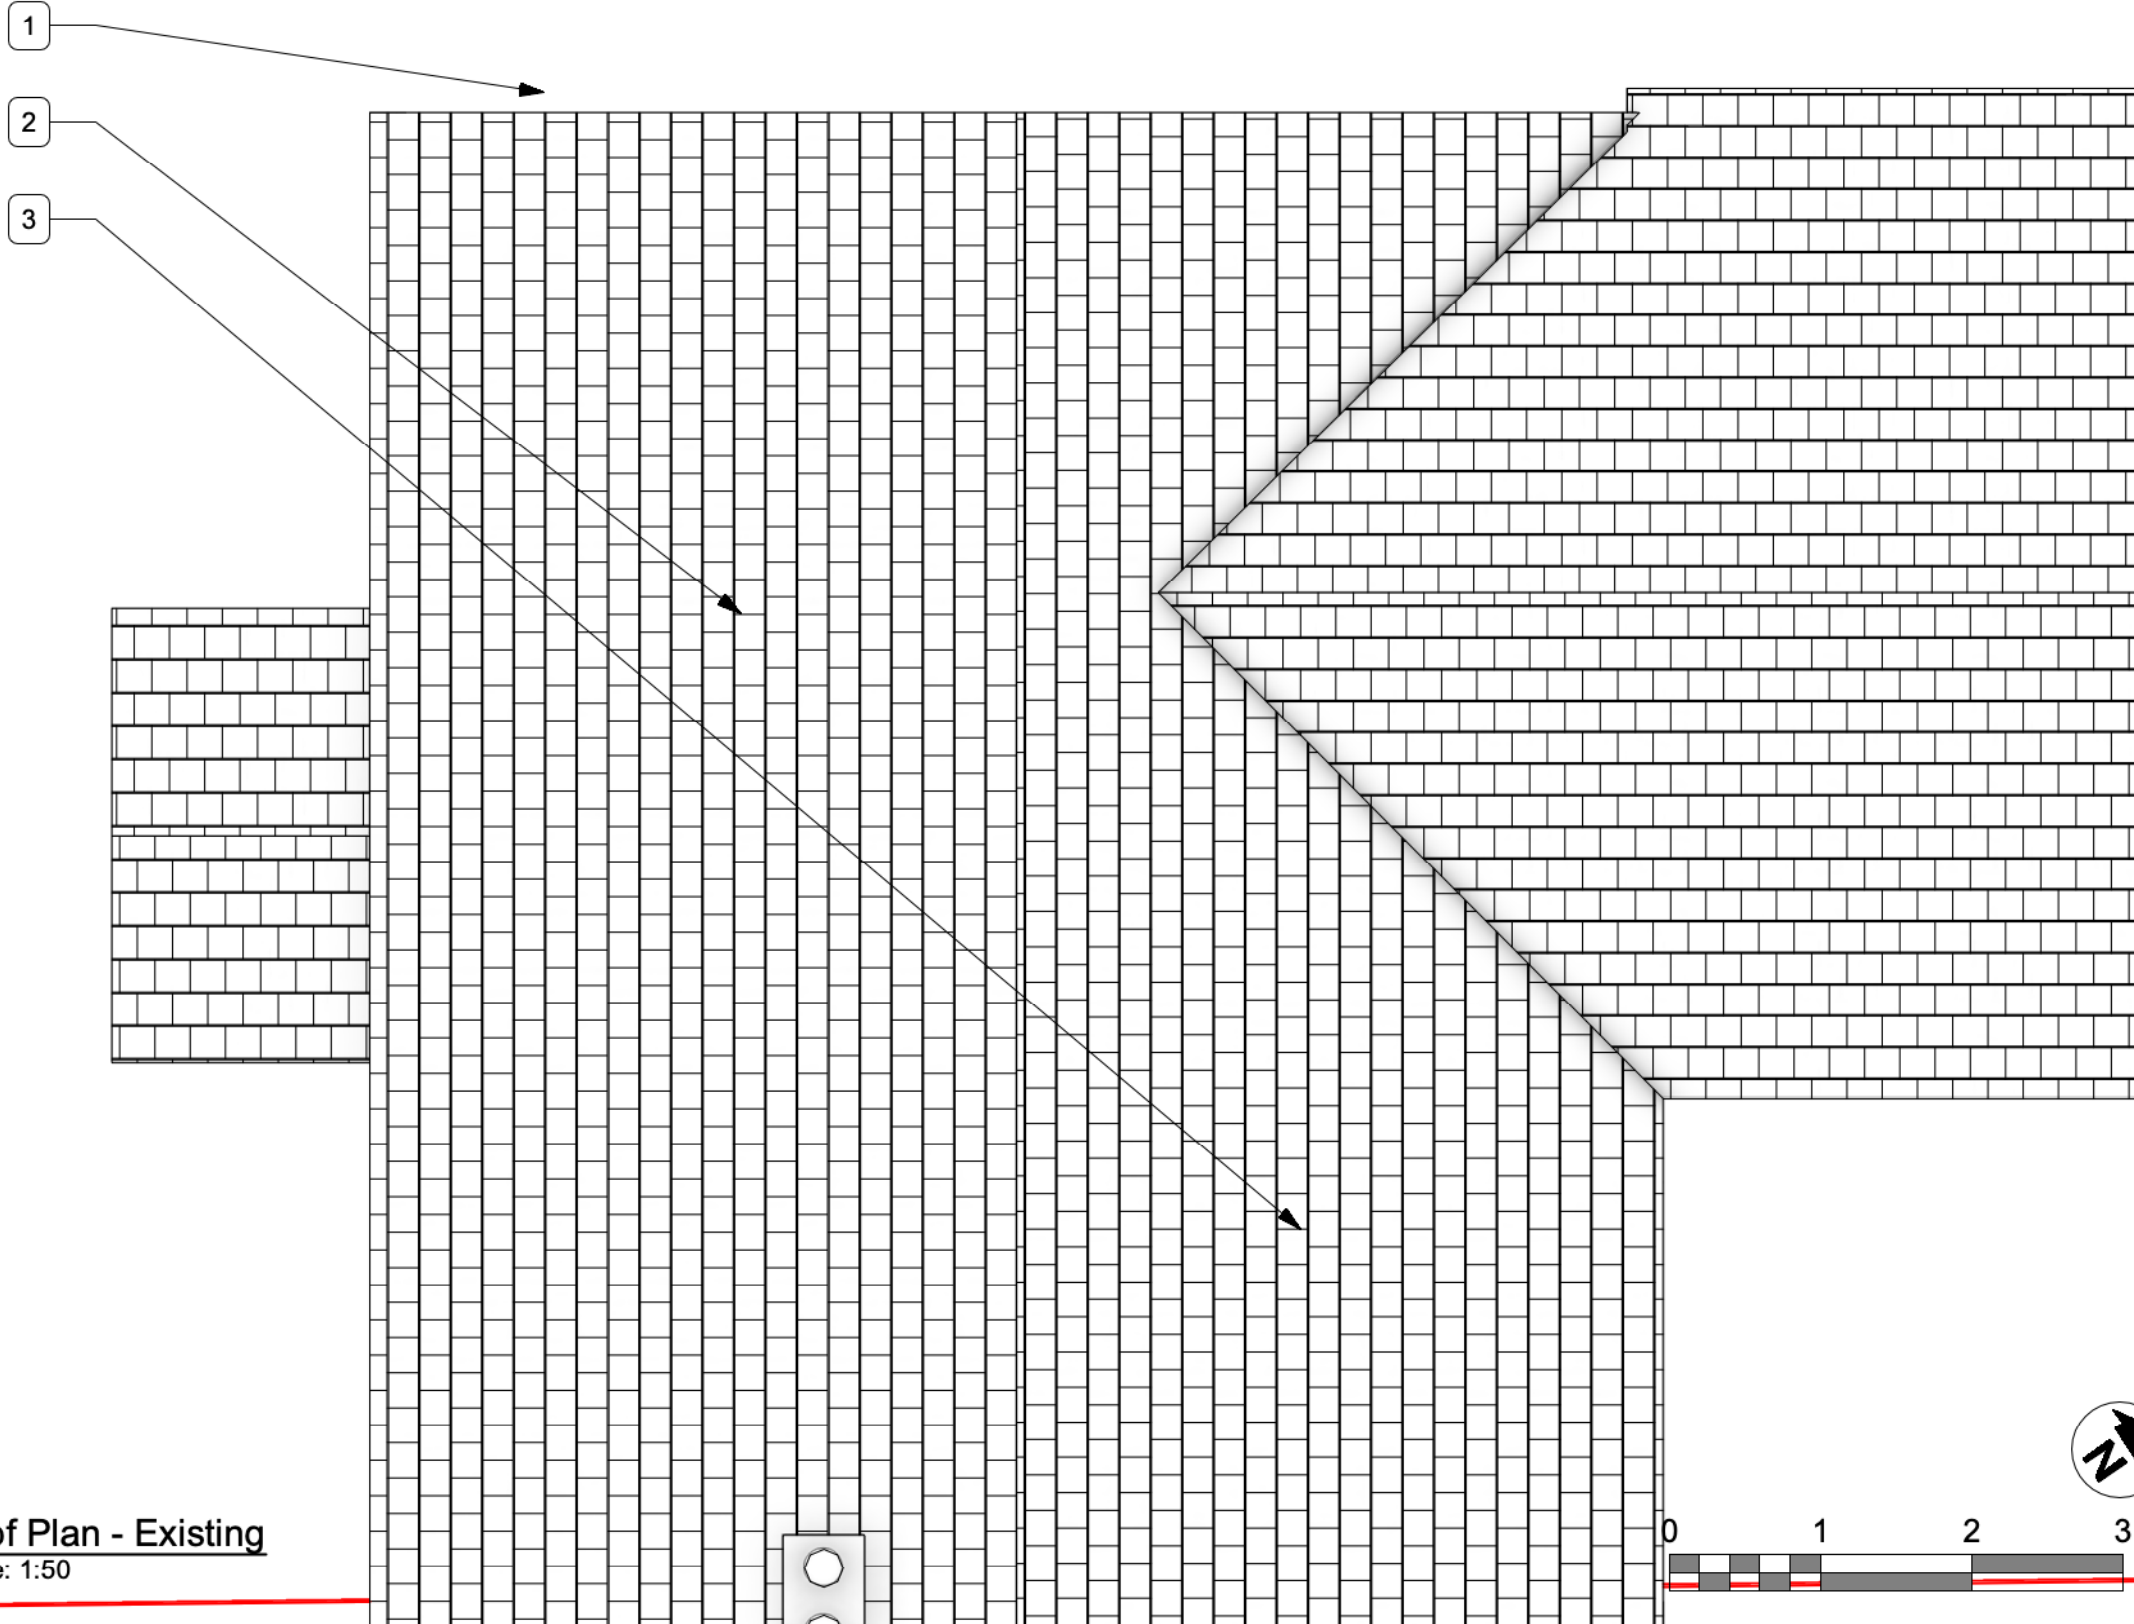

1 Roof Plan - Existing
Scale: 1:50

THE DESIGN SOCIAL

134 Kirkby Road Barwell LE9 8FN UK
T: +44 (0)1455 446521 F: +44 (0)1455 446521
E: admin@thedesignsocial.com

GENERAL DRAWING NOTES

© This drawing is not to be shown to any Third Party unless agreed by The Design Social.

This drawing shows 'design intent' only.
It is the responsibility of the appointed contractor to finalise development, using specialists approved by The Design Social, & produce detailed working drawings.
ALL working drawings to be approved by The Design Social prior to manufacture.

REV.	DATE	NOTES	REV. BY
------	------	-------	---------

THE DESIGN SOCIAL

Gareth Hunt					
Greenleaves, Pinwall Lane, Atherstone, CV9 3PE					
Existing Roof Plan					
AUTHOR	B.R.	DATE	13/02/2025	APPROVED	G.H.
SCALE	1:50 @ A3		READ WITH	0330 (A) GA 001	
DRAWING No.	0330	(A)	RF	006	
Project No.		Type		Area	Number
DRAWING STATUS					
Planning					