



Existing Elevations Notes

1. Location of proposed extension.

2. Existing porch to be rendered.



3. Main entrance.

4. Location of proposed dormer for loft conversion.

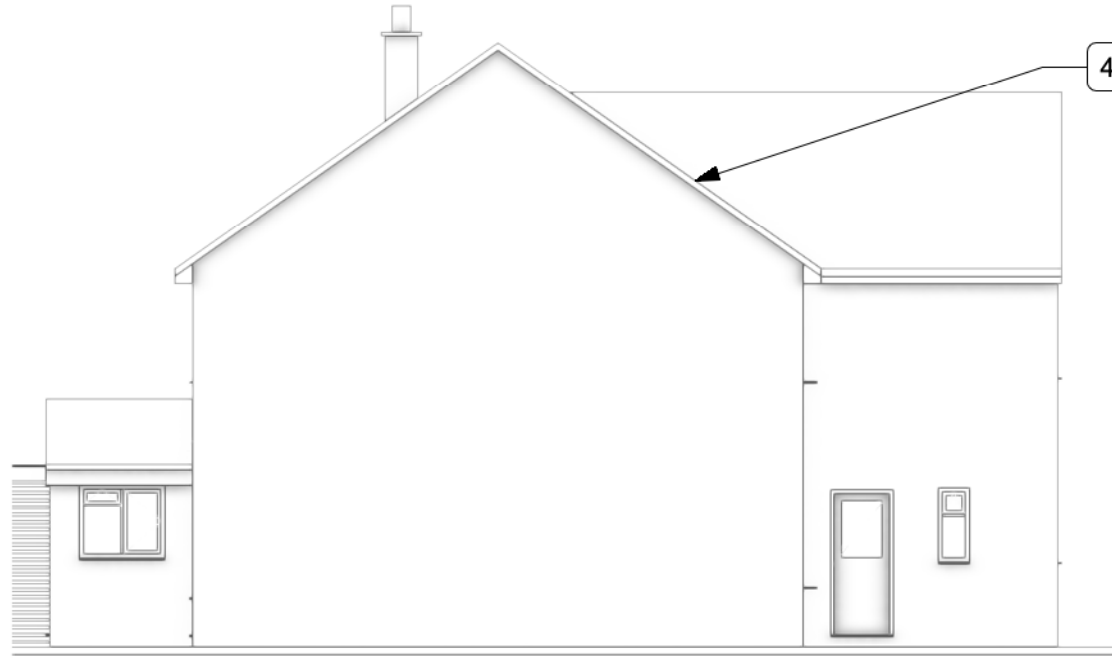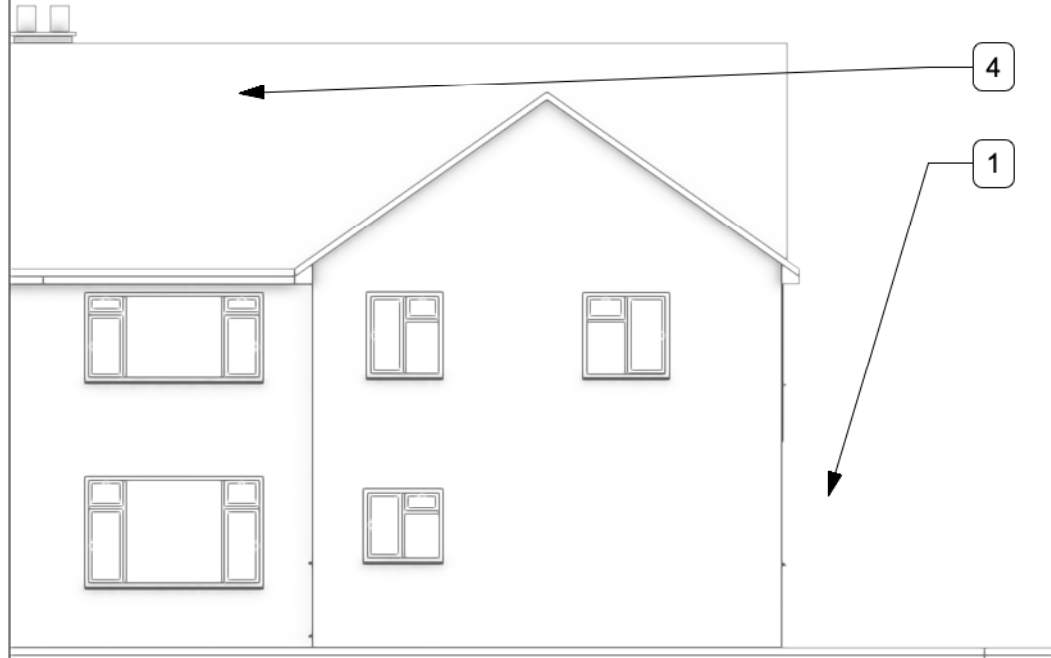


3 North Elevation - Existing
Scale: 1:100

4 East Elevation - Existing
Scale: 1:100

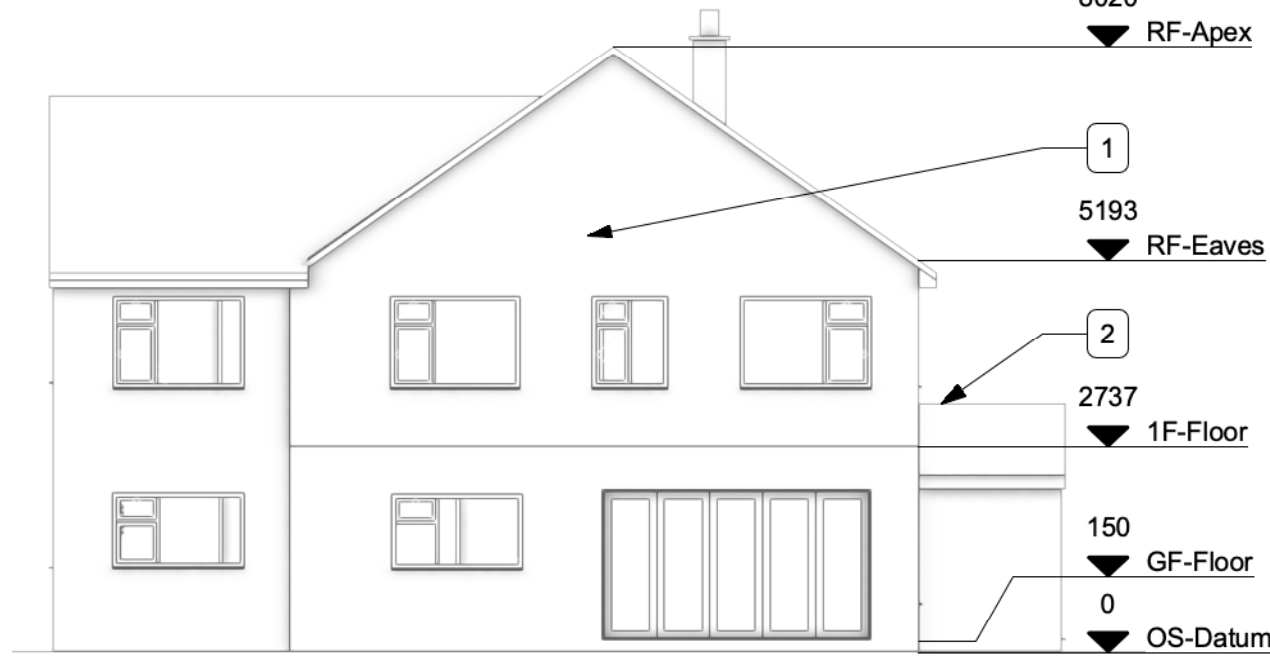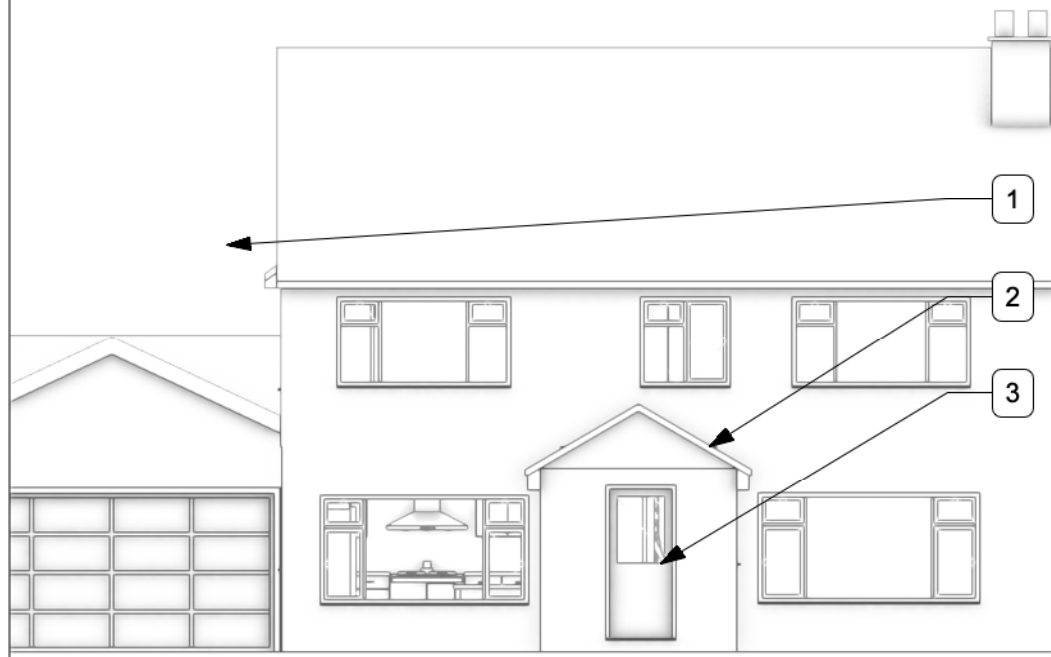

1 South Elevation - Existing
Scale: 1:100

2 West Elevation - Existing
Scale: 1:100

 

THE DESIGN SOCIAL

134 Kirkby Road Barwell LE9 8FN UK
T: +44 (0)1455 446521 F: +44 (0)1455 446521
E: admin@thedesignsocial.com

GENERAL DRAWING NOTES

© This drawing is not to be shown to any Third Party unless agreed by The Design Social.

This drawing shows 'design intent' only.
It is the responsibility of the appointed contractor to finalise development, using specialists approved by The Design Social, & produce detailed working drawings.
ALL working drawings to be approved by The Design Social prior to manufacture.

A 09/09/2025		Drawings amended as per client request.	L.R.
REV.	DATE	NOTES	REV. BY

THE DESIGN SOCIAL

Gareth Hunt		
Greenleaves, Pinwall Lane, Atherstone, CV9 3PE		
Existing Elevations		
AUTHOR	DATE	APPROVED
B.R.	13/02/2025	G.H.
SCALE	1:50 @ A3	READ WITH 0330 (A) GA 001
DRAWING No.	0330 (L) GA 007 A	
Project No.	Type	Area Number Rev
DRAWING STATUS		
Planning		