


Proposed Elevations Notes

1. New insulated cavity wall with white render on external faces.
2. Main entrance.
3. New white render on external faces of porch.
4. New pitched vaulted roof over extension, to be tiled to match existing roof.
5. New Velux window in existing roof.
6. New glazed curtain wall to elevation with double access door.
7. New flue to new wood burning stove.
8. New open balcony with dwarf wall & balustrade, maintaining an overall height of 1 metre.
9. New uPVC double glazed French doors.
10. Existing roof to be retained.
11. Double pitched dormer roof with double glazed uPVC windows to external wall.

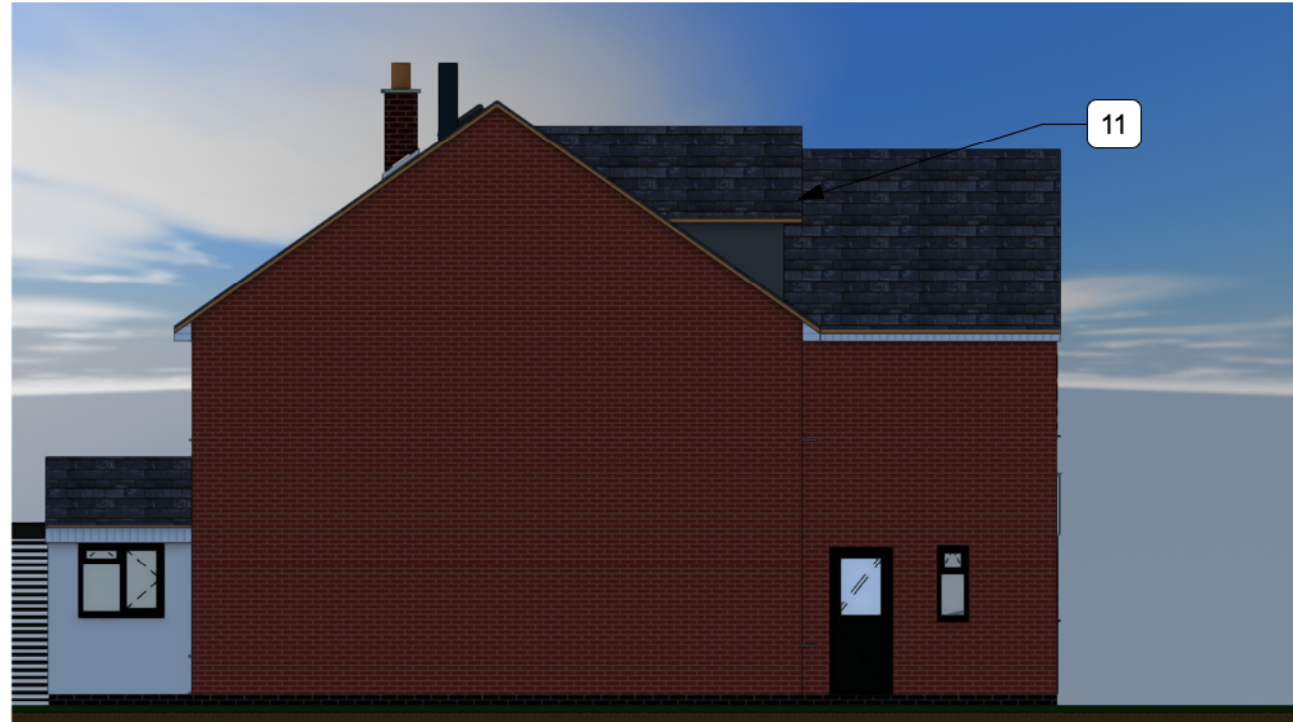


3 North Elevation - Proposed
Scale: 1:100

4 East Elevation - Proposed
Scale: 1:100



1 South Elevation - Proposed
Scale: 1:100

2 West Elevation - Proposed
Scale: 1:100

 

134 Kirkby Road Barwell LE9 8FN UK
T: +44 (0)1455 446521 F: +44 (0)1455 446521
E: admin@thedesignsocial.com

GENERAL DRAWING NOTES

© This drawing is not to be shown to any Third Party unless agreed by The Design Social.

This drawing shows 'design intent' only.
It is the responsibility of the appointed contractor to finalise development, using specialists approved by The Design Social, & produce detailed working drawings.
ALL working drawings to be approved by The Design Social prior to manufacture.

A 09/09/2025		Drawings amended as per client request.	L.R.
REV.	DATE	NOTES	REV. BY

Gareth Hunt		
Greenleaves, Pinwall Lane, Atherstone, CV9 3PE		
Proposed Elevations		
AUTHOR	DATE	APPROVED
B.R.	13/02/2025	G.H.
SCALE	1:50 @ A3	READ WITH 0330 (A) GA 001
DRAWING No.	0330 (L) GA 012 A	
Project No.	Type	Area Number Rev
DRAWING STATUS		
Planning		