


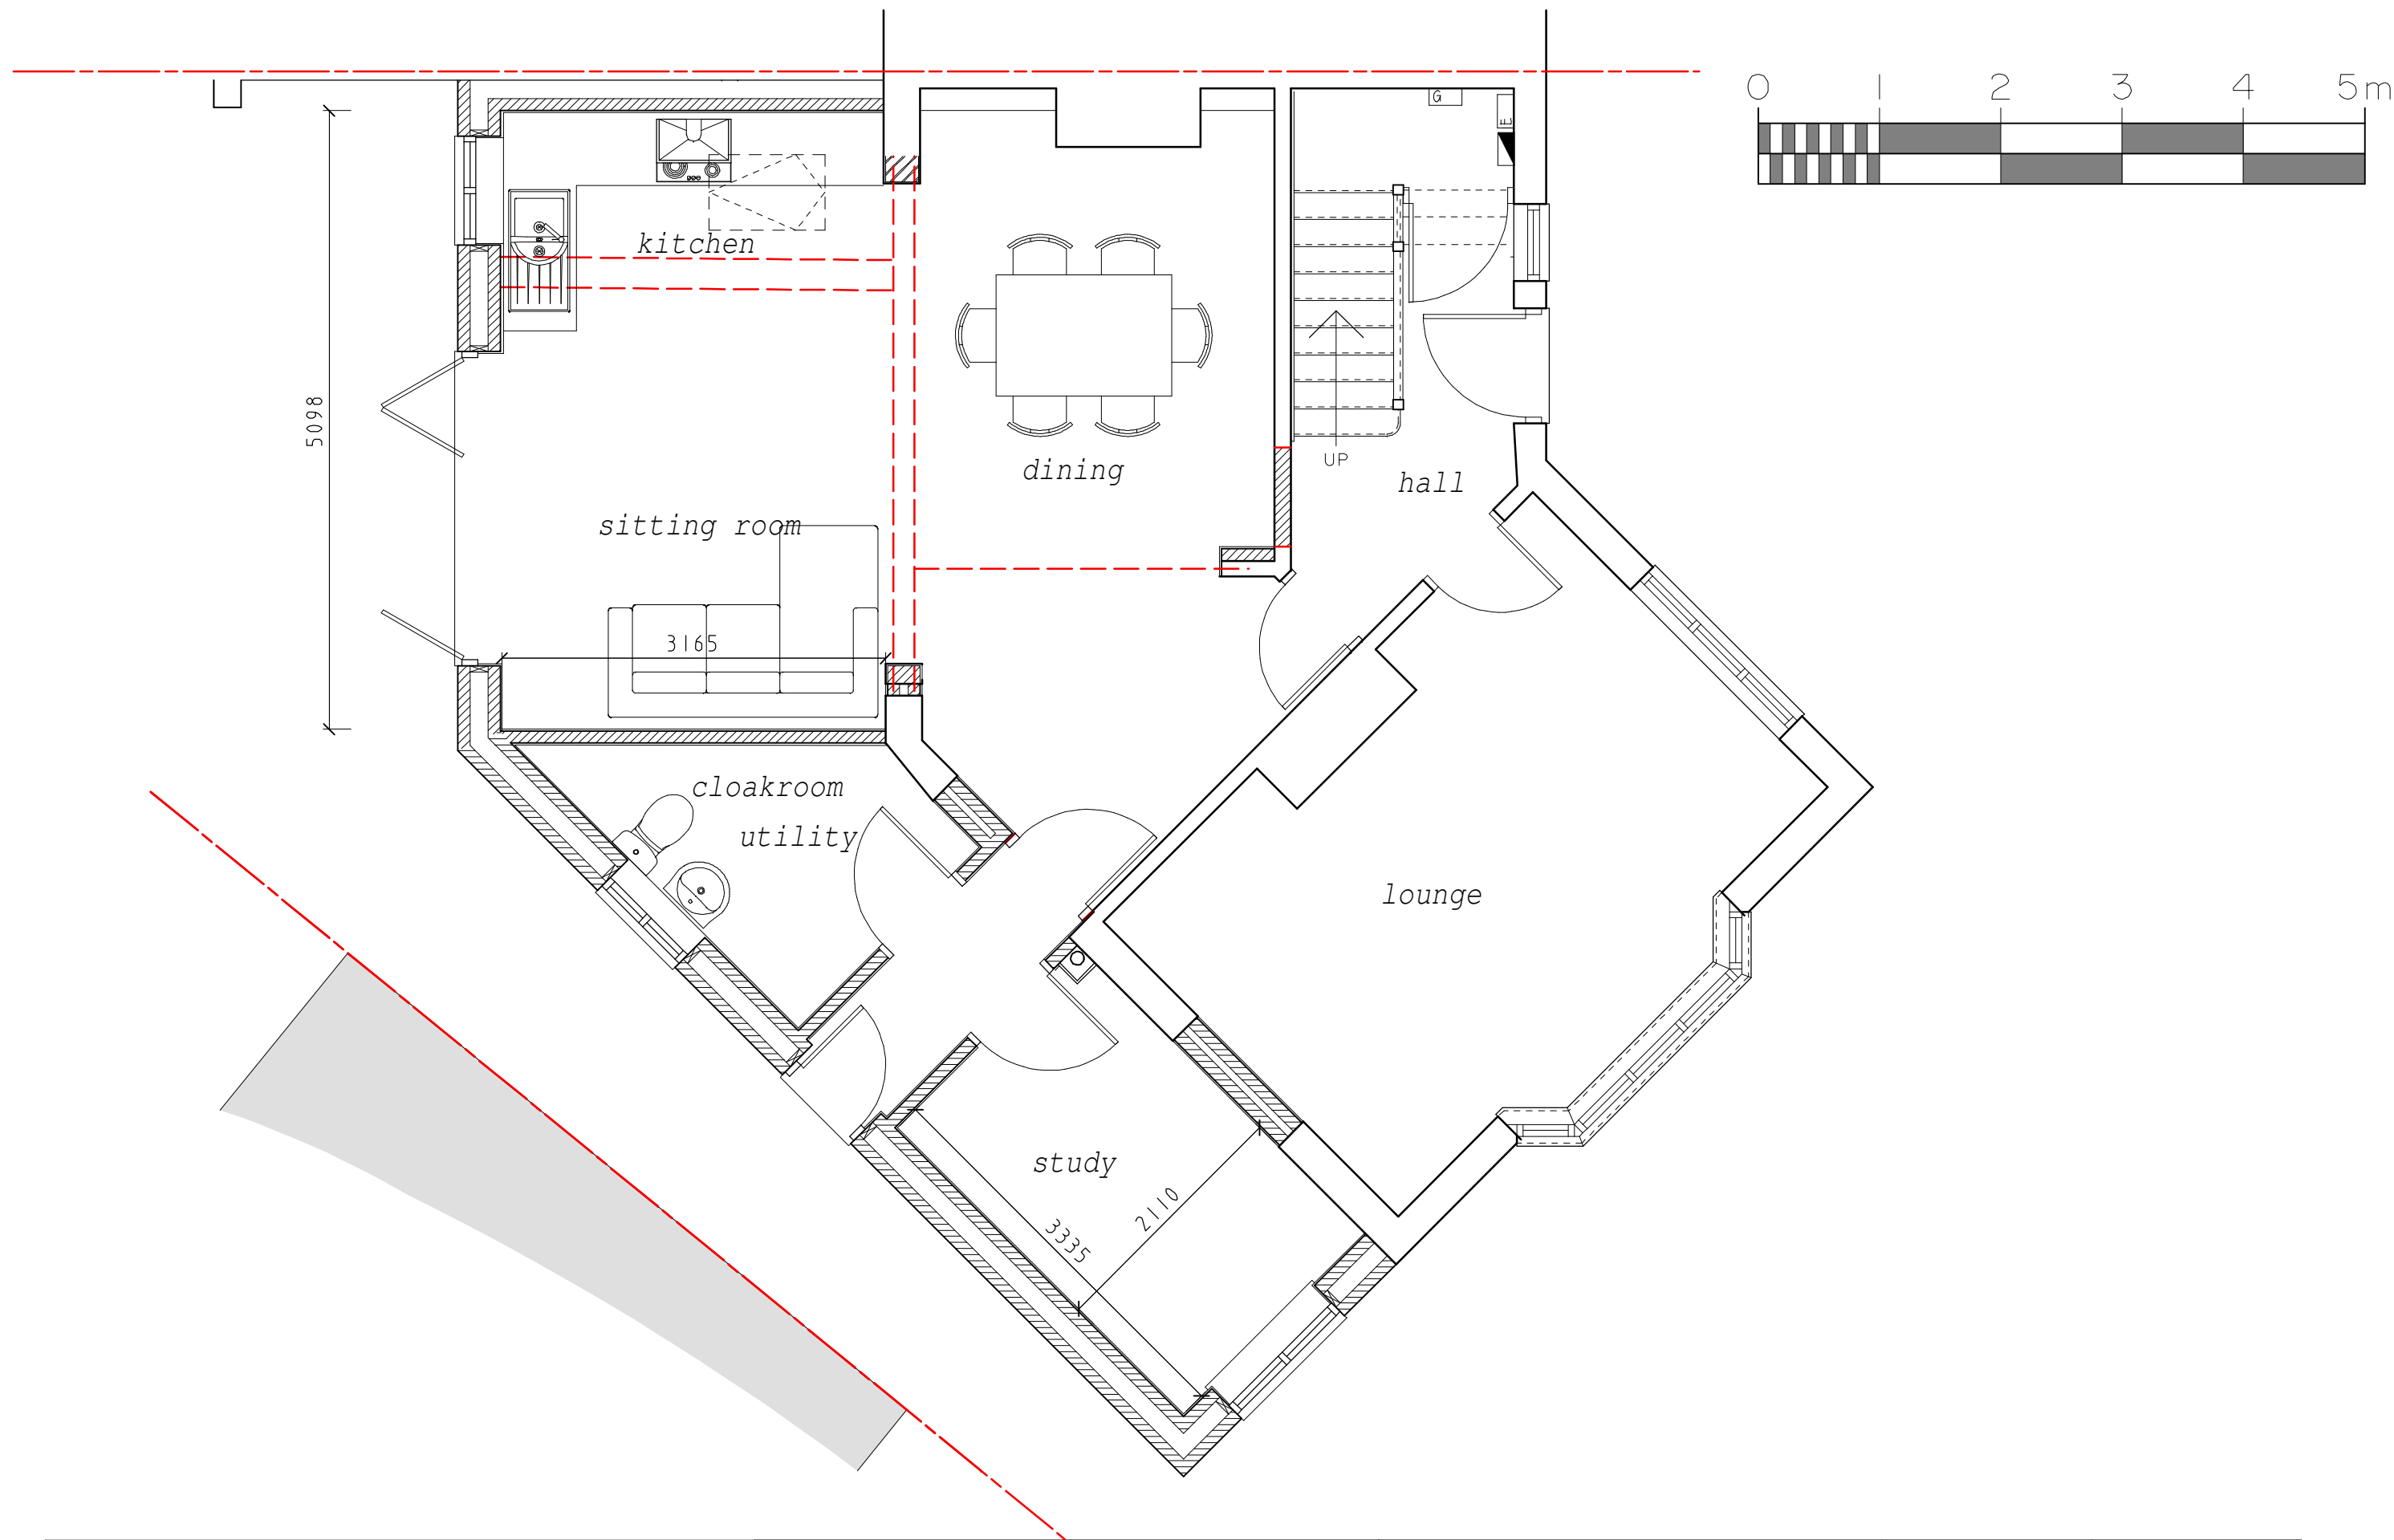

|   |   |                                                  |                               |                                |
|---|---|--------------------------------------------------|-------------------------------|--------------------------------|
| <b>Philip Baumber Architectural Services</b><br>50, Radmore Road, HINCKLEY, Leics. LE10 0RQ<br>tel. 07913 560141; e.mail. baumberp1955@gmail.com | <b>Project:</b><br>Proposed Extensions & Alterations<br>at 26 Featherstone Drive, Burbage,<br>LE10 2PN for Mr. & Mrs. Downs | <b>Drg. Title:</b><br>Proposed Ground Floor Plan | <b>Date:</b><br>November 2025 | <b>Scale:</b><br>1:50 @ A3     |
|   |   |                                                  | <b>Job No.:</b><br>1665       | <b>Drg. No. Rev.</b><br>pss.04 |