



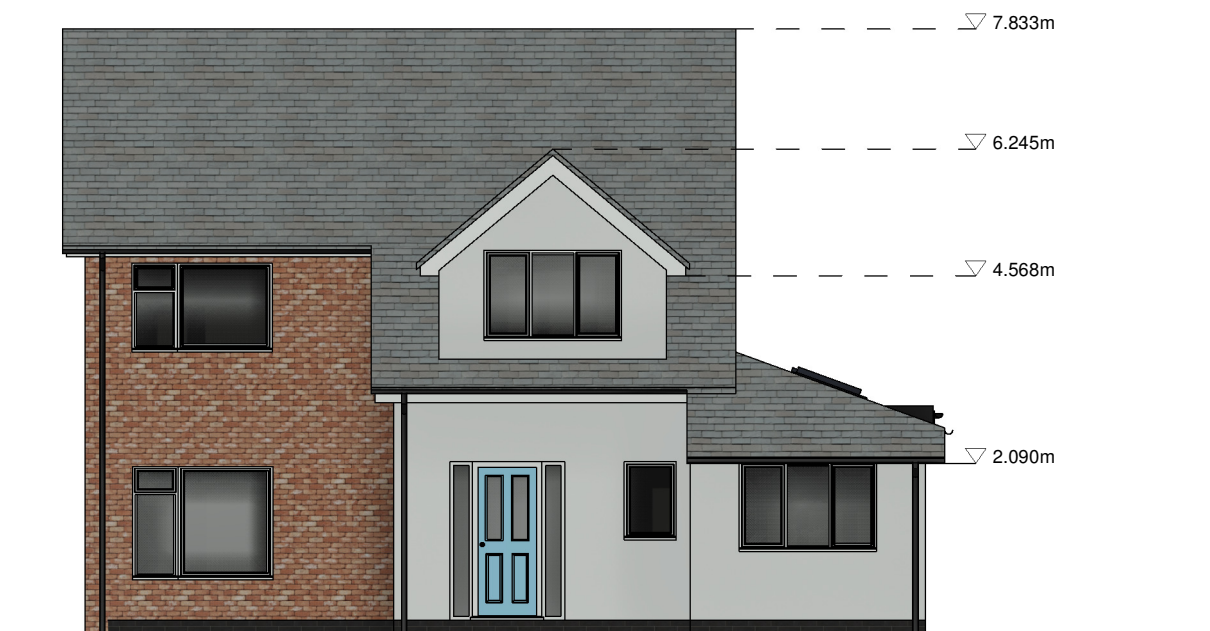

Front Elevation

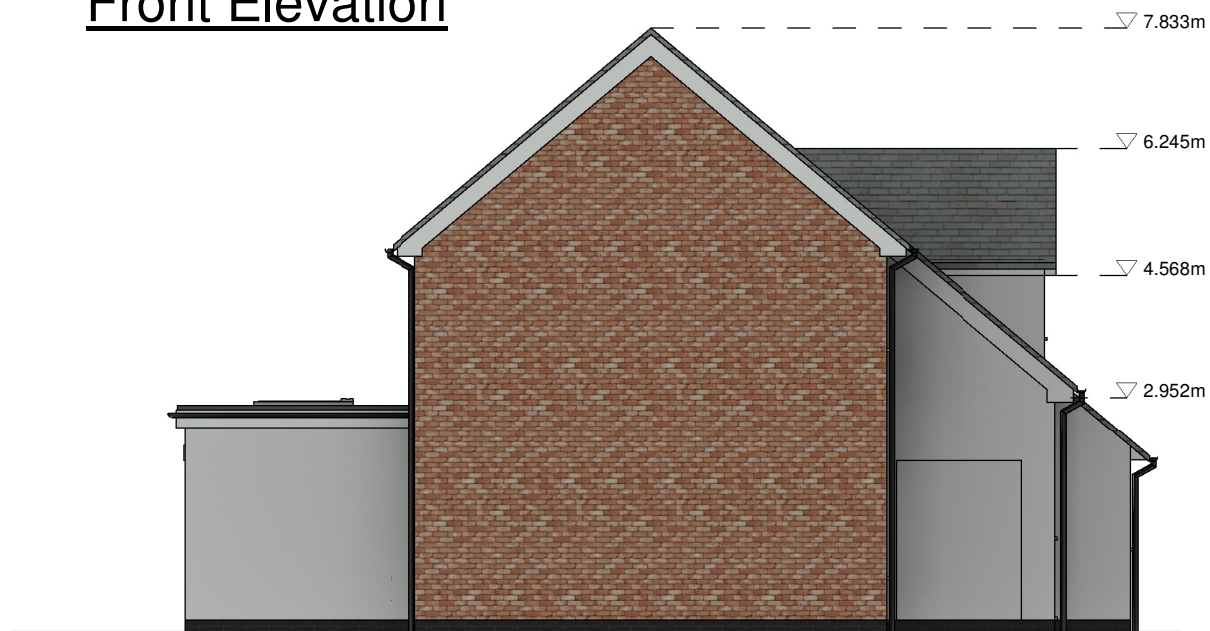


Side Elevation 1




Rear Elevation




Side Elevation 2

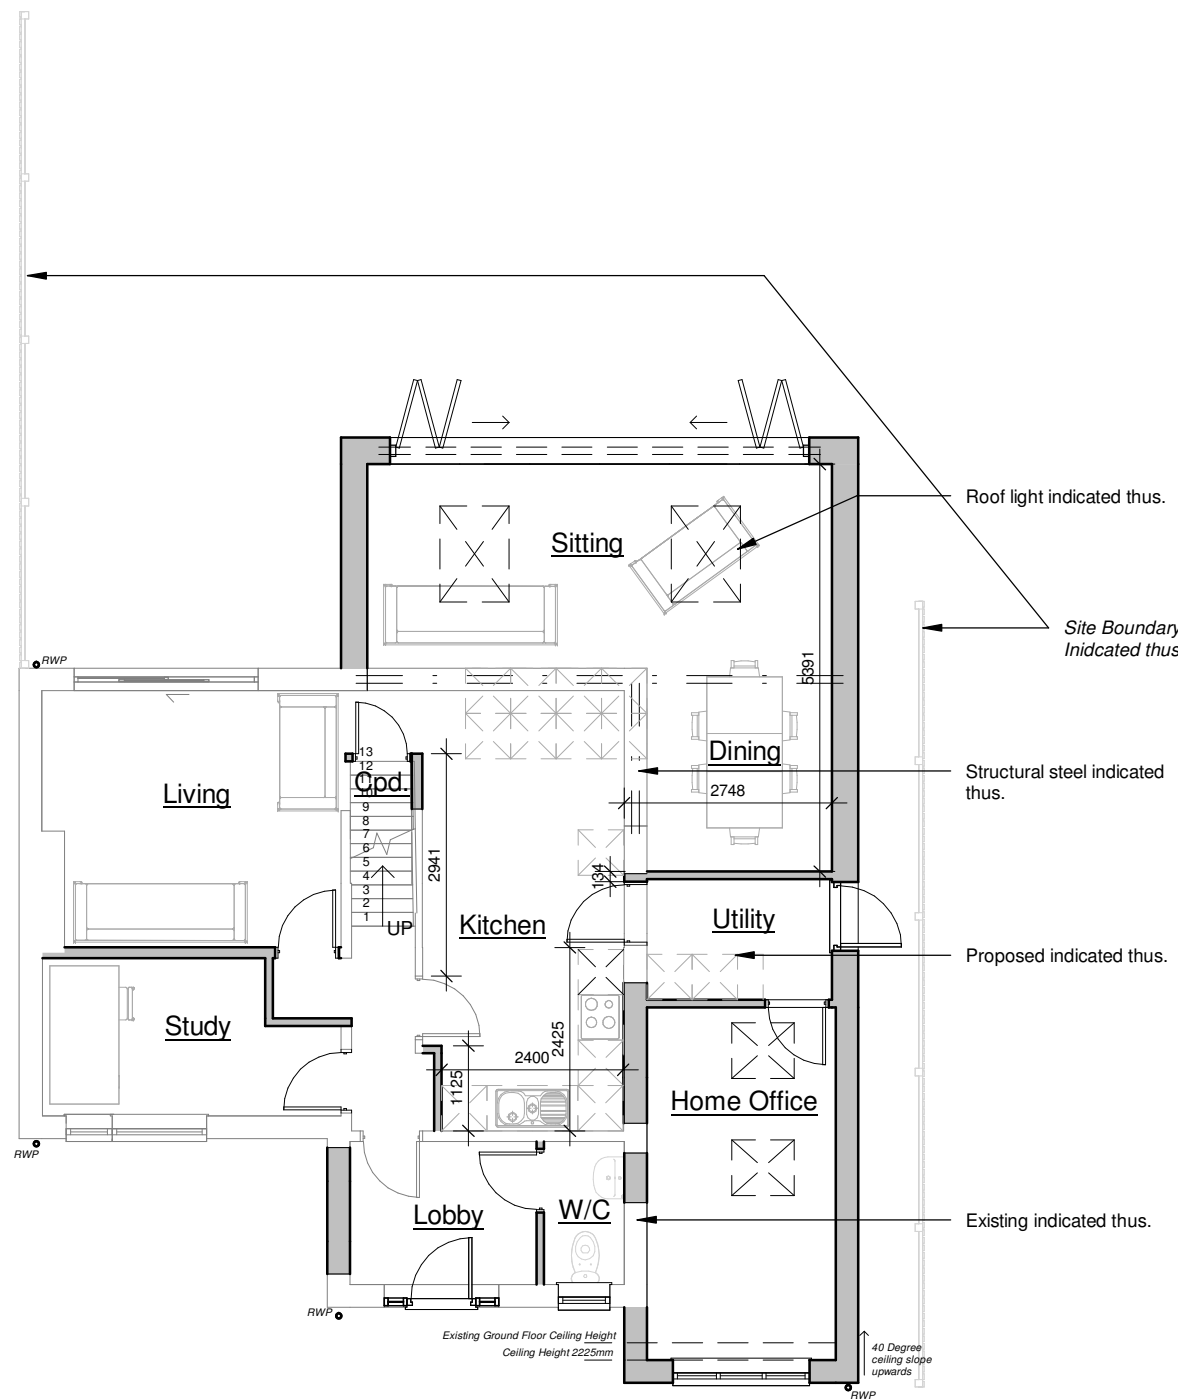

Ground Floor Plan

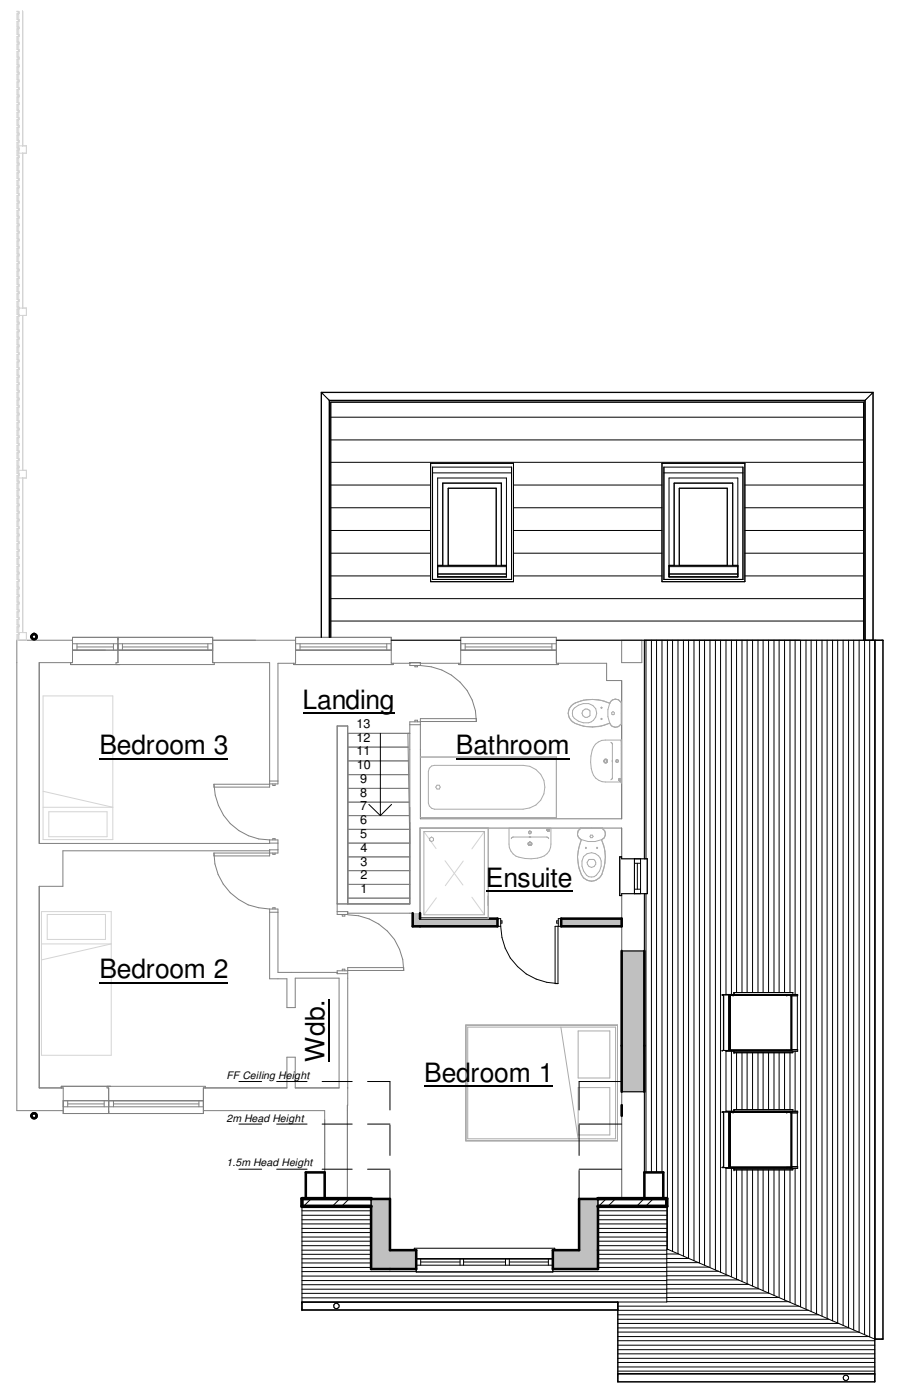

First Floor Plan

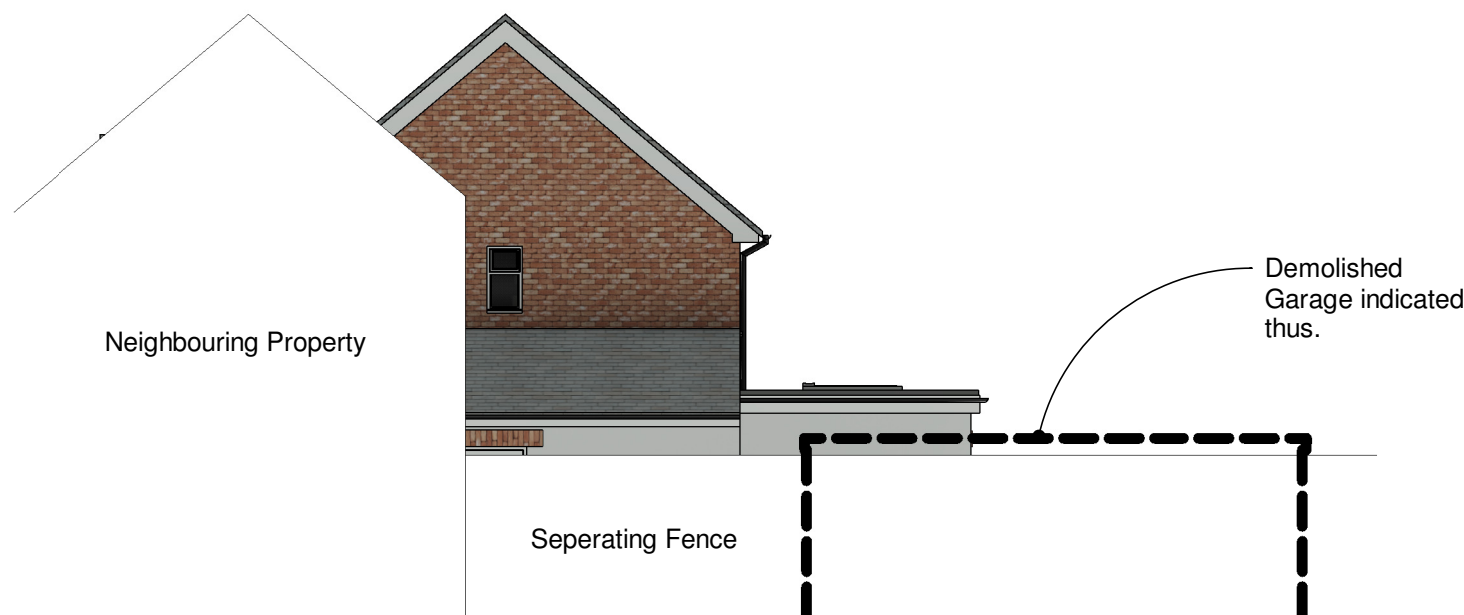

Side Elevation 2 - Neighbours View

01234510m

Client

James Atkinson

Project Title

Alterations & Extensions
Lismore Drive
Hinckley

Drawing Title

As Proposed - Scheme 04

Scale

1:100

Date

Aug 2025

Sheet

A2

Author

MS

Checked by

LJW

Job No.

25/65

Drawing No.

06B

Status

Planning

HAYWARD
architects

19 Station Road
Hinckley
Leicestershire
LE10 1AW

Tel: 01455 635 665
www.haywardarchitects.co.uk

THE COPYRIGHT OF THIS DRAWING IS VESTED IN HAYWARD ARCHITECTS LTD.
REPRODUCTION IN ANY FORM EITHER IN WHOLE OR IN PART IS FORBIDDEN WITHOUT THE PRIOR WRITTEN PERMISSION
OF THE COPYRIGHT HOLDER. DO NOT SCALE FROM DRAWING AND ONLY FIGURED DIMENSIONS ARE TO BE USED