



Front Elevation





Side Elevation




Rear Elevation



Side Elevation

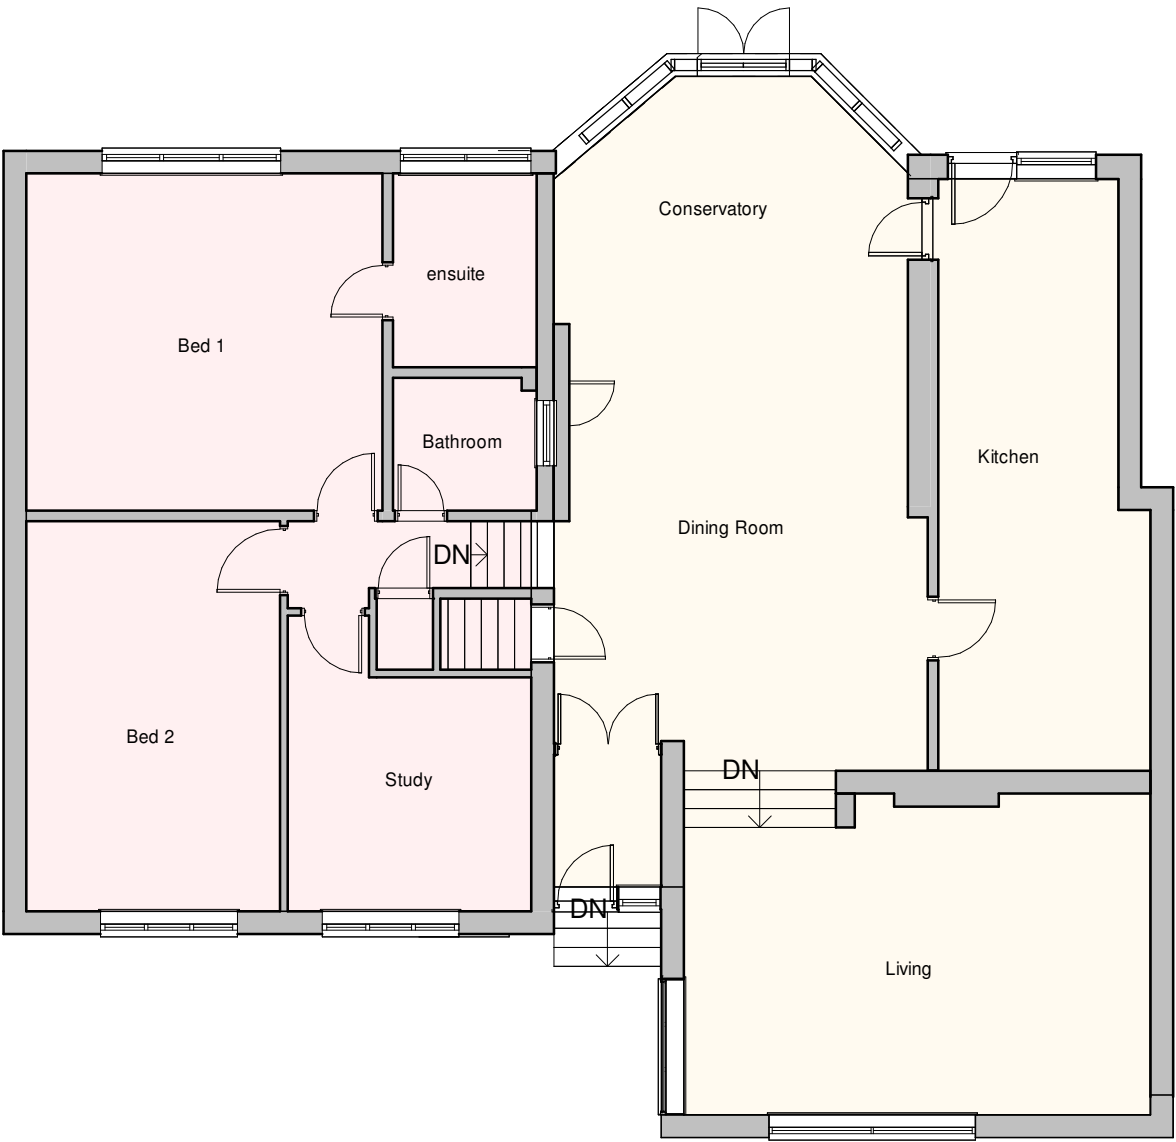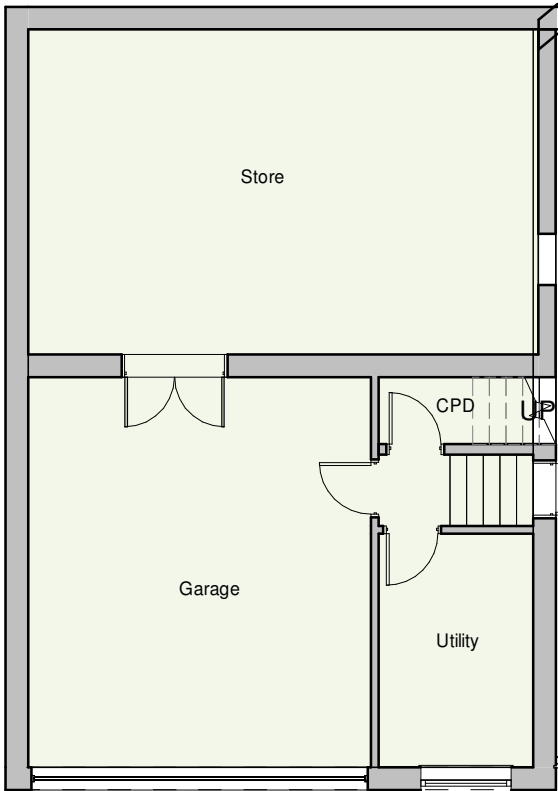

- Lower Floor Plan
- Ground Floor Plan
- Upper Floor Plan

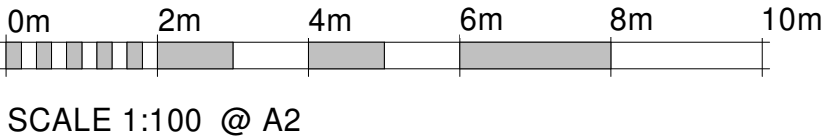

SCALE 1:100 @ A2

Client

Mr and Mrs Parker

Project Title

Extension and Alterations
Barton Road
Market Bosworth

Drawing Title

Existing

Scale

1:100

Date

September 2023

Sheet

A2

Author

MO

Checked by

LW

THE COPYRIGHT OF THIS DRAWING IS VESTED IN HAYWARD ARCHITECTS LTD.
REPRODUCTION IN ANY FORM, EITHER IN WHOLE OR IN PART IS FORBIDDEN WITHOUT THE PRIOR WRITTEN PERMISSION
OF THE COPYRIGHT HOLDER. DO NOT SCALE FROM DRAWING AND ONLY FIGURED DIMENSIONS ARE TO BE USED

hayward
ARCHITECTS LTD

19 Station Road
Hinckley
Leicestershire
LE10 1AW

Tel: 01455 635 665
Fax: 01455 618 971
www.hayward-architects.co.uk

Job No.

23 / 64

Drawing No.

01A

Status

Planning