



Front Elevation




Side Elevation





Rear Elevation



Side Elevation

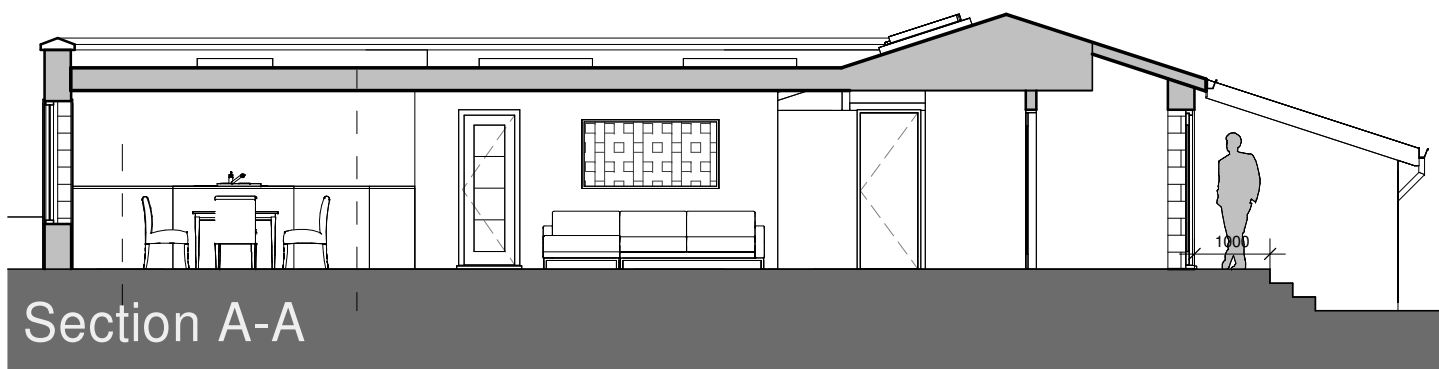


Section A-A

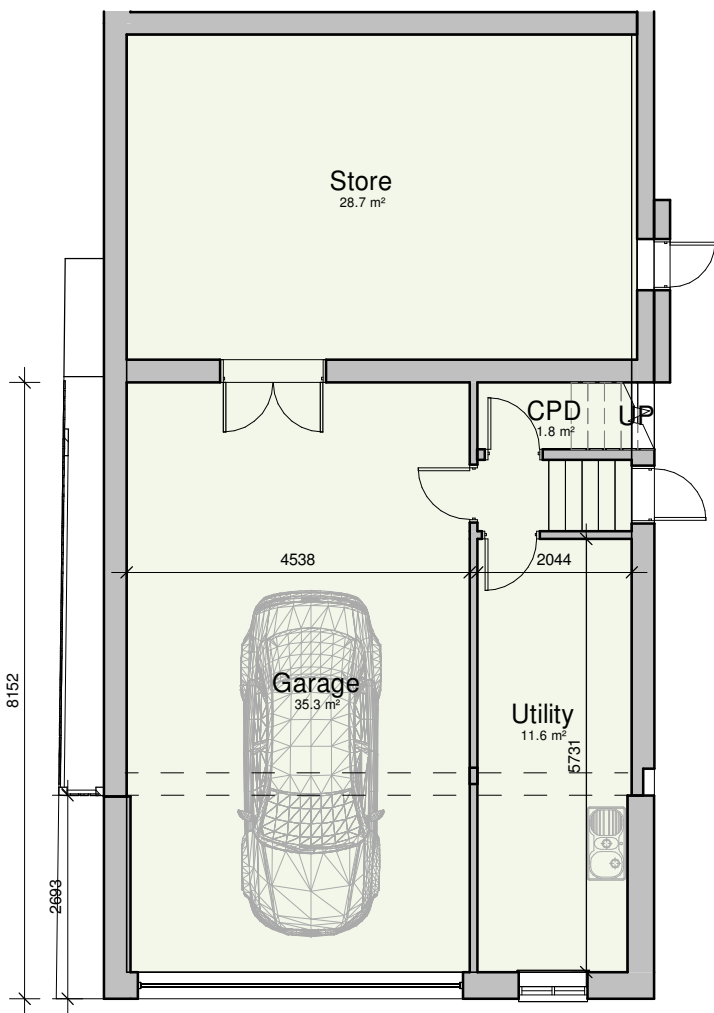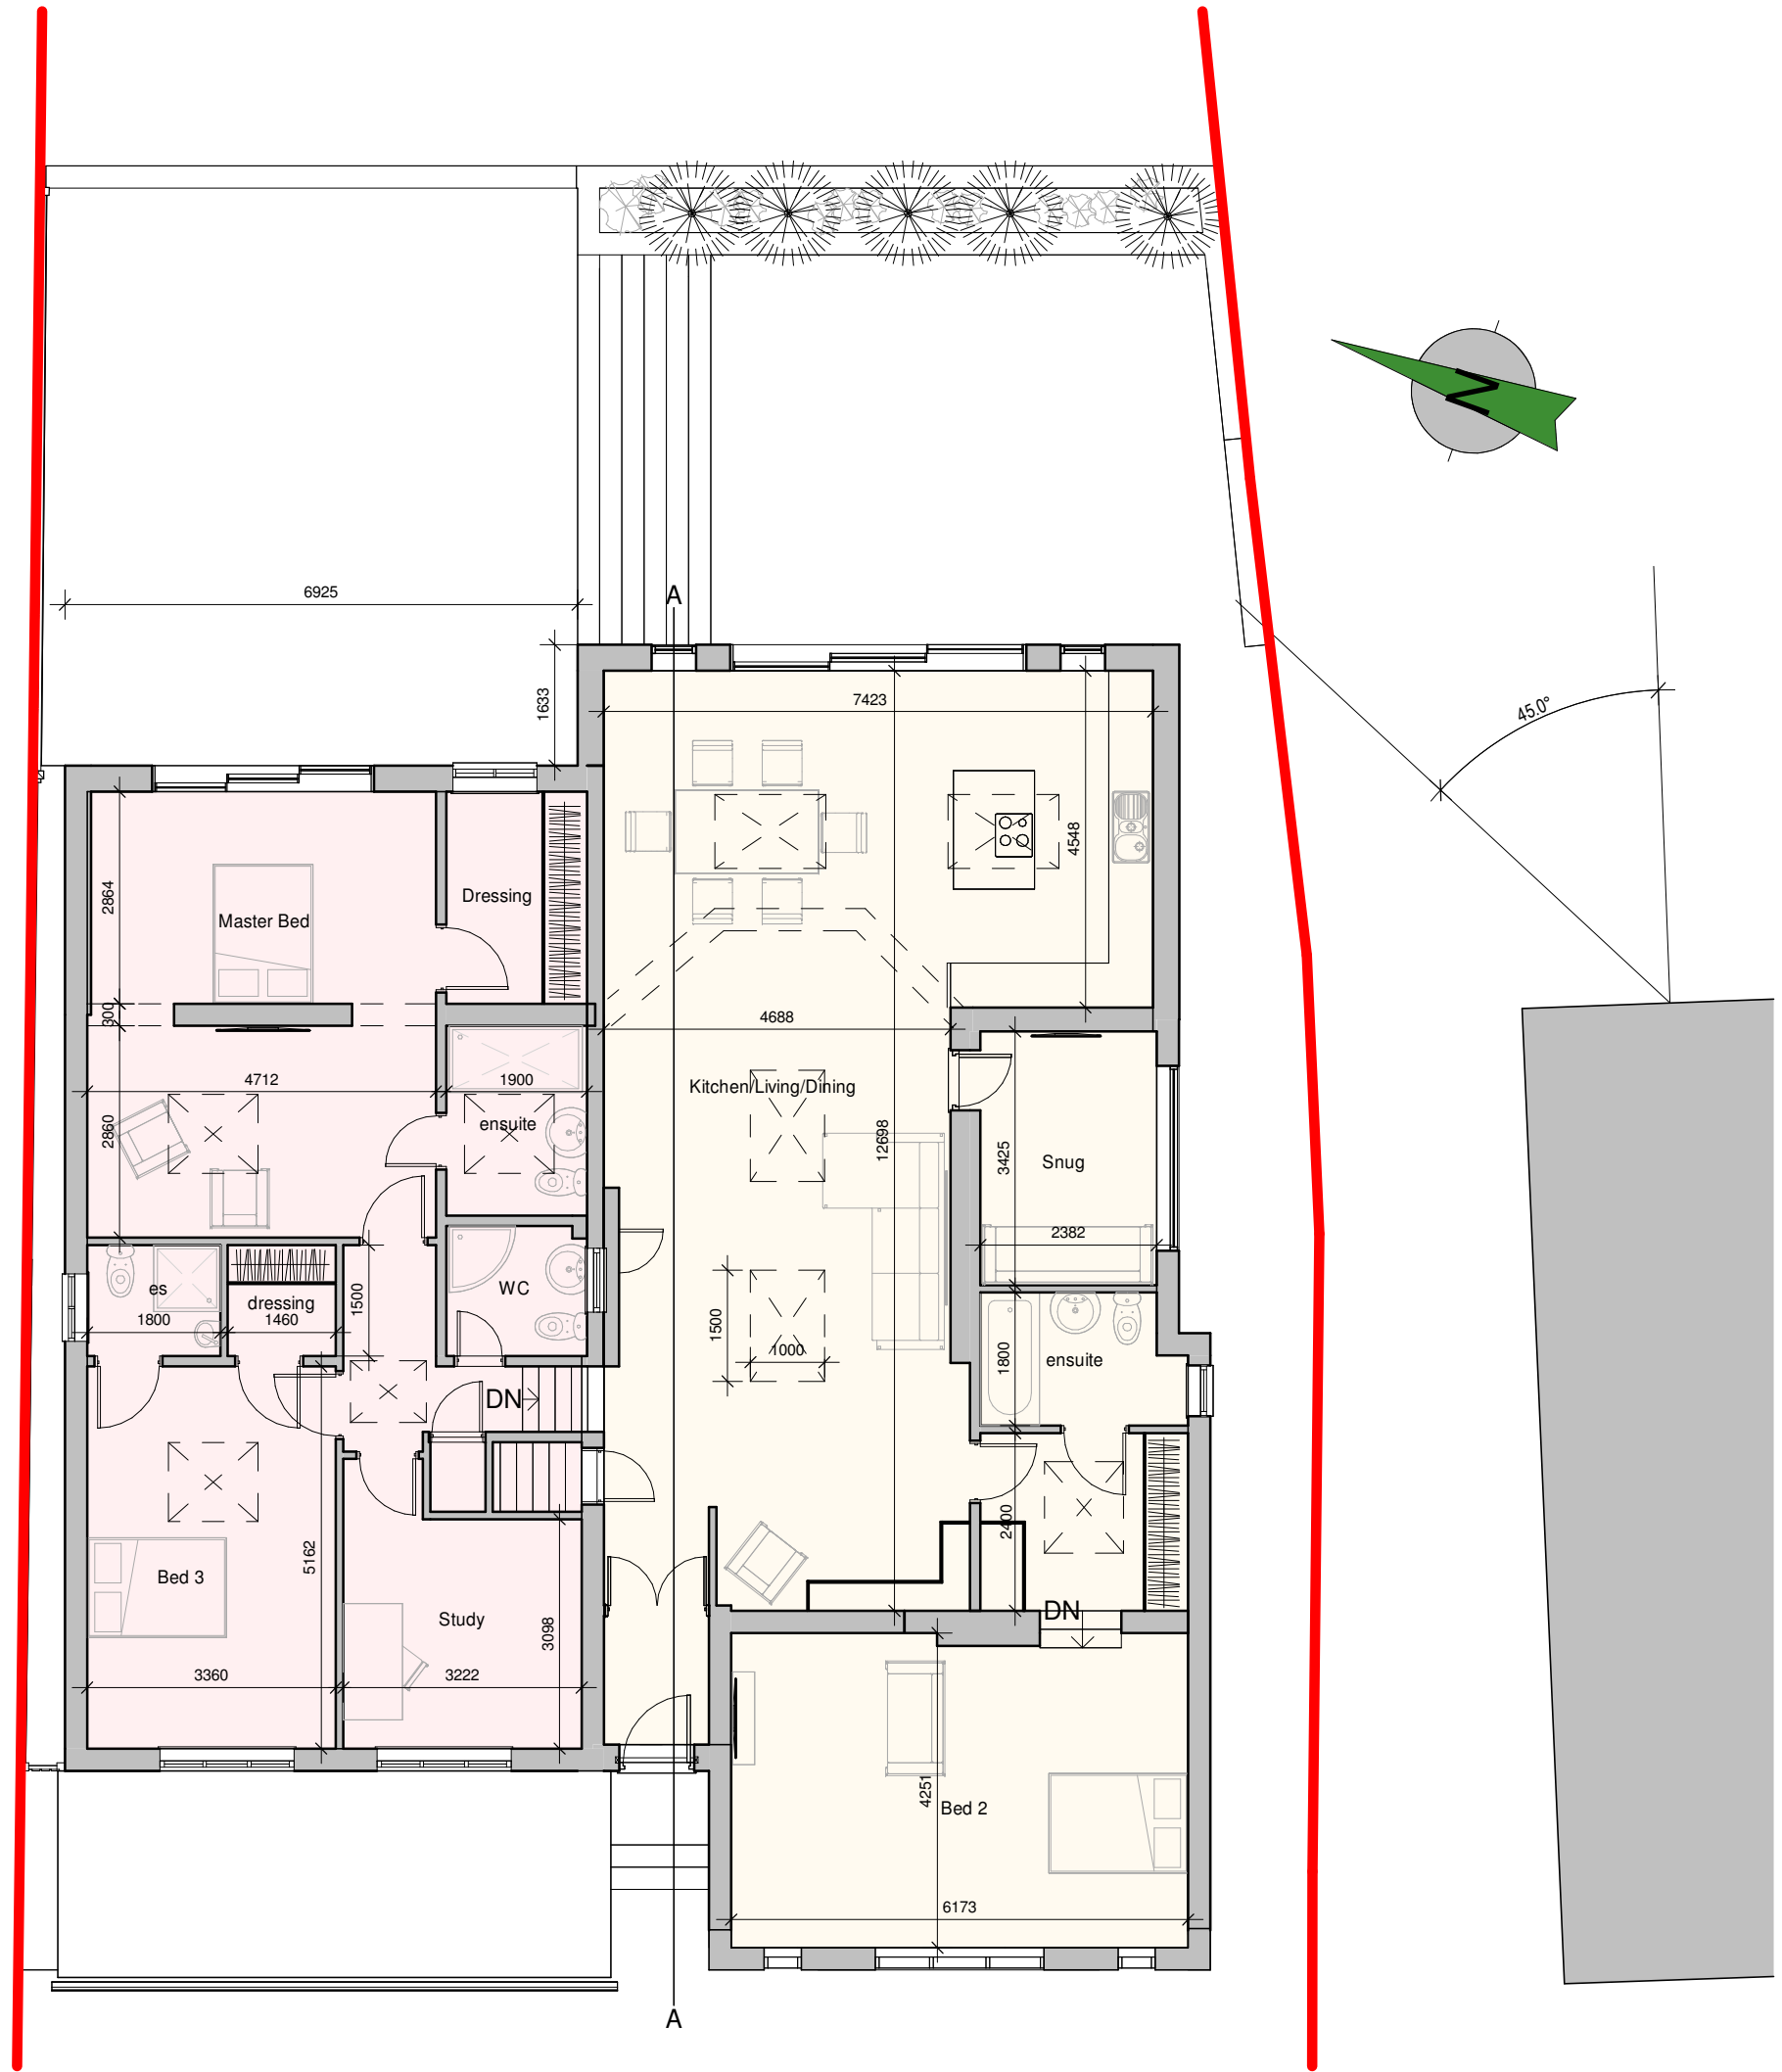

- Lower Floor Plan
- Ground Floor Plan
- Upper Floor Plan

3D Views

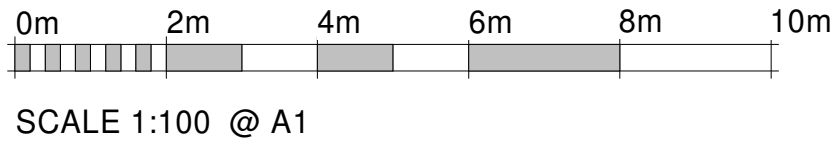

SCALE 1:100 @ A1

|   |       |                                                             |                |
|---|-------|-------------------------------------------------------------|----------------|
| Client   |       | <b>Mr and Mrs Parker</b>                                    |                |
| Project Title   |       | Extension and Alterations<br>Barton Road<br>Market Bosworth |                |
| Drawing Title   |       | Scheme 03                                                   |                |
| Scale   | 1:100 | Sheet                                                       | A1             |
| Author   | MO    | Date                                                        | September 2023 |
| THE COPYRIGHT OF THIS DRAWING IS VESTED IN HAYWARD ARCHITECTS LTD.<br>REPRODUCTION IN ANY FORM, EITHER IN WHOLE OR IN PART, IS FORBIDDEN WITHOUT THE PRIOR WRITTEN PERMISSION<br>OF THE COPYRIGHT HOLDER. DO NOT SCALE FROM DRAWING AND ONLY FIGURED DIMENSIONS ARE TO BE USED |       |                                                             |                |

**hayward**  
ARCHITECTS LTD

19 Station Road  
Hinckley  
Leicestershire  
LE10 1AW

Tel: 01455 635 665  
Fax: 01455 618 971  
www.hayward-architects.co.uk

|         |          |             |     |
|---------|----------|-------------|-----|
| Job No. | 23 / 64  | Drawing No. | 04C |
| Status  | Planning |             |     |