



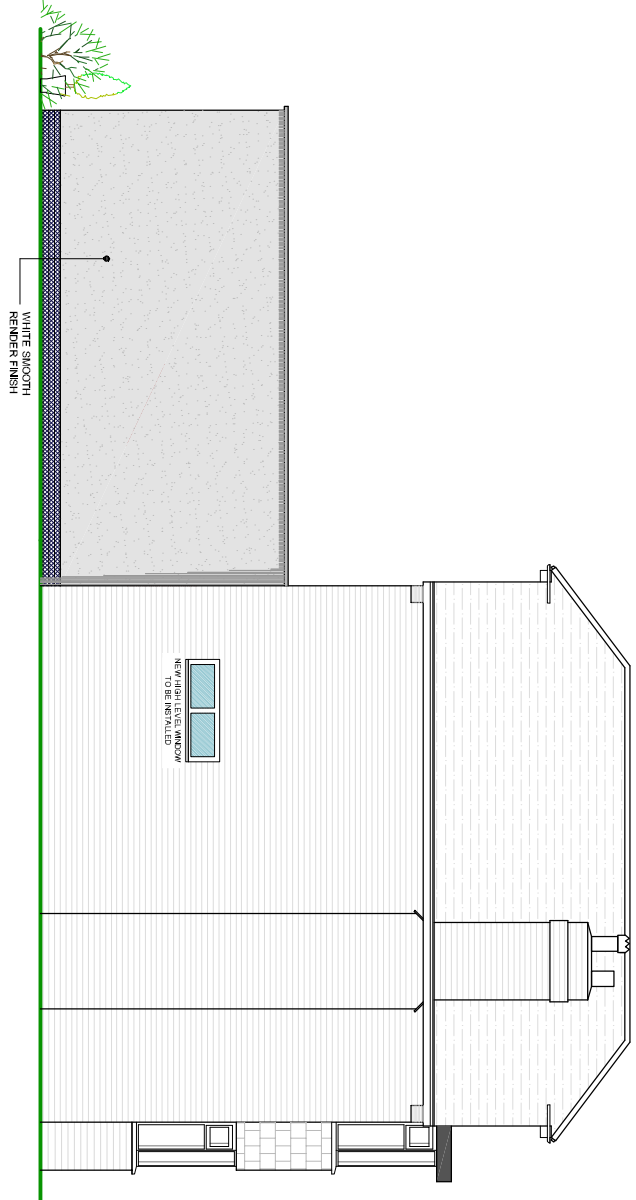

SIDE ELEVATION (WEST)
scale: 1:100

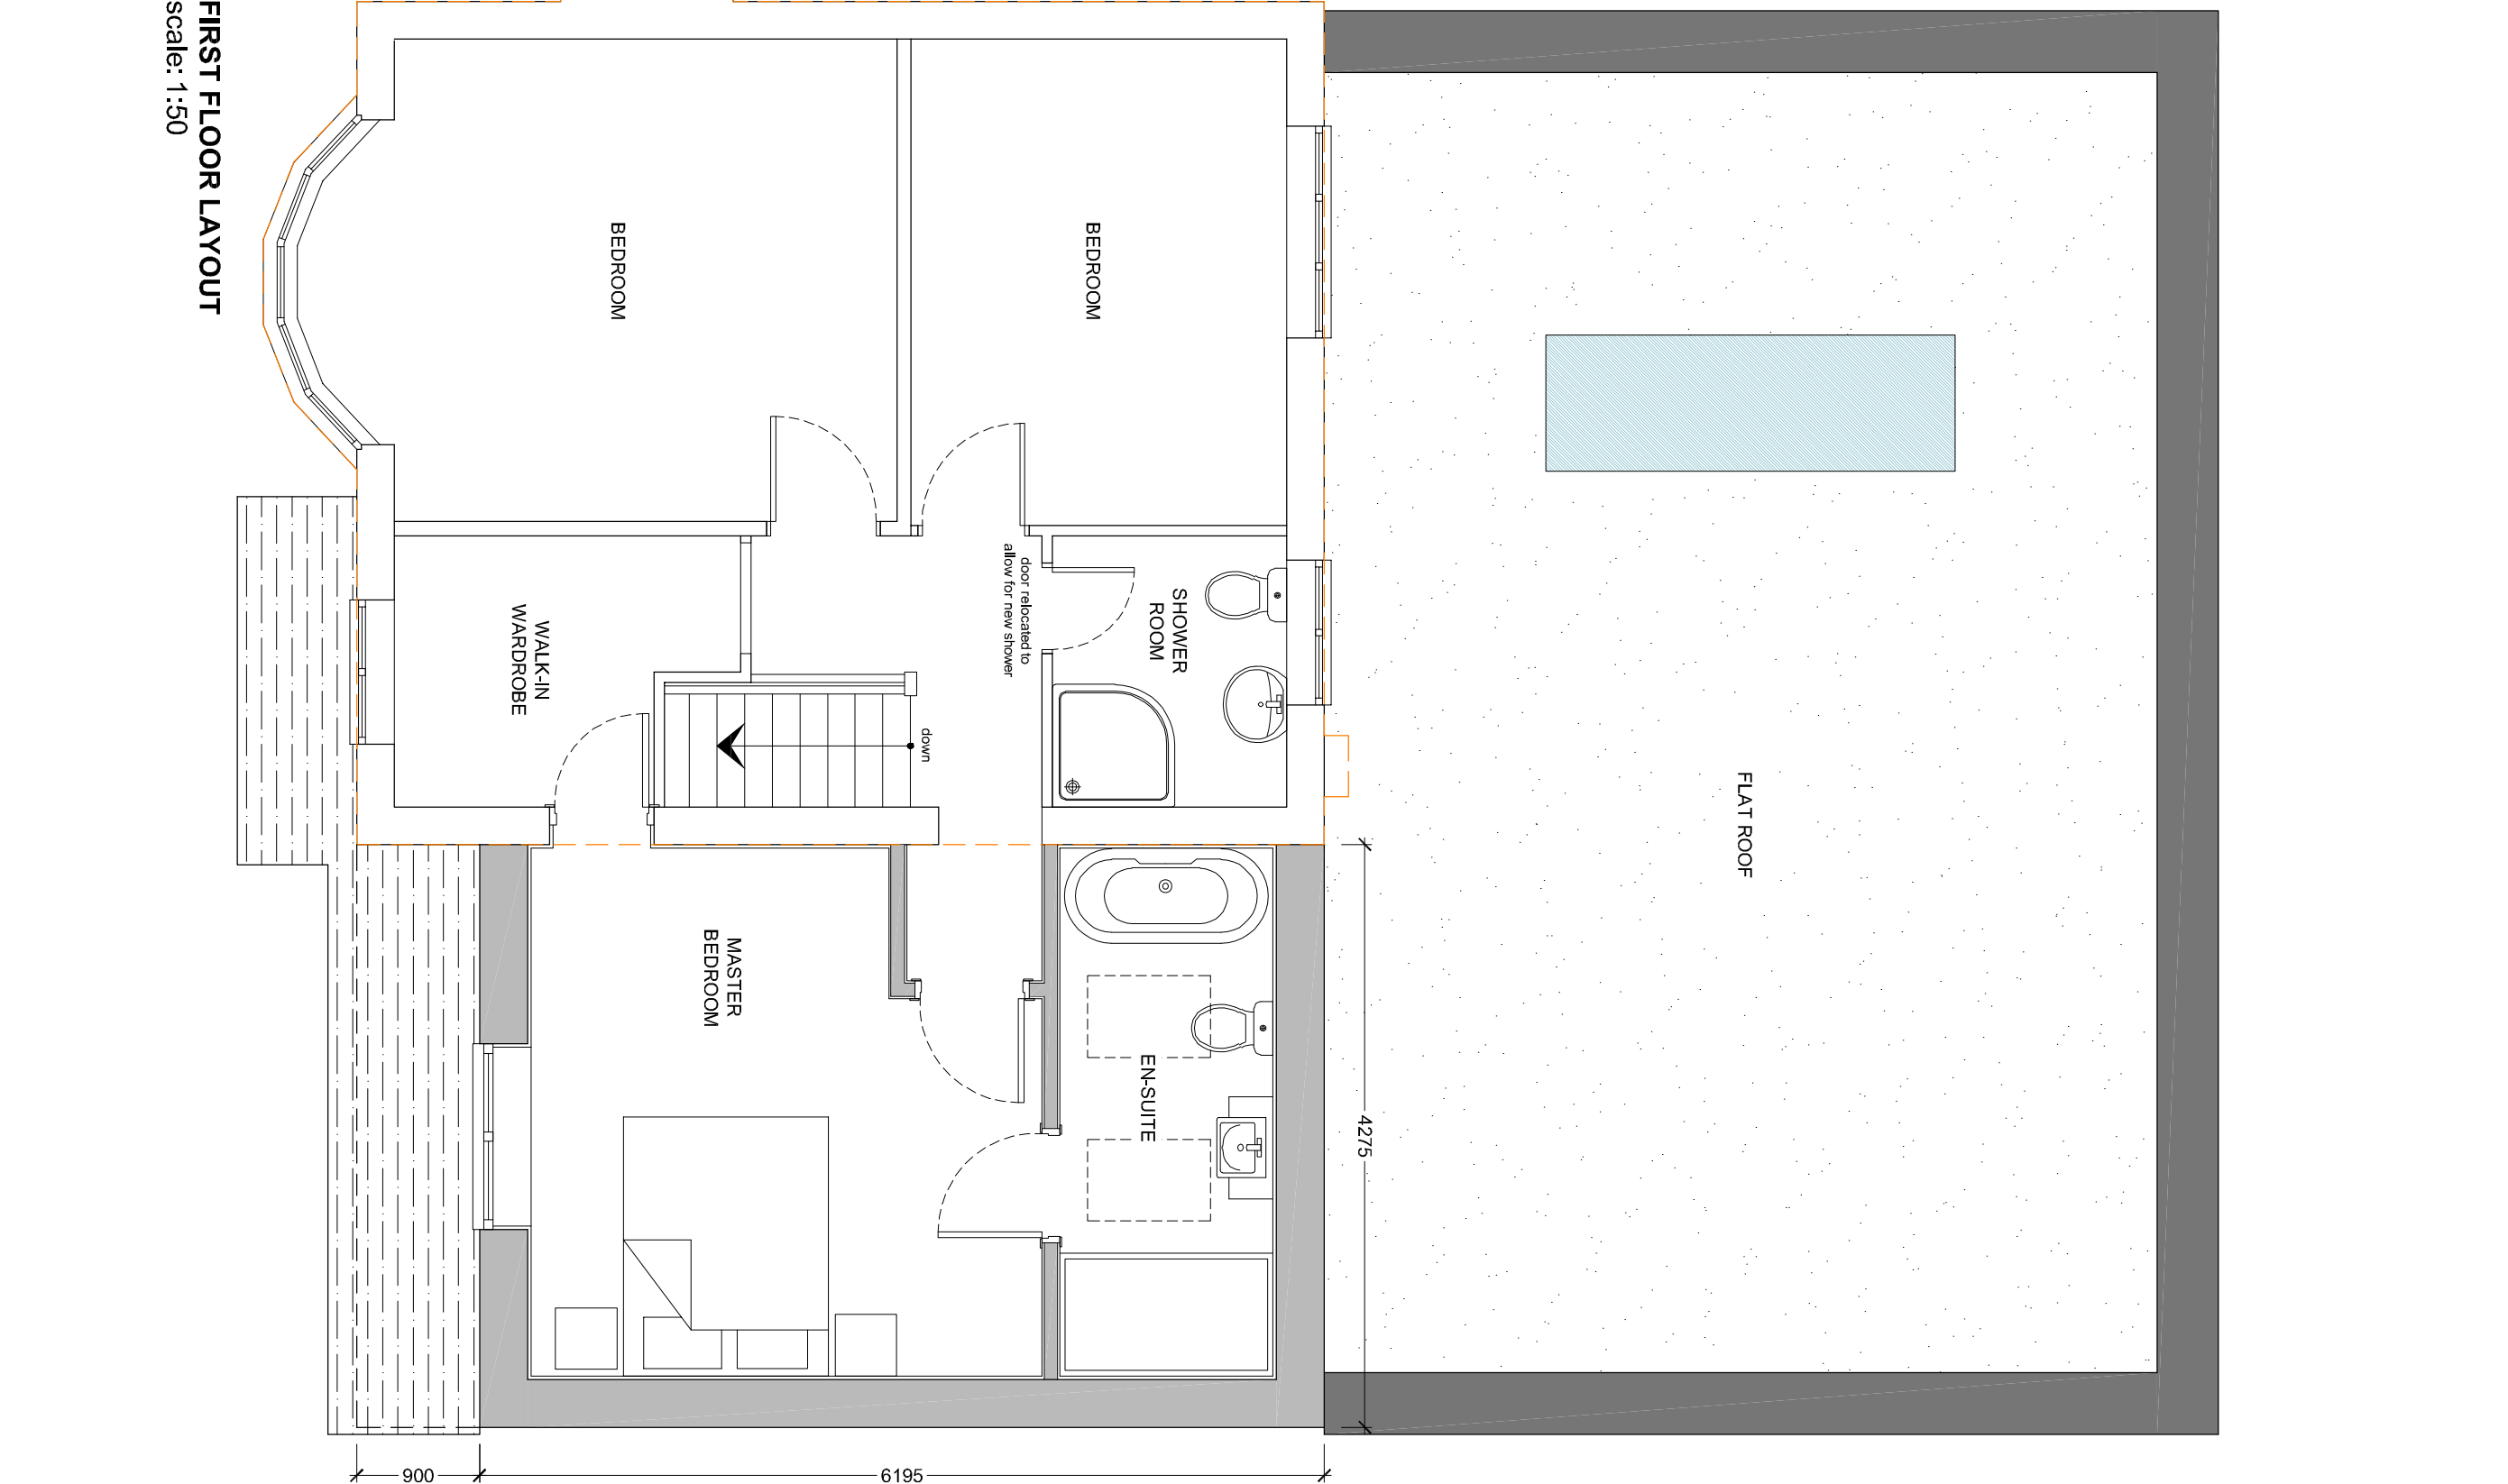

ROOF PLAN
scale: 1:100

checked:

date: Oct 23



ARCHITECTURAL
DESIGN LIMITED

PLANNING

One must not be lulled or lulled into complacency with the fact that the current market is not as hot as it once was. Contractors/specialists must use actual site dimensions.