



NOTES

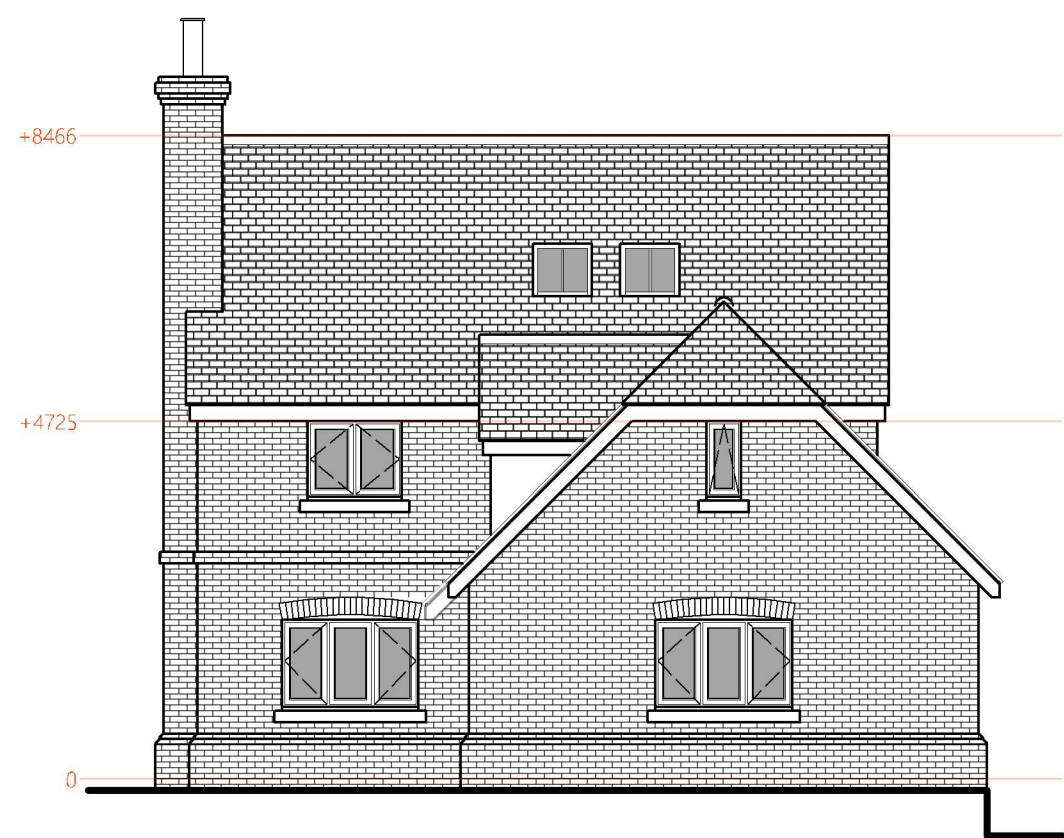

FRONT ELEVATION

SCALE: 1:100

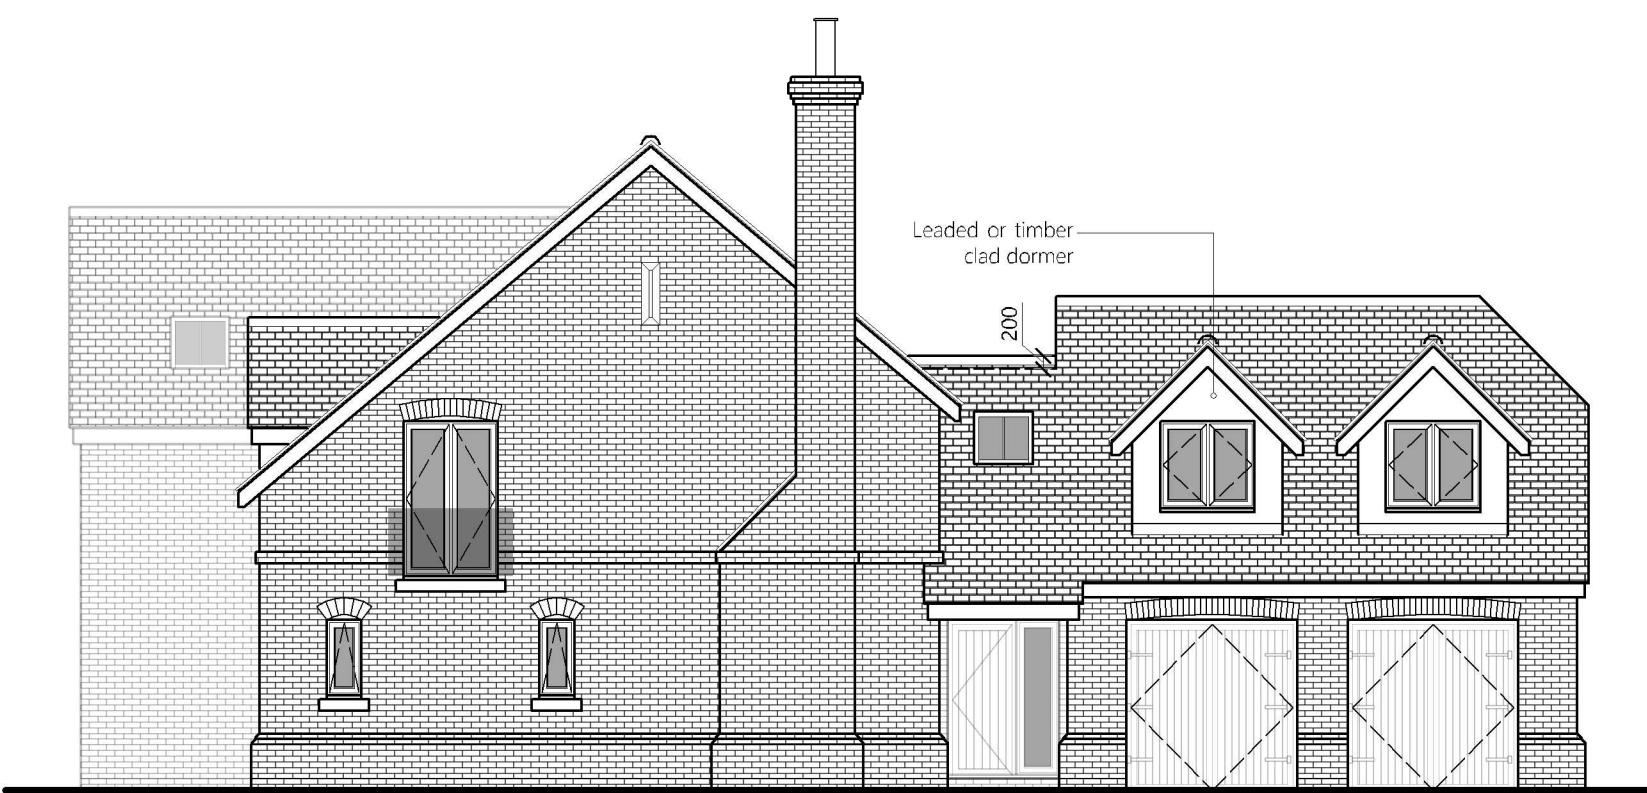

SIDE ELEVATION

SCALE: 1:100




REAR ELEVATION

SCALE: 1:100




SIDE ELEVATION

SCALE: 1:100

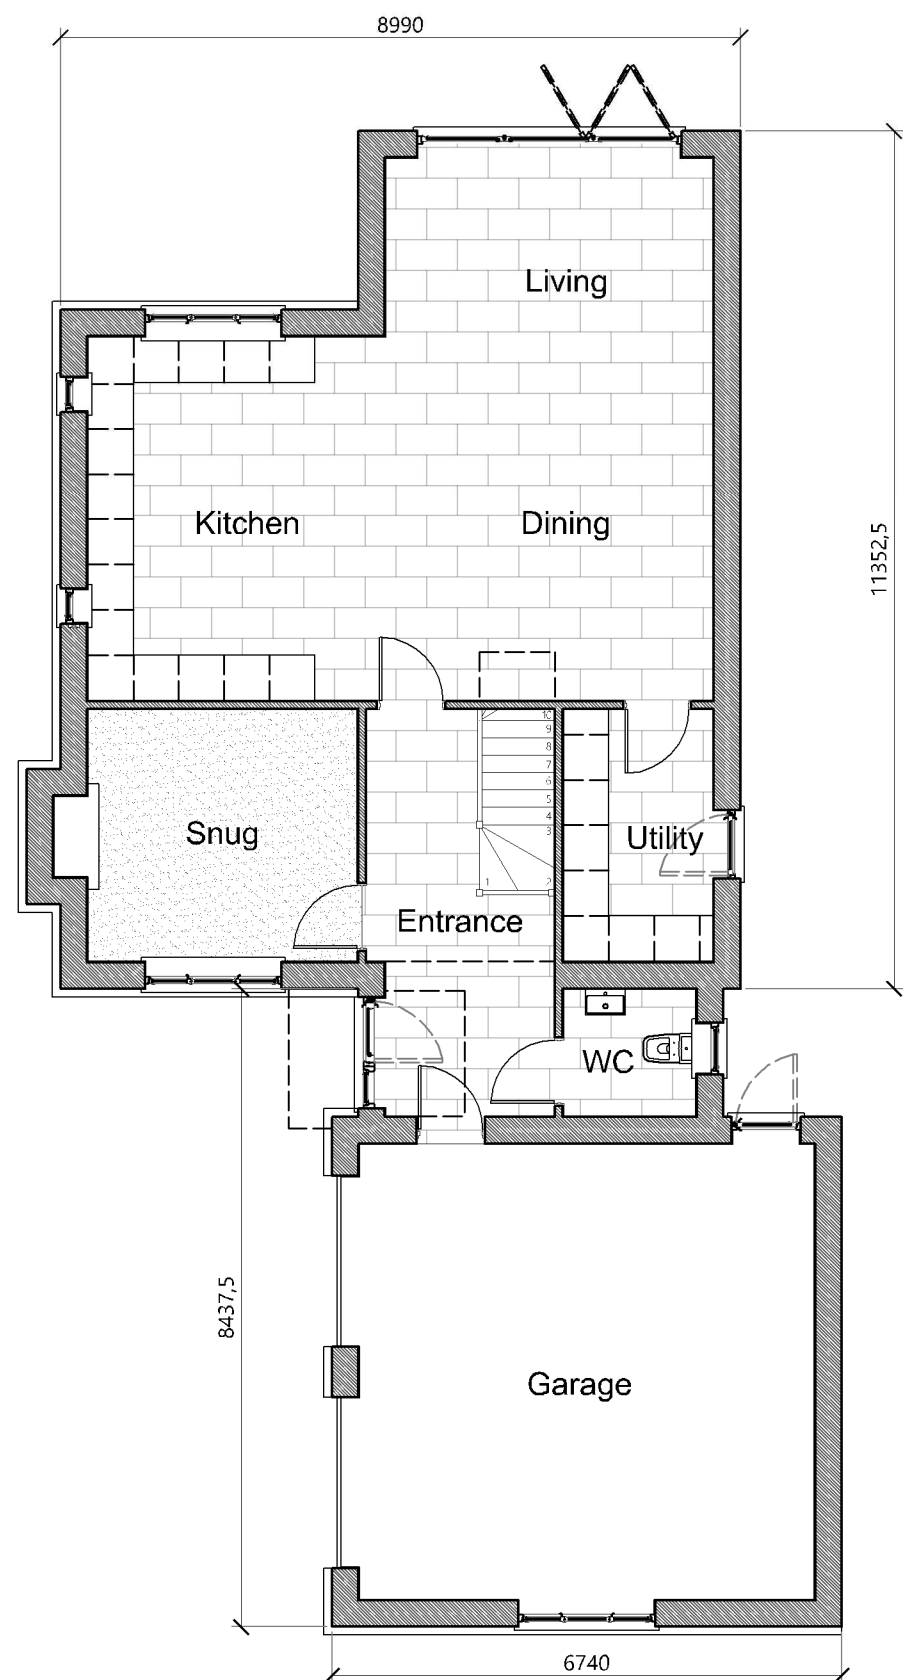


GROUND FLOOR PLAN

SCALE: 1:100

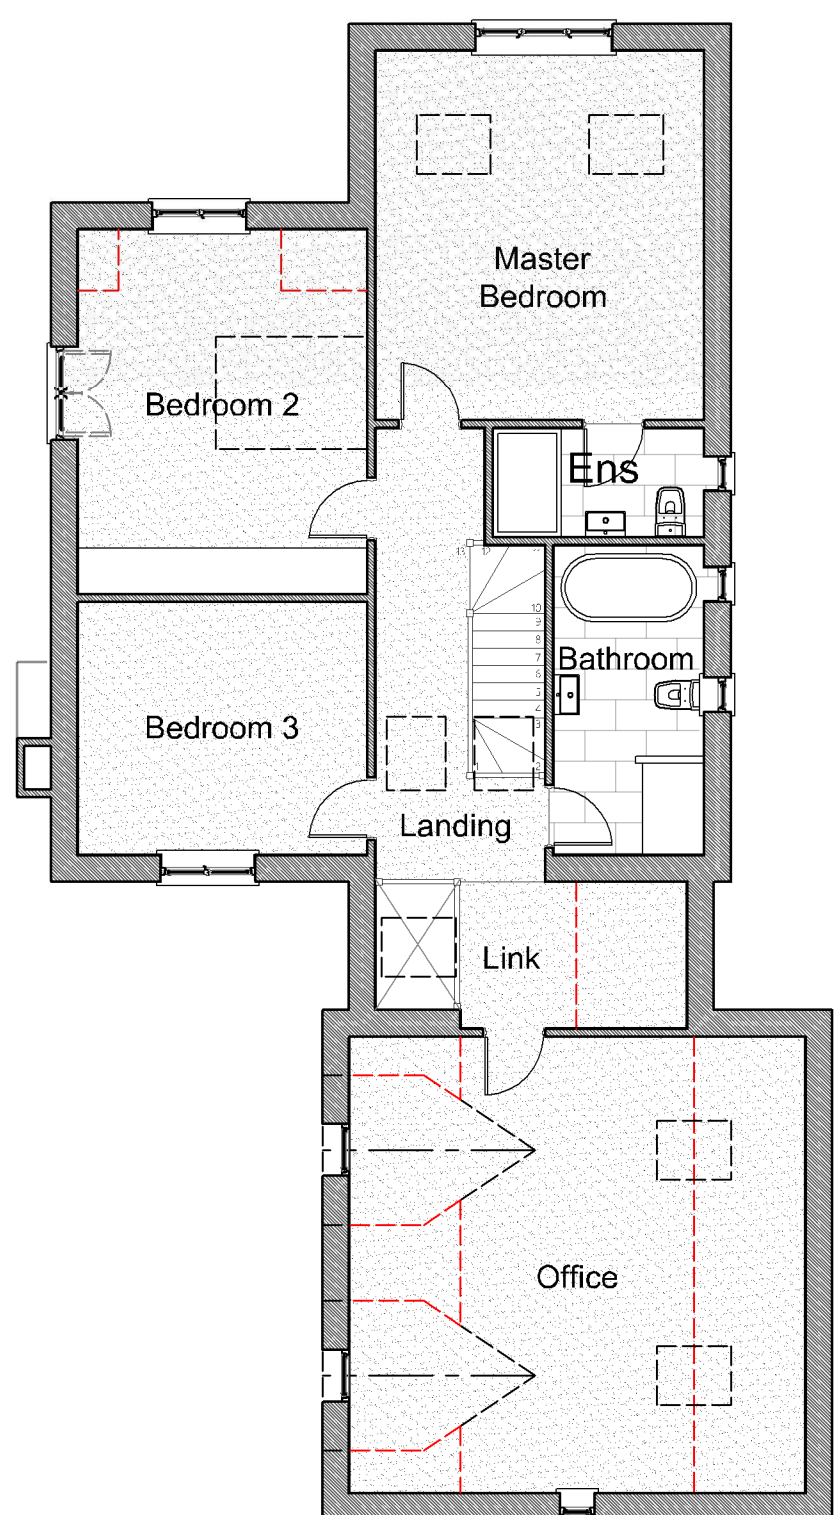


FIRST FLOOR PLAN

SCALE: 1:100

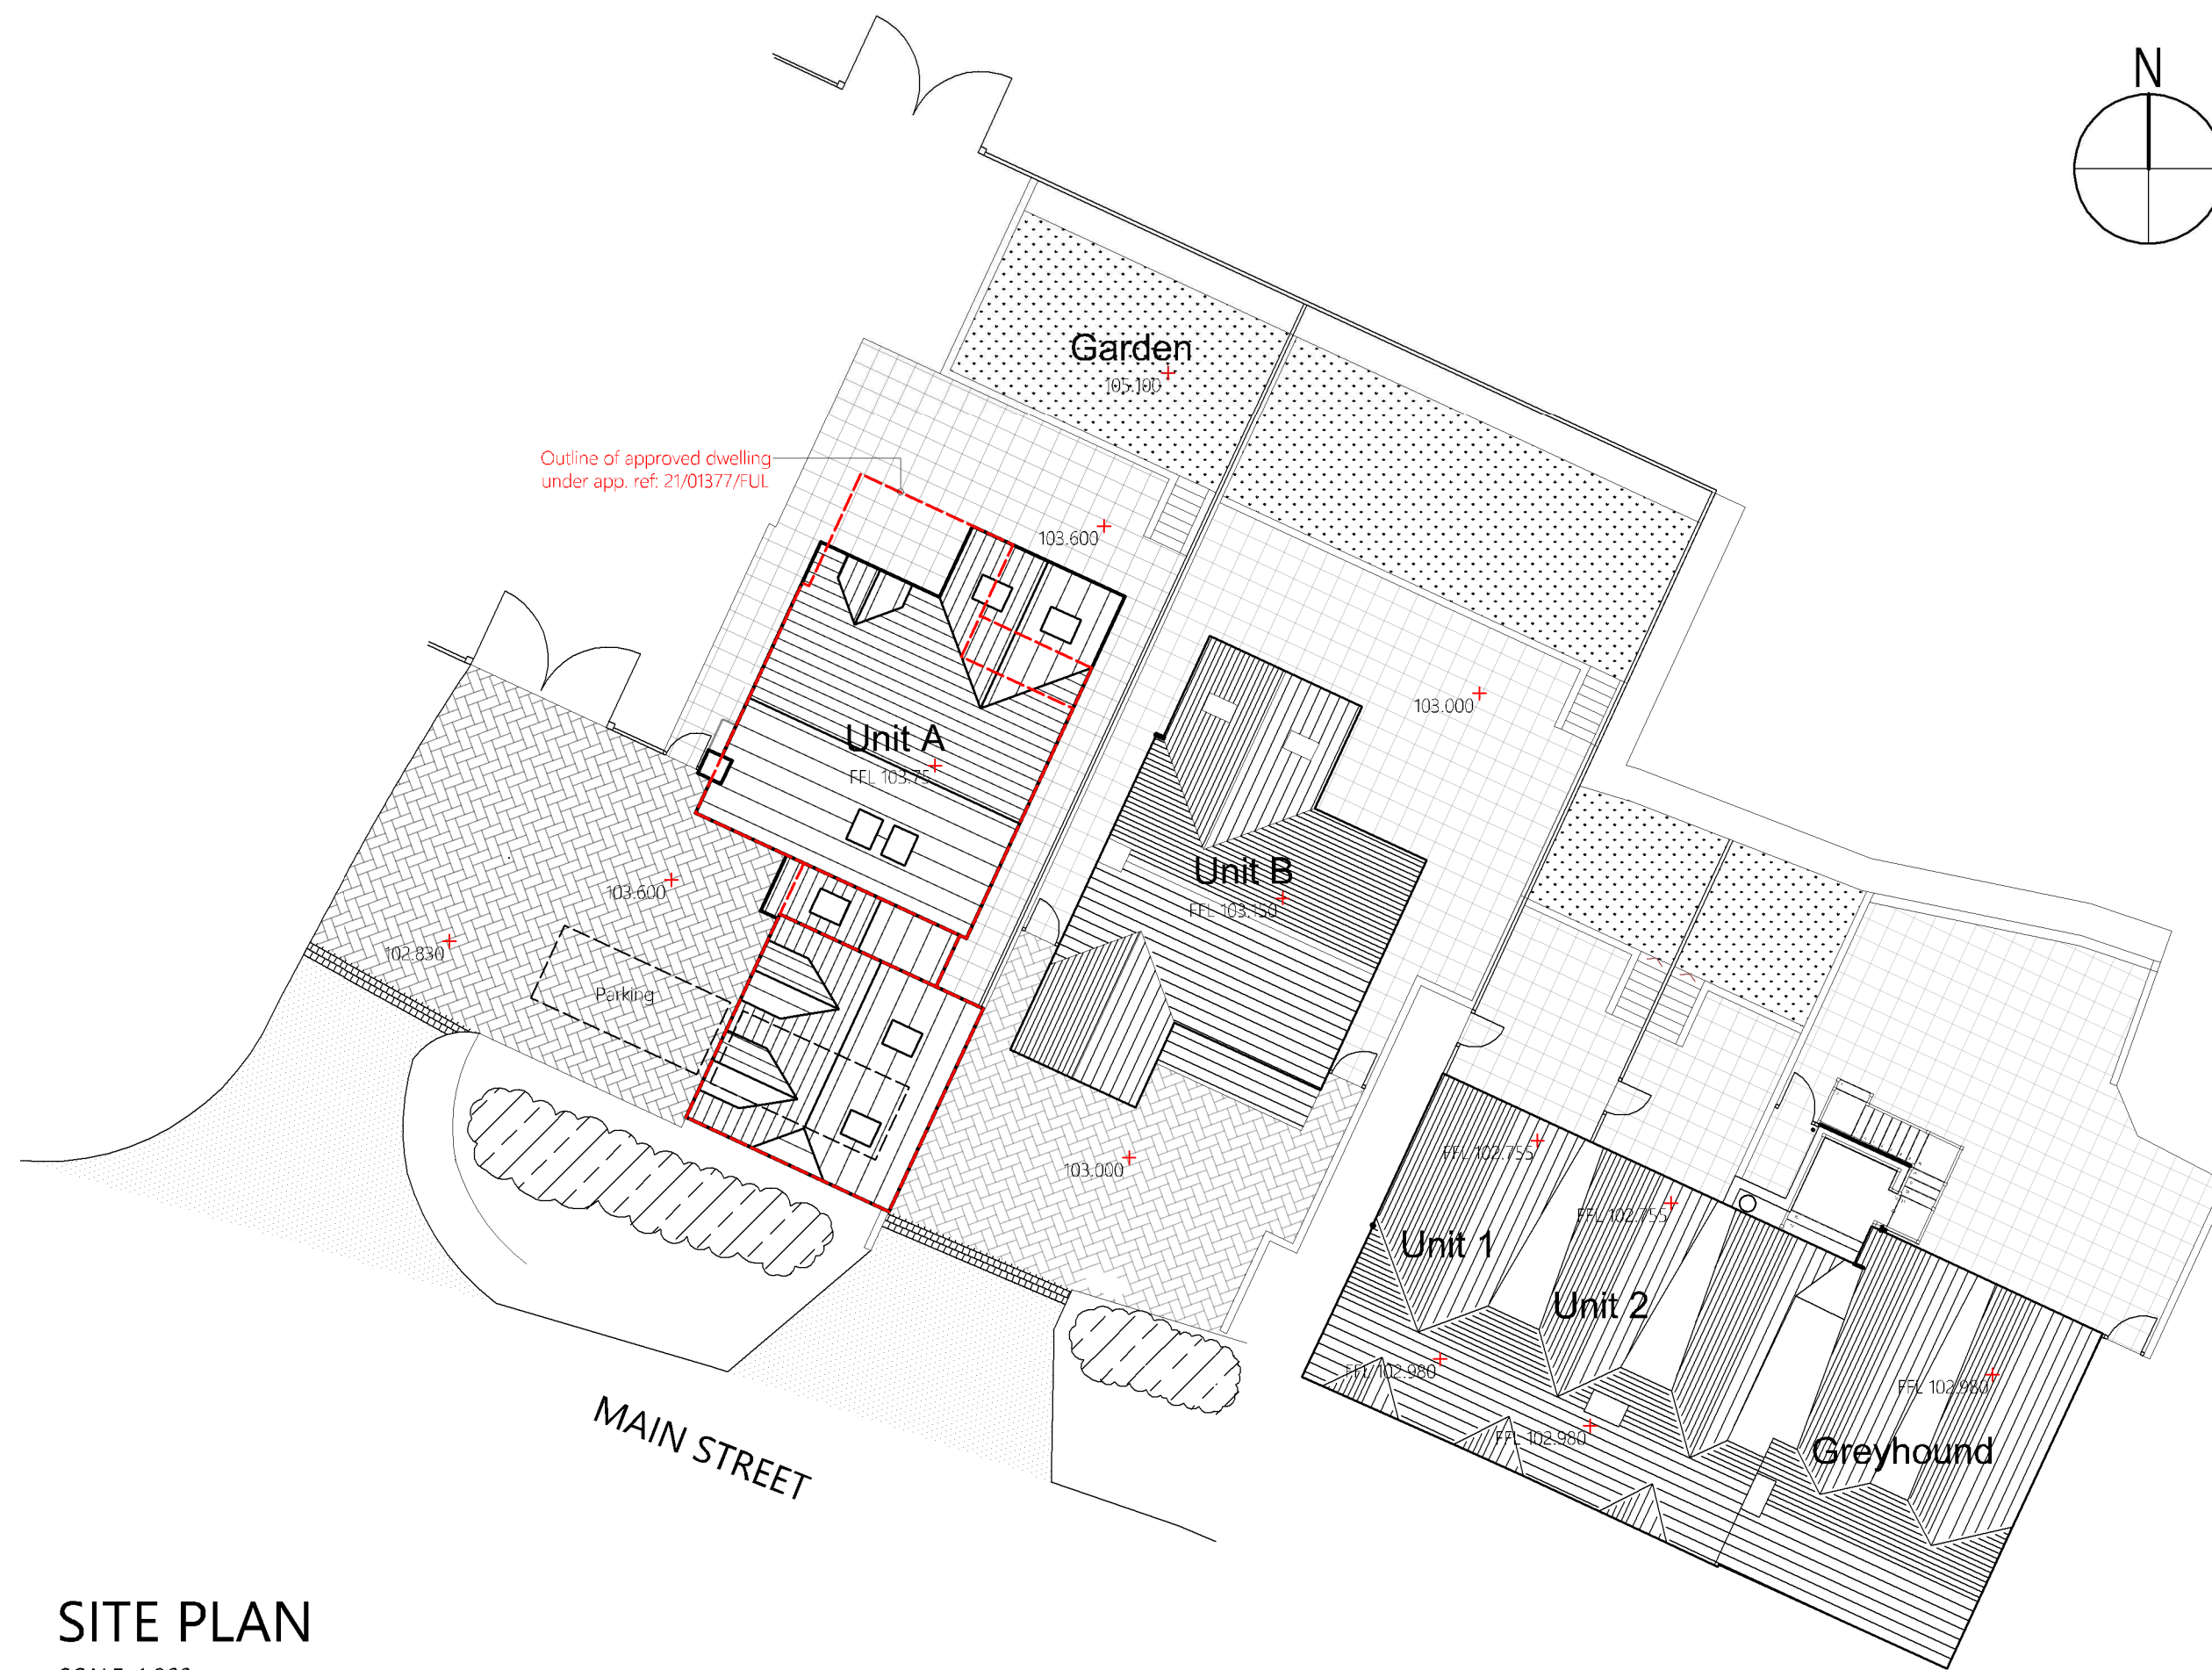

SITE PLAN

SCALE: 1:200

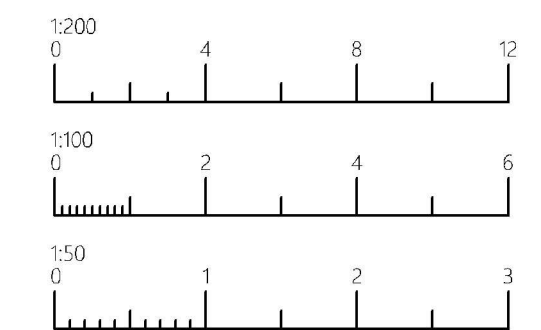

REVISION

NO. DESCR. DATE

A - Added site plan 15/05/24

INCEPTION DATE

25/04/2024

STAGE

Planning

SCALE SHEET SIZE

1:100, 1:200

A1

PROJECT BRIEF

Proposed Residential Development

SITE ADDRESS

The Greyhound,
Main St,
Botcheston,
LE9 9FF

CLIENT

Mr A Beaumont

PROJECT ID DRWG NO REV

24008

PL101

A