




1 Front Elevation



2 Rear Elevation

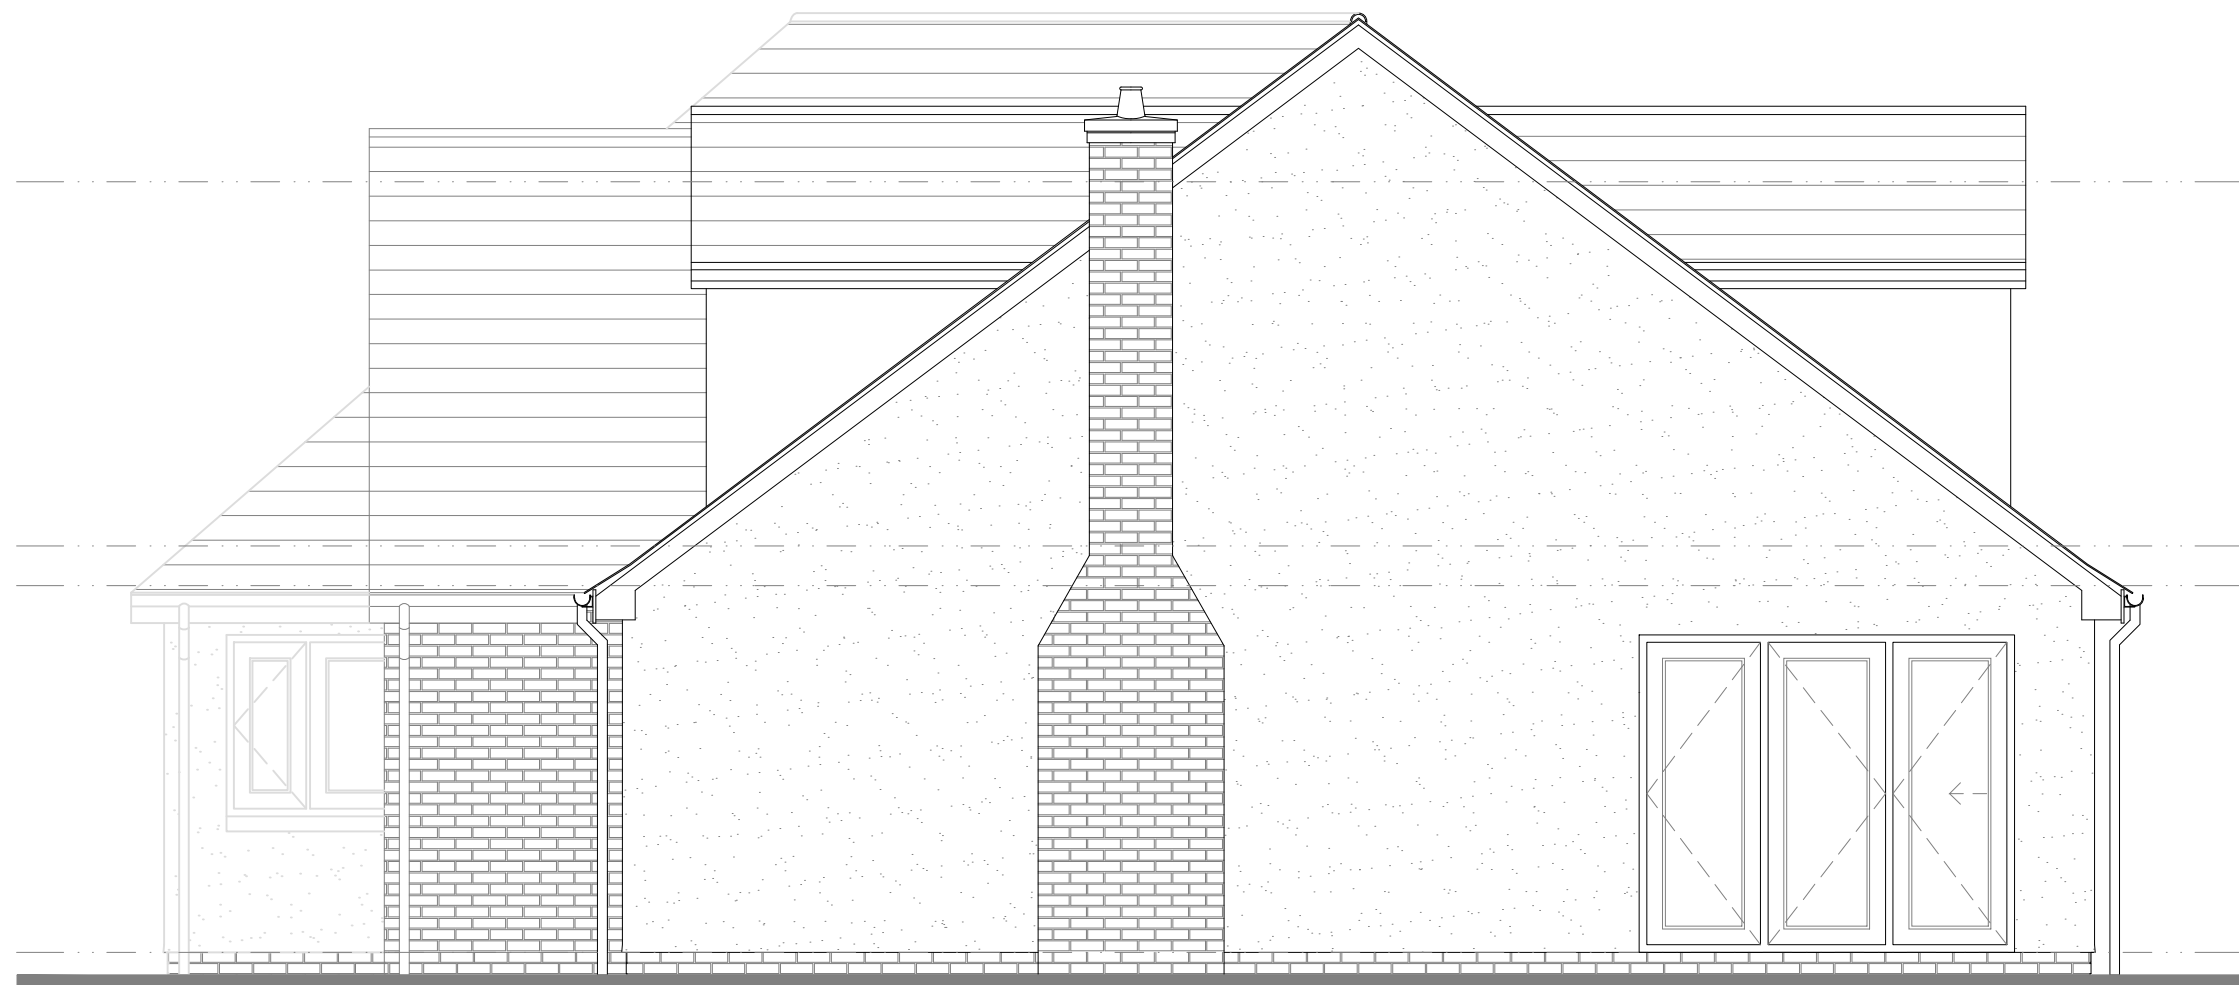

3 Side Elevation



4 Side Elevation

NOTE:
THE COPYRIGHT OF THIS DRAWING IS VESTED WITH UCD ARCHITECTURE LTD
AND MUST NOT BE COPIED OR REPRODUCED WITHOUT CONSENT OF THE COMPANY.
UNLESS INDICATED, THIS DRAWING IS FOR INFORMATION ONLY.
DO NOT SCALE. USE FIGURED DIMENSIONS ONLY.
ALL DIMENSIONS TO BE CHECKED ON SITE.
IF IN DOUBT ASK

PLANNING

Drawing original size A1

REVISION:			REV	DATE	NOTE
A	26/04/24	Revised to accord to client comments			
B	13/05/24	Revised dormers & front entrance			

NOTES:



CLIENT:
Landmark Estates
Hollybush, Upper Bond Street,
Hinckley, United Kingdom, LE10 1RH

DRAWN:
AA



1st Check:
AA

2nd Check:
MCL

Final Check:
PB

PROJECT NAME:
22 010 - New Hall Field House

DRAWING TITLE:
Proposed Elevation

SCALE:

DRAWING:
PL22010.06

DATE:

REV:

B