



SOUTH ELEVATION


2no. 300x500 mm louvers
installed at 200mm from
internal floor level - colour
to match rail T016

2no. 600(wx300)mm
louvers installed at 300mm
from internal floor level -
colour to match rail T016


Openings formed within Euroclad Panels
with their standard fixings, to their
details, specification and Drg No's
- CD_SD_ECS_E51_11
- CD_SD_ECS_E56_11
Details as supplied by cladding contractor
- P22034-HRL-U3-XX-DR-X-10344
- P22034-HRL-U3-XX-DR-X-10345
- SEE DETAIL 1

Openings formed within Kingspan Cladding
Panels with their standard fixings, to their
details, specification and Drg. Nos.
- AWP082
- AWP200
Details as supplied by cladding contractor
- AWP LOUVER DETAIL
- DSAB-HRL-SH-ZZ-DR-X-10801 REV CD1
- SEE DETAIL 2


Note: for cladding reference please refer to
Landscape drawing P22-034-UMC

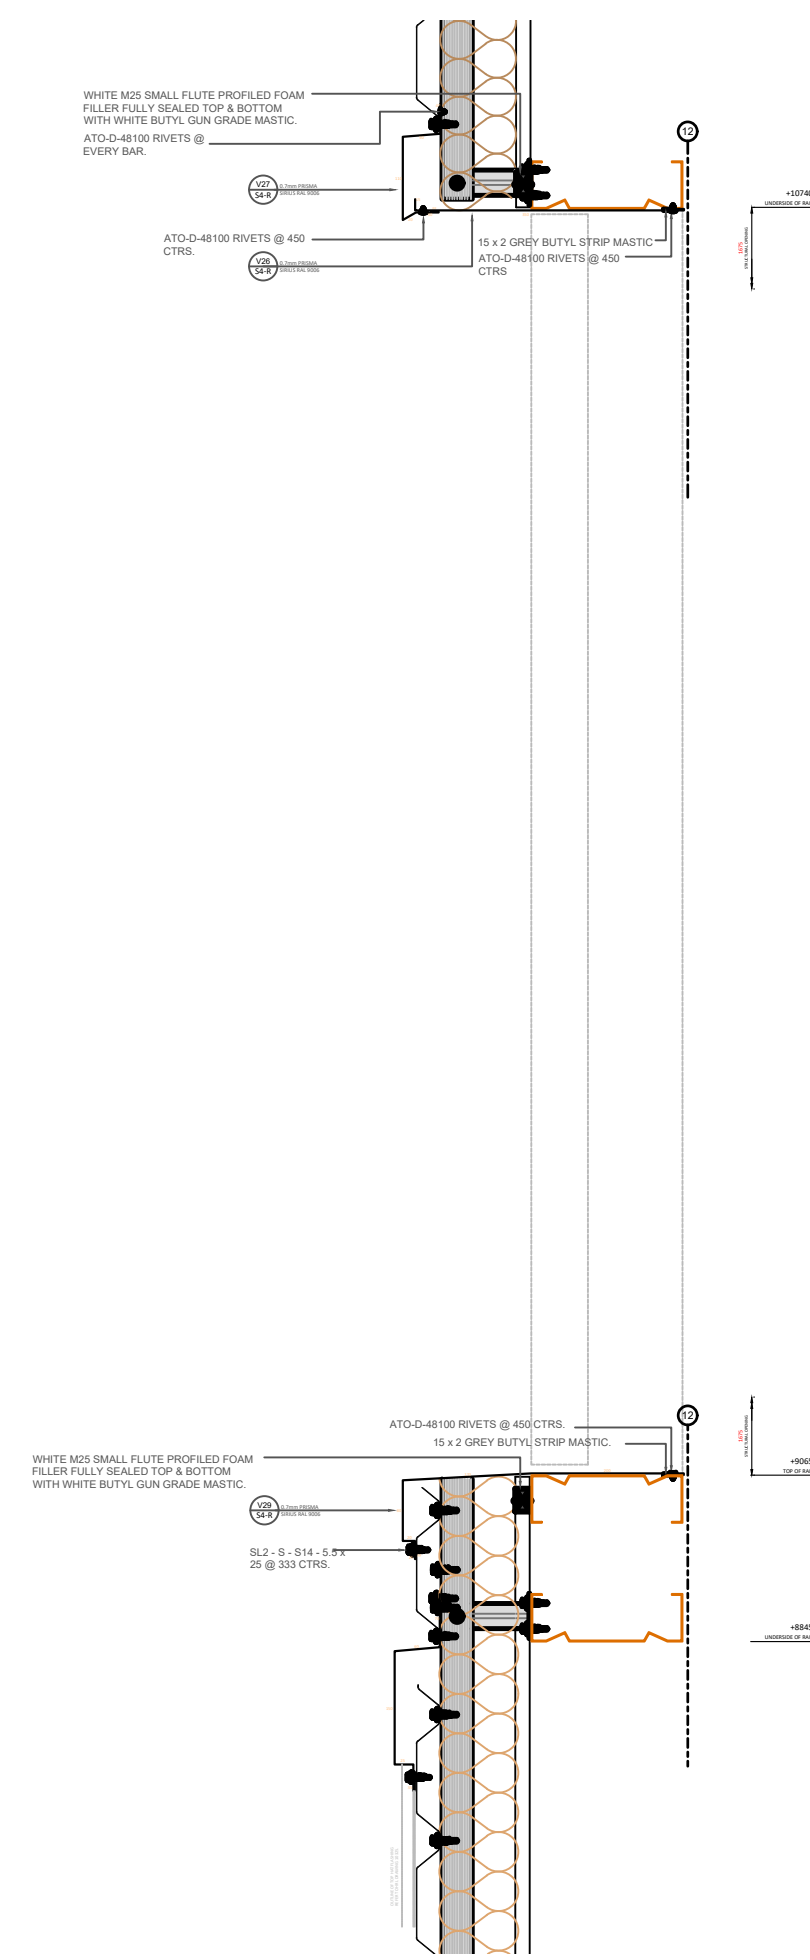


Louvre Cill / Head detail

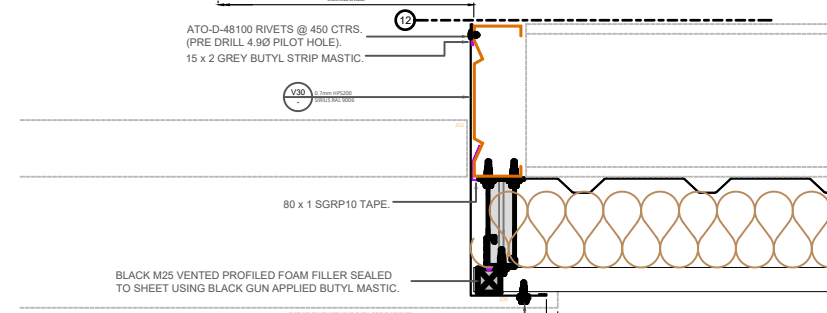

Louvre Jamb detail

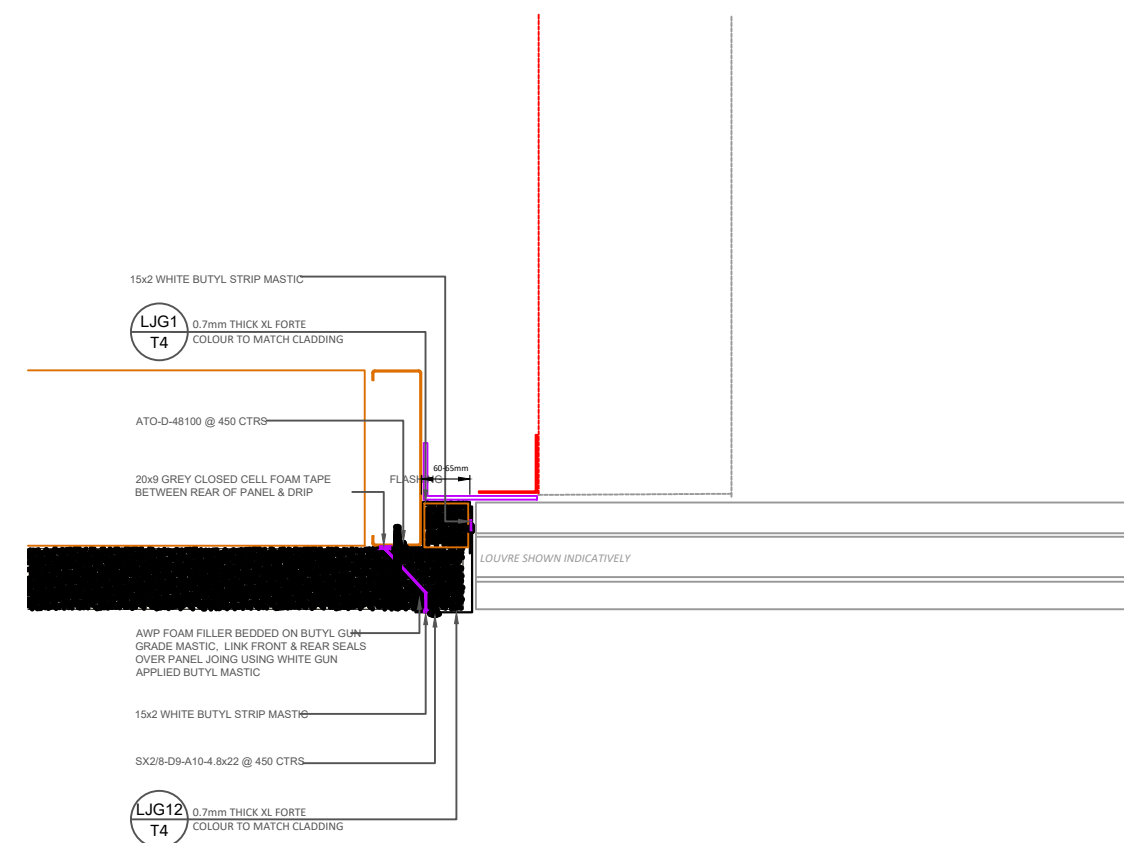

Louvre Jamb detail

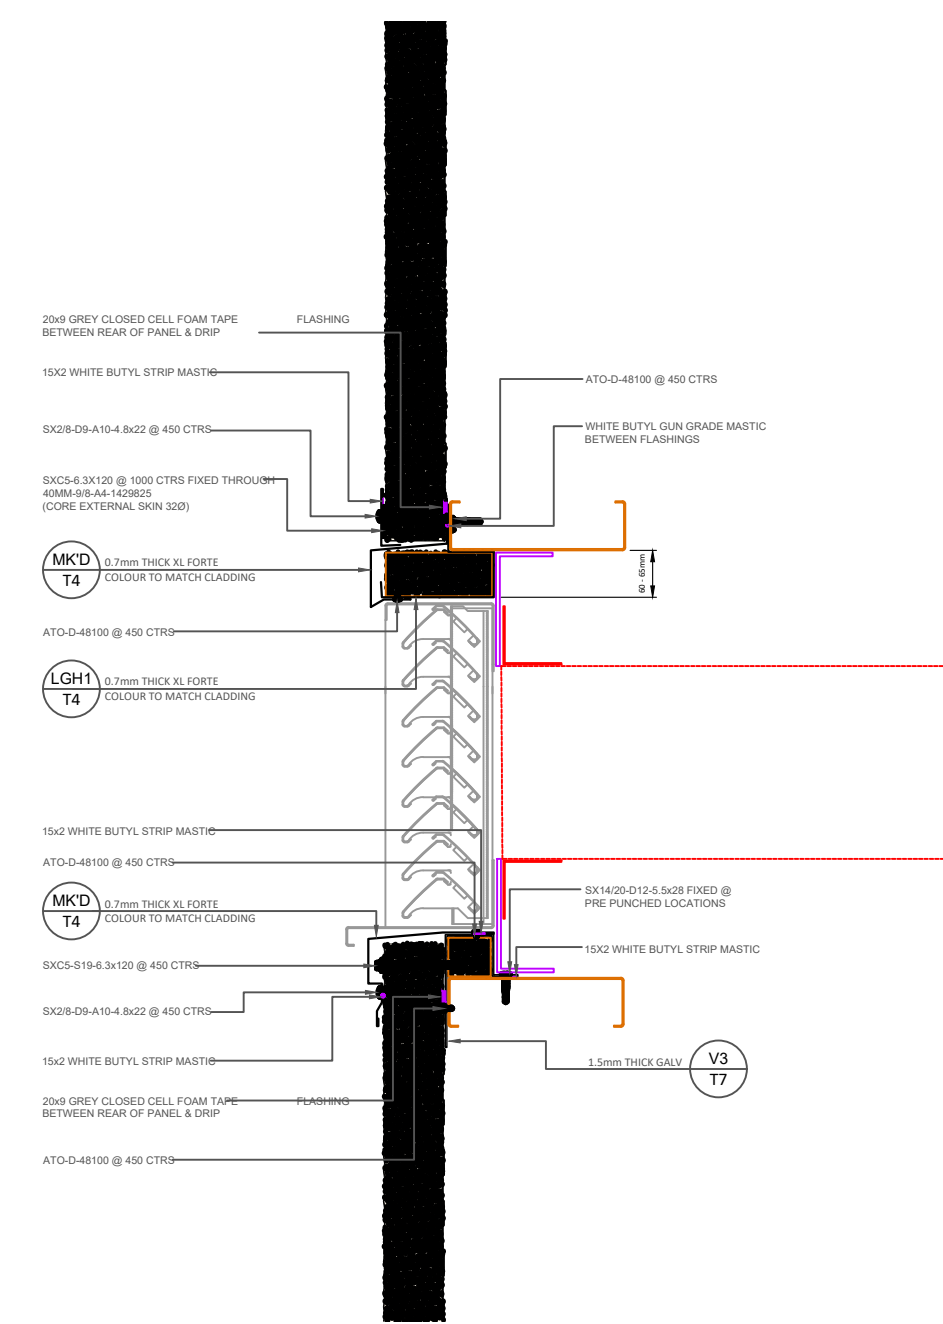

Louvre Cill / Head detail

DETAIL 1 @1:10
as per details supplied by cladding contractor

DETAIL 2 @1:10
as per details supplied by cladding contractor

A Notes added 3-4-24

Rev:	Description:	Date:
------	--------------	-------

Client:	Octopus Energy
Address:	Hinckley 47 Hinckley Park Hinckley LE10 3JA
Title:	Proposed South Elevation - Louvre details

CONSTRUCTION