





SITE LOCATION PLAN 1:1250

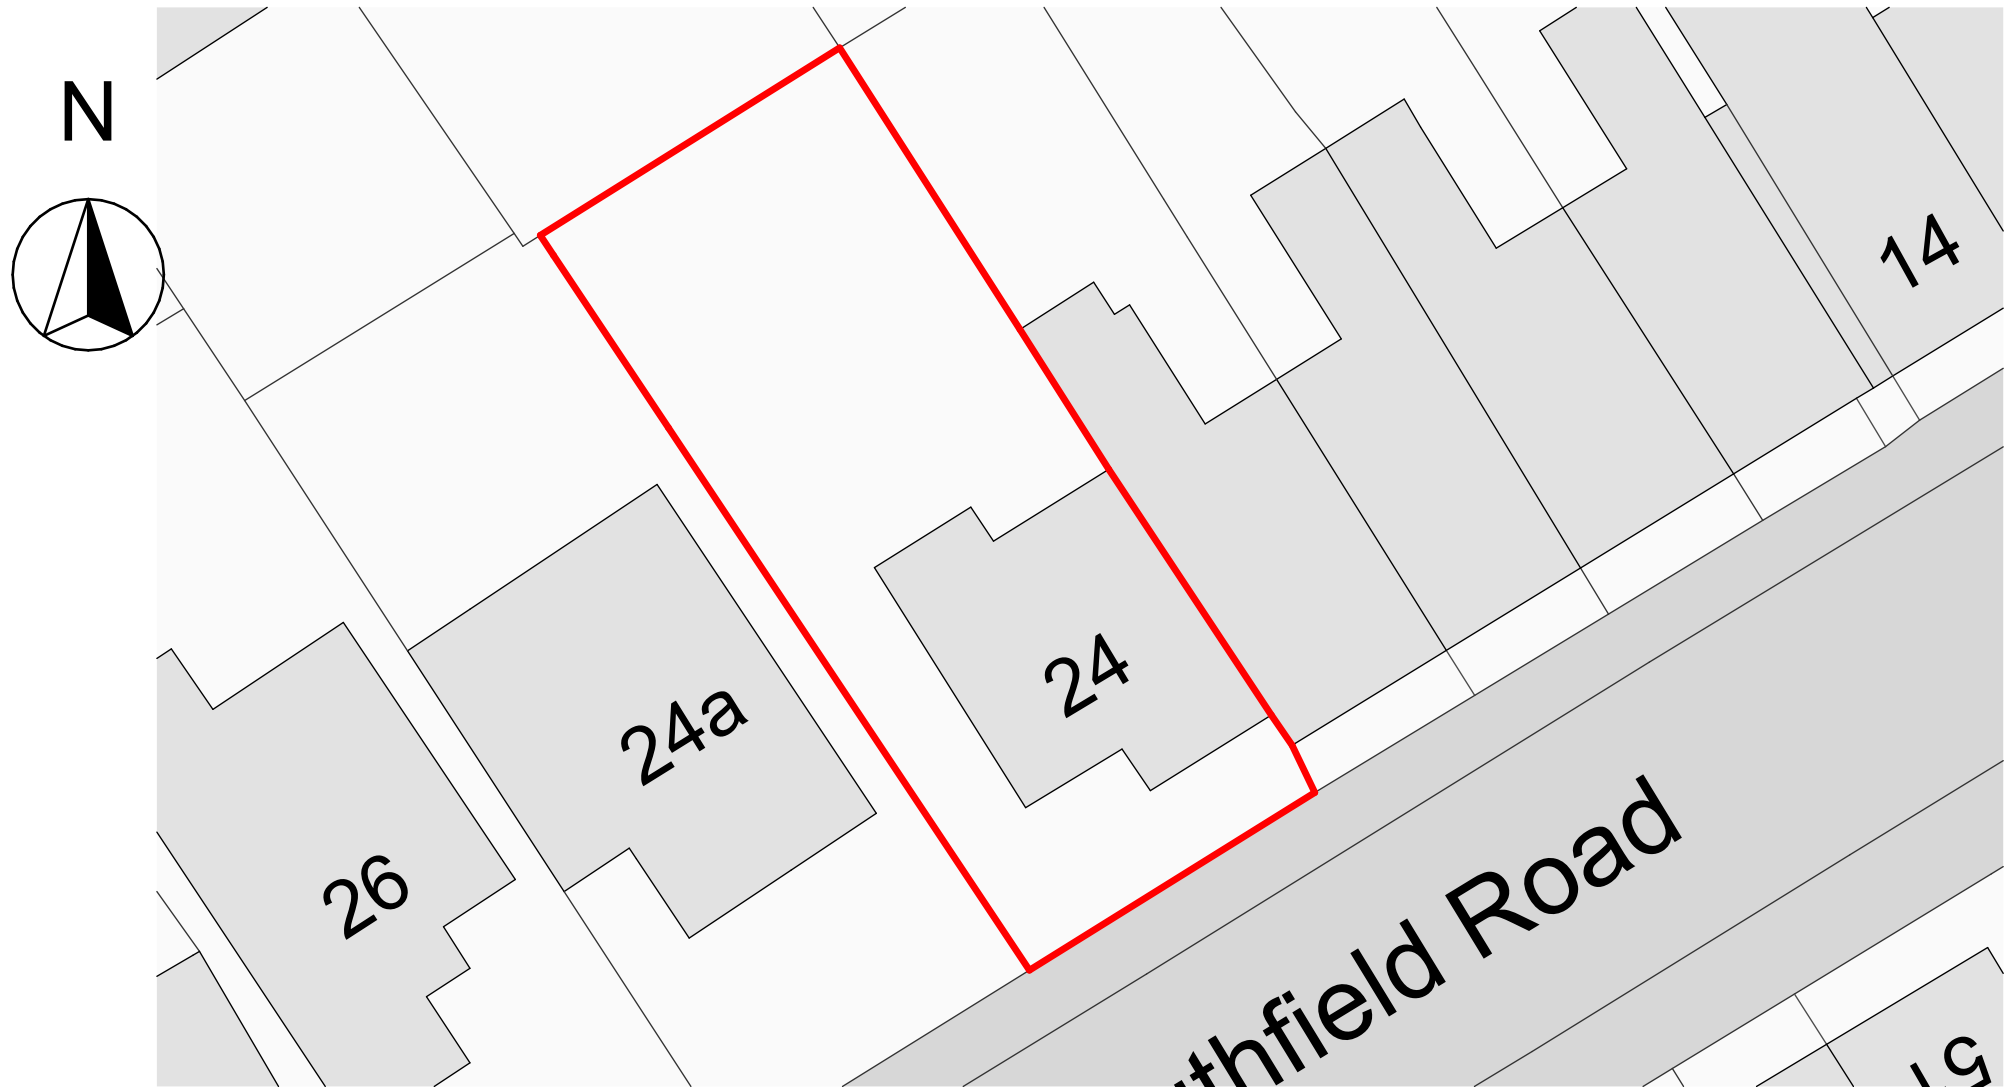

SITE BLOCK PLAN 1:200

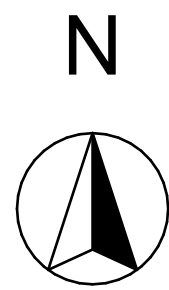

External render system as shown to be
Wetherby Stone wool 4S Silicone external wall insulation
overall thickness 100mm all installed to manufacturers
details and instructions

RENDER TO BE SMOOTH
WHITE OR CREAM
COLOURED

Notes

- 1) This drawing MUST NOT BE SCALED.
Unless being used for planning purposes.
- 2) All dimensions to be CHECKED ON SITE and
any DISCREPANCY reported to the Architects.
- 3) The site boundary shown is the best assumed
from available data and does NOT represent
legal ownership.

Justification:-

By 2030 all rental properties must have an
EPC rating of C or above. The property has a
rating of D or below.

To bring these properties upto a useable
standard the Housing association has looked
at various options for increasing efficiency
within the buildings including replacing
windows, door and heating systems. This
alone will not bring it upto a C rating. As the
external walls have no insulation within them it
is a requirement to upgrade these using
External Wall Insulation , EWI. Internally
insulating is not an option due to size
constraints within the property. This is in
accordance with POLICY CS16 of the core
strategy and CC4 of the emerging local plan.




Existing Front Elevation




Existing Back Elevation




Existing Side Elevation

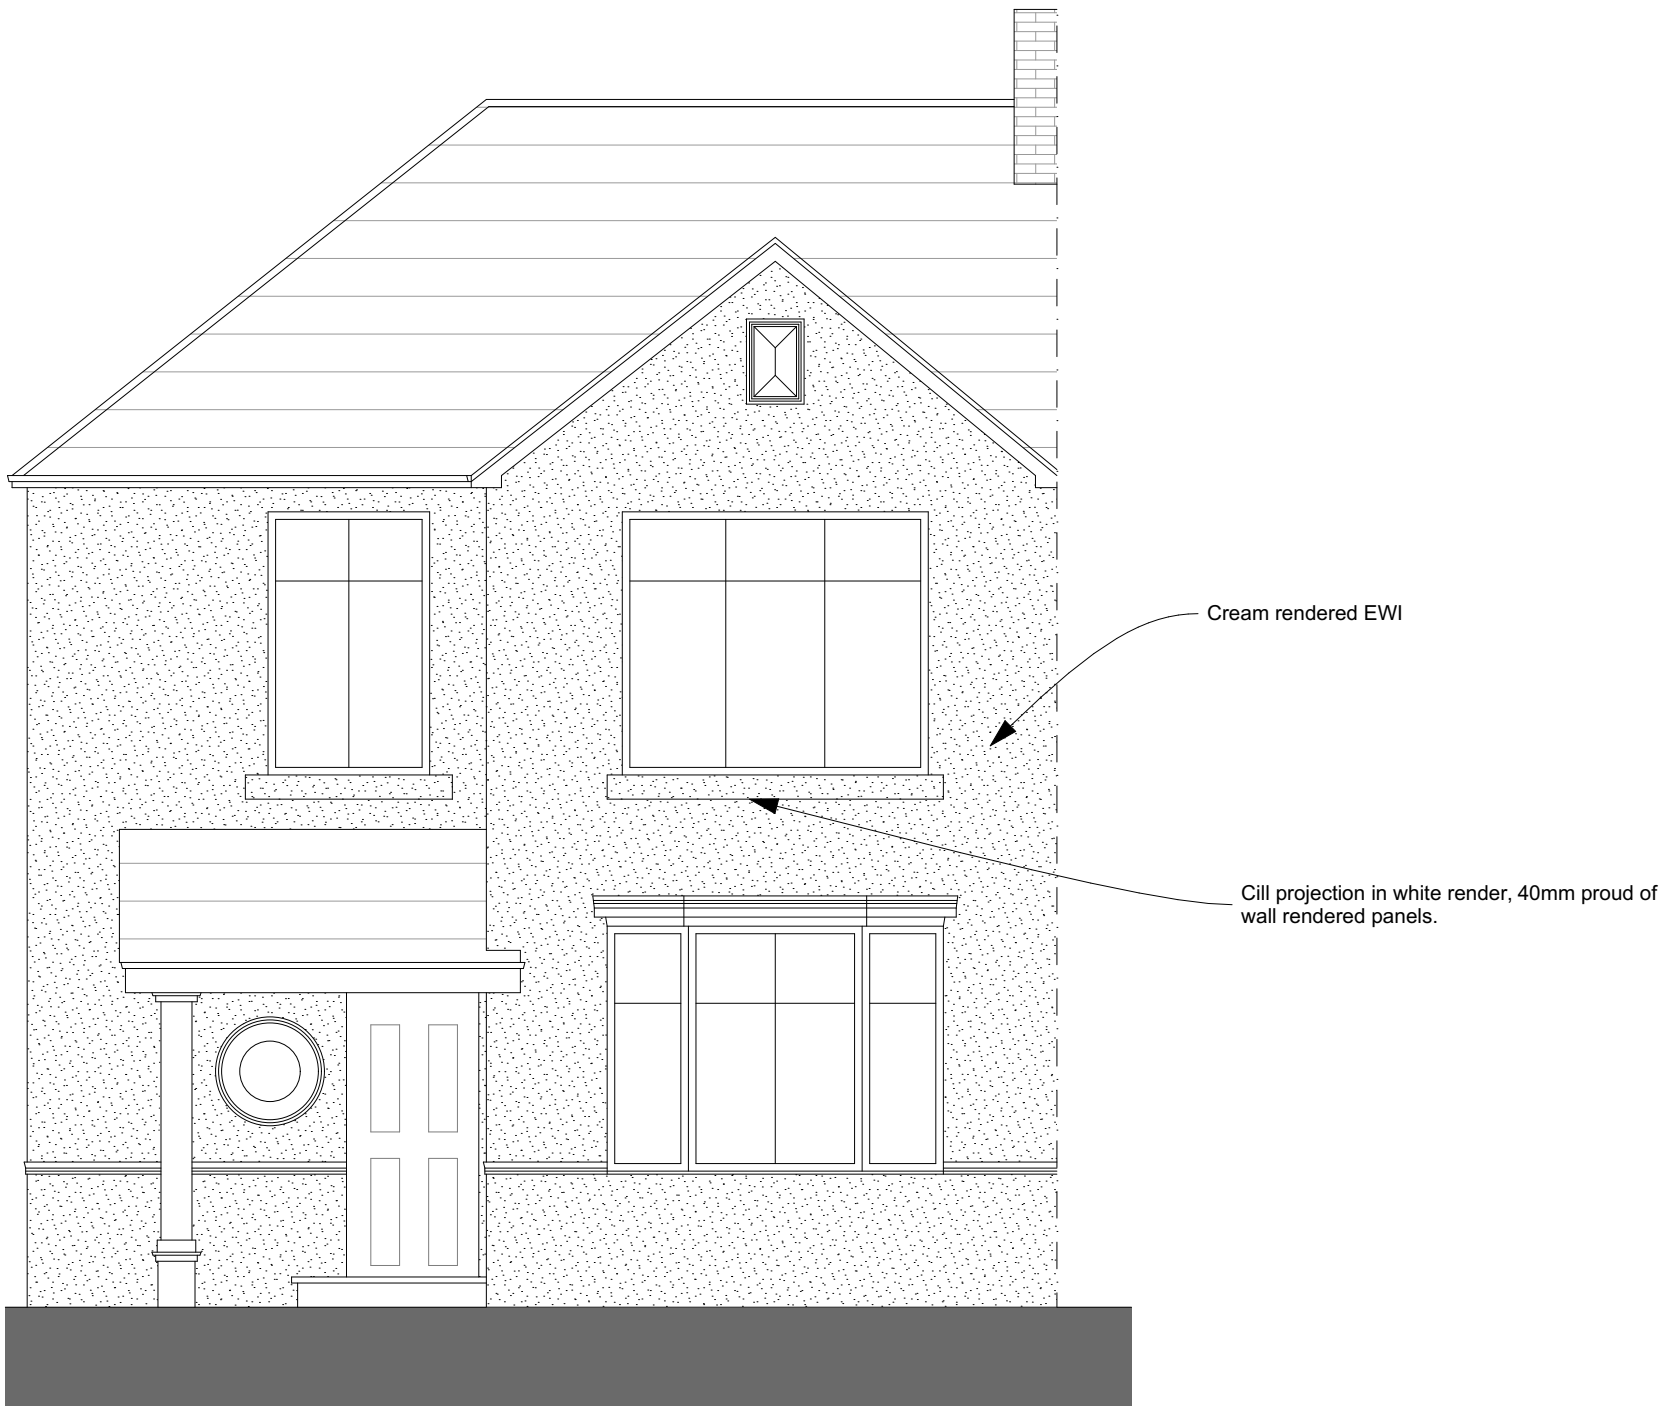

Proposed Front Elevation

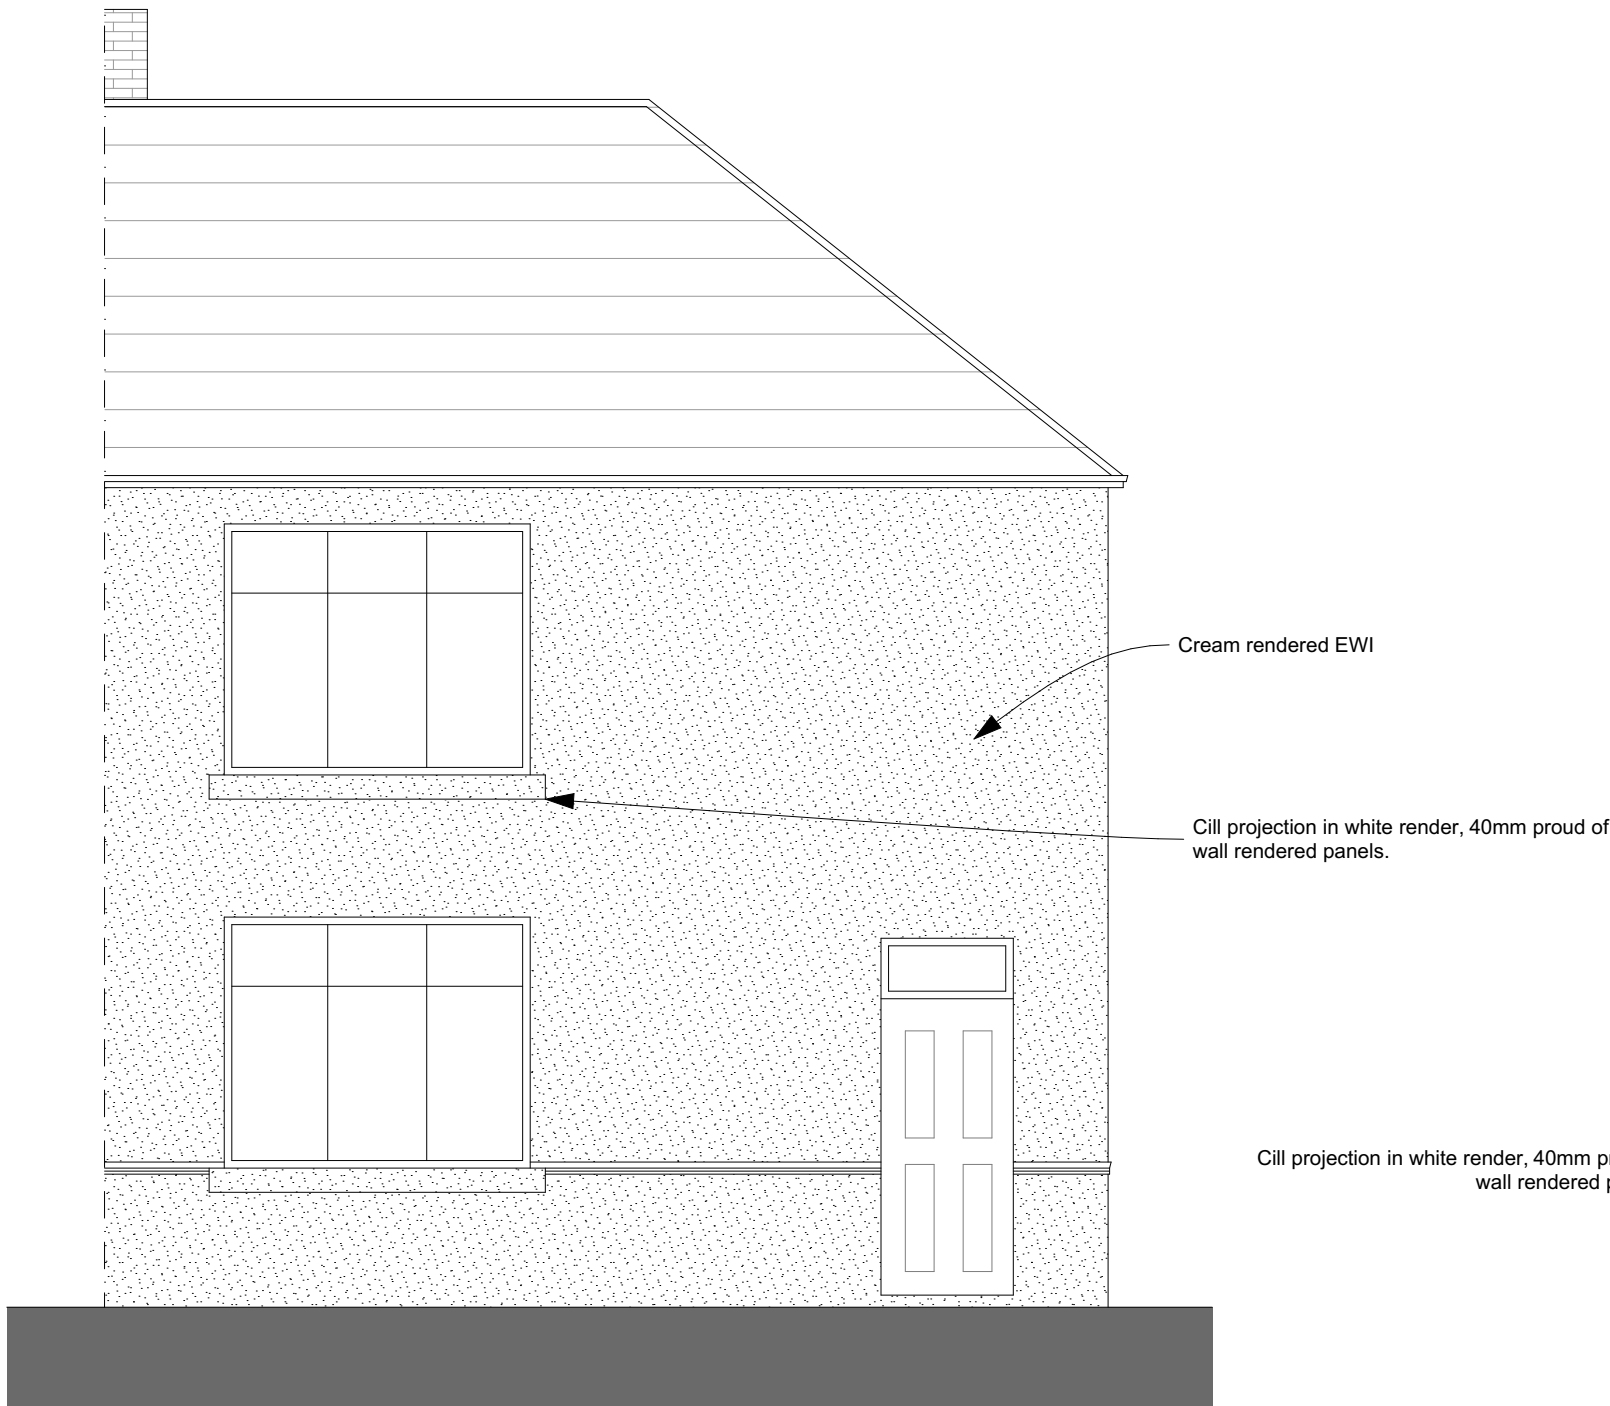

Proposed Back Elevation

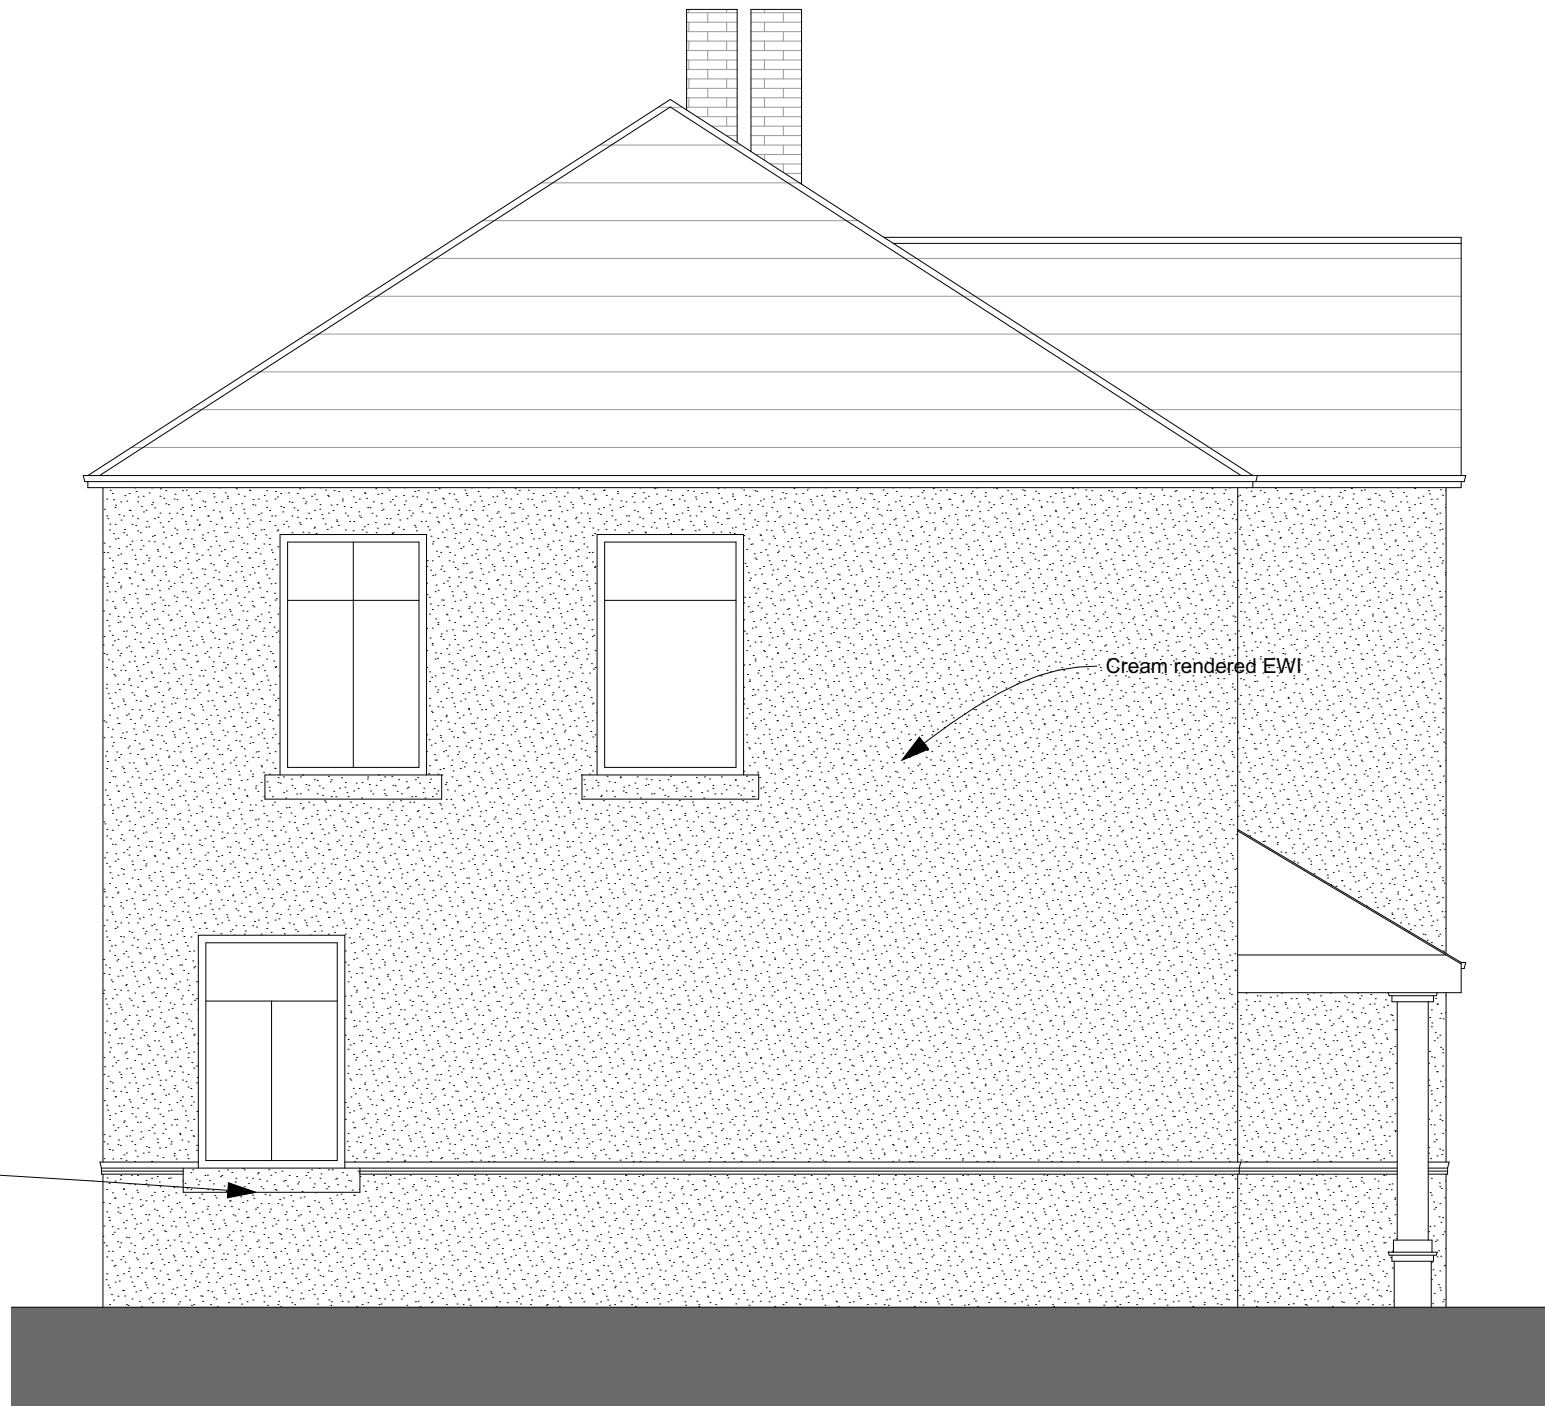

Proposed Side Elevation

Revisions.

- | | |
|--------------------------------------|---|
| ☐ APPROVAL | ☐ INFORMATION |
| ☐ PRELIMINARY | ☐ FOR CONSTRUCTION |

Project

24 SOUTHFIELD ROAD
HINCKLEY
LE10 1UB

Client

EMH HOMES

Drawing Title

24 SOUTHFIELD ROAD

Drawing By

Checked By

PJT

JHS

Date

February 2026

Scale

1:50 @ A1

Drawing Number

8157 / 59

Revision

UNIT 4B
FIR TREE LANE
GROBY
LEICESTERSHIRE
LE6 0FH
TEL. 0116 254 7868
www.gwh.co.uk

