



Printed or electronic copies of the plan can be scaled for planning purposes.

This drawing is issued for the sole and exclusive use of the named recipient. Distribution to any third party is on the strict understanding that no liability is accepted by Sturch for any discrepancies, errors or omissions that may be present, and no guarantee is offered as to the accuracy of information shown. © Crown Copyright 2007. All rights reserved. Licence number 100020449


Rev	Date	Description	By
#	#	#	sAh

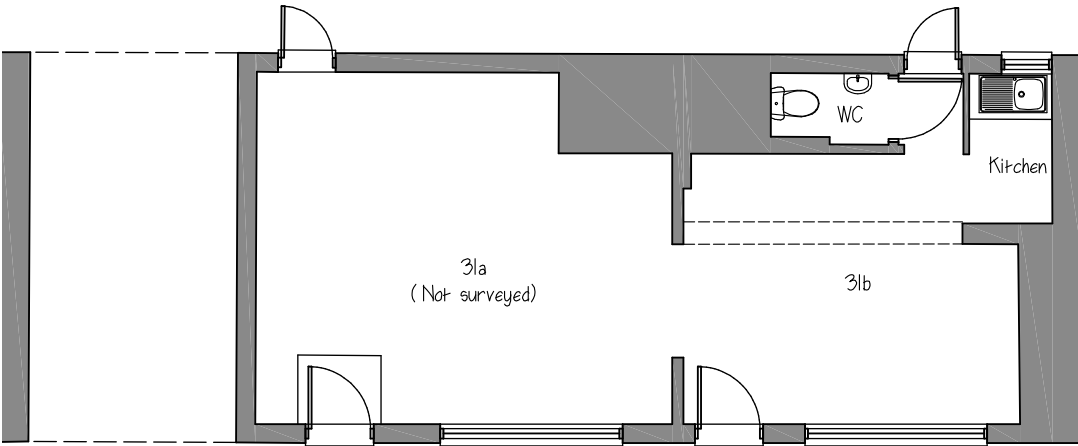


Ground Floor Plan

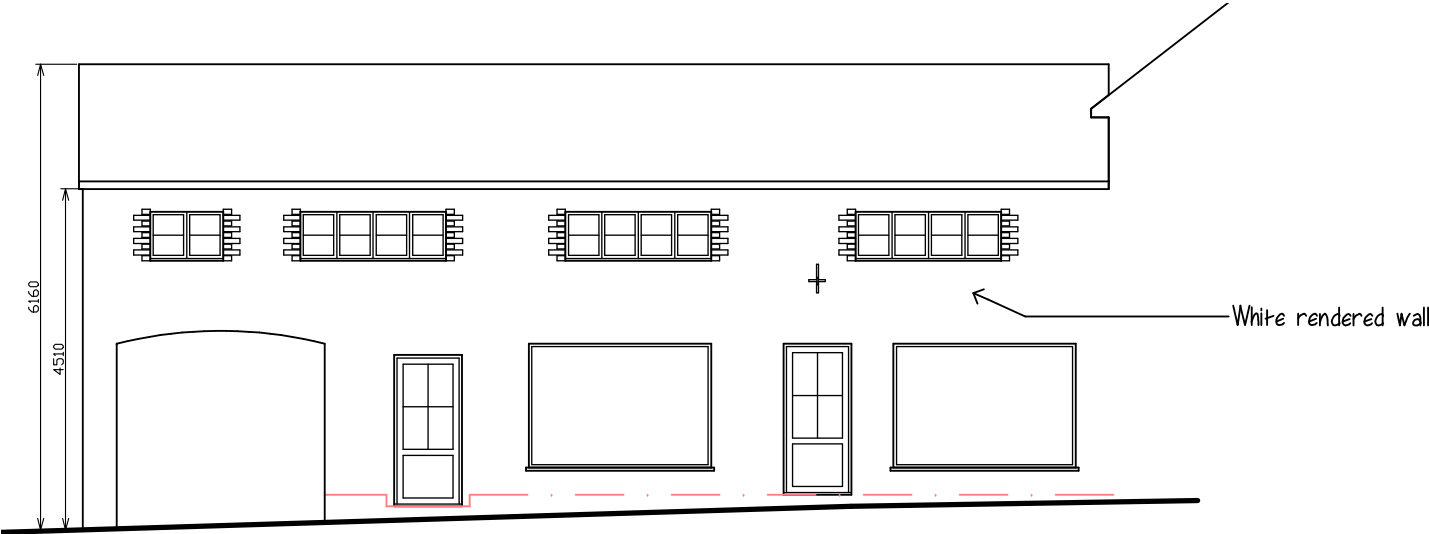


Front Elevation to Windsor Street

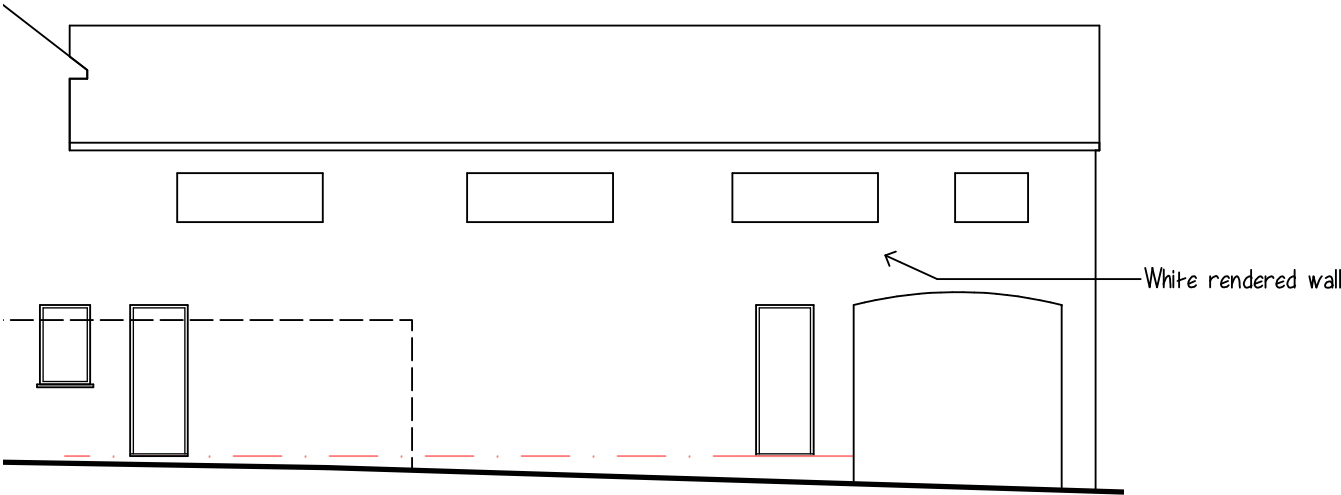

Rear Elevation Car Park

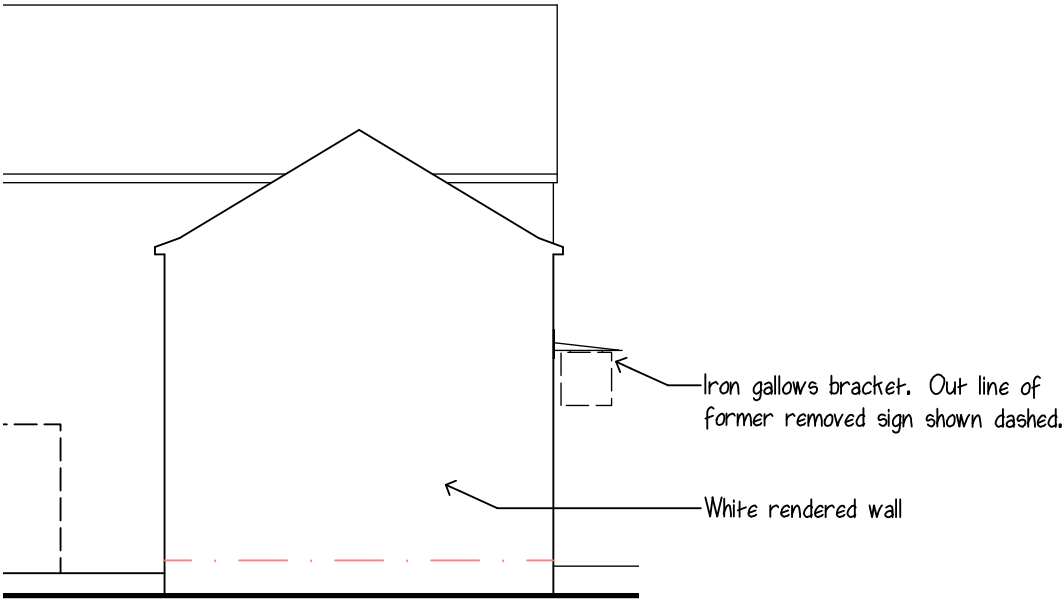

Side Elevation

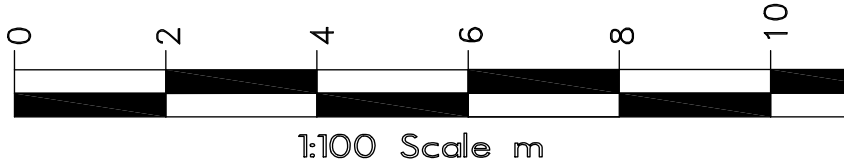

sturch

Tel: 07948 382917 e:1sturch@gmail.com

Project

Proposed Dog Grooming Salon

Client

Mrs K

Drawing

Existing Floor Plan and Elevations

Drg No: 03-2327_00 Rev #

Scale 1:100 @A3 Date 15.08.23