

- NOTES
- 1.0

Do not scale from this drawing.
- 2.0

All dimensions to be checked and verified on site.
- 3.0

This drawing is to be read in conjunction with Plantology drawings; PLANT168-ZZ-XX-DR-L-001 Landscape GA Plan and PLANT168-ZZ-XX-RP-L-004 Landscape Management Plan
- 4.0


Drawing based on Design Buro (Coventry) LTD Proposed Site Plan DBC1782-DBC-ENB-00-DR-A-0650 P02
- 5.0

Refer to Arboricultural Report for existing tree information and protection measures.
- 6.0

Refer to Landscape Management Plan PLANT168-ZZ-XX-RP-L-004 for details of implementation programme and maintenance.
- 7.0

This Planting Plan and Schedule has been based on the recommendations of Geosphere Environmental 'Biodiversity Net Gain Feasibility Report' - 7257_EC,AR,BNG,AS,EB,KL,31-07-23,V2.
- No confirmation has been received in regards to the requirement of achieving BNG for this project. If this is the case, this planting plan will need to be agreed with a suitably qualified Ecologist.

Detailed Planting Plan 1:200 @ A1

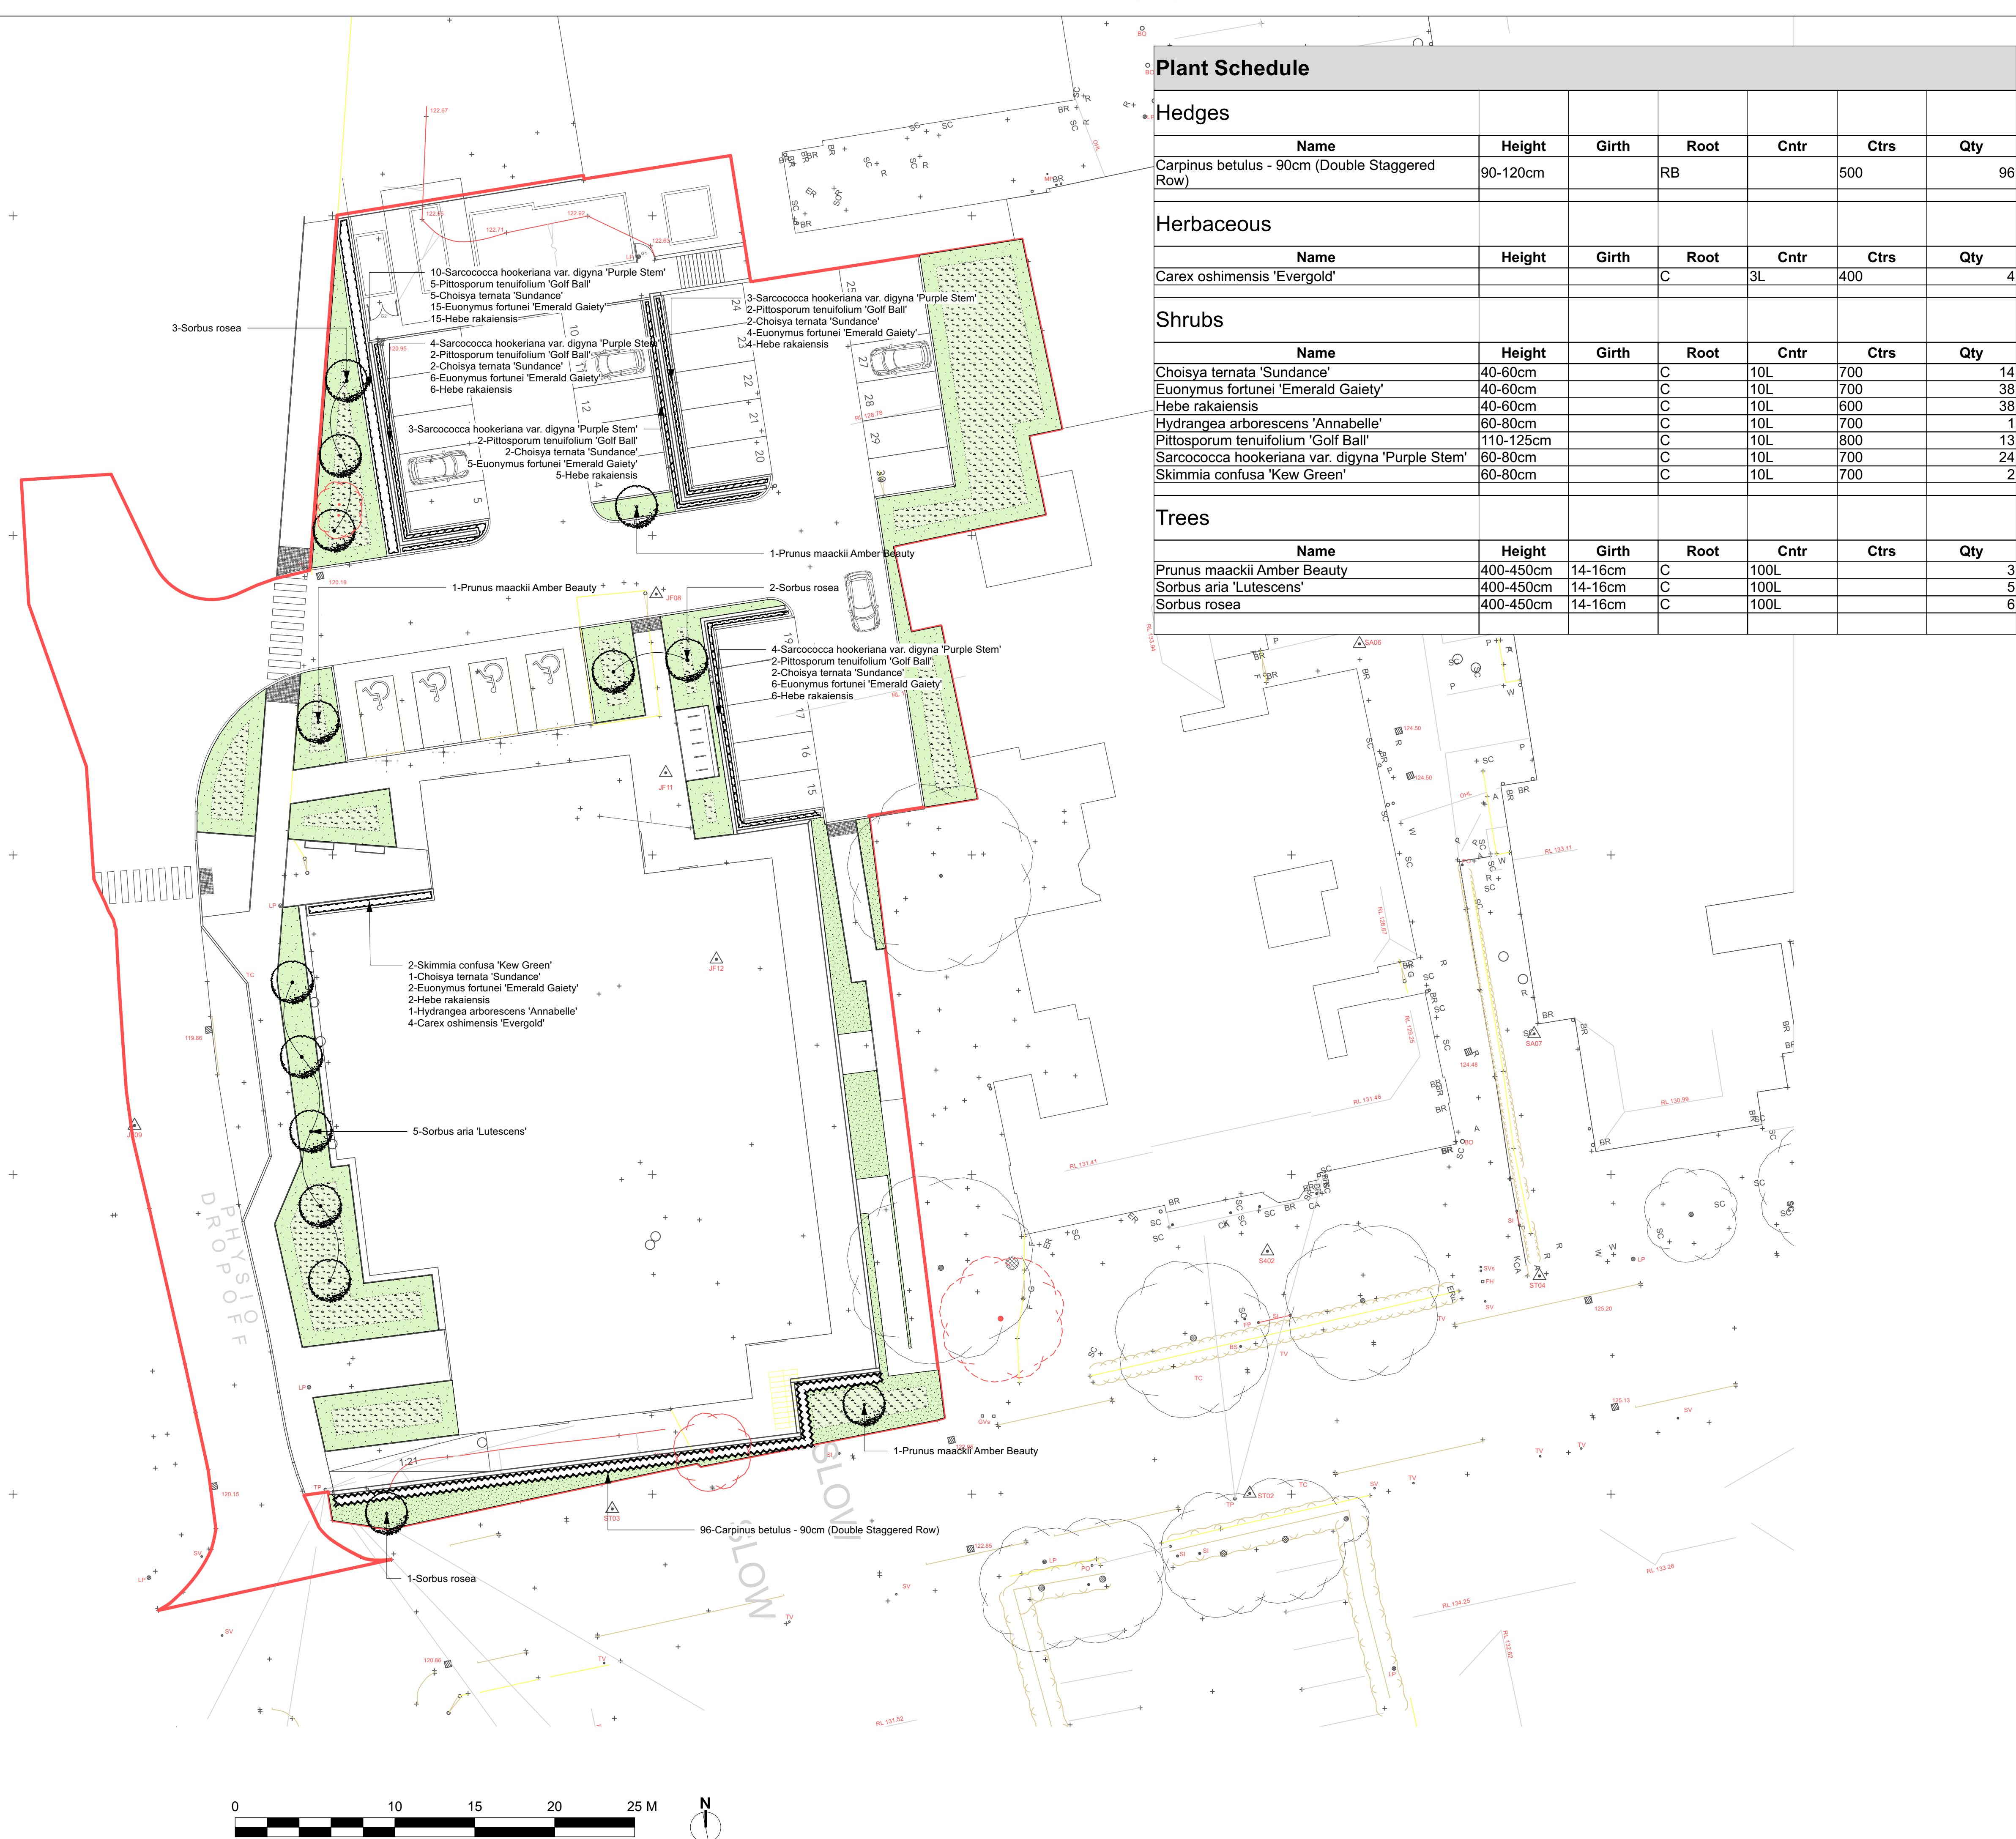

Plant Schedule

Hedges

Name	Height	Girth	Root	Cntr	Ctrs	Qty
Carpinus betulus - 90cm (Double Staggered Row)	90-120cm		RB		500	96

Herbaceous

Name	Height	Girth	Root	Cntr	Ctrs	Qty
Carex oshimensis 'Evergold'			C	3L	400	4

Shrubs

Name	Height	Girth	Root	Cntr	Ctrs	Qty
Choisya ternata 'Sundance'	40-60cm		C	10L	700	14
Euonymus fortunei 'Emerald Gaiety'	40-60cm		C	10L	700	38
Hebe rakaiensis	40-60cm		C	10L	600	38
Hydrangea arborescens 'Annabelle'	60-80cm		C	10L	700	1
Pittosporum tenuifolium 'Golf Ball'	110-125cm		C	10L	800	13
Sarcococca hookeriana var. digyna 'Purple Stem'	60-80cm		C	10L	700	24
Skimmia confusa 'Kew Green'	60-80cm		C	10L	700	2

Trees

Name	Height	Girth	Root	Cntr	Ctrs	Qty
Prunus maackii Amber Beauty	400-450cm	14-16cm	C	100L		3
Sorbus aria 'Lutescens'	400-450cm	14-16cm	C	100L		5
Sorbus rosea	400-450cm	14-16cm	C	100L		6

LEGEND

Soft Landscaping:

To be read in conjunction with Plantology Drawings:
PLANT168-ZZ-XX-DR-L-001 Landscape GA Plan and
PLANT168-ZZ-XX-RP-L-004 Landscape Maintenance Plan

Existing surveyed trees and groups to be retained. Refer to Arboricultural report for tree survey information.

Proposed tree planting in grass areas to have a 1m diameter bark mulch ring to them with halfmoon cut edge to lawn.

Proposed Ornamental Planting

Proposed Hedge

Proposed General Purpose Meadow Mixture - 57m²
Supplier: Emorsgate Seeds
Product: EMT Basic General Purpose Meadow Mixture
Sowing Rate: 4g/m²

Proposed General Purpose Meadow Mixture
Areas sward length to be maintained above 7cm.
Maintain a 900mm wide mown edge to all grassed areas

Rev

Date

Revision Details

Author

Status

S0

Purpose for Issue

FOR INFORMATION

Client

Design Buro (Coventry) LTD

Job

NHSPS Hinckley CDC, Endoscopy & Daycase

Doc Title

Planting Plan and Schedule

Scale

1:200

Size

A1

Drawn

SP

Date

Jan 24

Drawing Number

PLANT168-ZZ-XX-DR-L-002

Revision

P06

The copyright of this drawing is vested in the Architect/ Designer and must not be copied or reproduced without his written consent. Figures and dimensions only to be taken from this drawing. All contractors and / or sub-contractors must read the plan and be responsible for checking and checking all dimensions before to the work.