


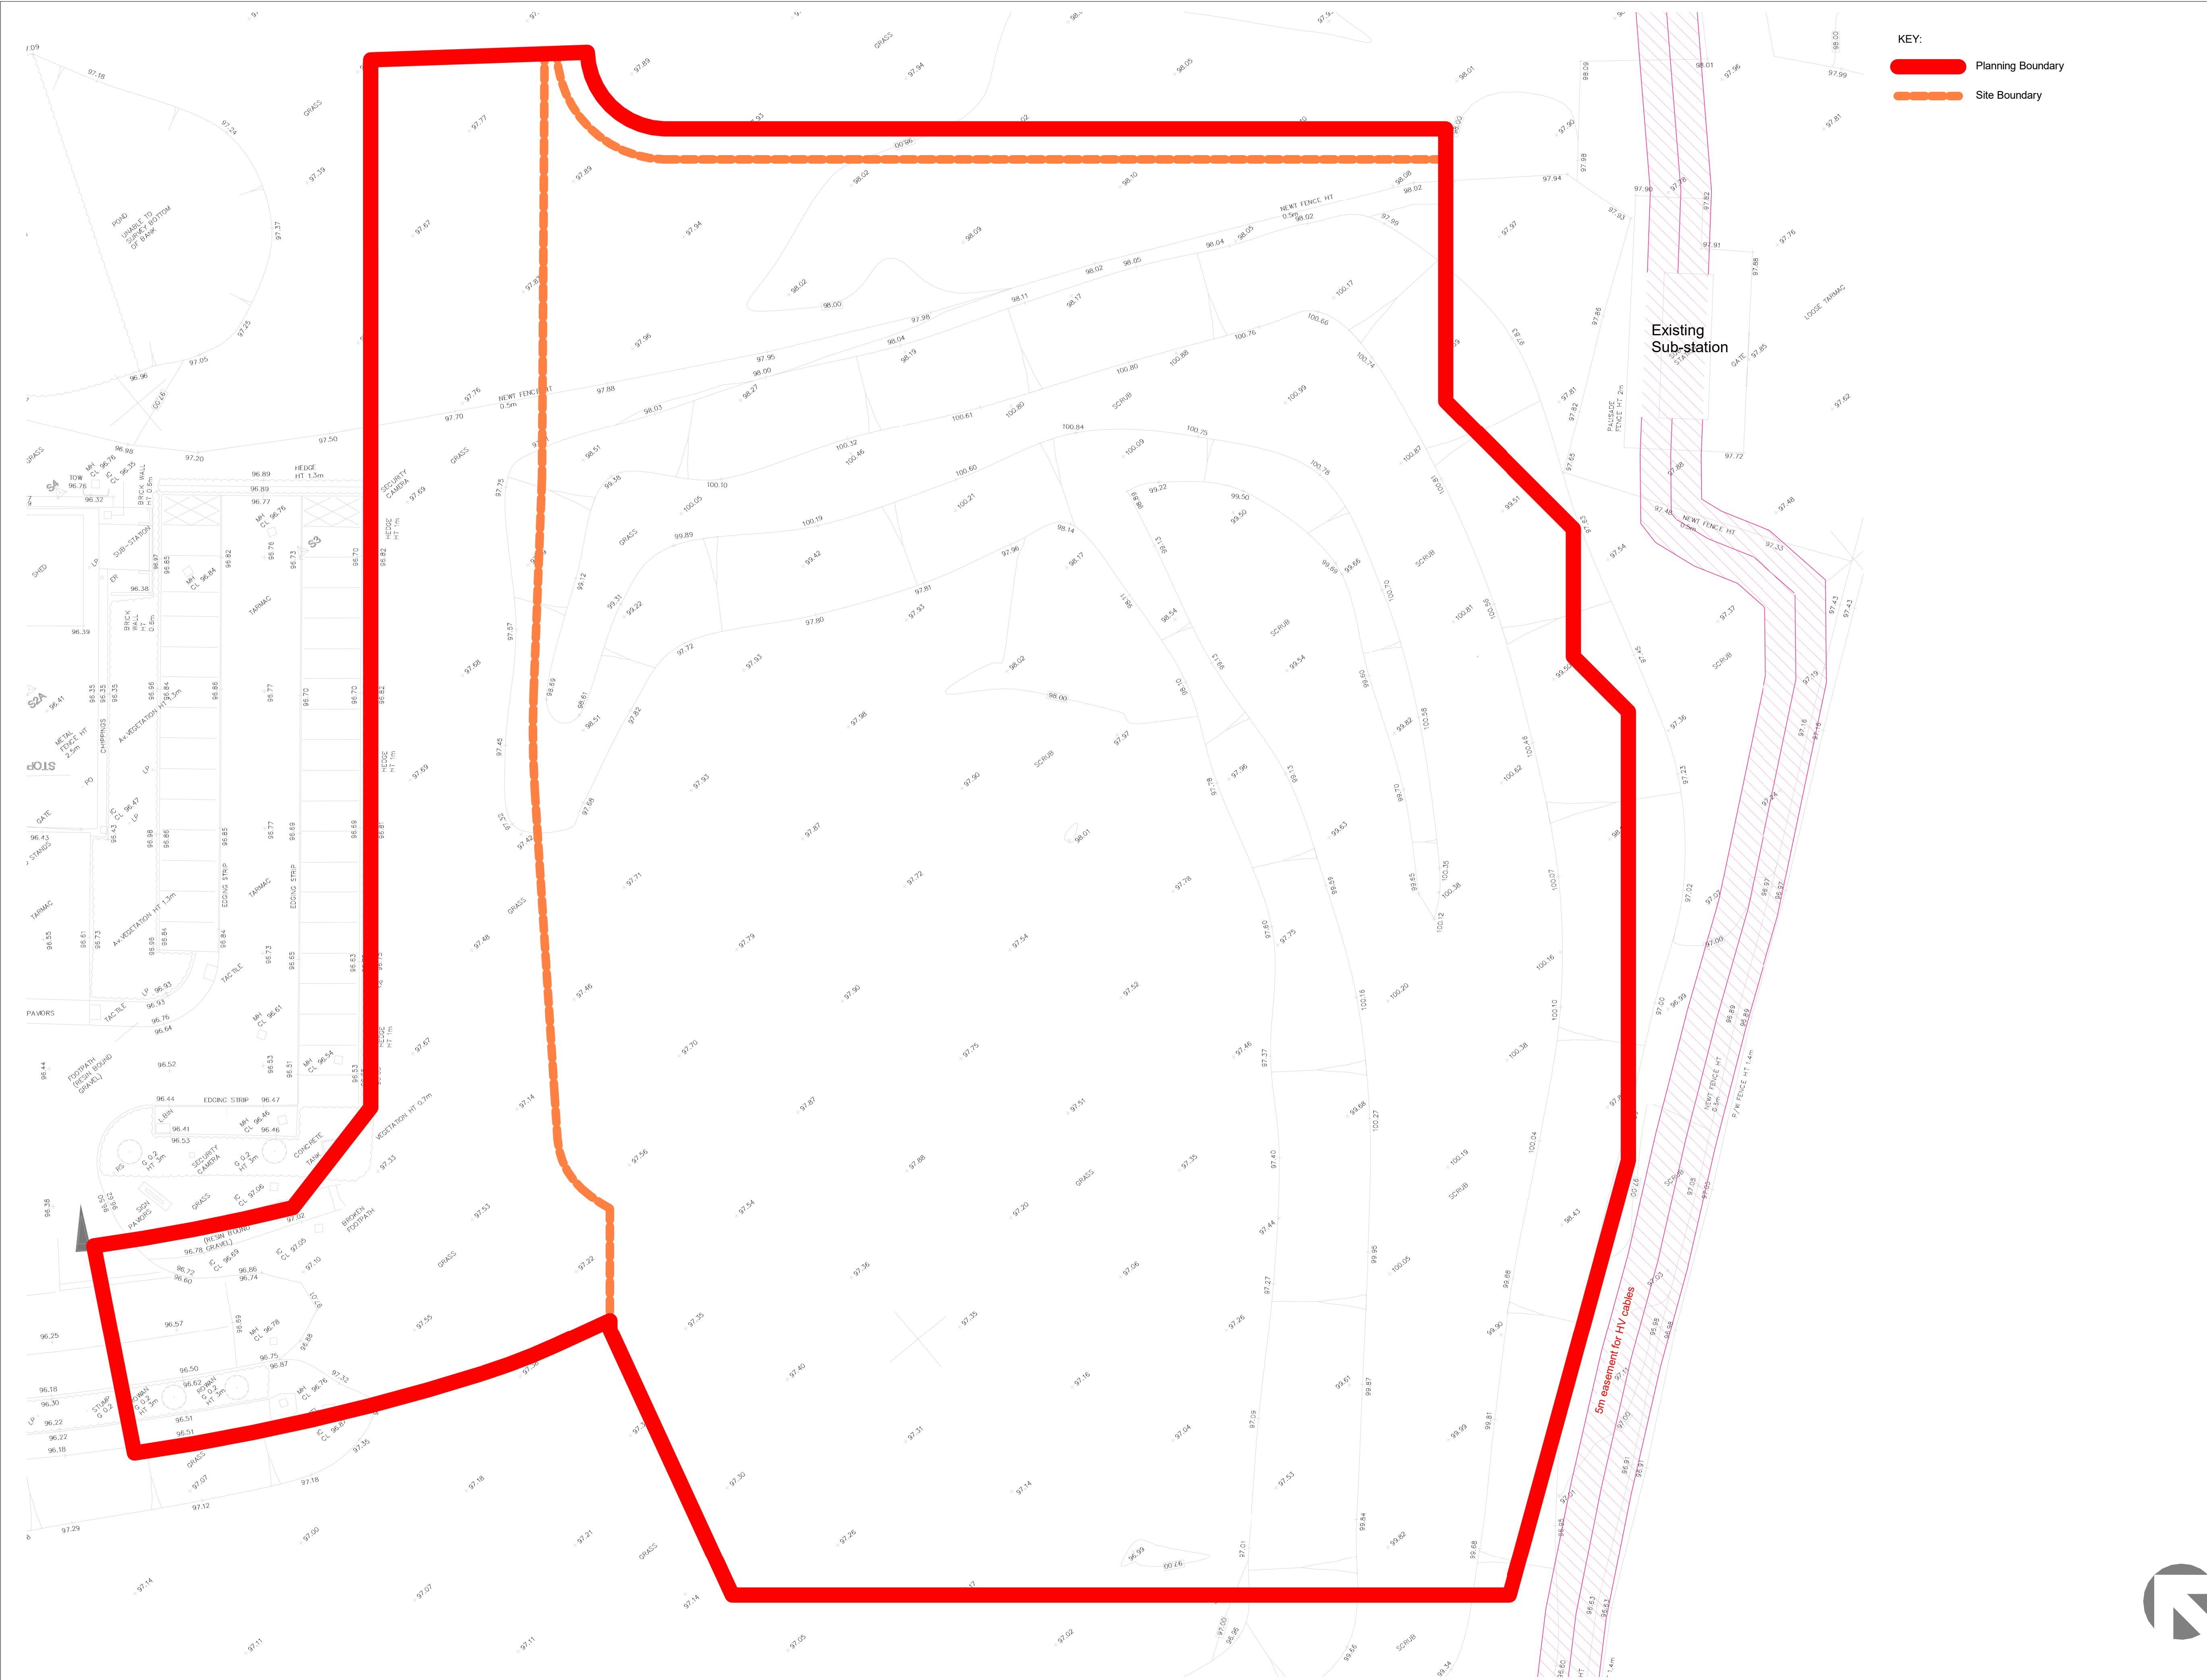

Exsiting Site Plan
1 : 250

KEY:
 Planning Boundary
 Site Boundary



Rev Date Iss By App By Description

SGP
Architects + Masterplanners

Waterfront House
2a Smith Way
Grove Park
Enderby
Leicester LE19 1SX

t: +44 (0)116 247 0557

www.stephengeorge.co.uk

MIRA North
Plot 44

Drawing Name:
Site Plan - Existing

Drawing Stage: PRELIMINARY

Status: S3

SGP File Ref: 21-092-001-SGP-44-ZZ-M3-Plot 44 Site.nvt

21-092-001 02/07/24 HO LA 1: 250 @ A1
SGP Project No Date Drawn Team Scale Rev
Drawing Number:

21-092-03-SGP-ZZ-DR-A- 131001
Project Code Originator Volume Level Type Role Number