




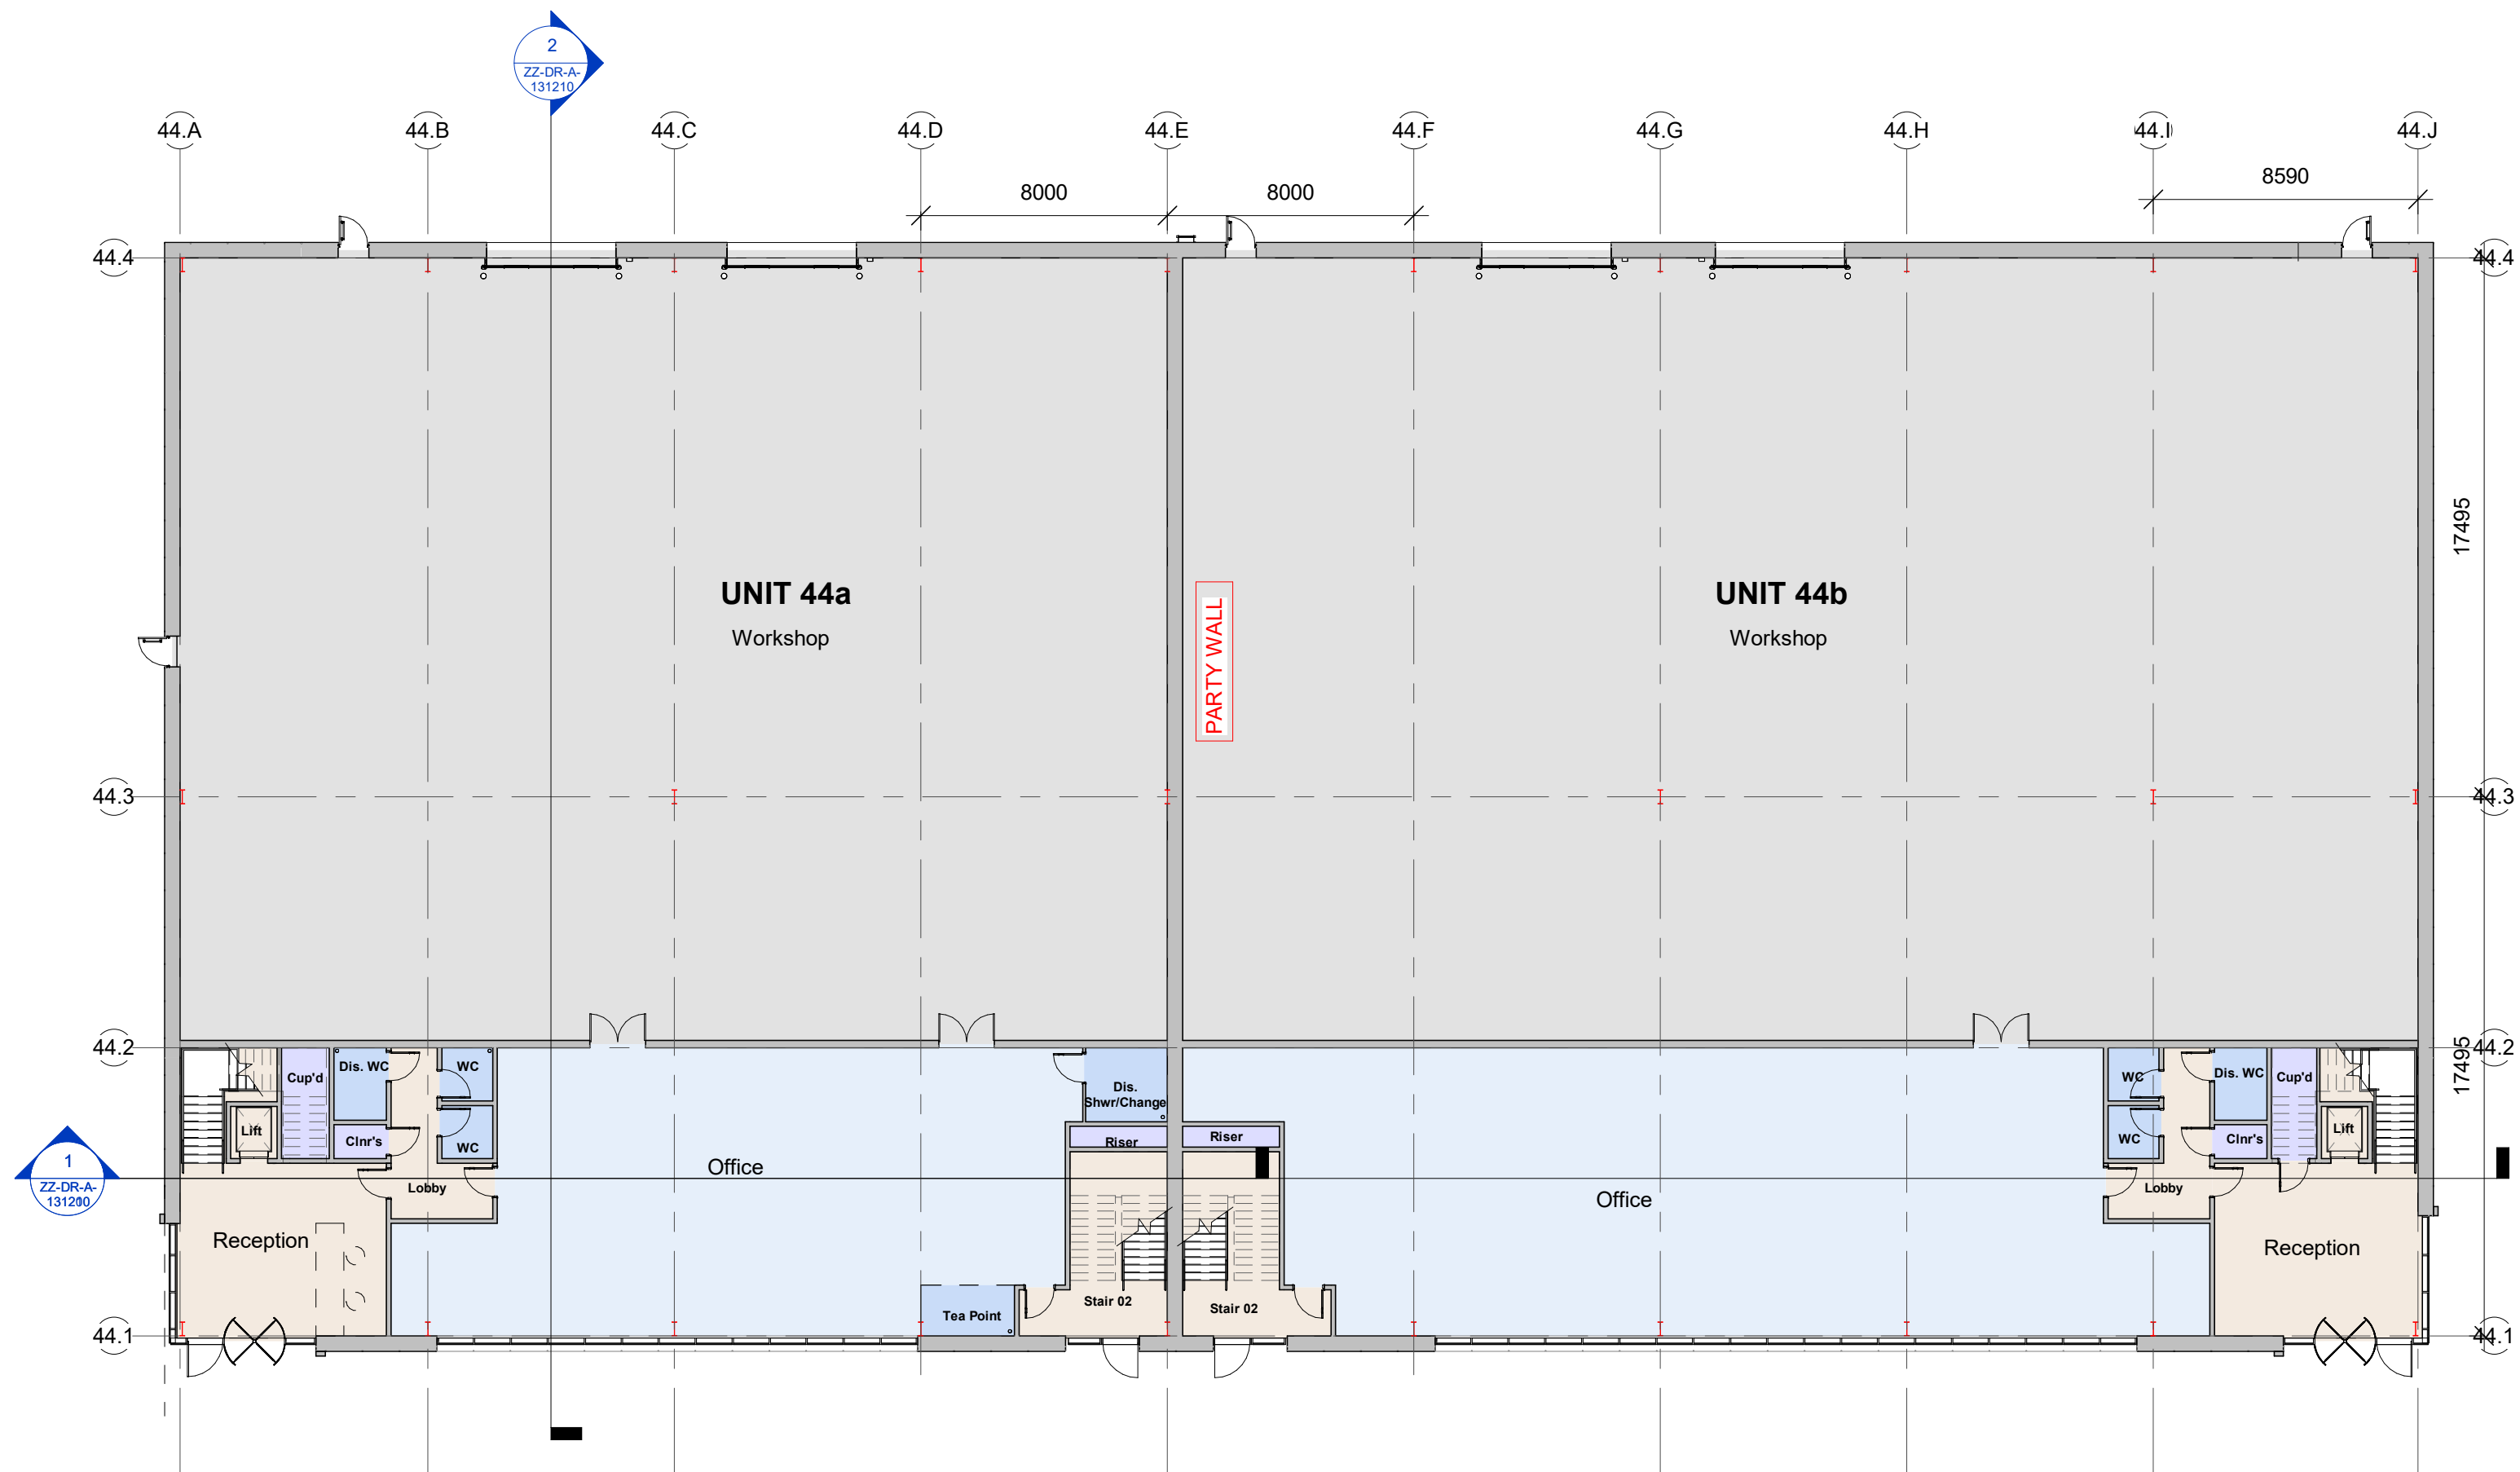


Proposed Level 00 Plan
1 : 200

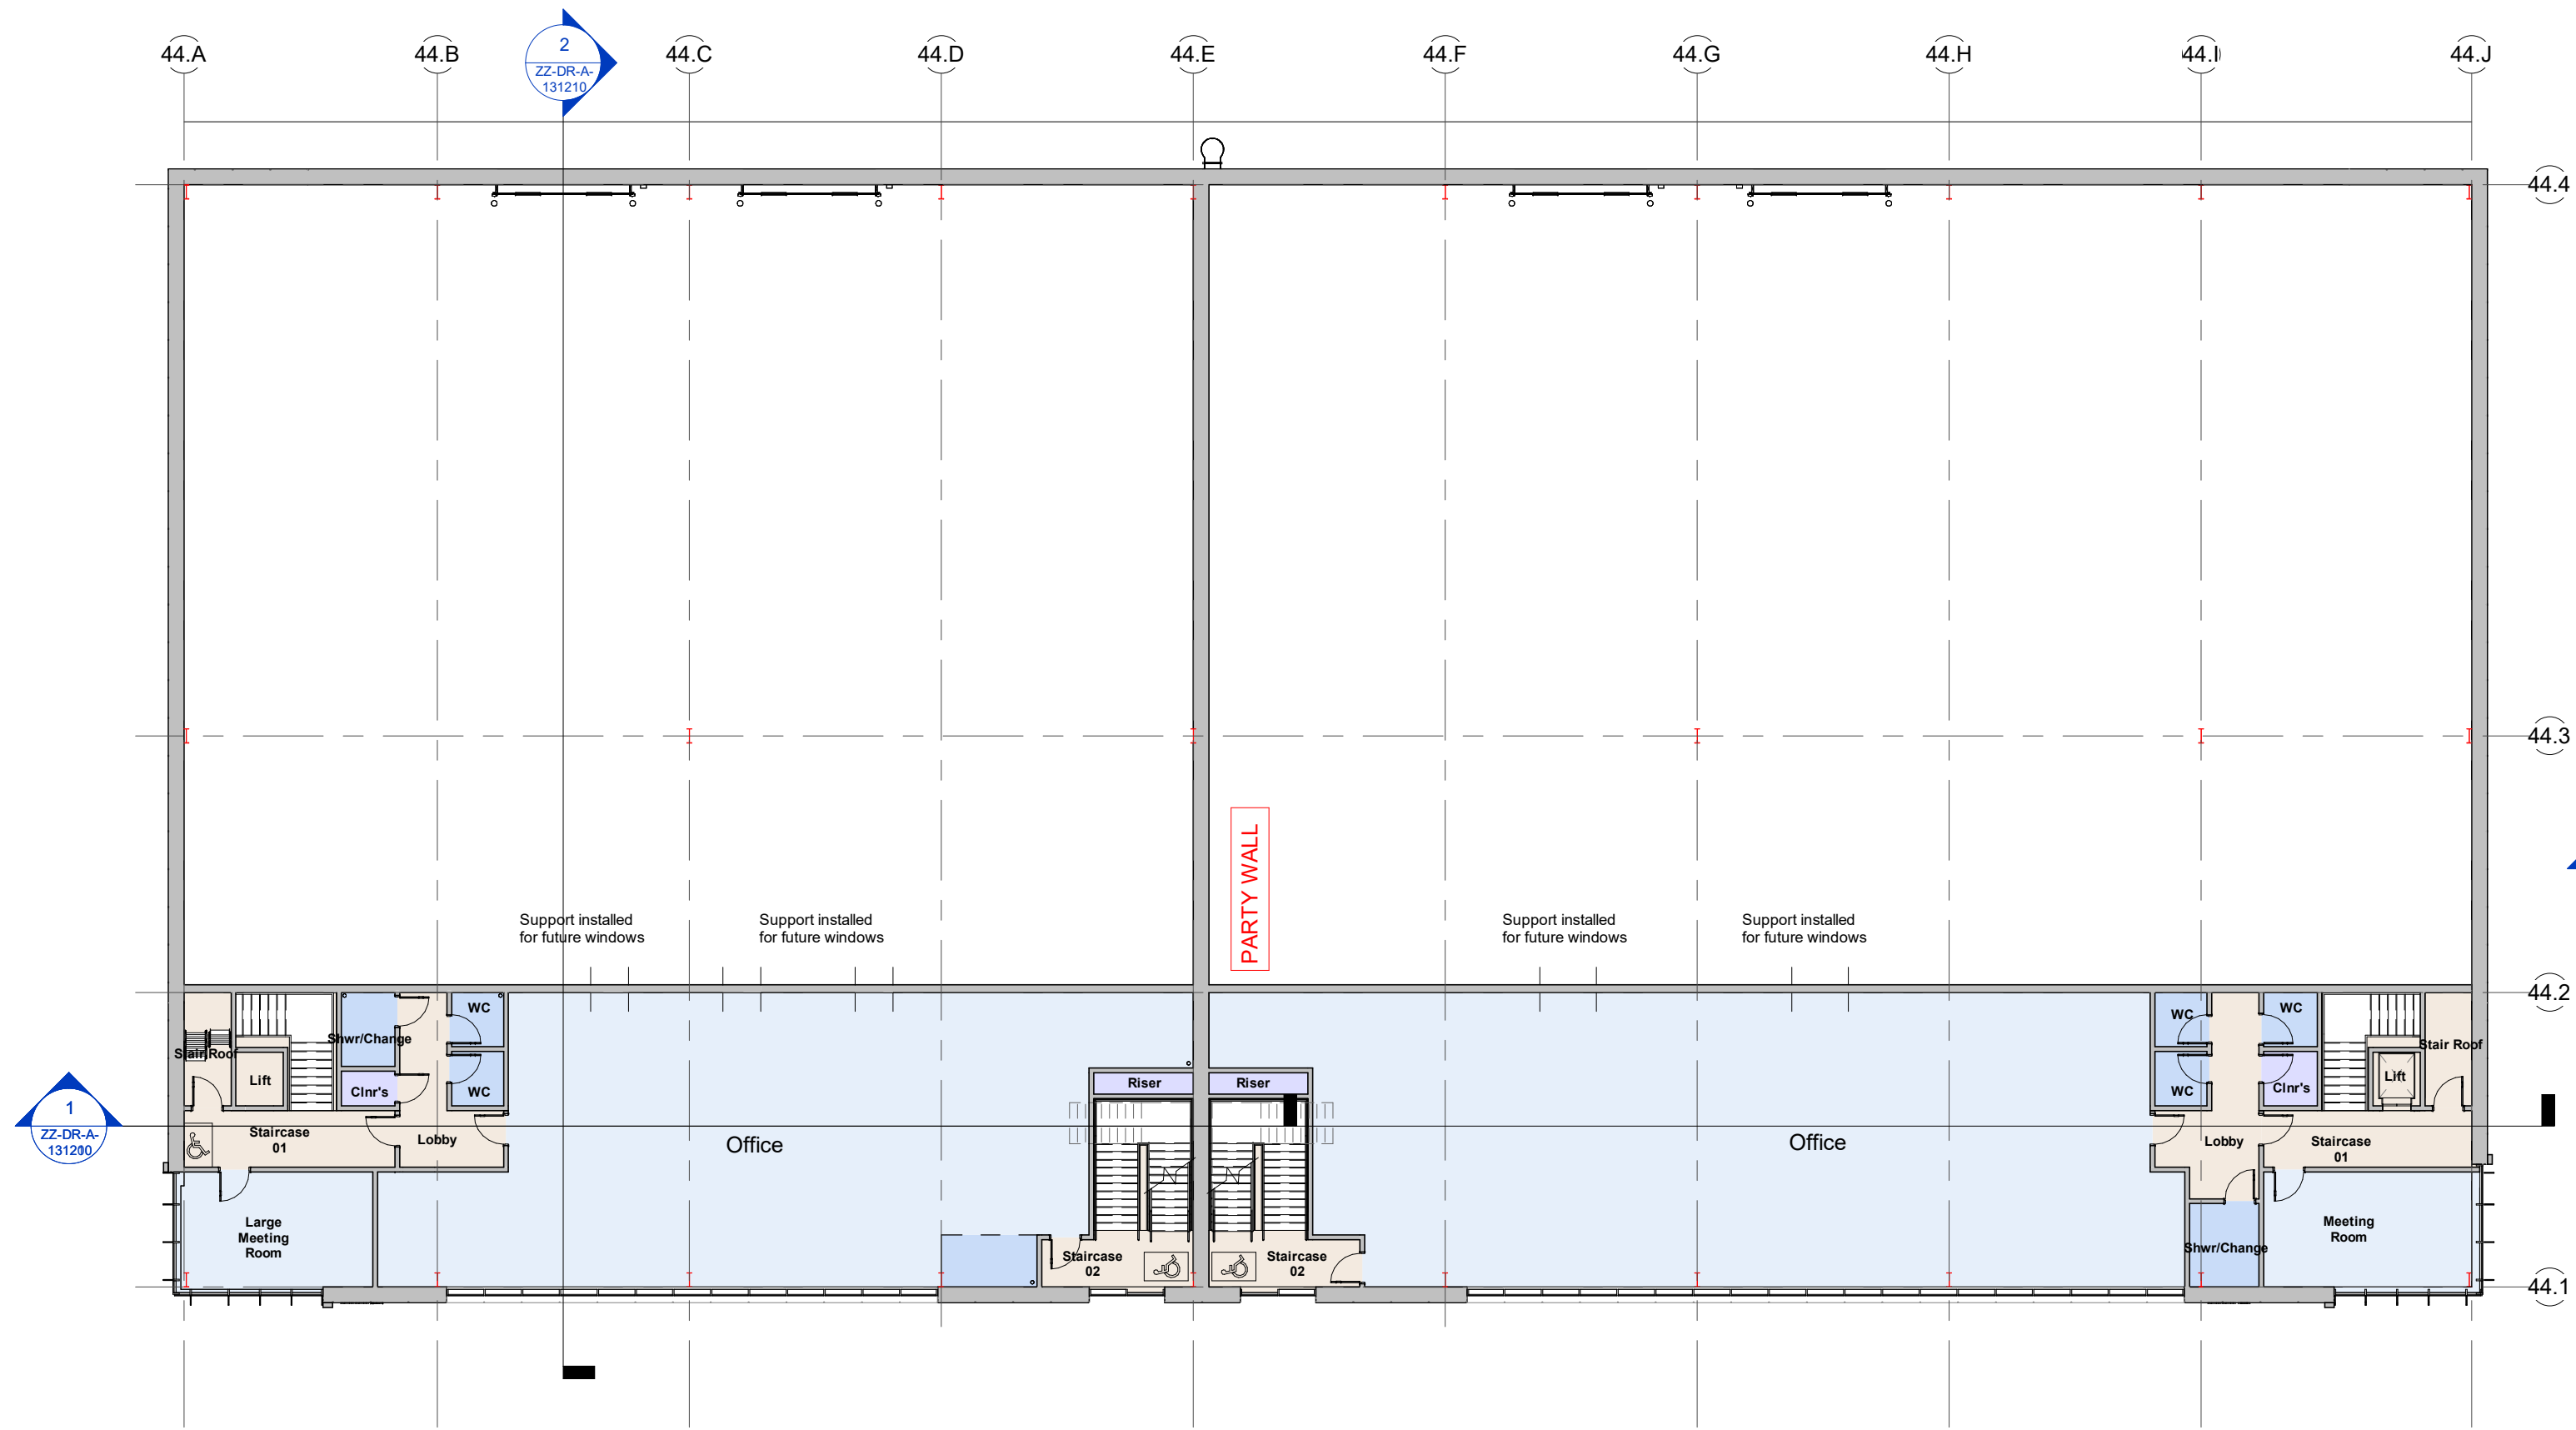

Proposed Level 01 Plan
1 : 200

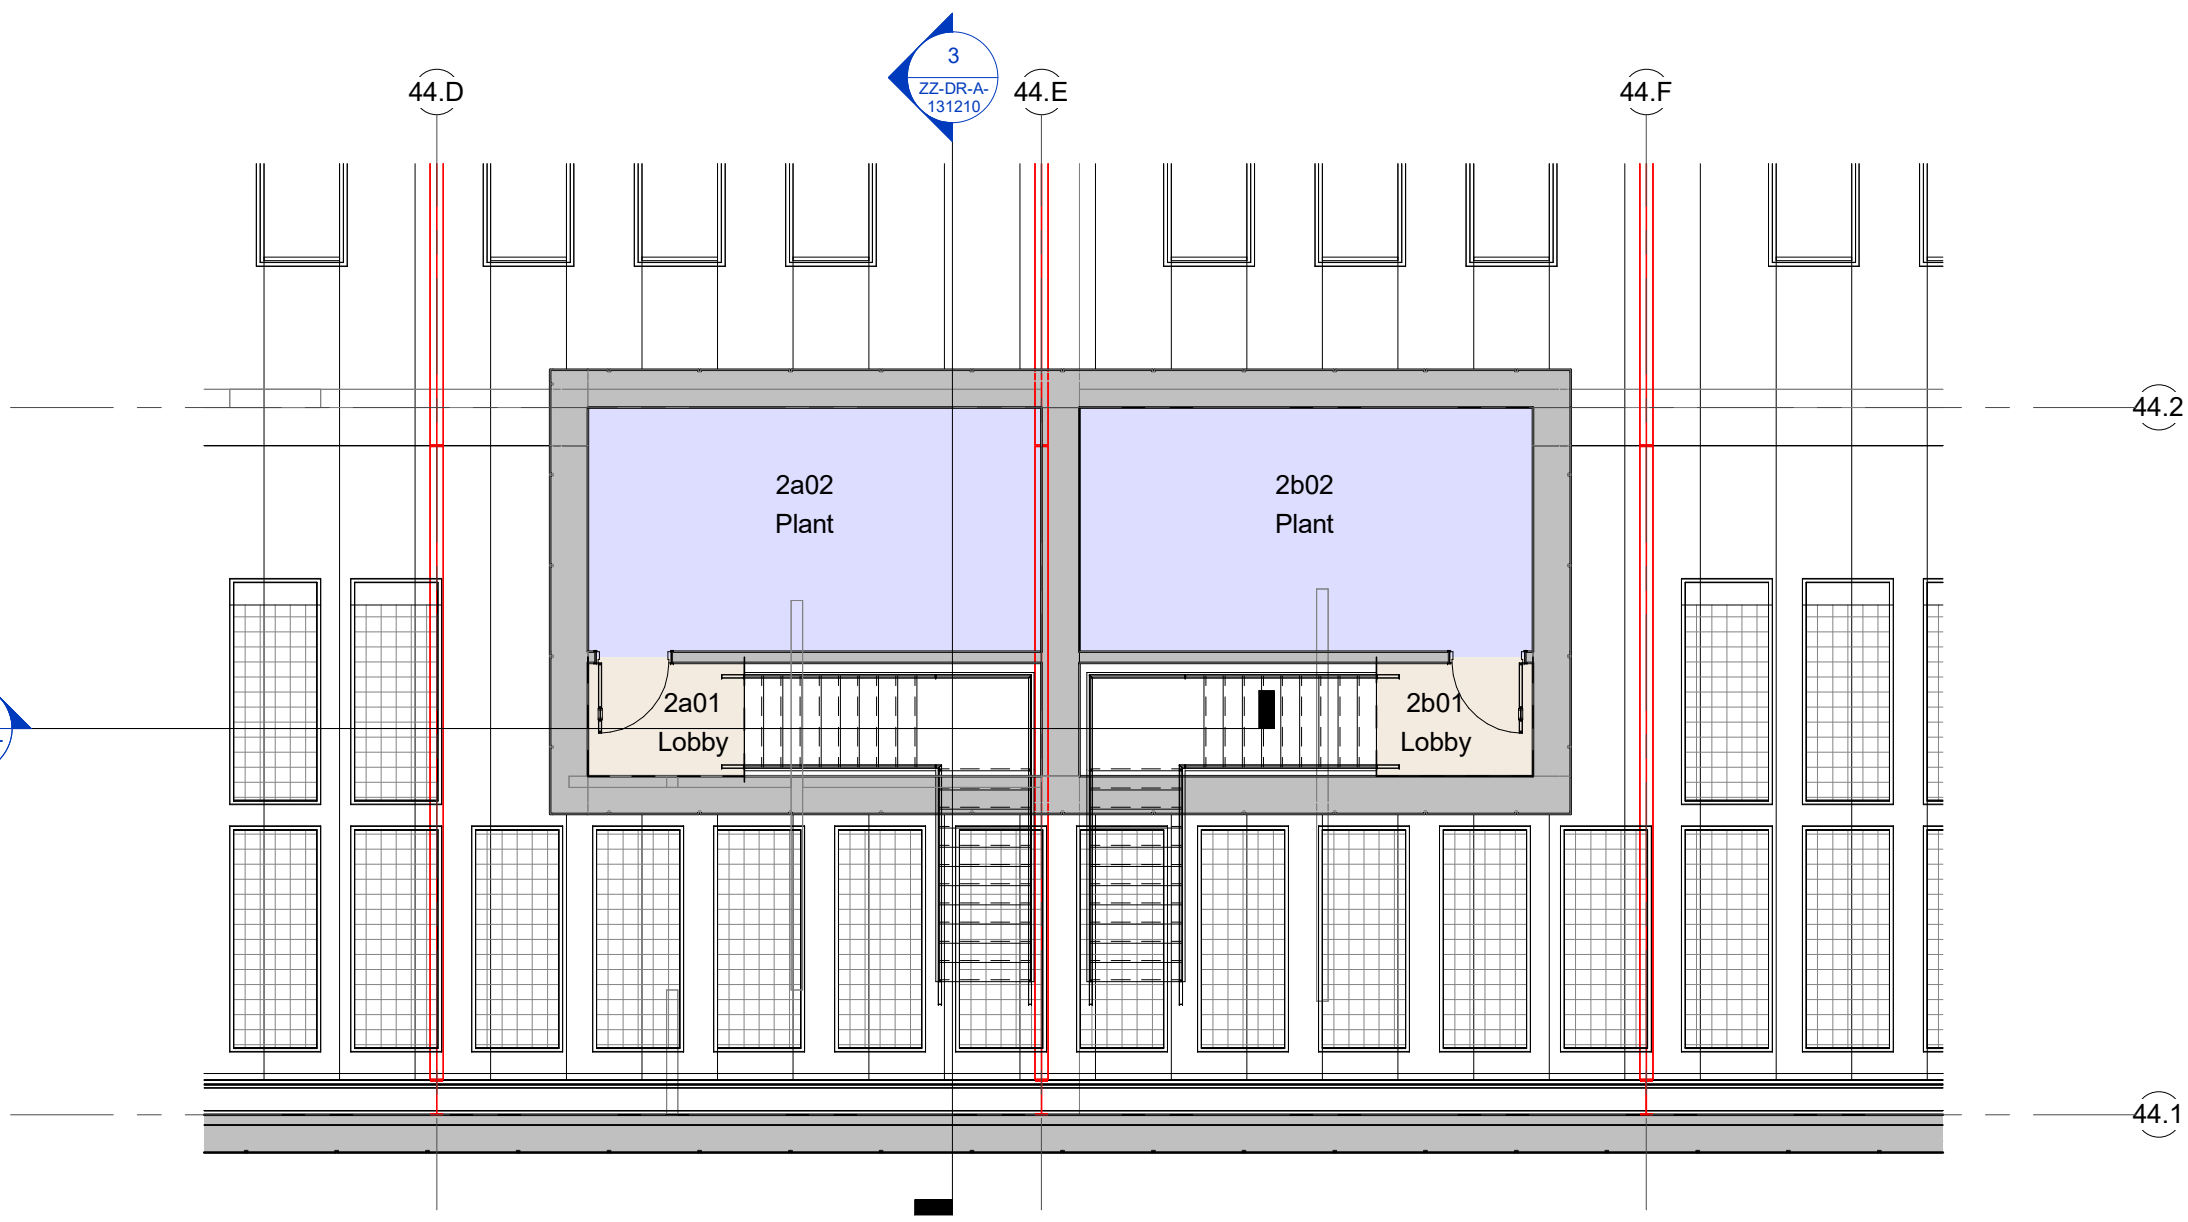

Proposed Plant Plan
1 : 100

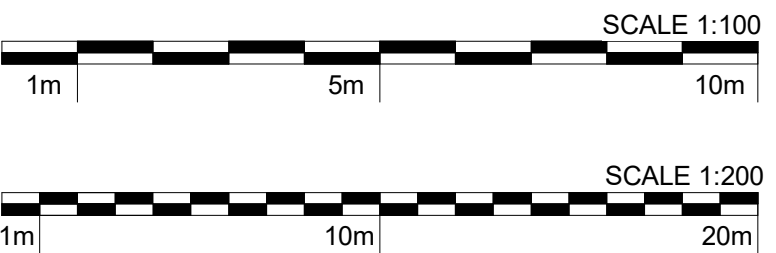

Rev	Date	Issued	Approved	Description
P01	24/05/24	HO	HO	Drawing update following meeting with the Tenant.
P02	03/07/24	HO	HO	Issue for Planning.

SGP
Architects + Masterplanners

Waterfront House
2a Smith Way
Grove Park
Enderby
Leicester LE19 1SX

t: +44 (0)116 247 0557

www.stephengeorge.co.uk

MIRA North
(Plot 44)

Drawing Name:
Proposed Floor Plans

Drawing Stage: PRELIMINARY

Status: S3

SGP File Ref: 21-092-001-SGP-44-ZZ-M3-A-Plot44a

21-092-003 10/05/24 KL LA As indicated @ A1 P02
SGP Project No - Date Drawn Team Scale Rev

Drawing Number:

21-092-003-SGP-ZZ-ZZ-DR-A- 131100

Project Code Originator Volume Level Type Role Number