


Rev	Date	Issued	Approved	Description
P01	17/05/24	HO	HO	Drawing update following meeting with the Tenant.
P02	17/05/24	HO	HO	Vent stacks updated to Tenant's comment.
P03	24/06/24	HO	HO	Drawing updated to Tenant's comments and inputs from the client and design team. Plant added.
P04	05/07/24	HO	HO	Rooflight note updated. All TBC notes removed.

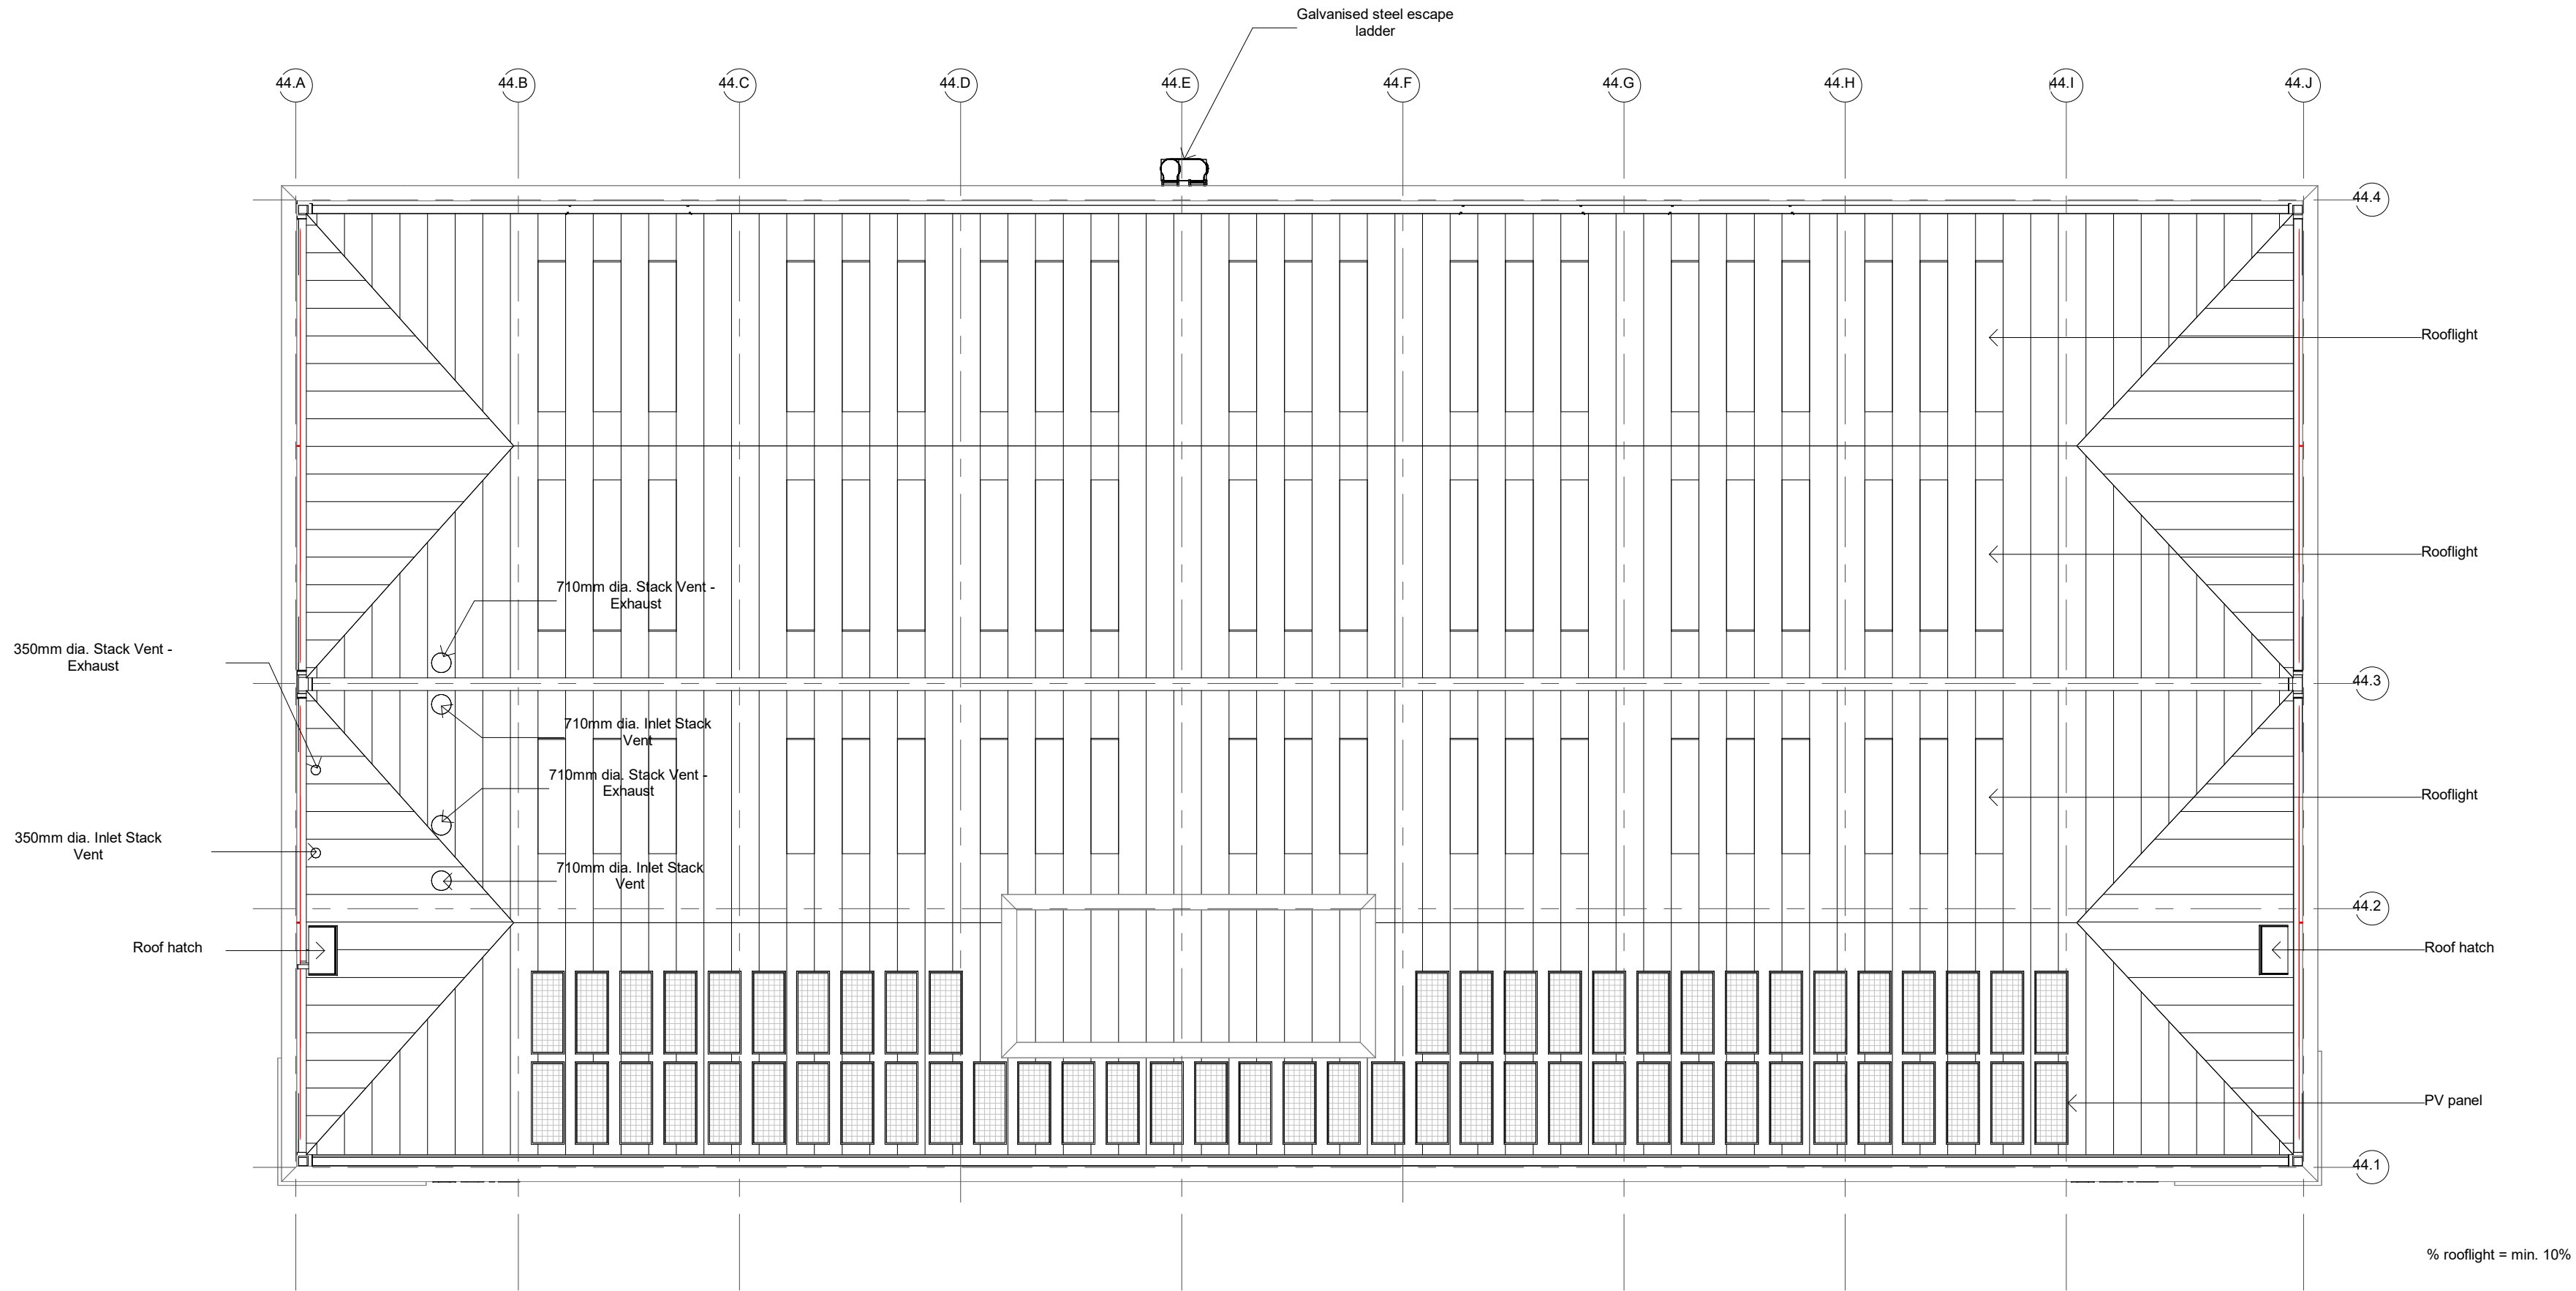

Roof Plan
1 : 200

SGP
Architects + Masterplanners

Waterfront House
2a Smith Way
Grove Park
Enderby
Leicester LE19 1SX
t: +44 (0)116 247 0557
www.stephengeorge.co.uk

MIRA North
(Plot 44)

Drawing Name:
Roof Plan

Drawing Stage: PRELIMINARY

Status: S3

SGP File Ref: 21-092-001-SGP-44-ZZ-M3-A-P0044a

21-092-003	10/05/24	KL	LA	1: 200 @ A1	P04
SGP Project No.	Date	Drawn	Team	Scale	Rev

Drawing Number: 21-092-003- SGP- ZZ- ZZ-DR-A- 131101

Project Code	Originator	Issued	Level	Type	Role	Number
--------------	------------	--------	-------	------	------	--------

