



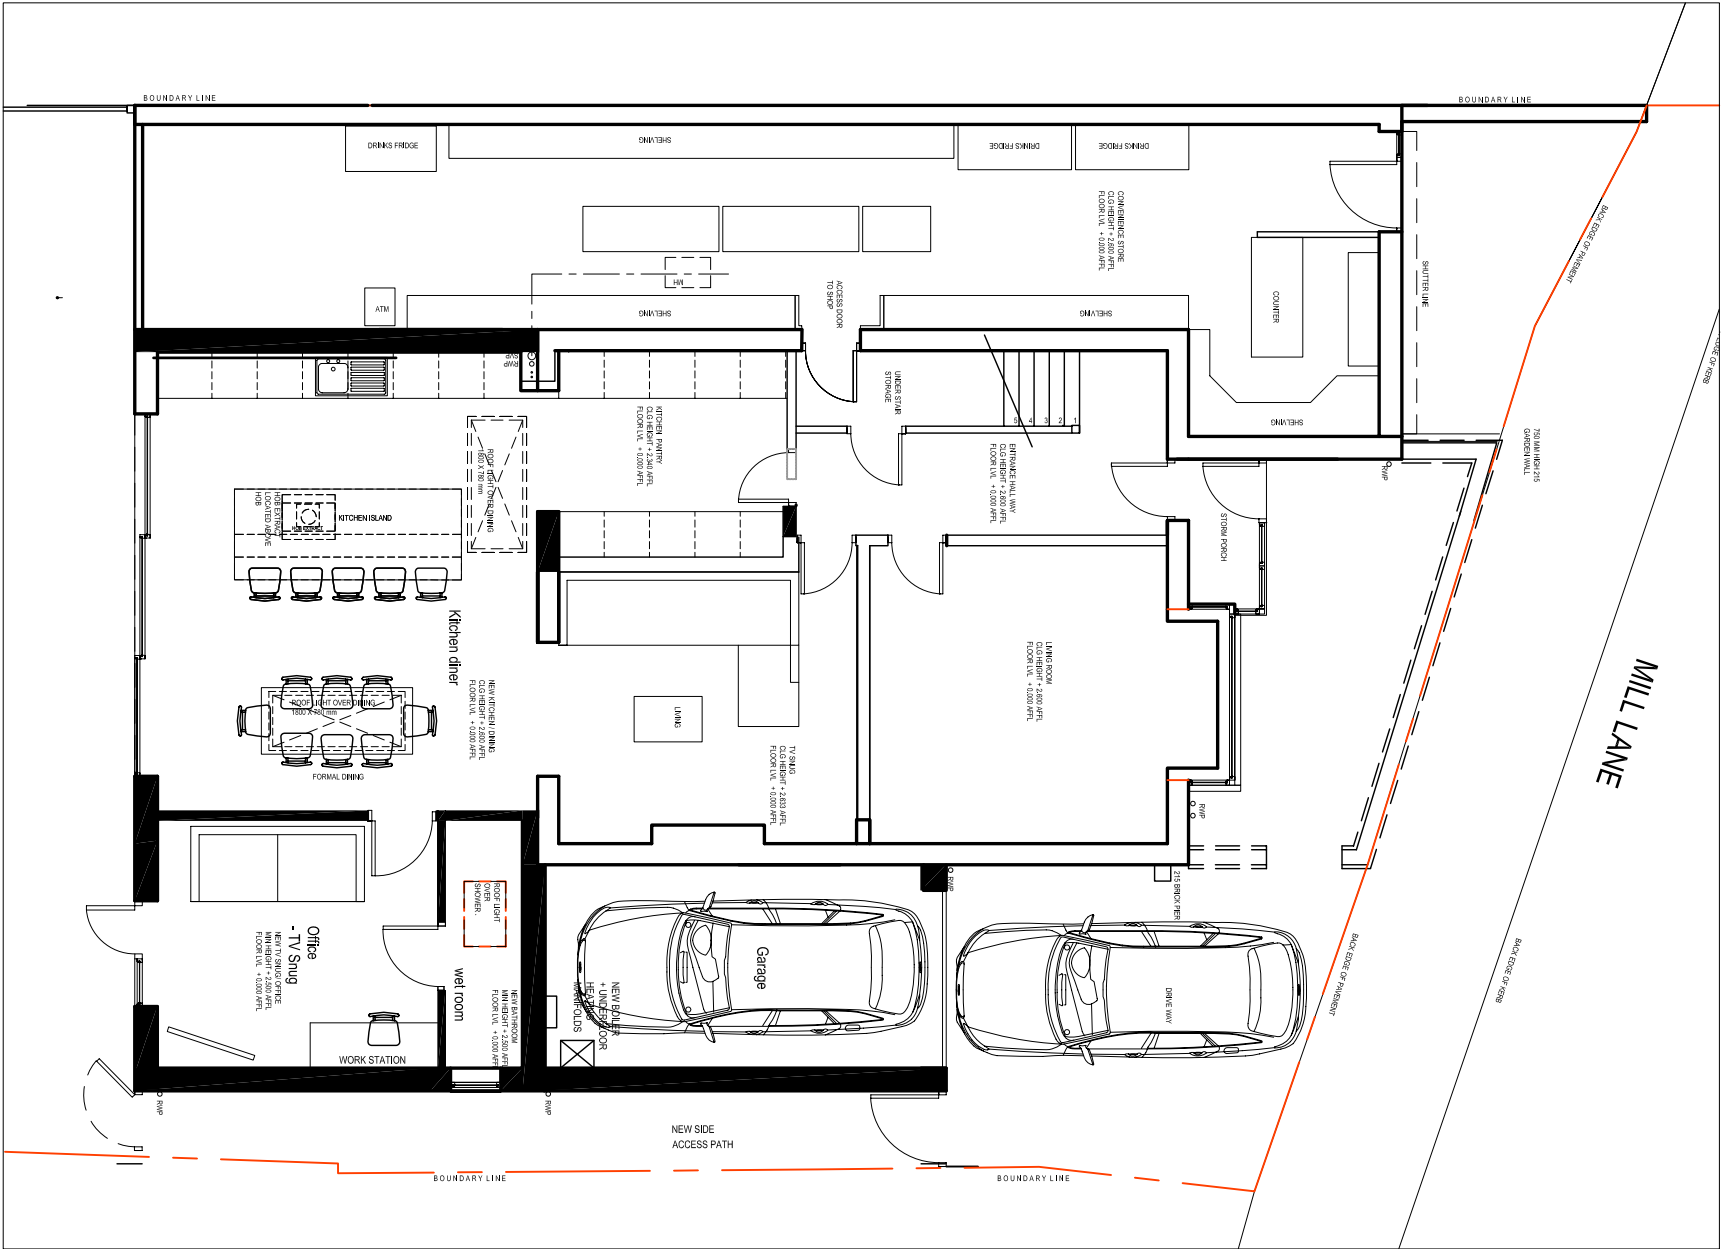

GROUND FLOOR PLAN

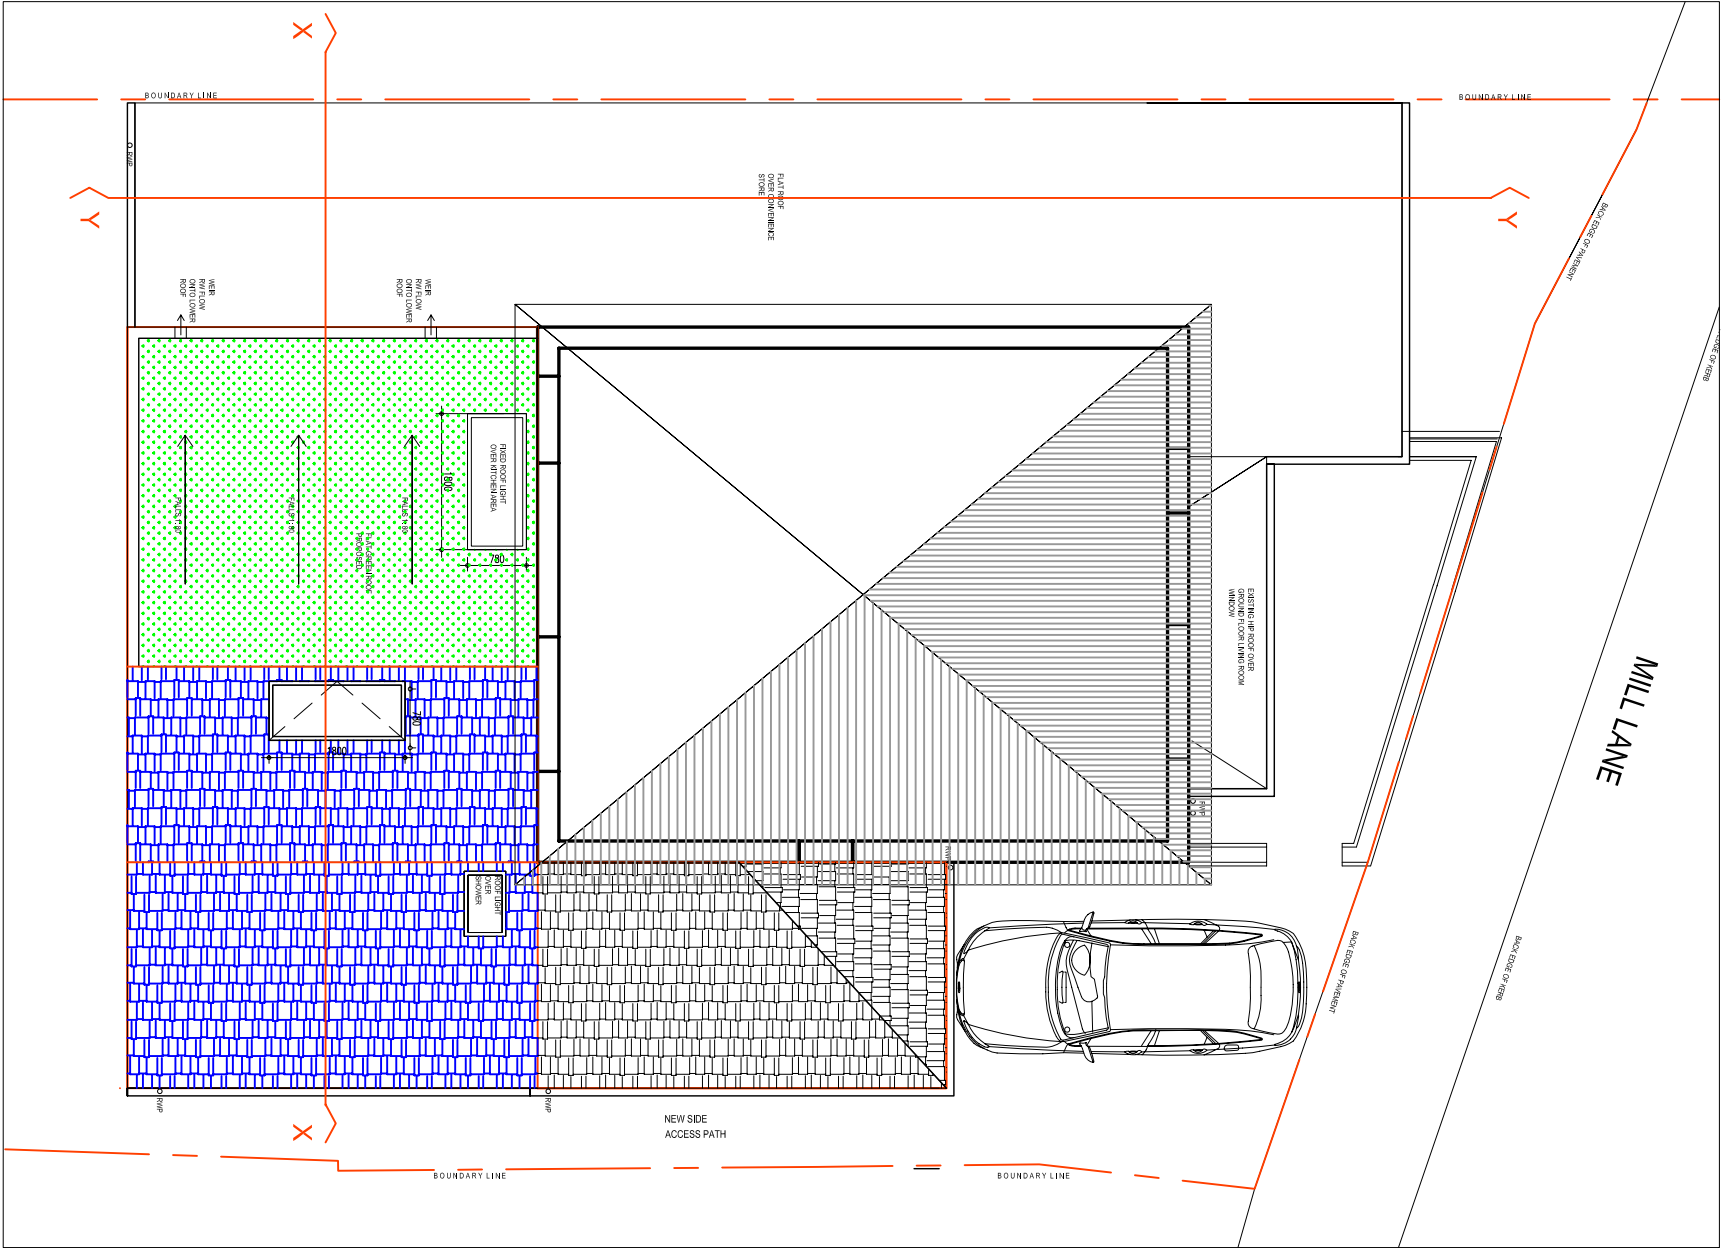

ROOF PLAN

SL Architecture

M: 07879 694701
E: info@slarchitecture.co.uk
W: www.slarchitecture.co.uk
SL Architecture Limited Registered in England and Wales
Company registration Number 7896421 All rights reserved.

Mill Lane Stores
9 Mill Lane
Earl Shilton
Leicester
LE9 7AW

EXISTING FLOOR PLANS

Reference
23_001_02
Scale 1: 100

PLANNING

Revisions:
date: revision: description:
-
Date: 05.03.23

Key Notes

1. Do not scale from the drawing.
2. All dimensions to be verified on site by the Contractors and such dimensions to be their responsibility.
3. Any discrepancies, omissions or errors found on this drawing to be reported to the Architect for resolution.
4. This drawing is to be read in conjunction with all relevant Engineers, specialists drawings and specifications.