




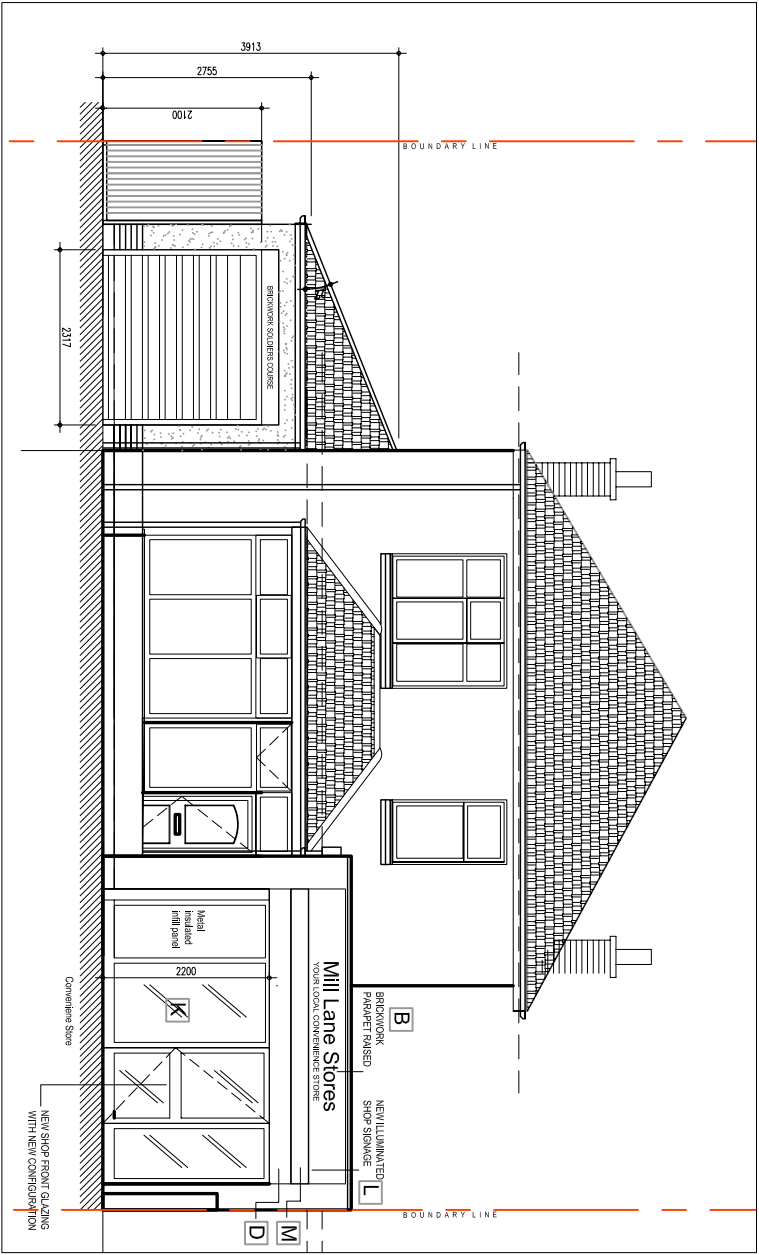

PRINCIPAL FRONT ELEVATION

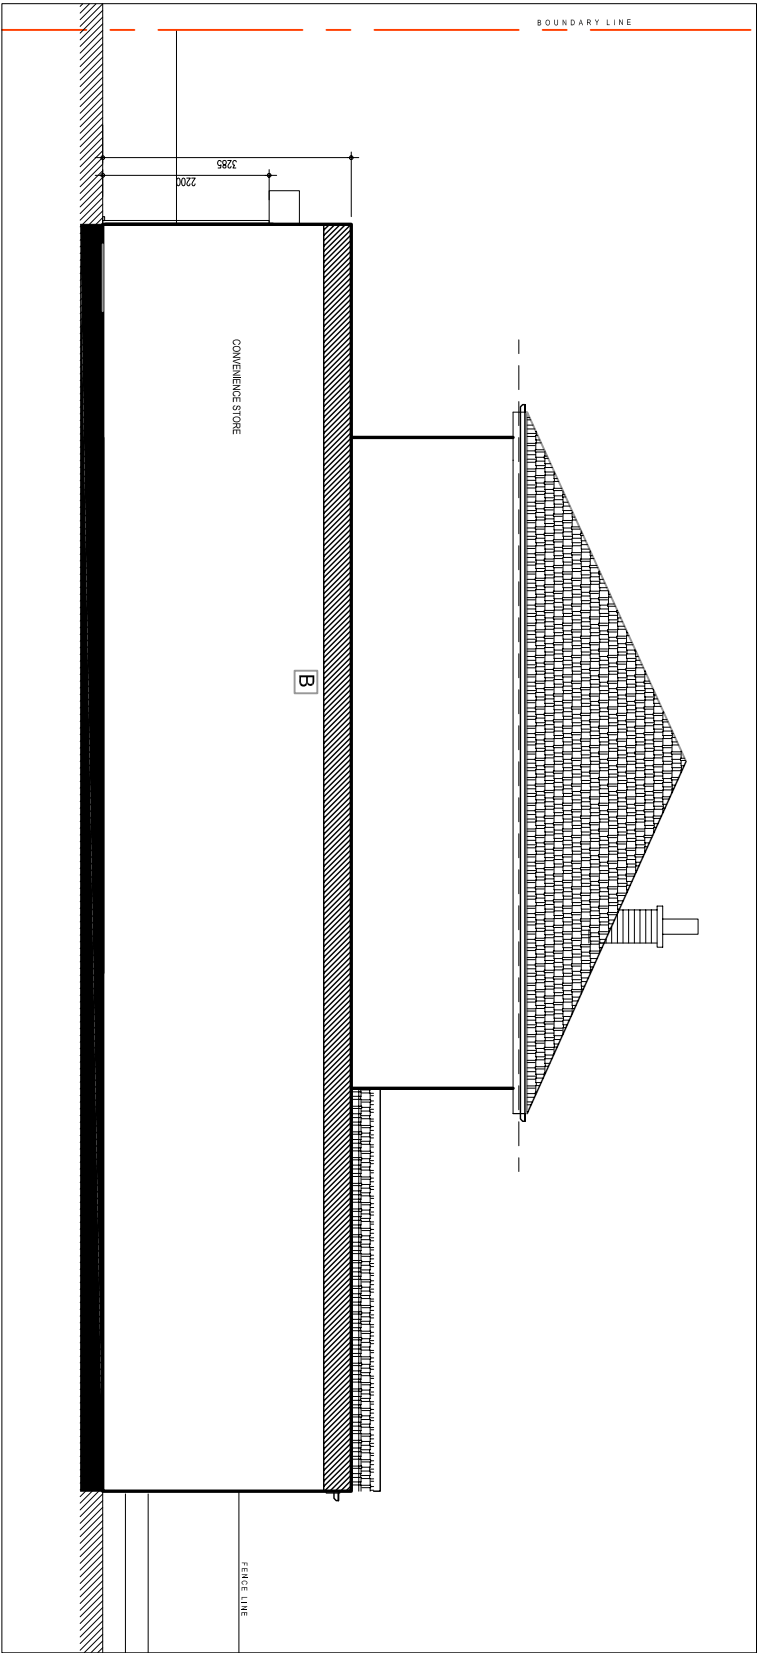

SIDE ELEVATION FROM SHOP SIDE

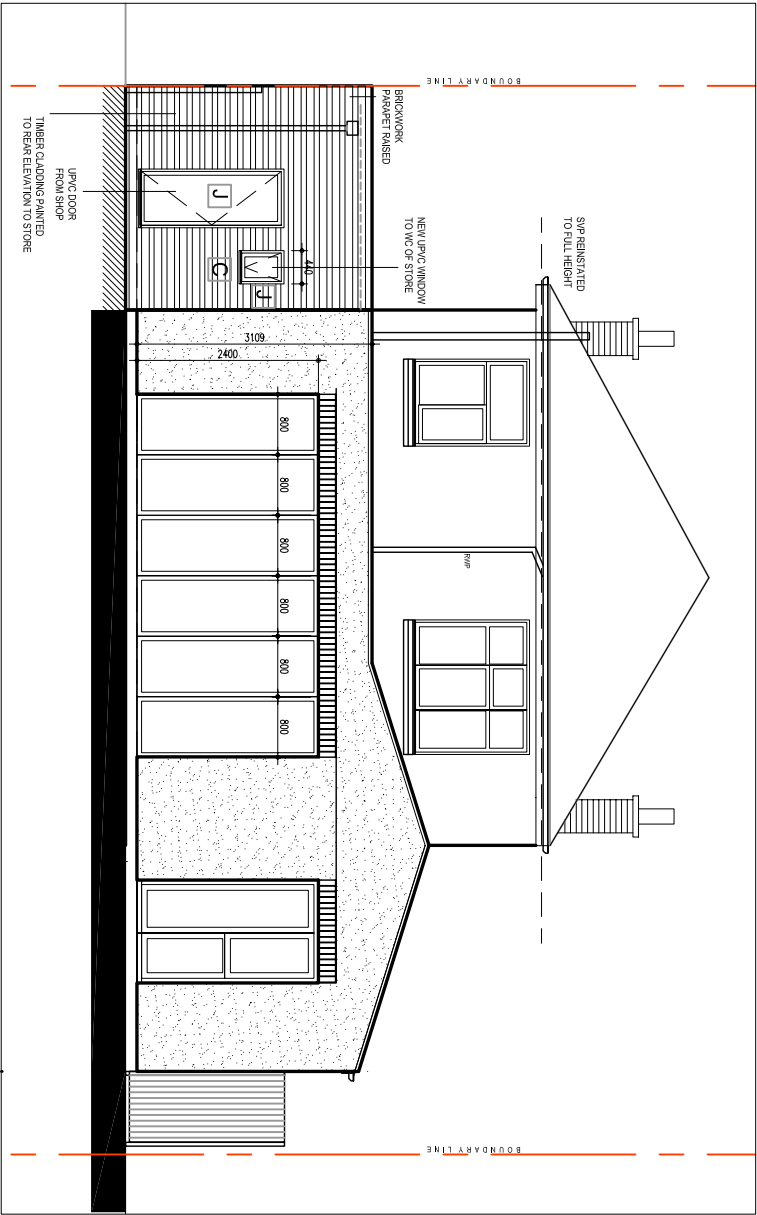

REAR ELEVATION

LEGEND_EXISTING MATERIALS	
[A] RENDER	
[B] BRICKWORK - RAISED HEIGHT	
[C] TIMBER CLADDING - STAINED	
[D] NEW ROLLER SHUTTER DOOR - COLOUR GREY	
[E] CONCRETE ROOF TILES TO MATCH MAIN DWELLING	
[F] TIMBER ACCESS GATE	
[G] ROOF WINDOWS VELUX OR SIMILAR	
[H] WHITE RW GOODS	
[J] NEW UPVC EXIT DOOR & WINDOW - COLOUR GREY	
[K] NEW GLAZED SHOPFRONT - COLOUR GREY	
[L] NEW SIGNAGE - ILLUMINATED	
[M] NEW RETRACTABLE AWNING - COLOUR GREY	

Mill Lane Stores

9 Mill Lane

Earl Shilton

Leicester

LE9 7AW

PROPOSED ELEVATIONS

Reference 23_001_06
Revision -
Scale 1: 100
Date: 05.03.23

PLANNING

Revisions: date: revision: description:

Key Notes

1. Do not scale from the drawing.
2. All dimensions to be verified on site by the Contractors and such dimensions to be their responsibility.
3. Any discrepancies, omissions or errors found on this drawing to be reported to the Architect for resolution.
4. This drawing is to be read in conjunction with all relevant Engineers, specialists drawings and specifications.