





Ex. Front Elevation
SCALE 1:100

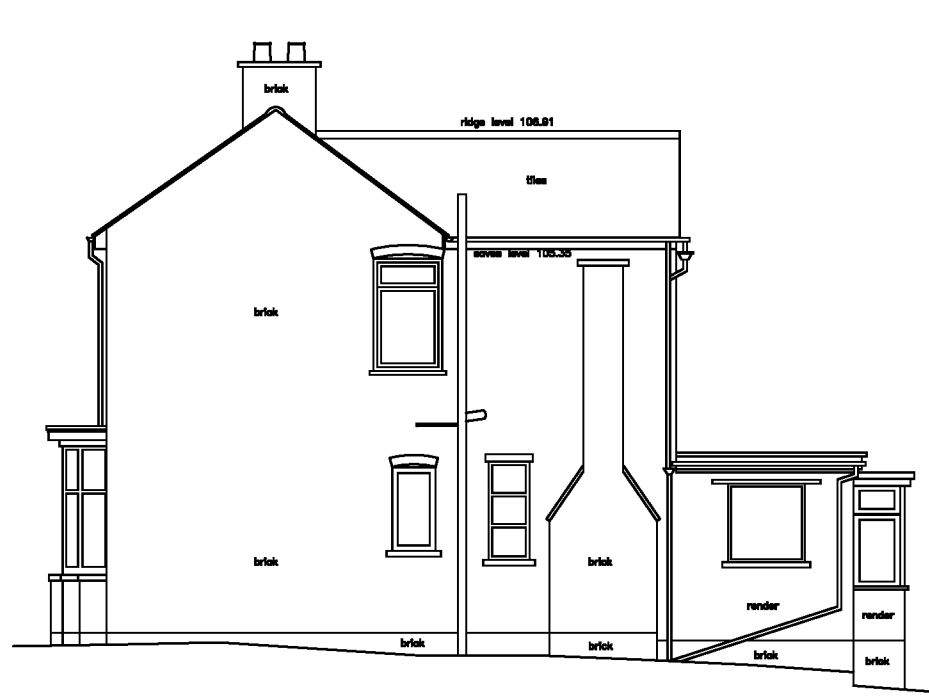

Ex. Side Elevation
SCALE 1:100




Ex. Rear Elevation
SCALE 1:100

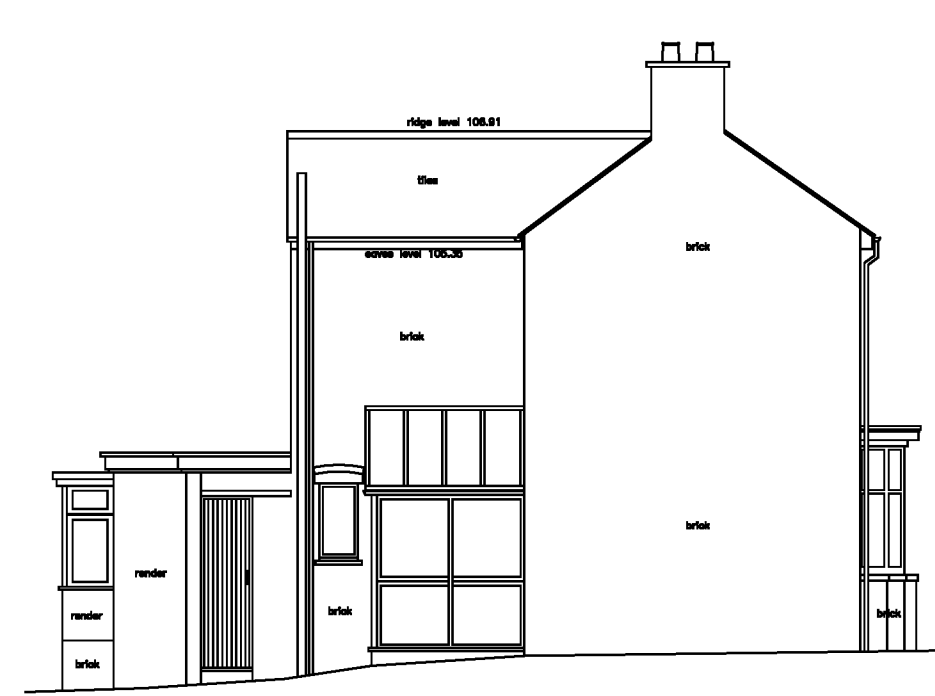


Ex. Side Elevation
SCALE 1:100




Prop. Front Elevation
SCALE 1:100

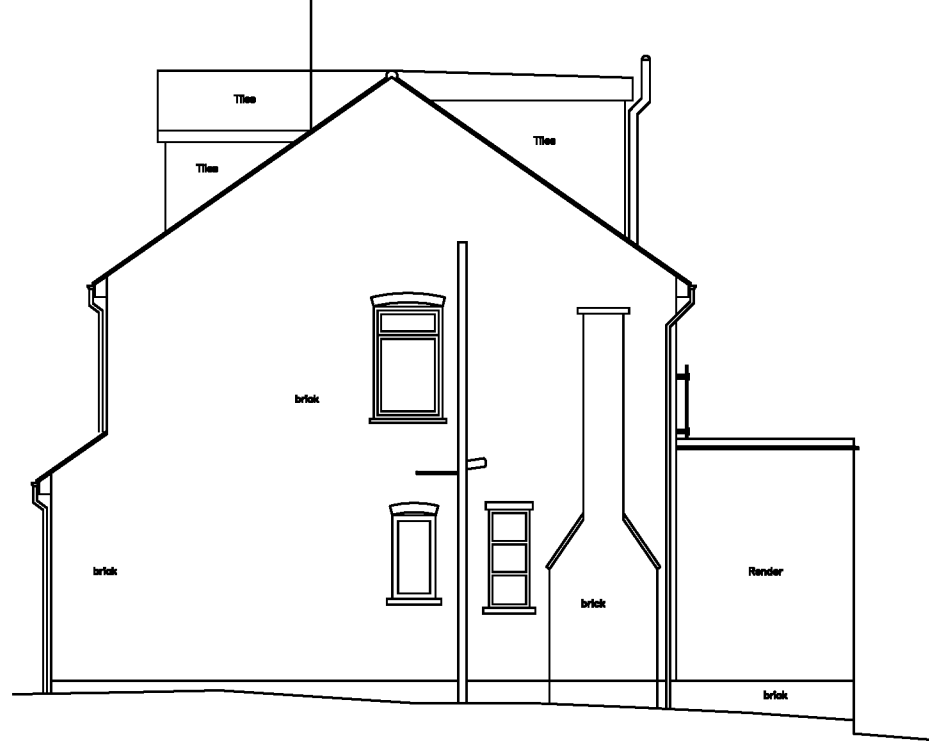


Prop. Side Elevation
SCALE 1:100

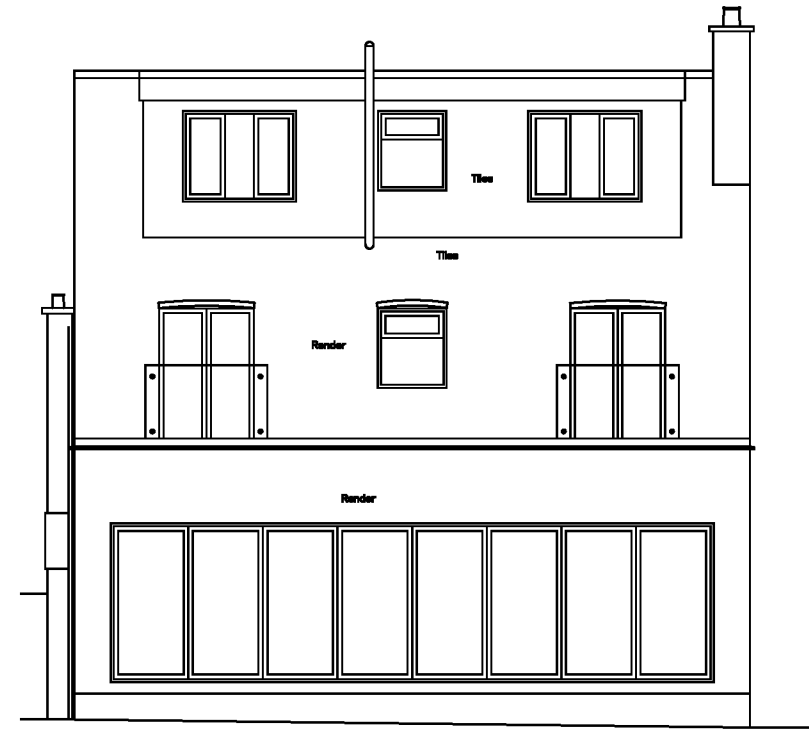


Prop. Rear Elevation
SCALE 1:100

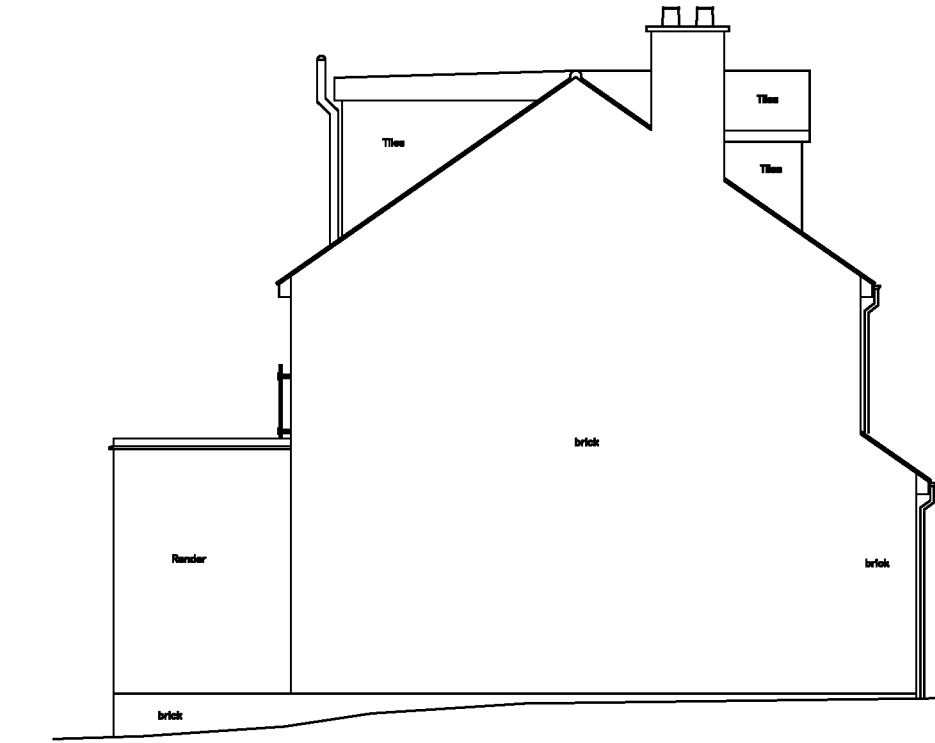


Prop. Side Elevation
SCALE 1:100

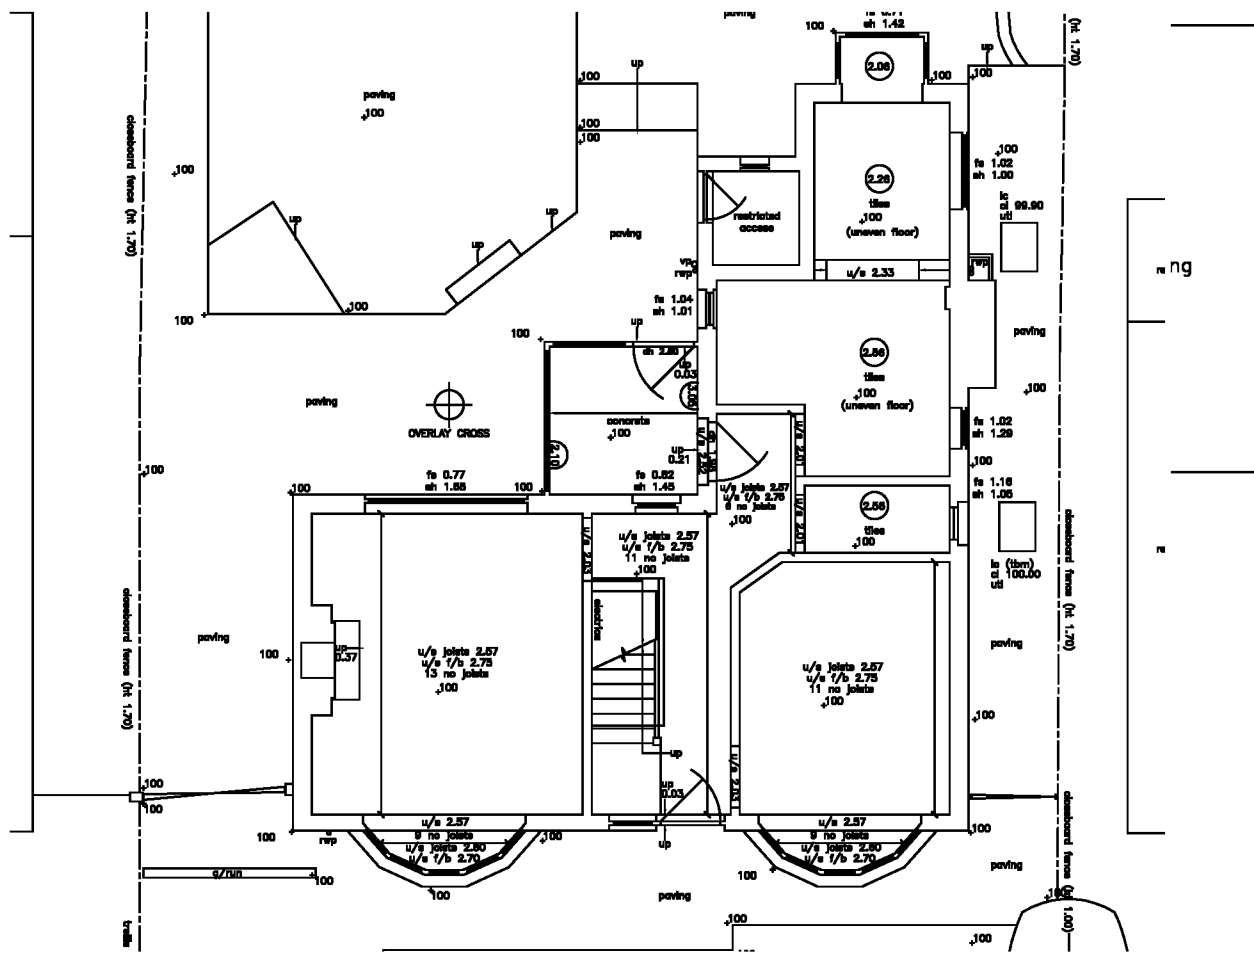


Ex. Ground Floor Plan
SCALE 1:100

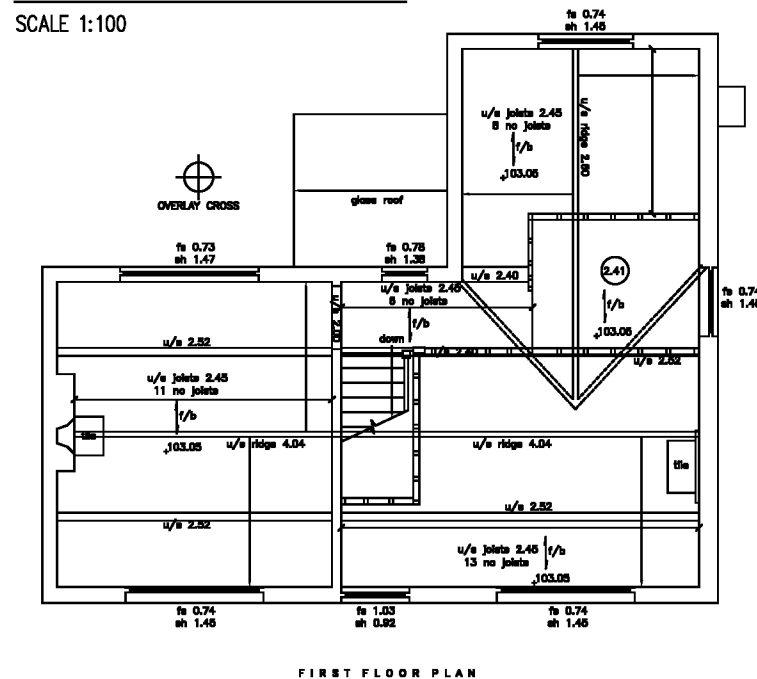


Ex. First Floor Plan
SCALE 1:100

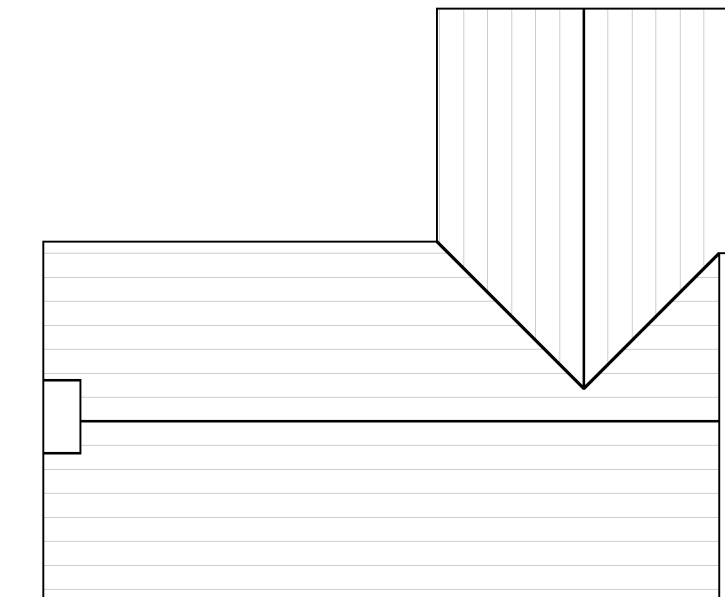

Ex. Roof Plan
SCALE 1:100

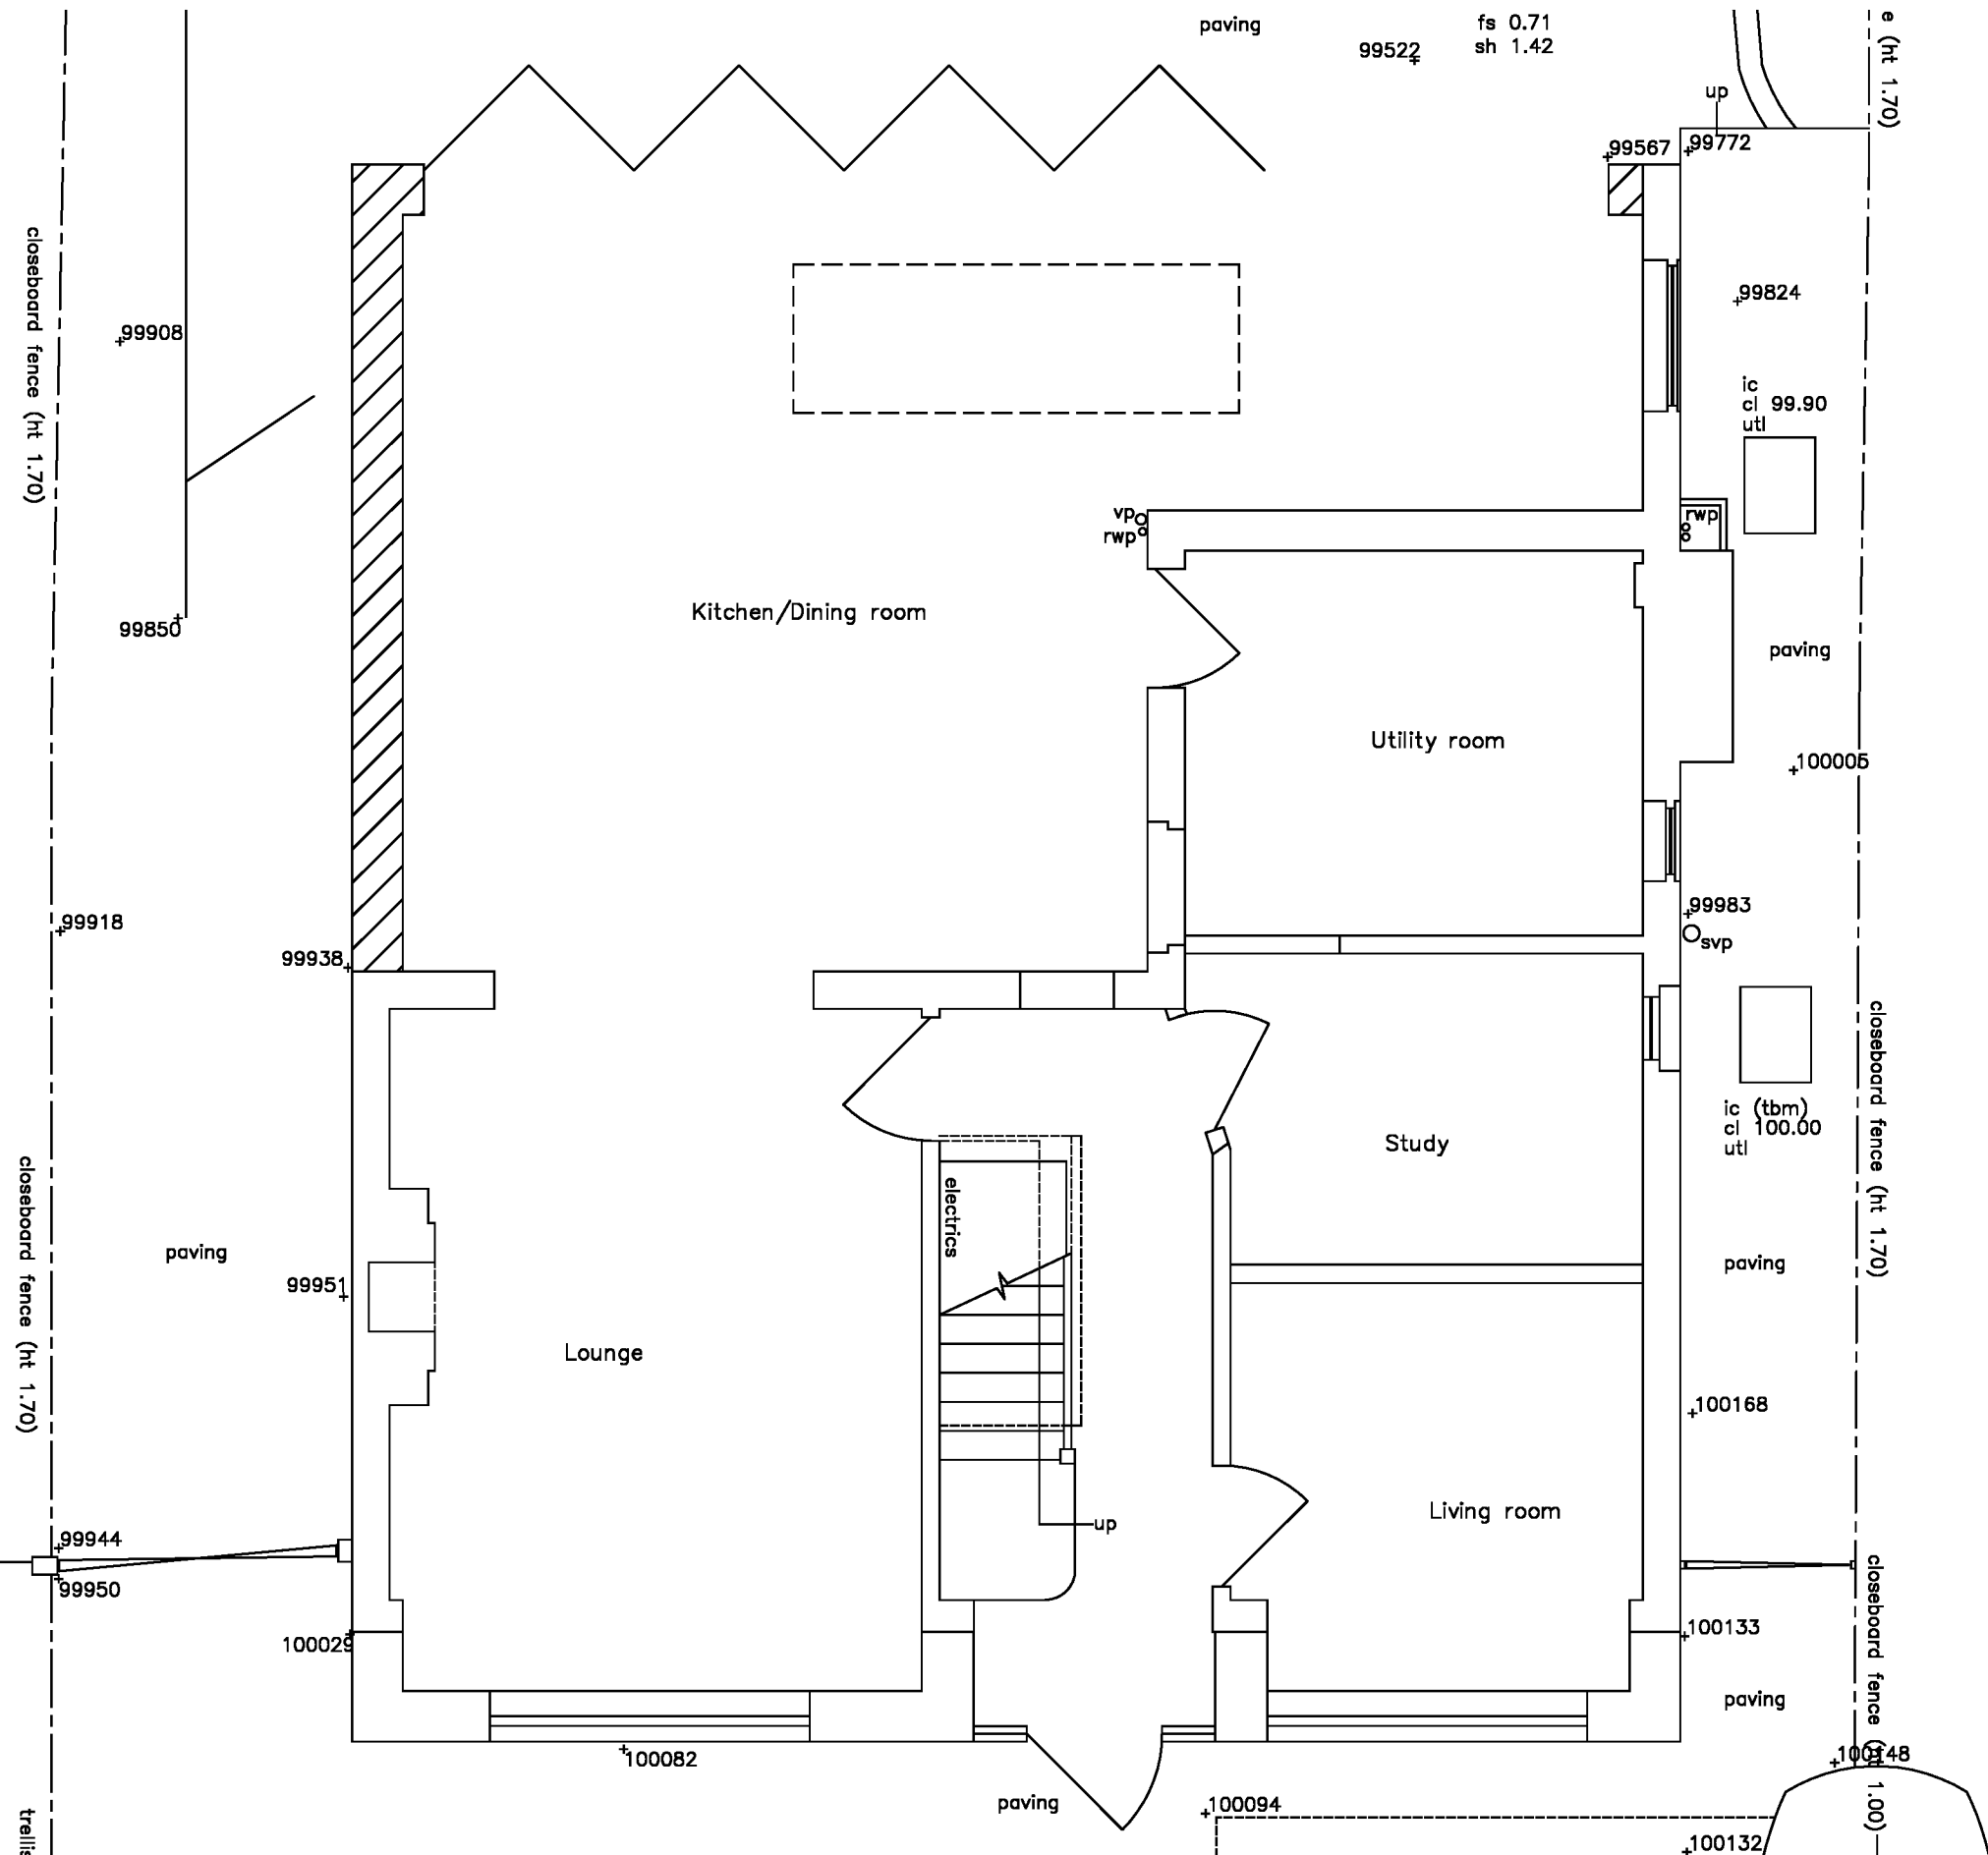


Prop. Ground Floor Plan
SCALE 1:100

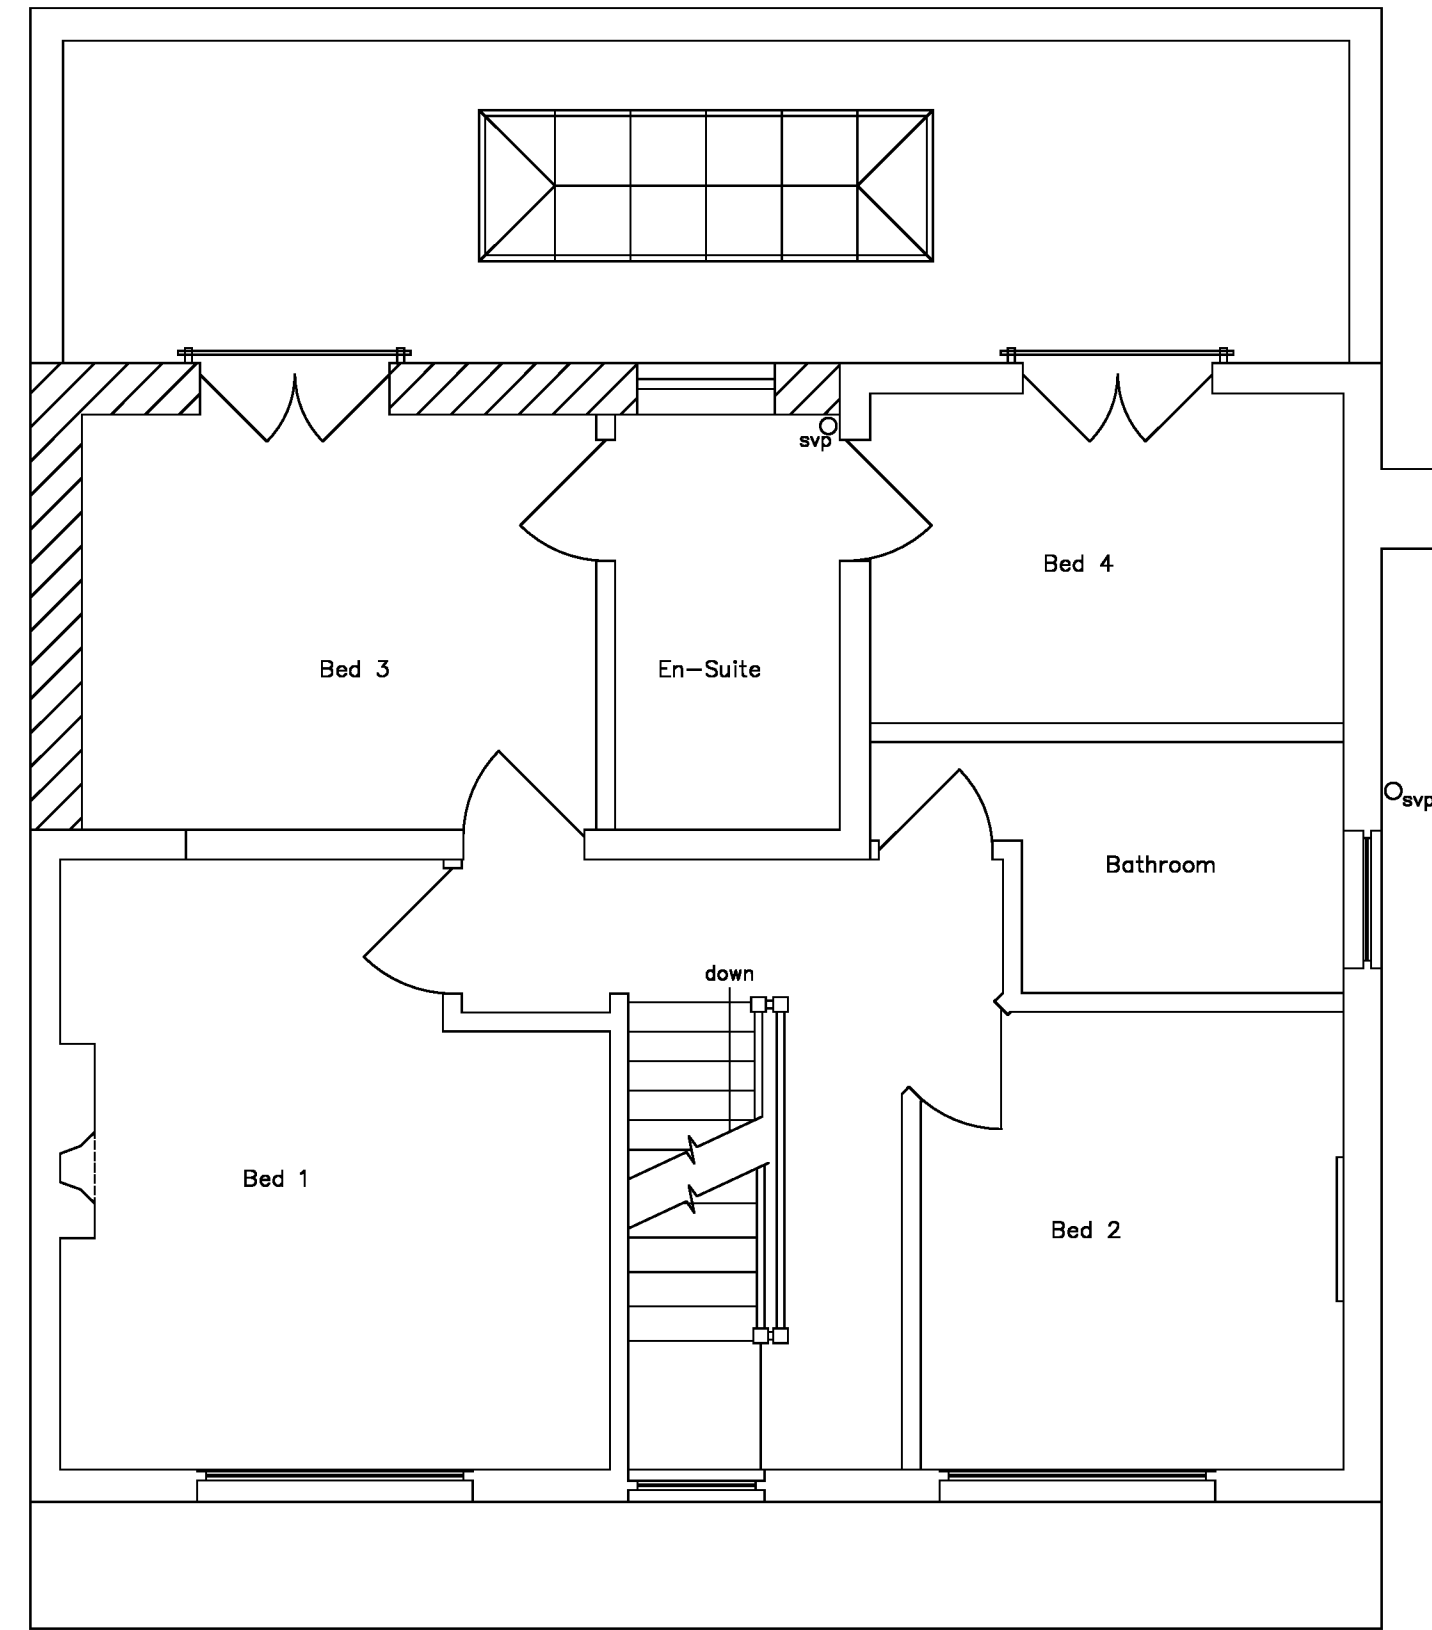

Prop. First Floor Plan
SCALE 1:100

NOTES:

1. ALL MATERIALS TO MATCH EXISTING AS CLOSE AS PRACTICAL
2. ALL DIMENSIONS TO BE CHECKED ON SITE BY BUILDER BEFORE WORK COMMENCES

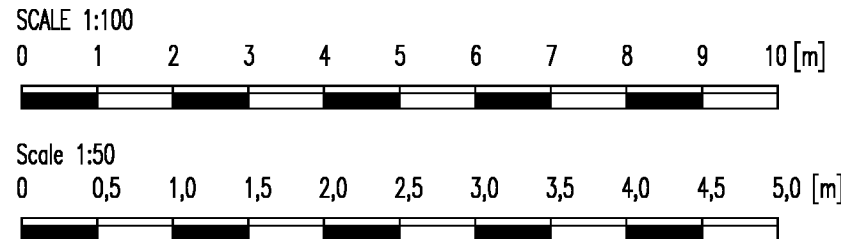

0	07/03/23	ISSUED FOR APPROVAL		KBB
Rev.	Date	Details		Drawn
KB Design Services 154 Parkville Highway, Holbrooks, Coventry CV6 4HY Tel: 07843671806 e-mail: kbdesign@hotmail.co.uk				
Project Proposed Double and Single Storey Extensions at 163 Coventry Road, Hinckley LE10 0JS				
Client Mr R. Hayes				
Title Existing and Proposed Plans and Elevations				
Drawn	KBB	Scale	1:50, 100 @ A1	Date February 2023
Status For Approval				
Drg. No. M2202_PL_DRG_0001				Rev. 0