



REAR ELEVATION

SIDE ELEVATION


SIDE ELEVATION

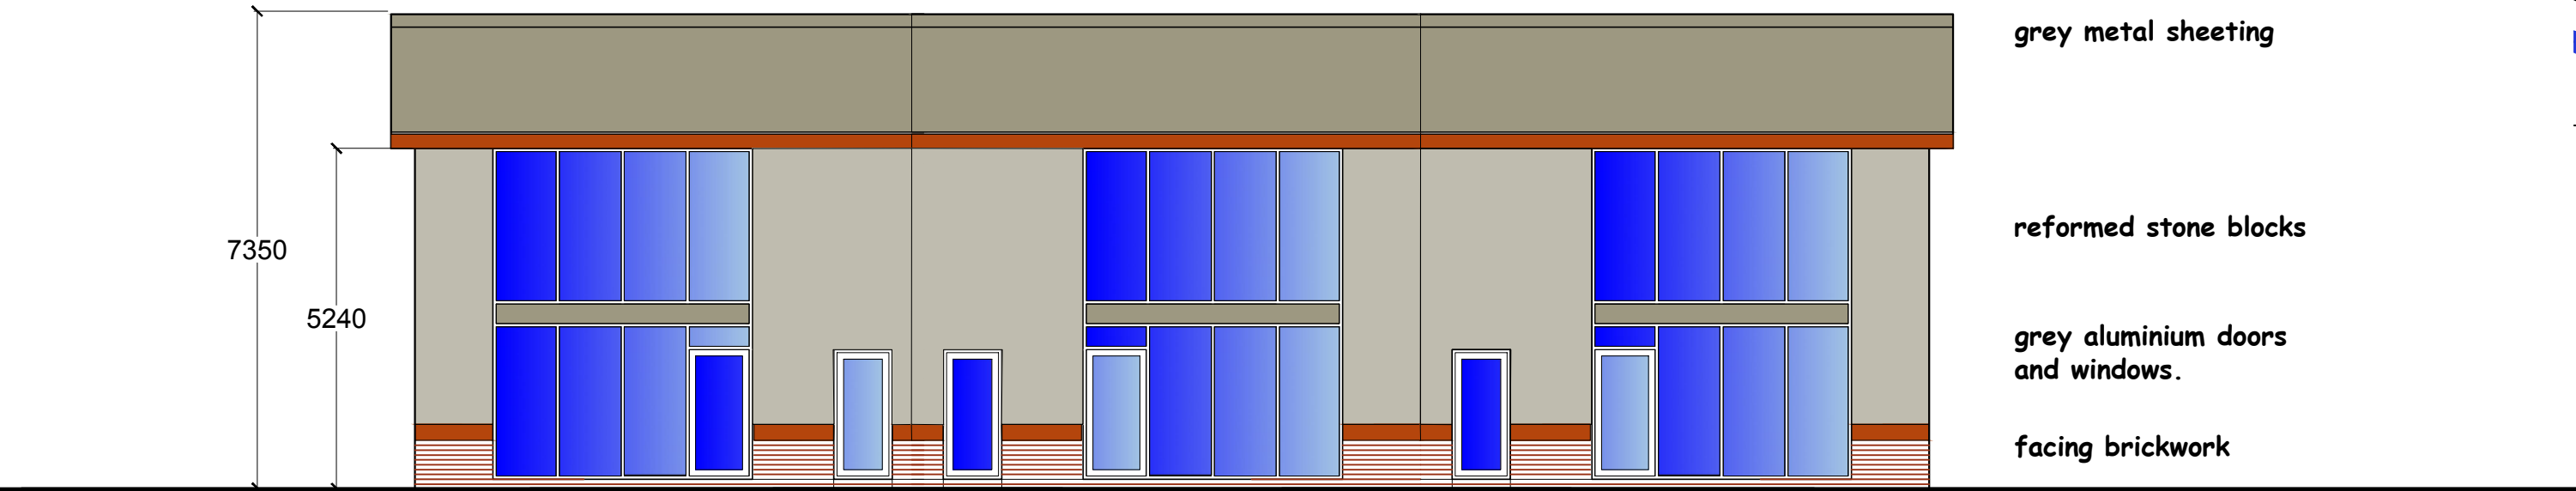

FRONT ELEVATION

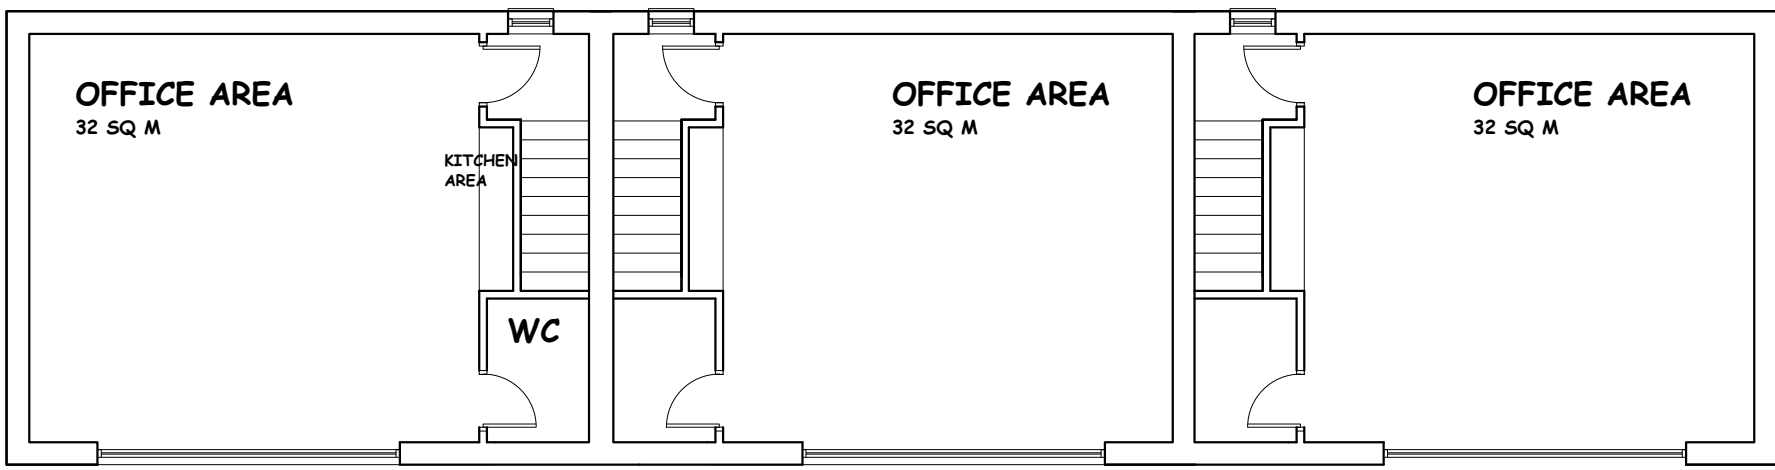


FIRST FLOOR

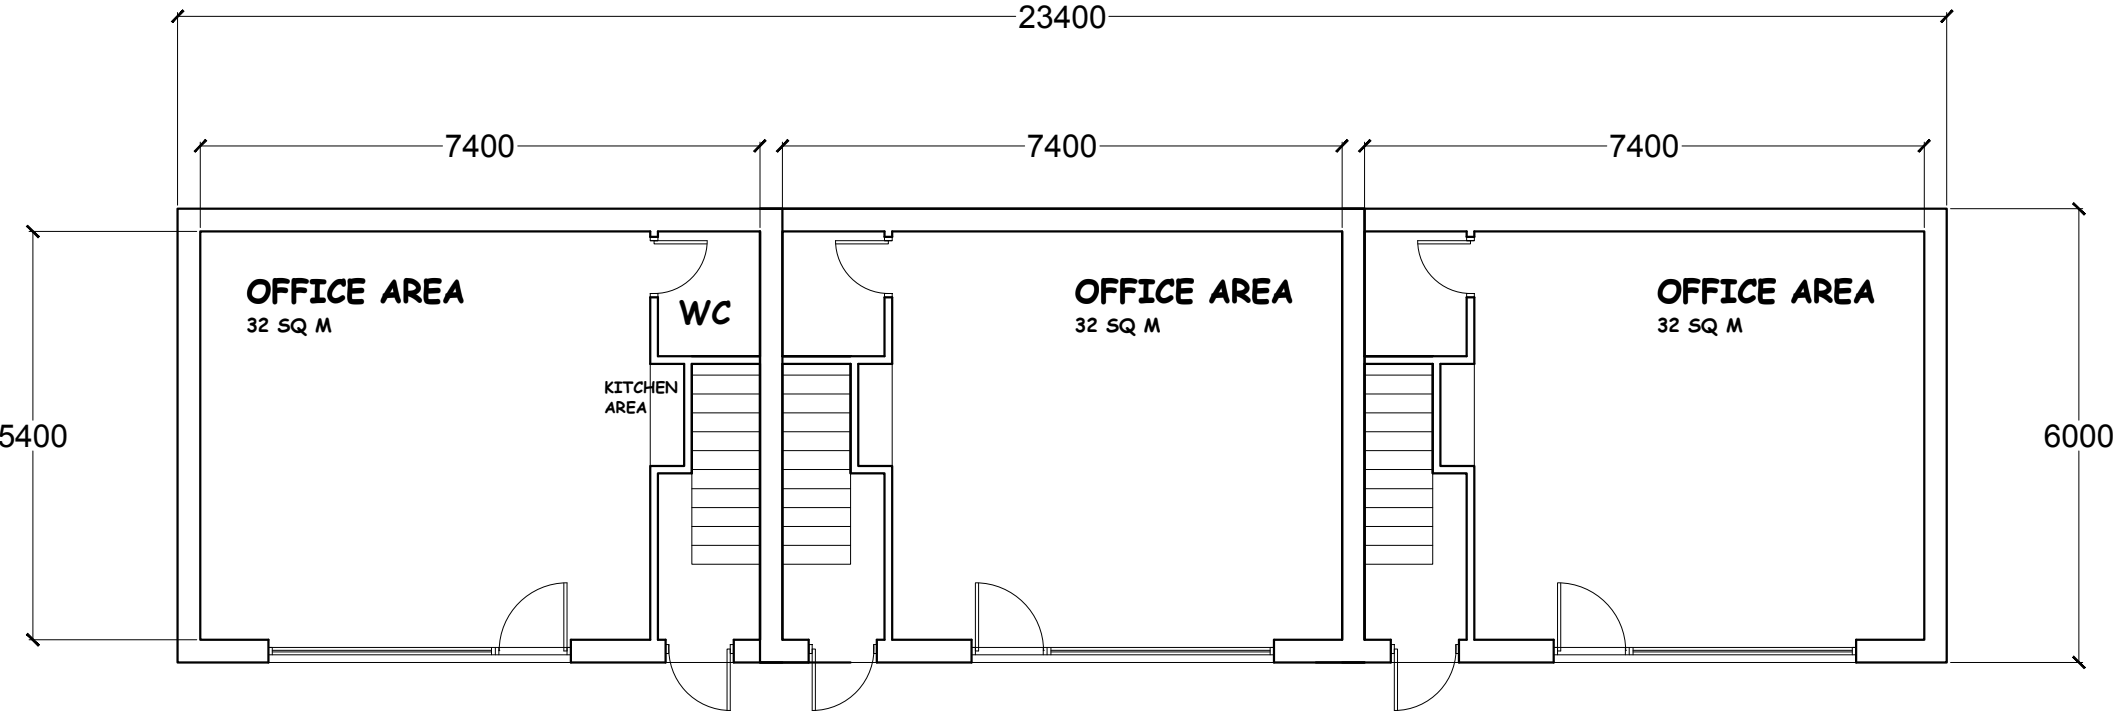


GROUND FLOOR

TOTAL FLOOR AREA 248 SQ M

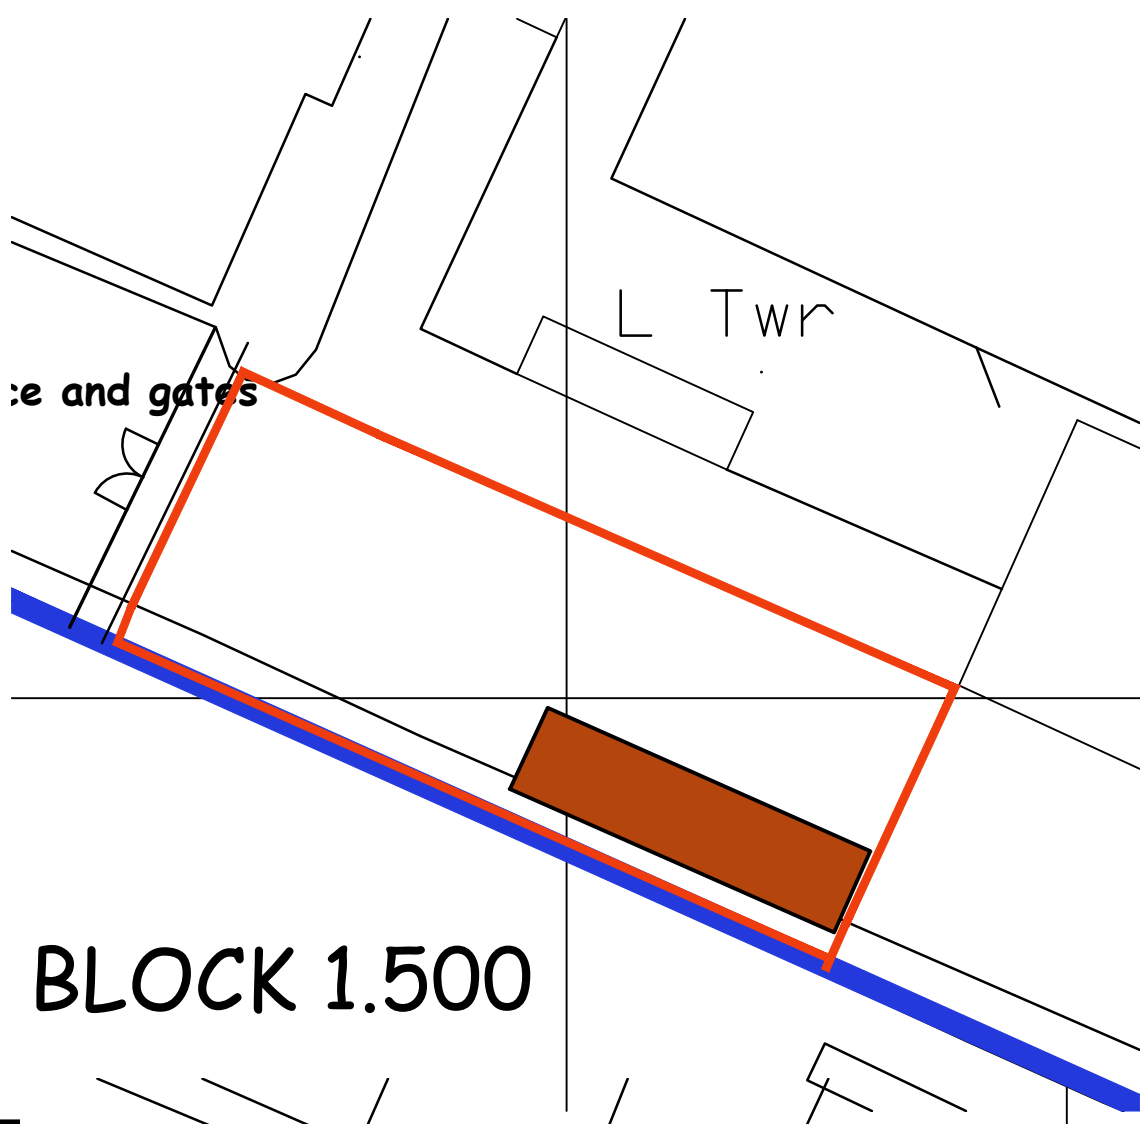


BLOCK 1.500

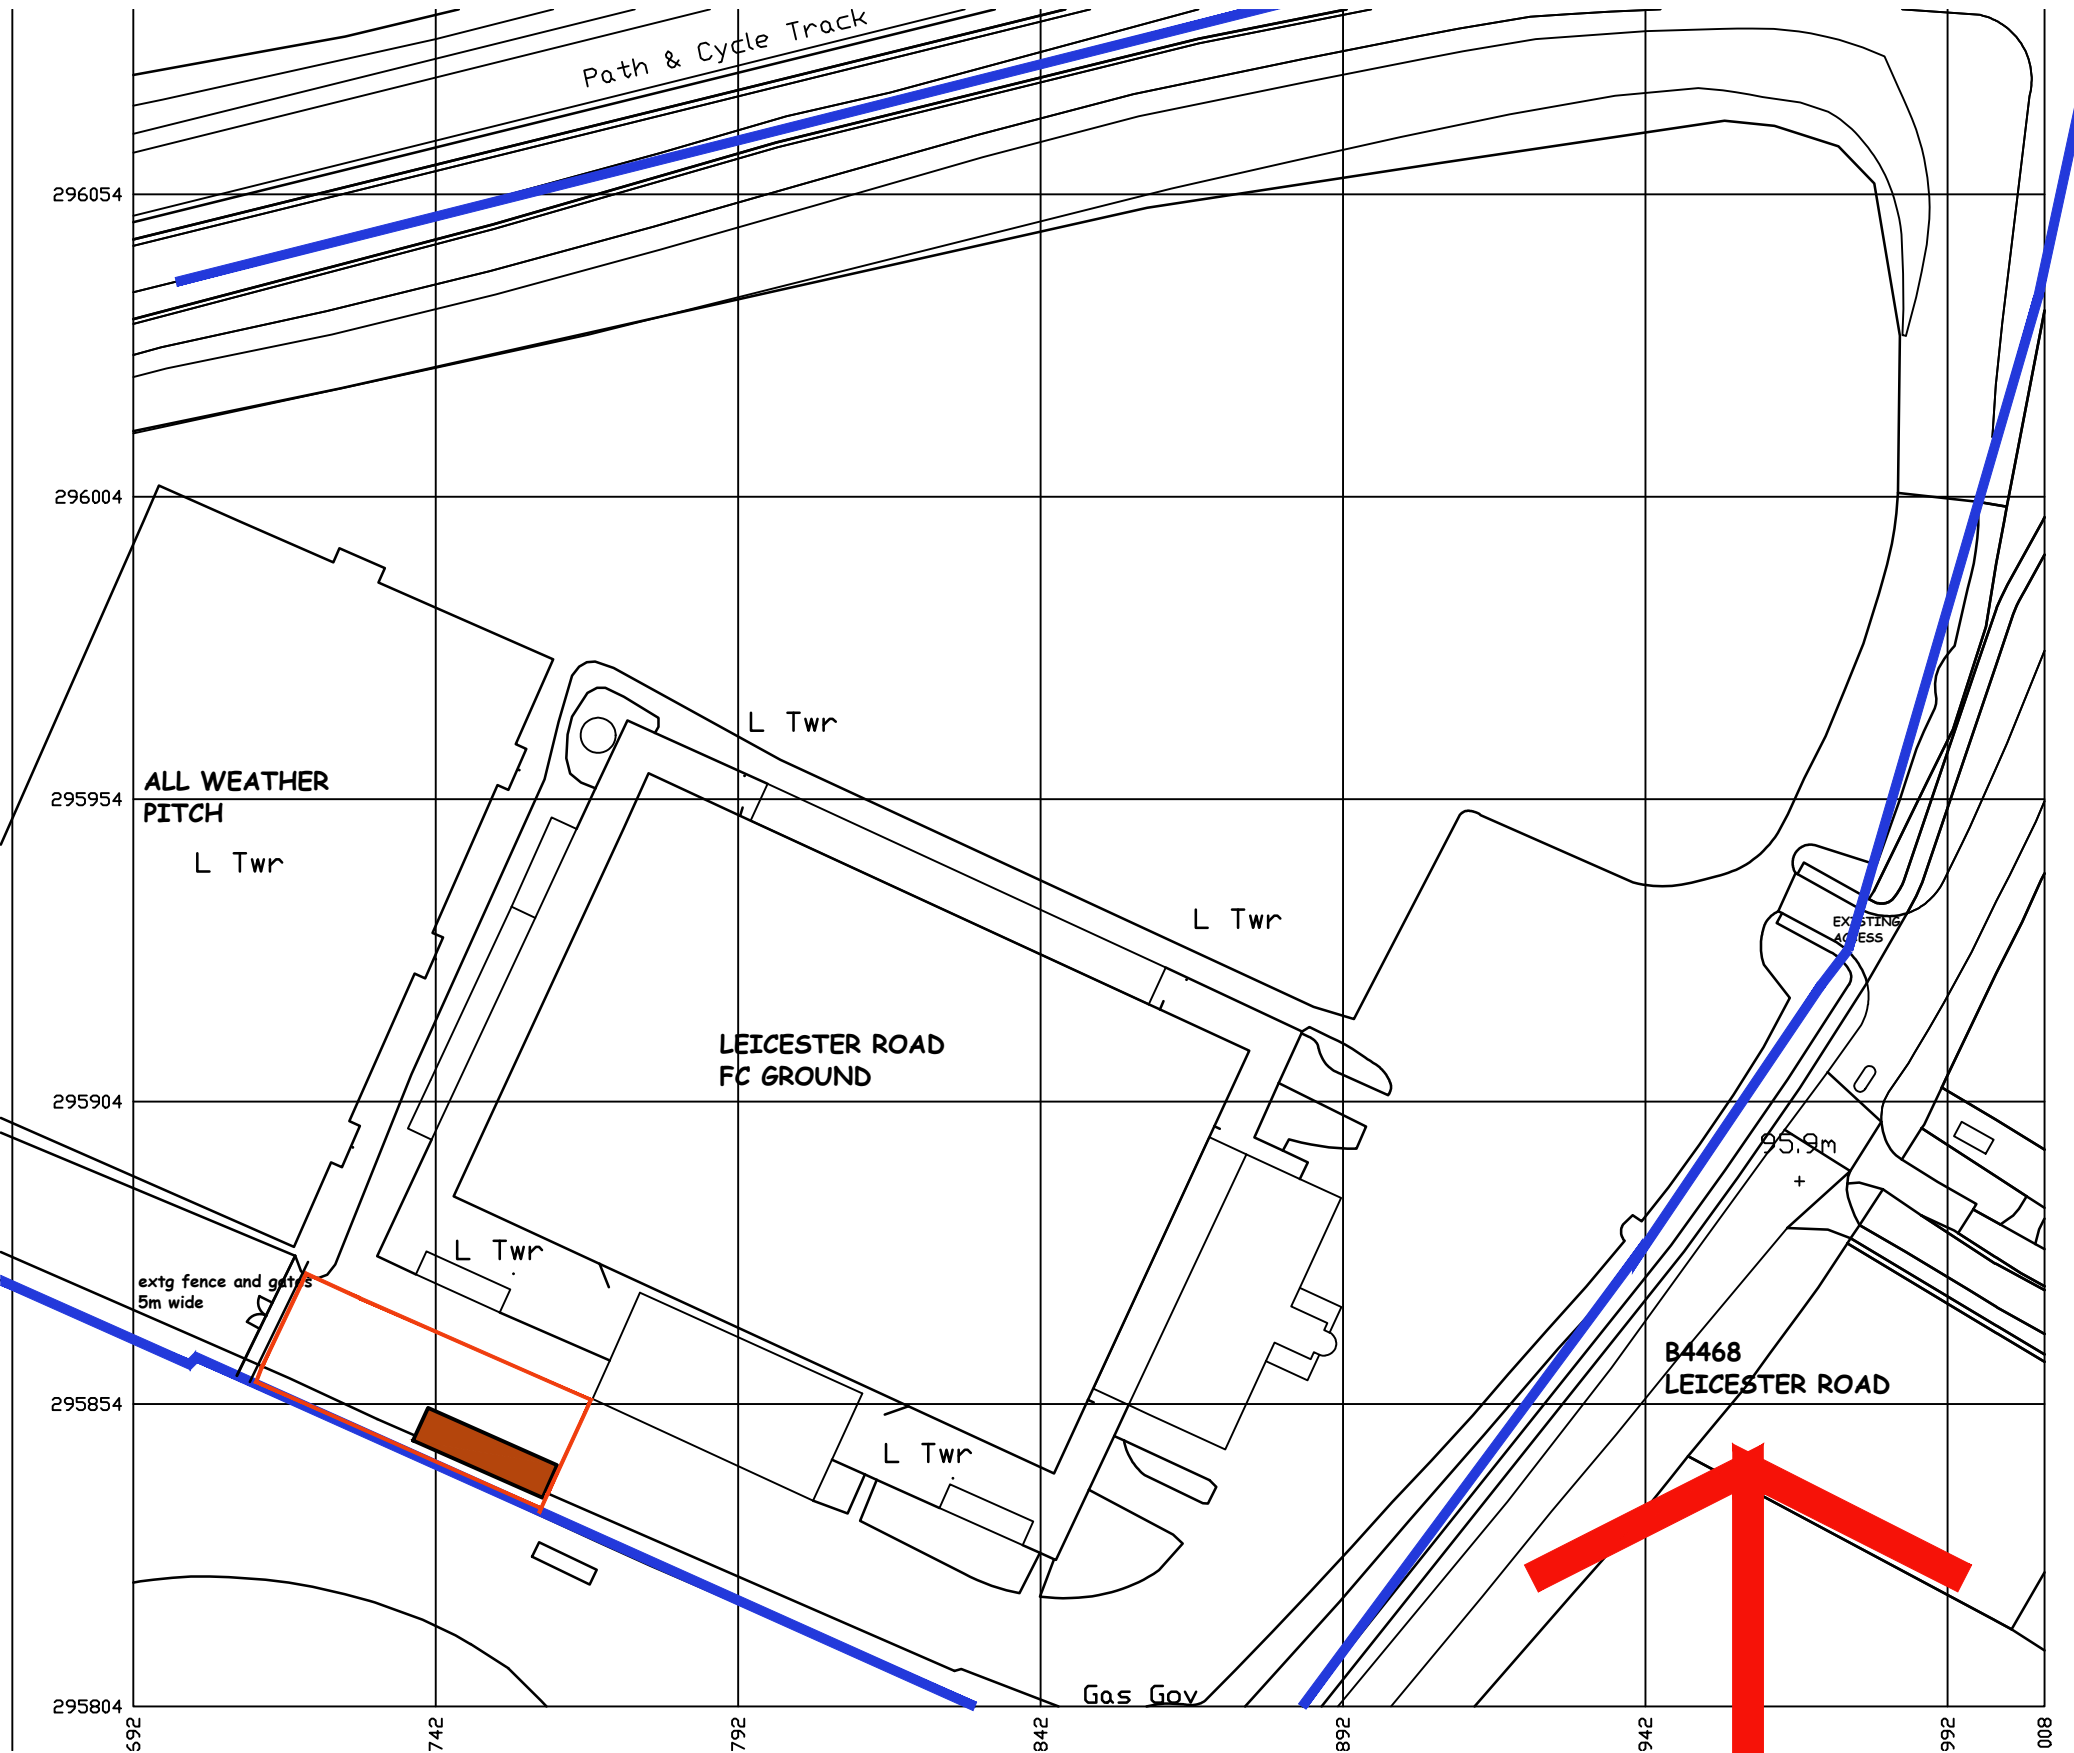

LOCATION 1.1250

NORTH

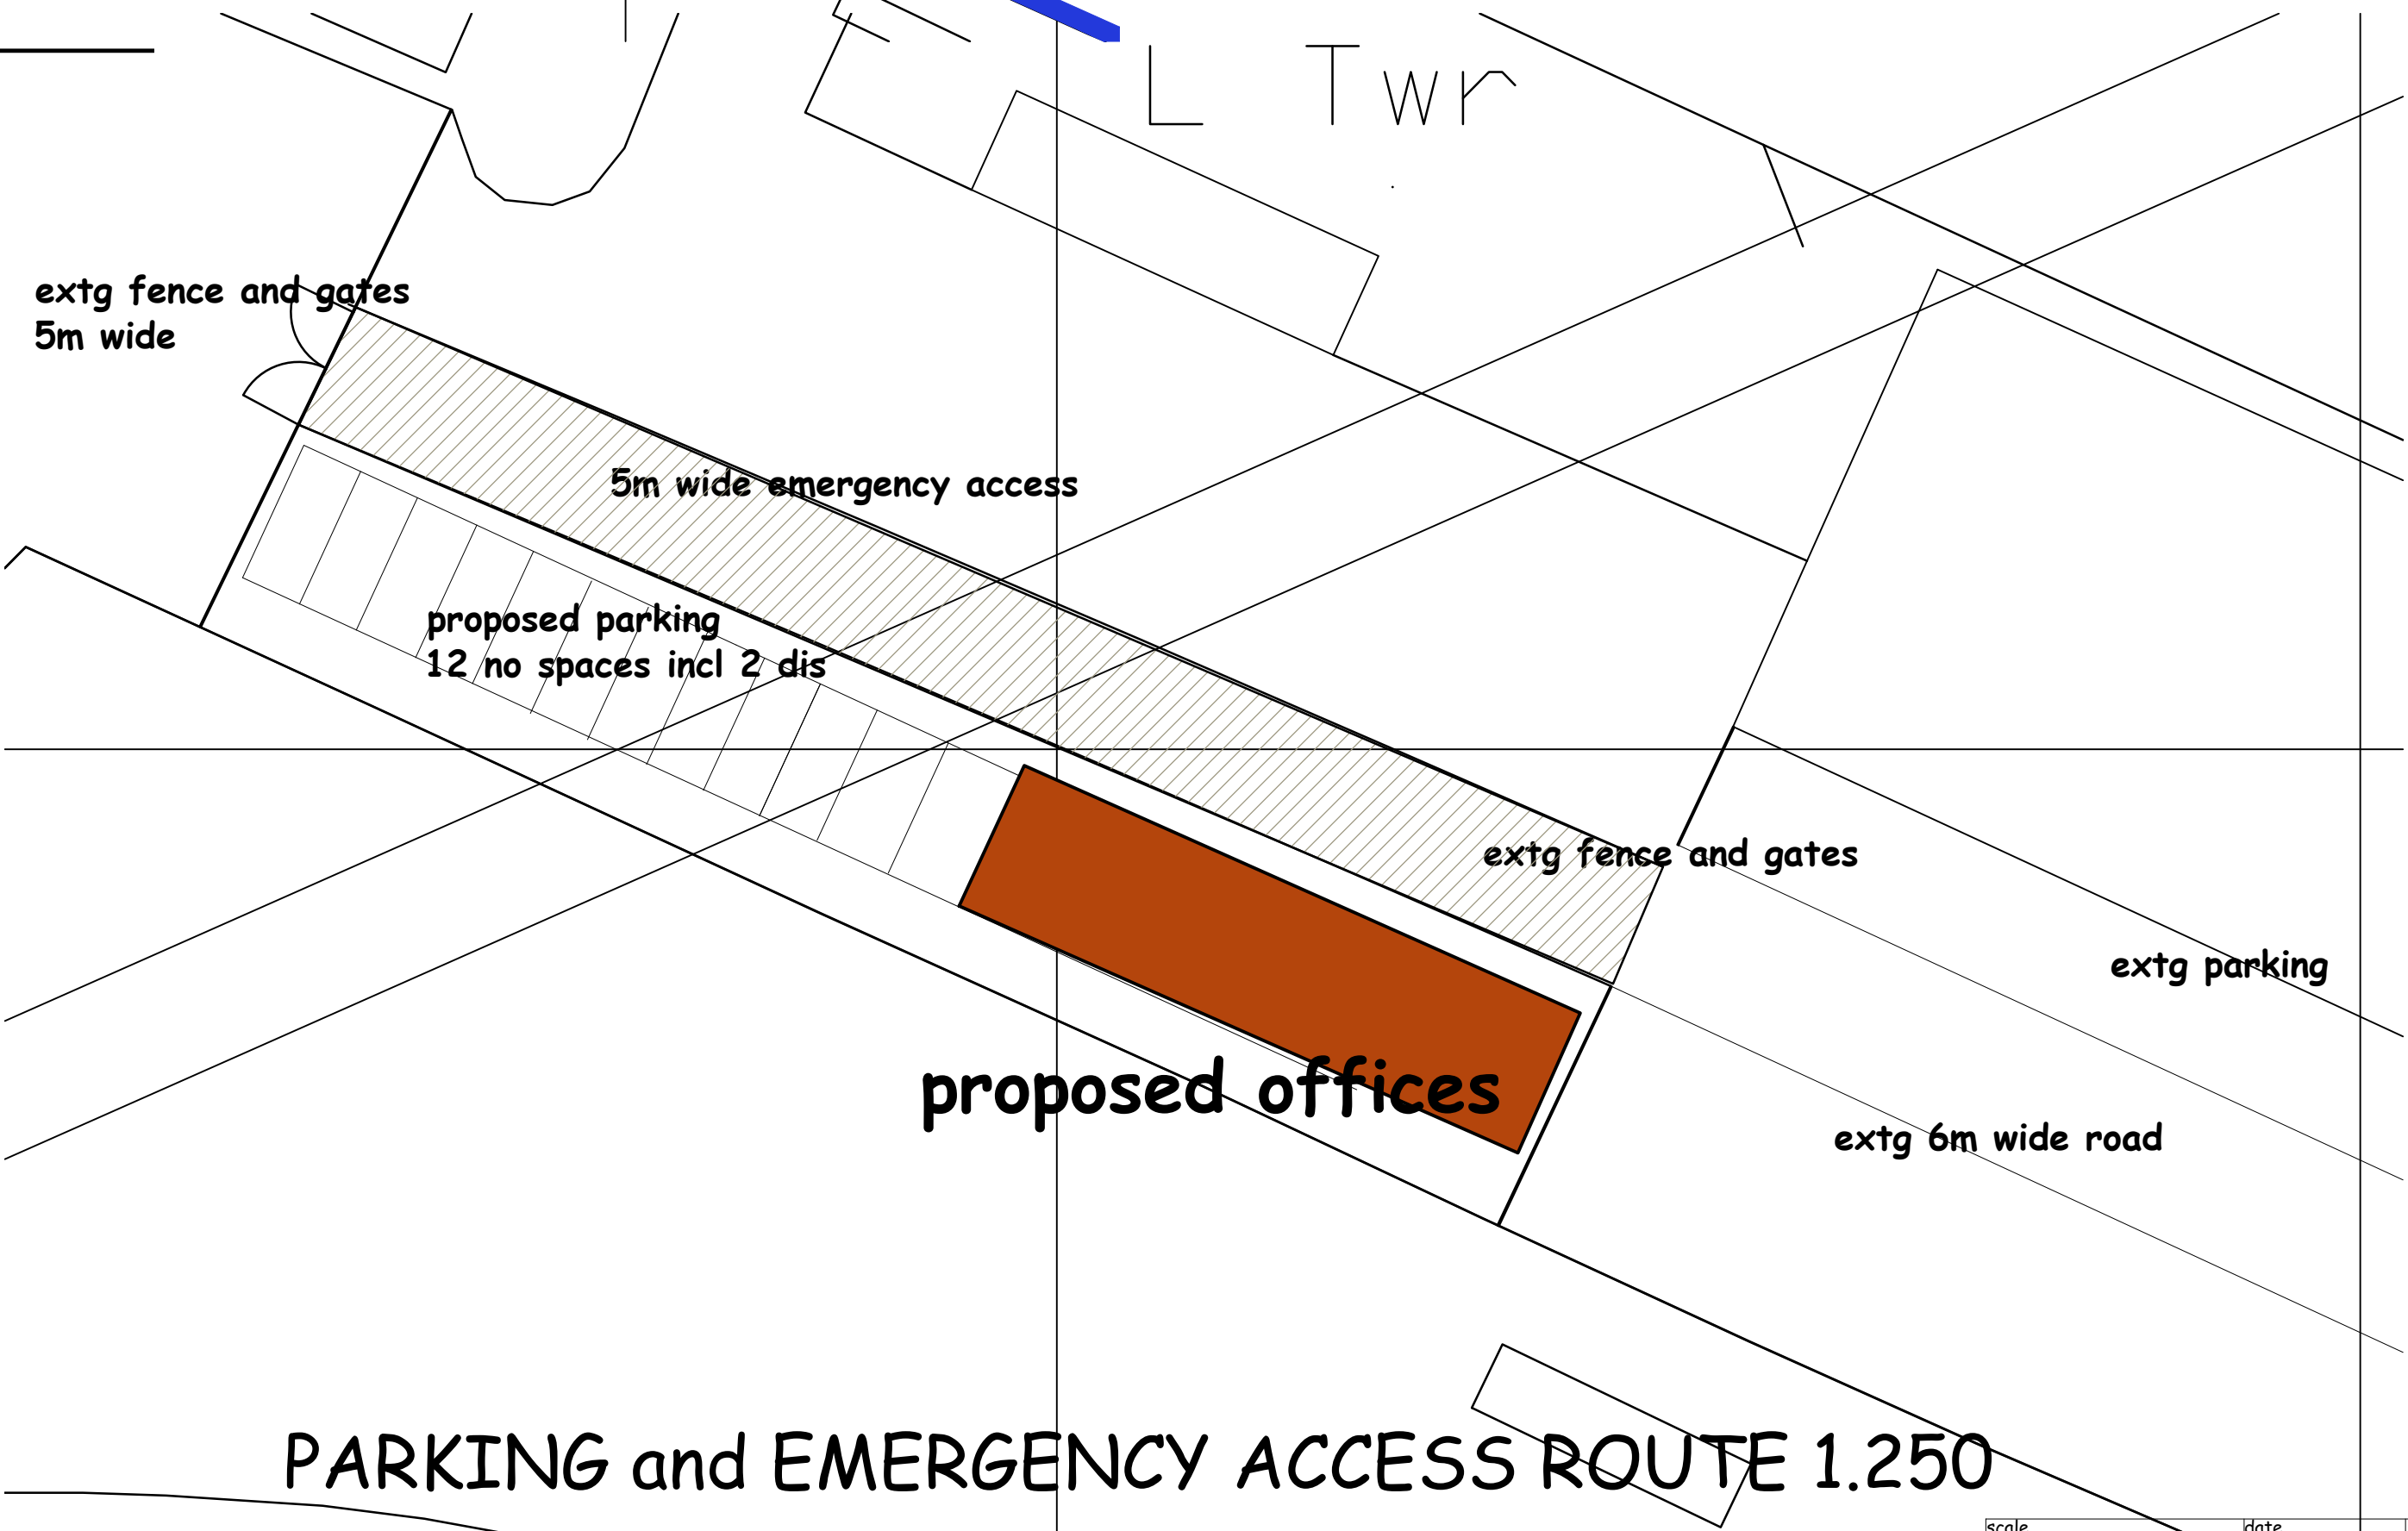

PARKING and EMERGENCY ACCESS ROUTE 1.250

49 FALCON ROAD, ANSTEY, LE7 7FY
TEL: 07760 160572
0116 2365663
nigel.dutton88@gmail.com A1

this drawing is the copyright of NIGEL DUTTON
and should not be reproduced without permission.

client

LEICESTER ROAD FC

project

OFFICES

title

PLANNING

scale
1:100 1:500

date
NOV 2022

drg. no
ND.21.166.01

rev
F