






Existing Floor Plan 1:200

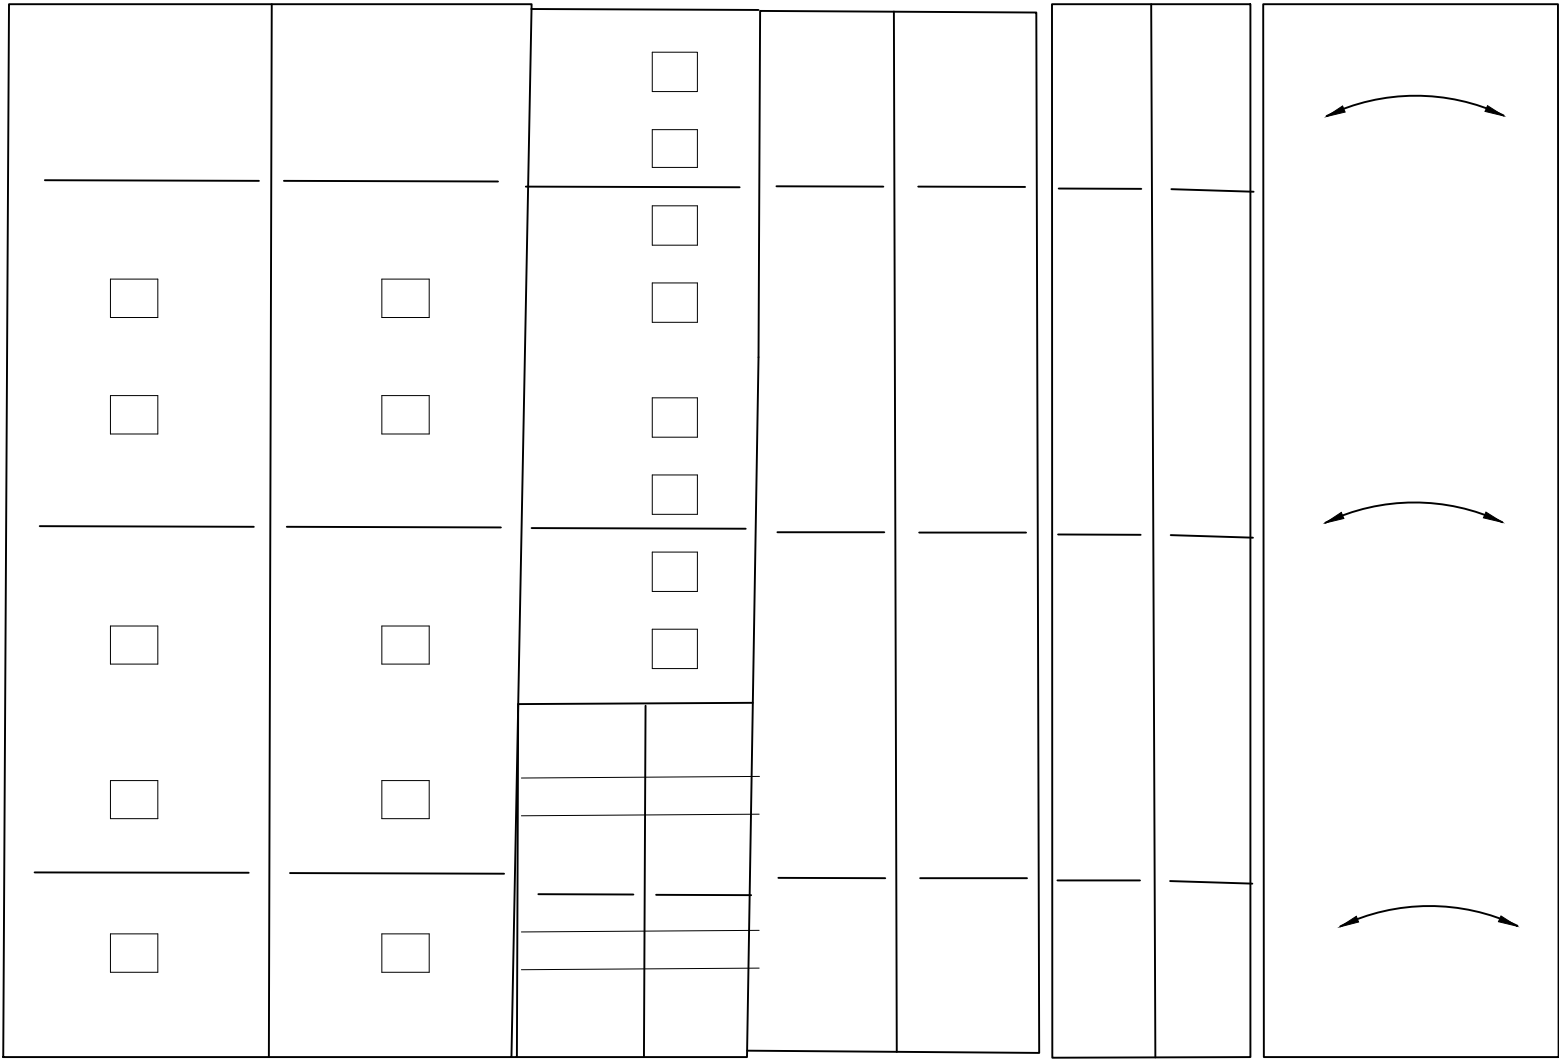


Existing Roof Plan 1:200

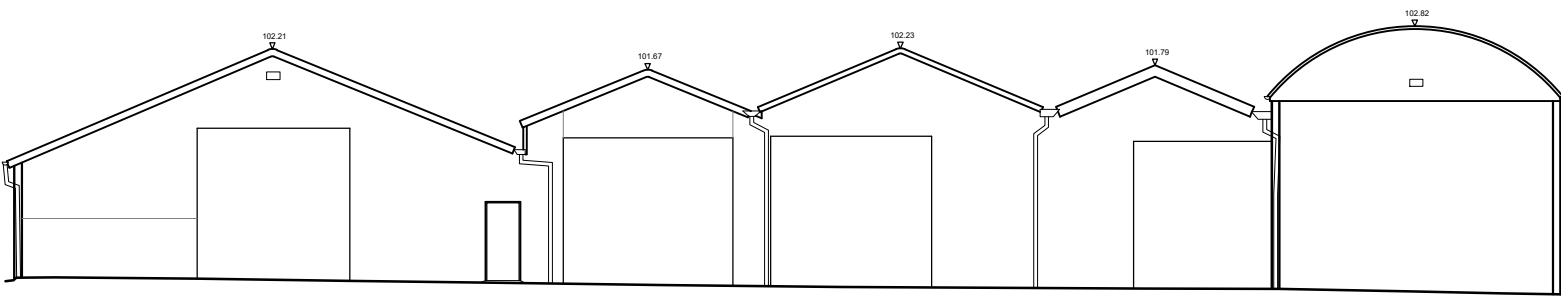


Existing Front Elevation 1:200

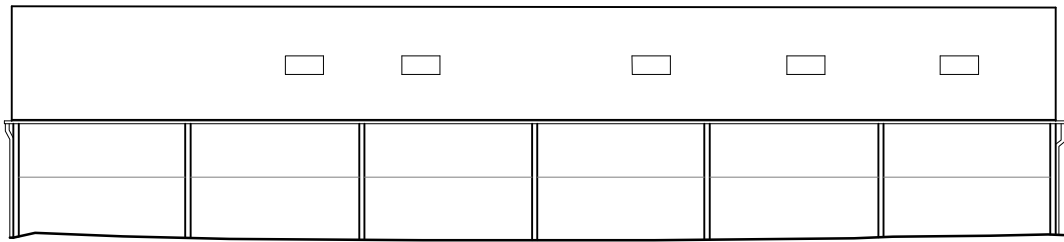


Existing Left Elevation 1:200

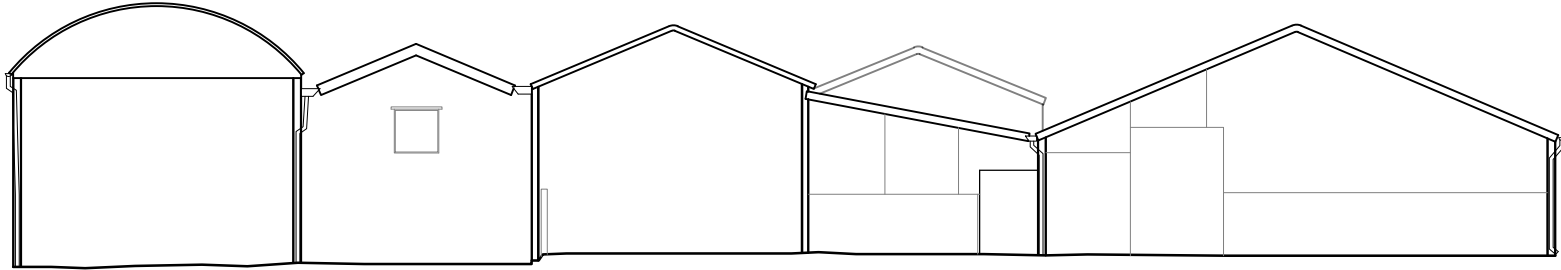

Existing Rear Elevation 1:200

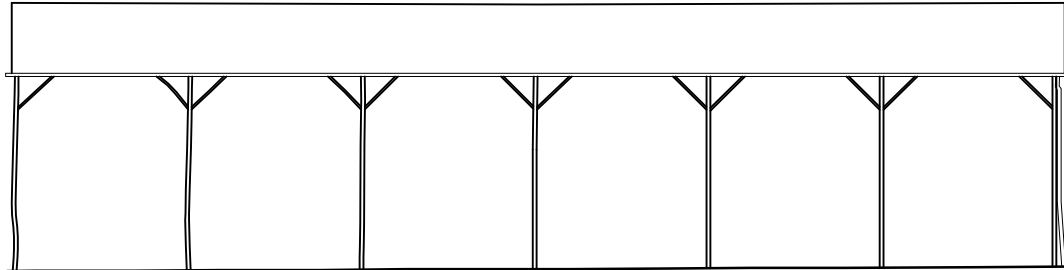


Existing Right Elevation 1:200

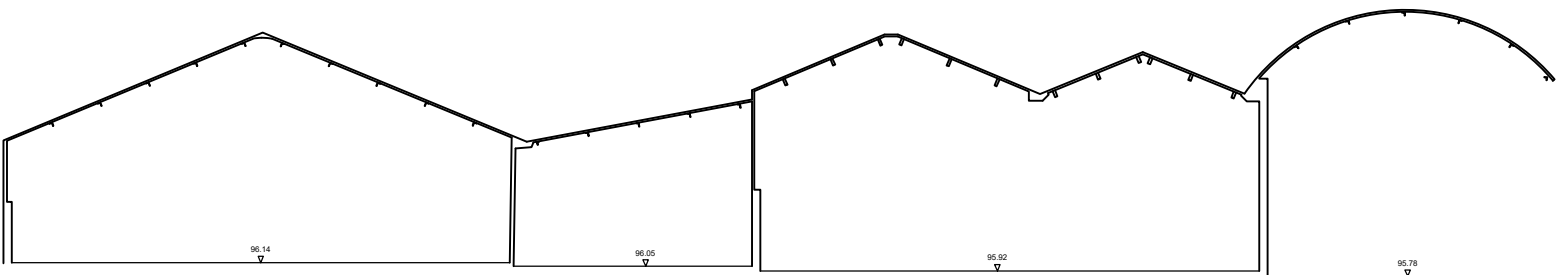

Existing Section A-A 1:200

FOR PLANNING

0 5 10 20
Metres at scale 1:200

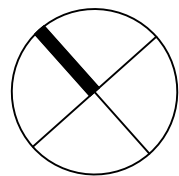

Revision	Date	Initials	Notes
----------	------	----------	-------



This drawing and the building works depicted are the copyright of Staniforth Architects Ltd. and may not be reproduced or amended except by written permission. No liability will be accepted for amendments made by other persons. Do not scale from this drawing.

Such proposals are for illustrative purposes only and subject to further detailed site investigation. All dimensions, materials, and design elements are preliminary and subject to change. Drawings may be based on enlargement of OS sheets and visual estimation, subject to verification by survey.

Planning drawings are for the purpose of obtaining planning approval only and not intended for construction, detailed design, or coordination with other disciplines.

Construction drawings are intended for use in the execution of the works as described only. These drawings are to be read in conjunction with all relevant contract documents, specifications, schedules, and consultant documentation. All information contained is subject to verification on site. The contractor shall verify all dimensions, levels, and conditions prior to commencing any work or fabrication and notify the architect of any discrepancies.

PLAN KEY

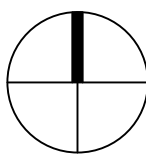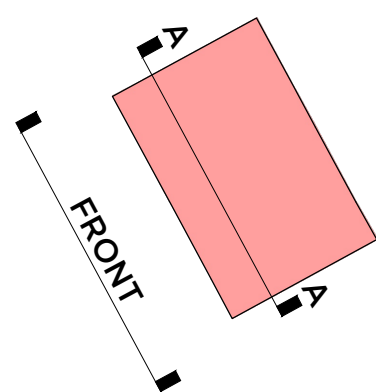

STANIFORTH
ARCHITECTS

Existing Building plans

Shackerstone Fields, Derby Lane
Snarestone

Project No.	Drawing No.	Revision
-------------	-------------	----------

1796 P02

The Warehouse
1A Stamford Street
Leicester LE1 6NL
0116 2853775
www.staniforth.co.uk

Drawn:	DB
Checked:	CK
Date:	19-06-26
Scale:	1:200 @ A1

Revision