





FRONT ELEVATION




REAR ELEVATION

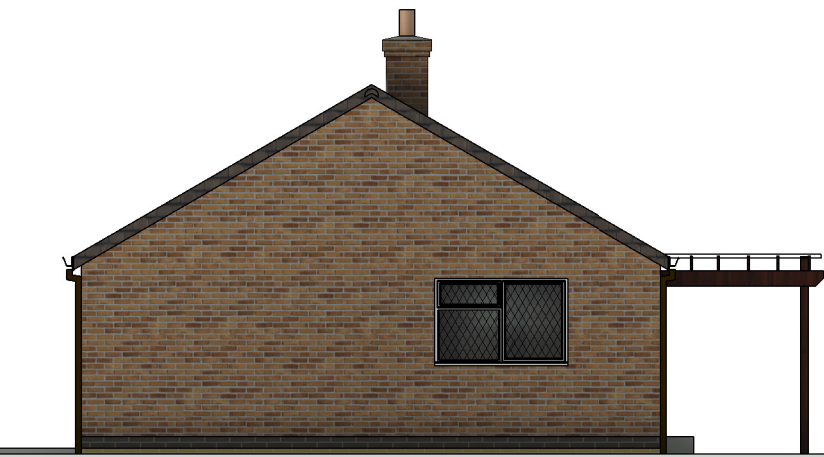


SIDE ELEVATION

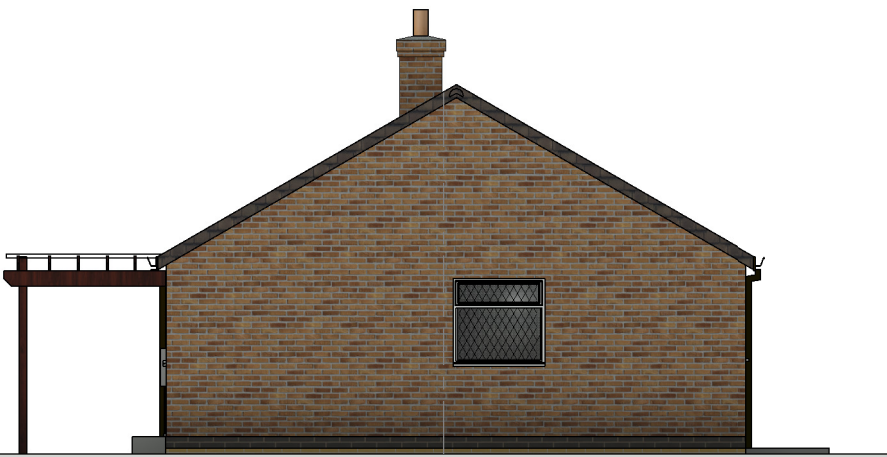

SIDE ELEVATION

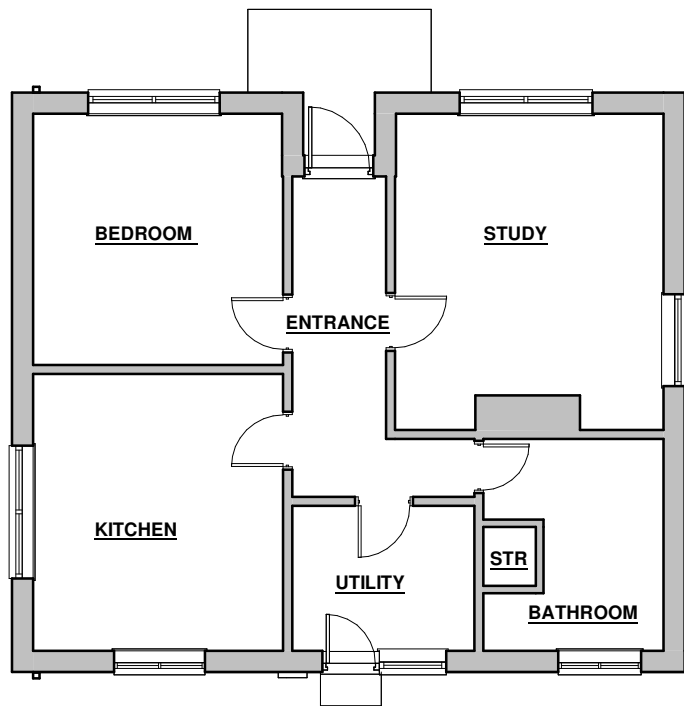


GROUND FLOOR PLAN

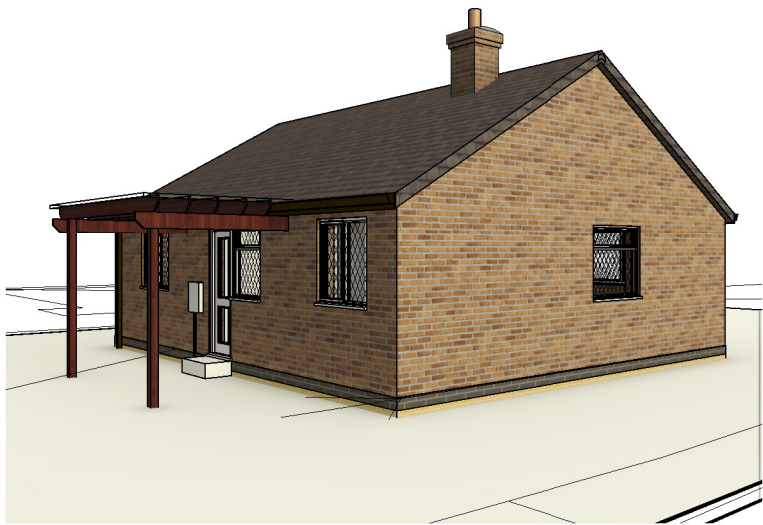

FRONT ELEVATION



FRONT ELEVATION

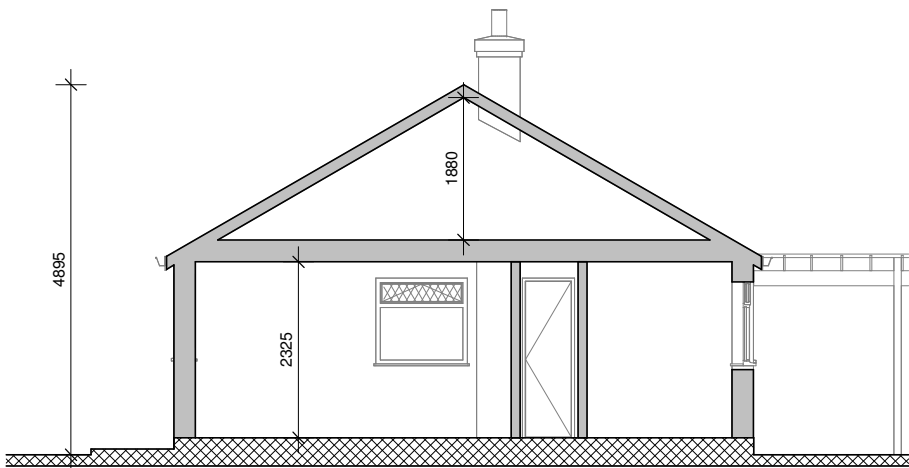

SECTION



hayward
ARCHITECTS LTD

19 Station Road
Hinckley
Leicestershire
LE10 1AW

Tel: 01455 635 665
Fax: 01455 618 971
www.hayward-architects.co.uk

Client Mr and Mrs Poulter		
Project Extention and Alterations The Bungalow Barwell		
Drawing As Existing		
Scale 1:100	Author WNF	Sheet A3
Date 09/2023	Checked by	
Job No. 23/81	Drawing No. 01	
Drawing Status -		

THE COPYRIGHT OF THIS DRAWING IS VESTED IN HAYWARD ARCHITECTS LTD.
REPRODUCTION IN ANY FORM, EITHER IN WHOLE OR IN PART IS FORBIDDEN
WITHOUT THE PRIOR WRITTEN PERMISSION
OF THE COPYRIGHT HOLDER. DO NOT SCALE FROM DRAWING AND ONLY
FIGURED DIMENSIONS ARE TO BE USED