


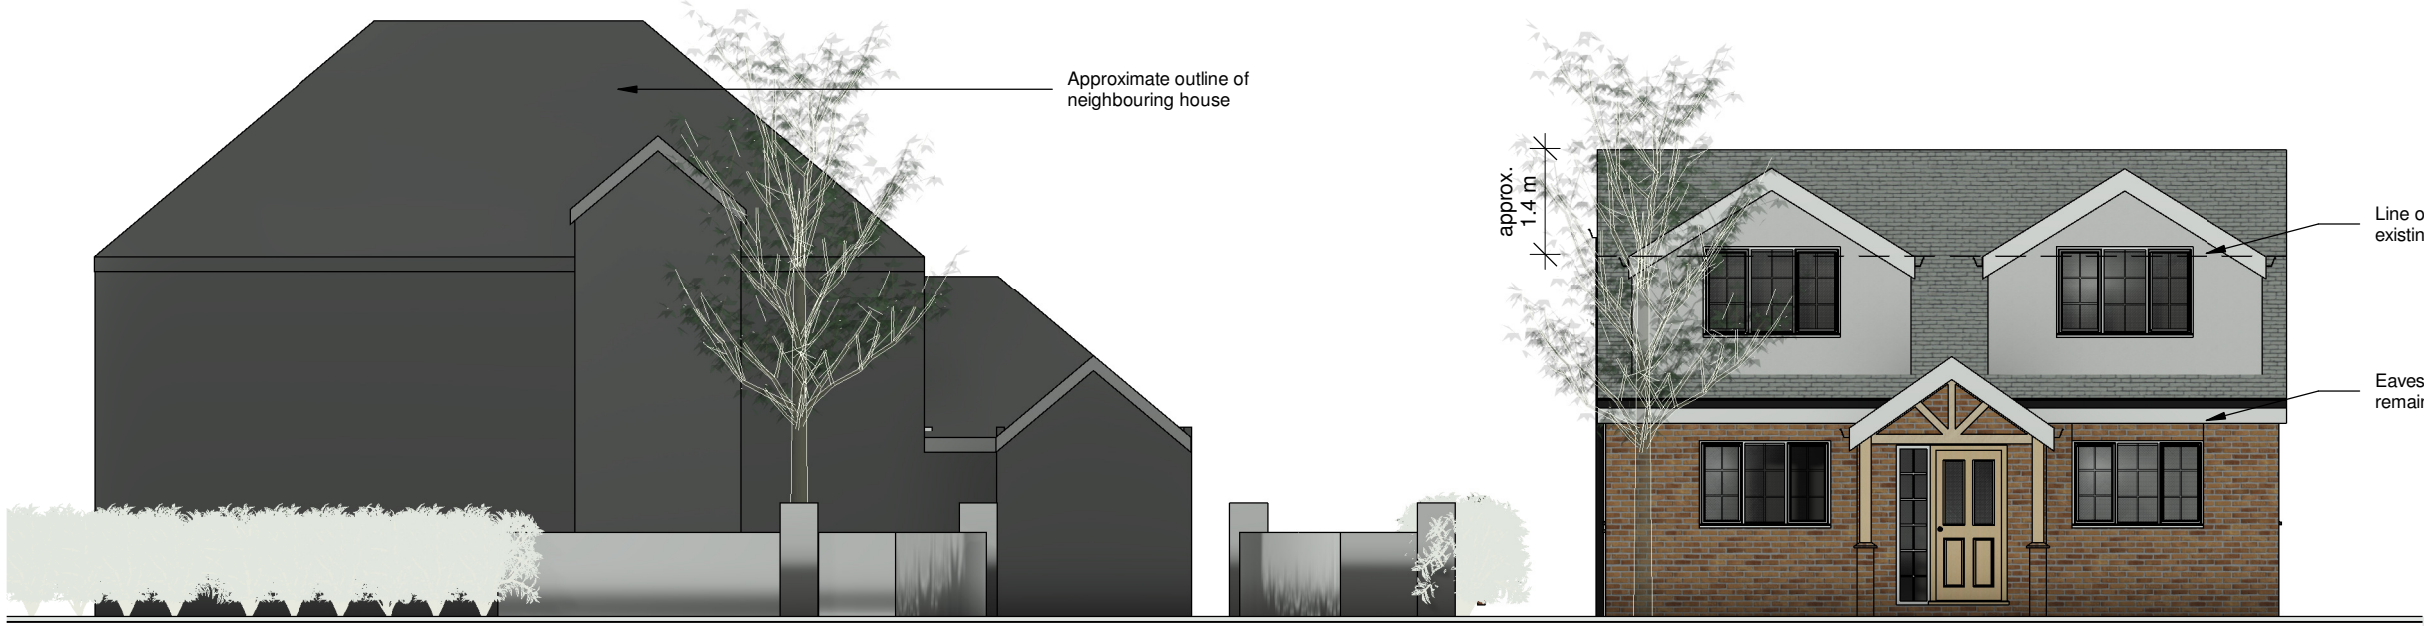


FRONT ELEVATION




SIDE ELEVATION




SIDE ELEVATION

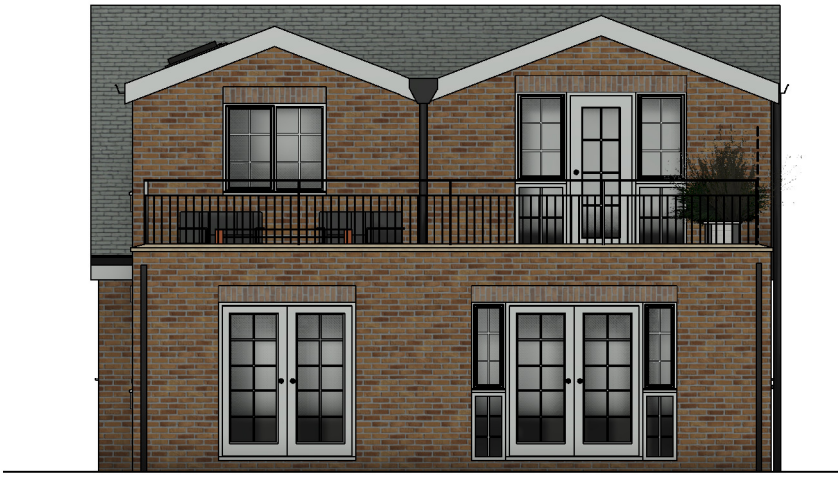


REAR ELEVATION

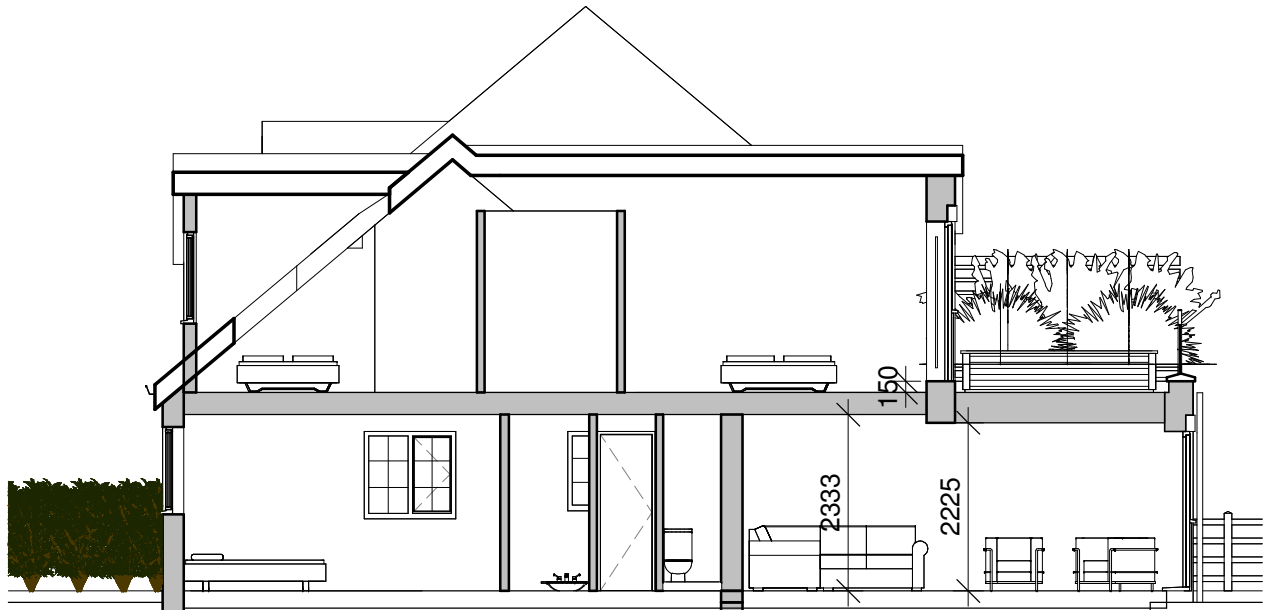

SECTION

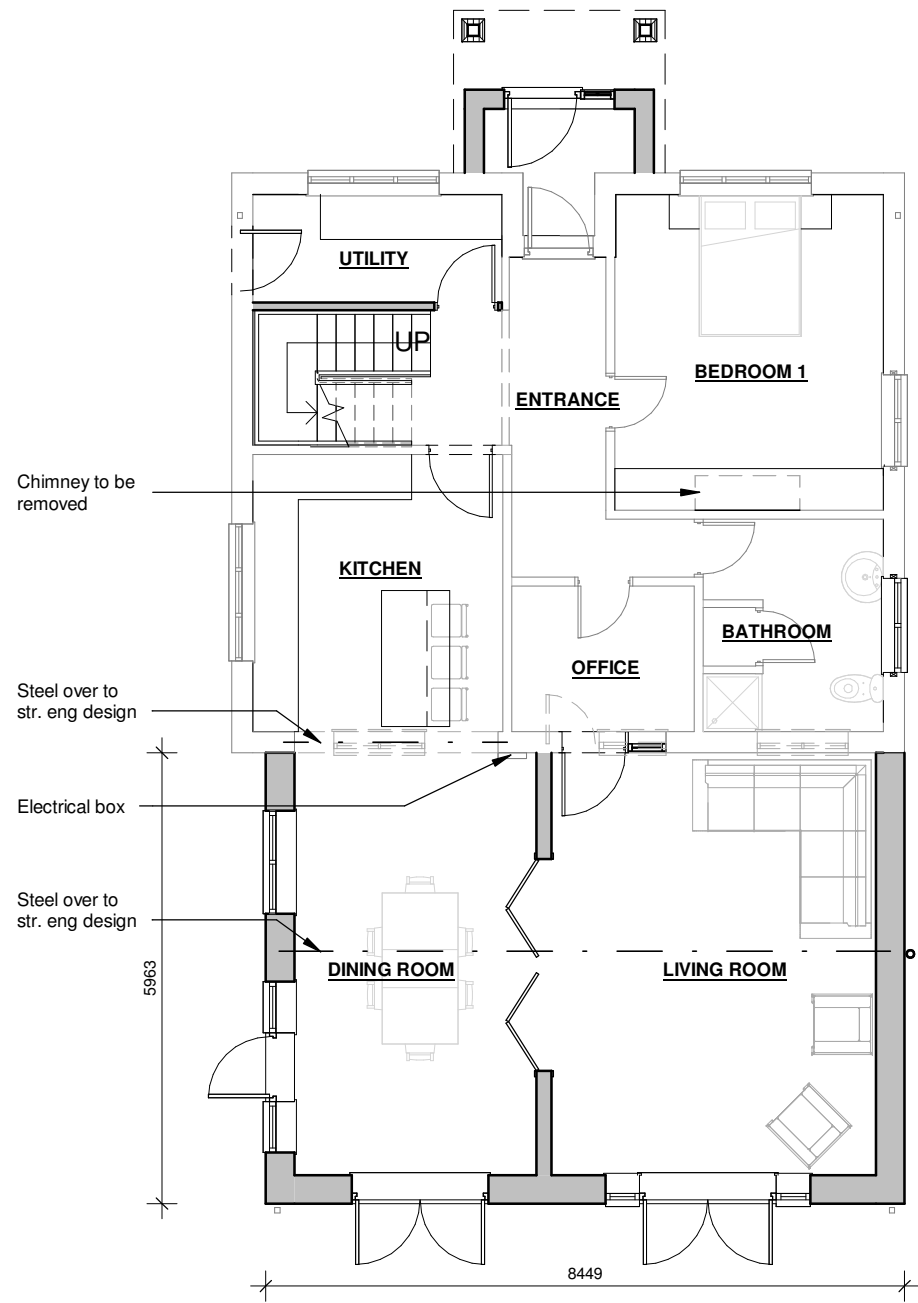

GROUND FLOOR PLAN

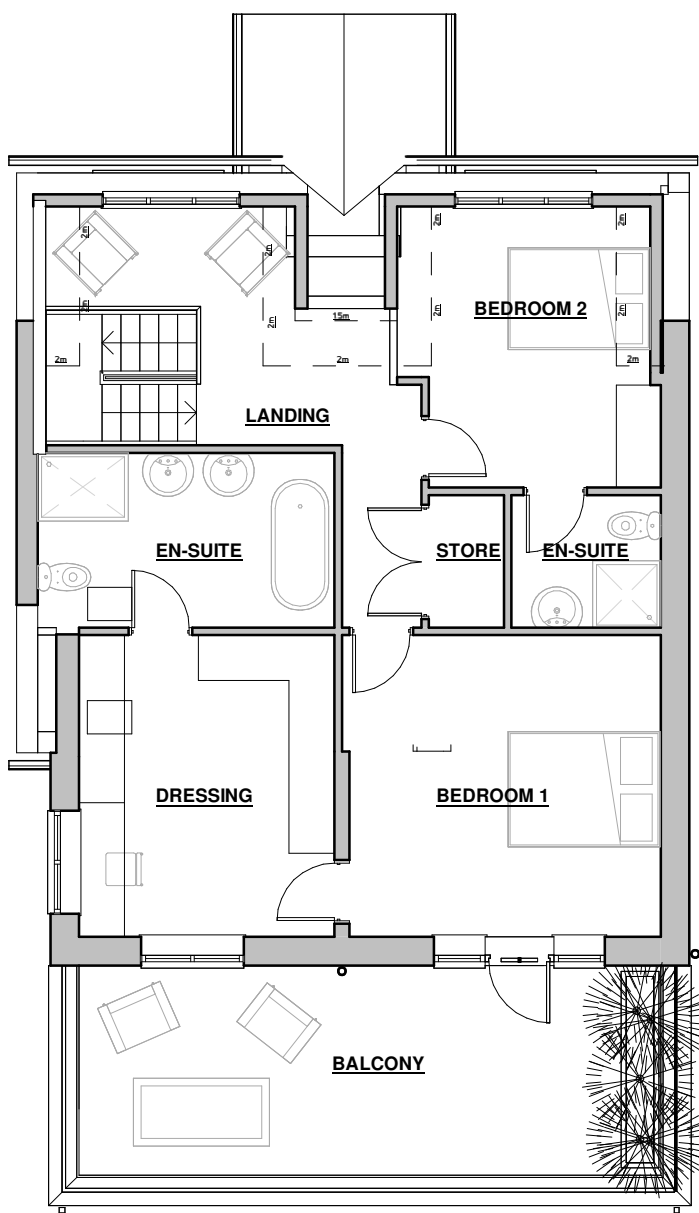

FIRST FLOOR PLAN



3D VIEW - NOT TO SCALE



3D VIEW - NOT TO SCALE



Client Mr and Mrs Poulter		hayward ARCHITECTS LTD 19 Station Road Hinckley Leicestershire LE10 1AW Tel: 01455 635 605 Fax: 01455 616 971 www.hayward-architects.co.uk	
Project Title Extention and Alterations The Bungalow Barwell			
Drawing Title As proposed		Date 09/2023	Sheet A1
Scale 1:100	Author WNF	Checked by ZLM	Job No. 23/81
			Drawing No. 04b
The copyright in this drawing is vested in Hayward Architects Ltd. REPRODUCTION IN ANY FORM, EITHER PHYSICALLY OR ELECTRONICALLY, WITHOUT THE WRITTEN PERMISSION OF THE COPYRIGHT HOLDER, IS STRICTLY PROHIBITED AND PENAL PROCEEDINGS MAY BE LAID.		Status PLANNING	