


This drawing is to be read in conjunction with
Drawing No. 23-4266.01 'Topographical Survey'

This drawing is to be read in conjunction with
Drawing No. 23-4266.02 and 03 'Existing Details'


MATERIALS SCHEDULE:

- Metal cladding to walls
- Metal cladding to roof

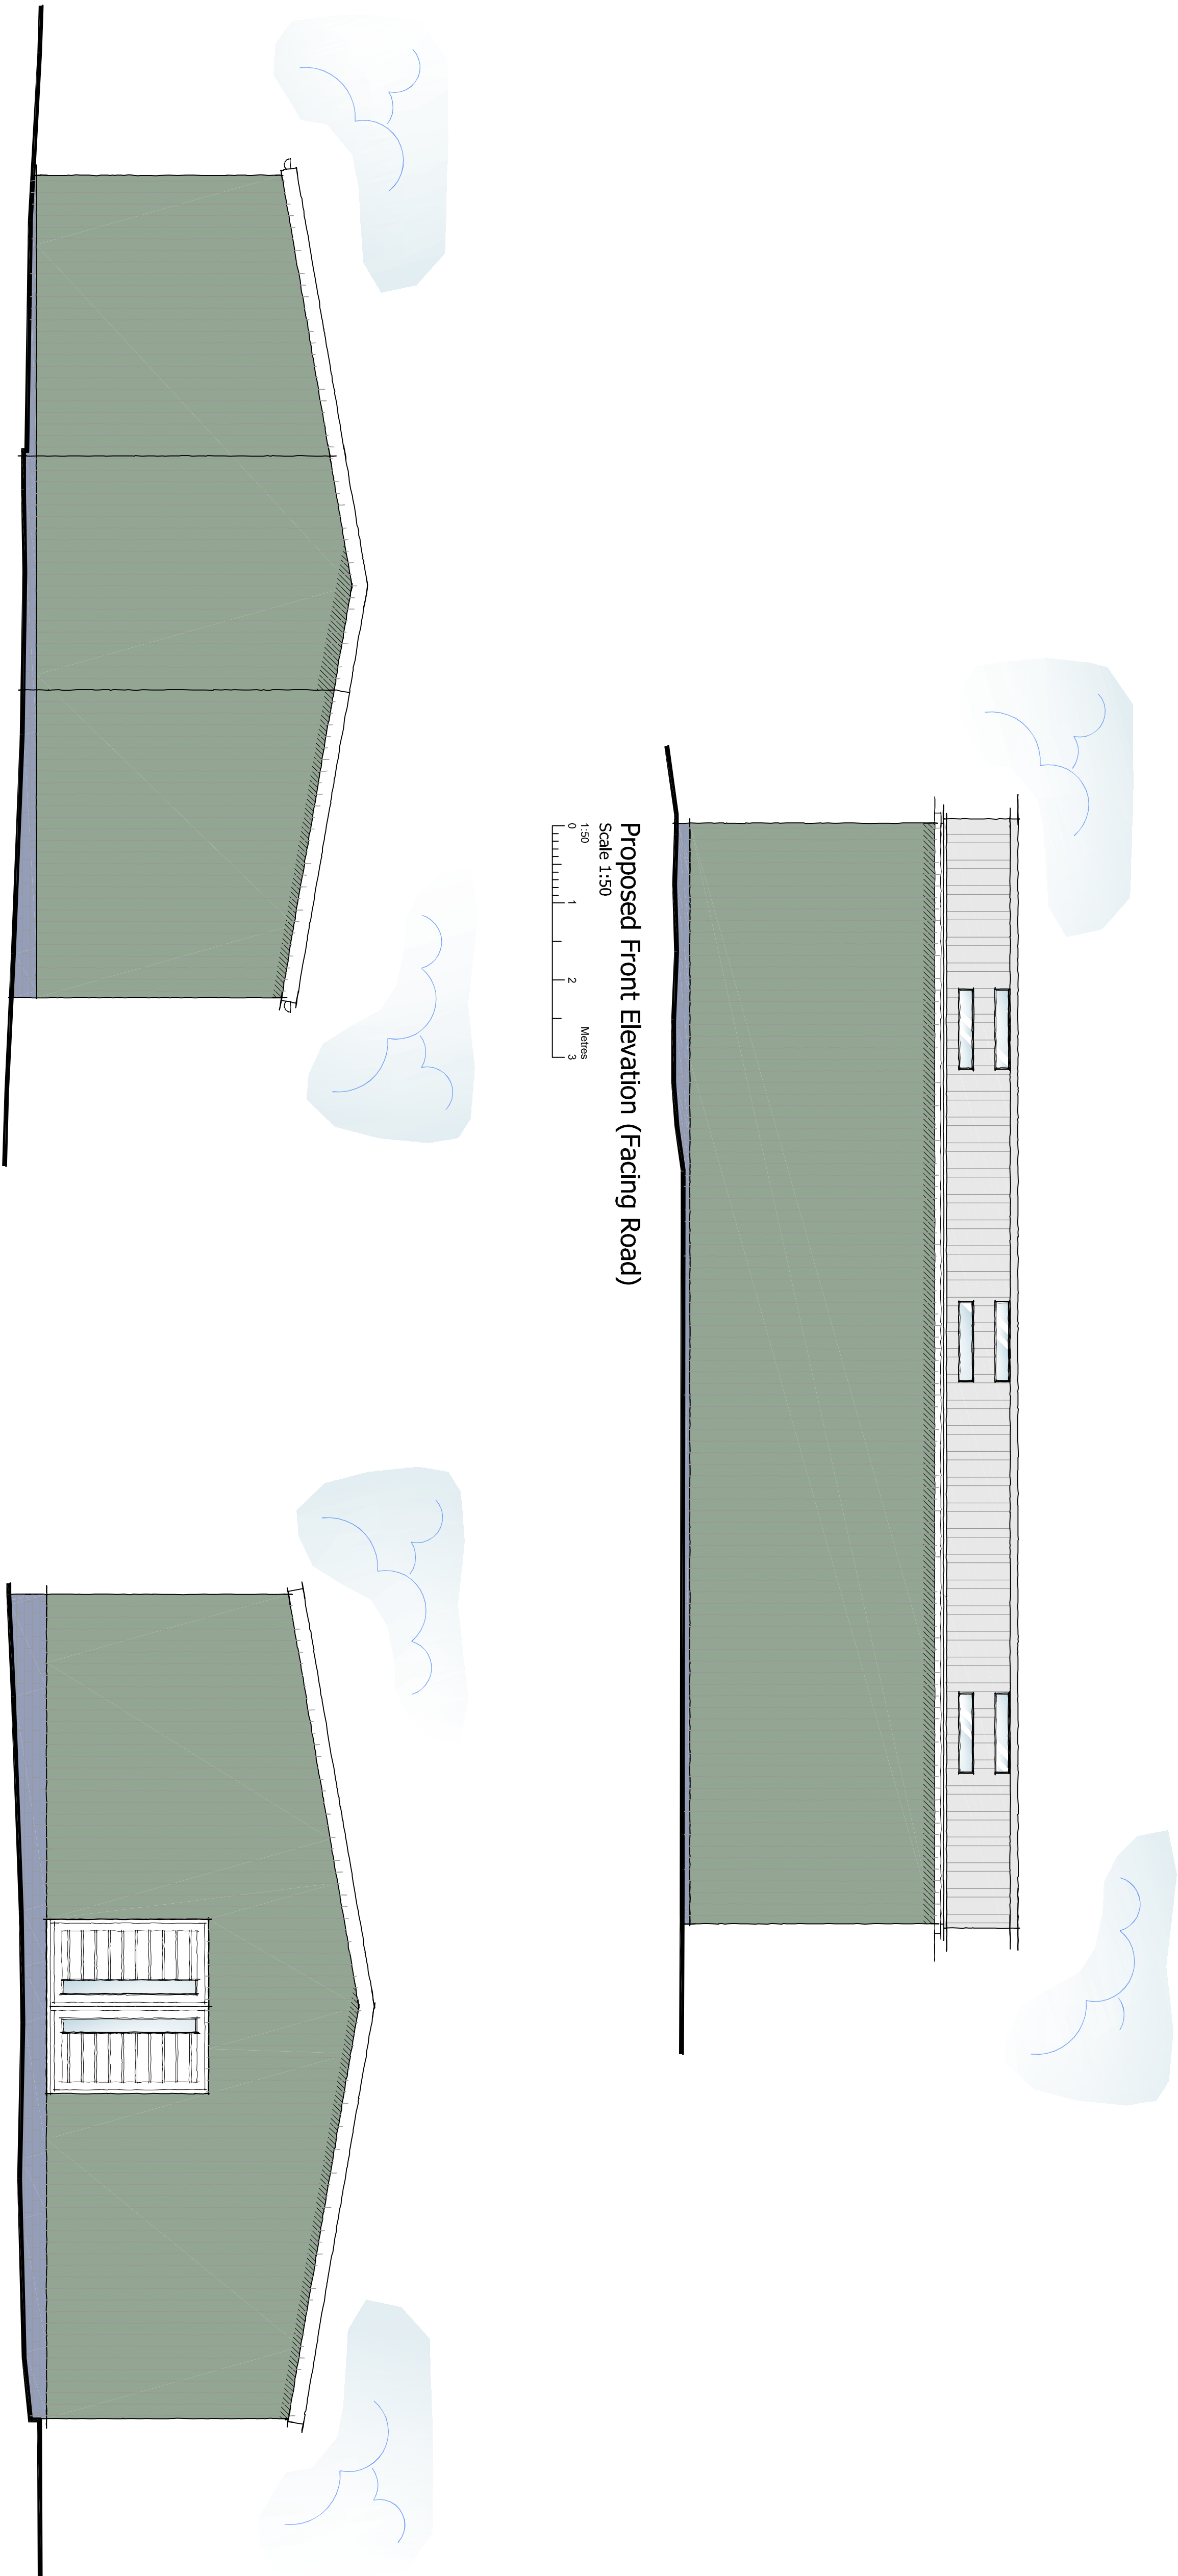

Proposed Side Elevation
Scale 1:50
Metres
0 1 2 3

Proposed Side Elevation
Scale 1:50
Metres
0 1 2 3

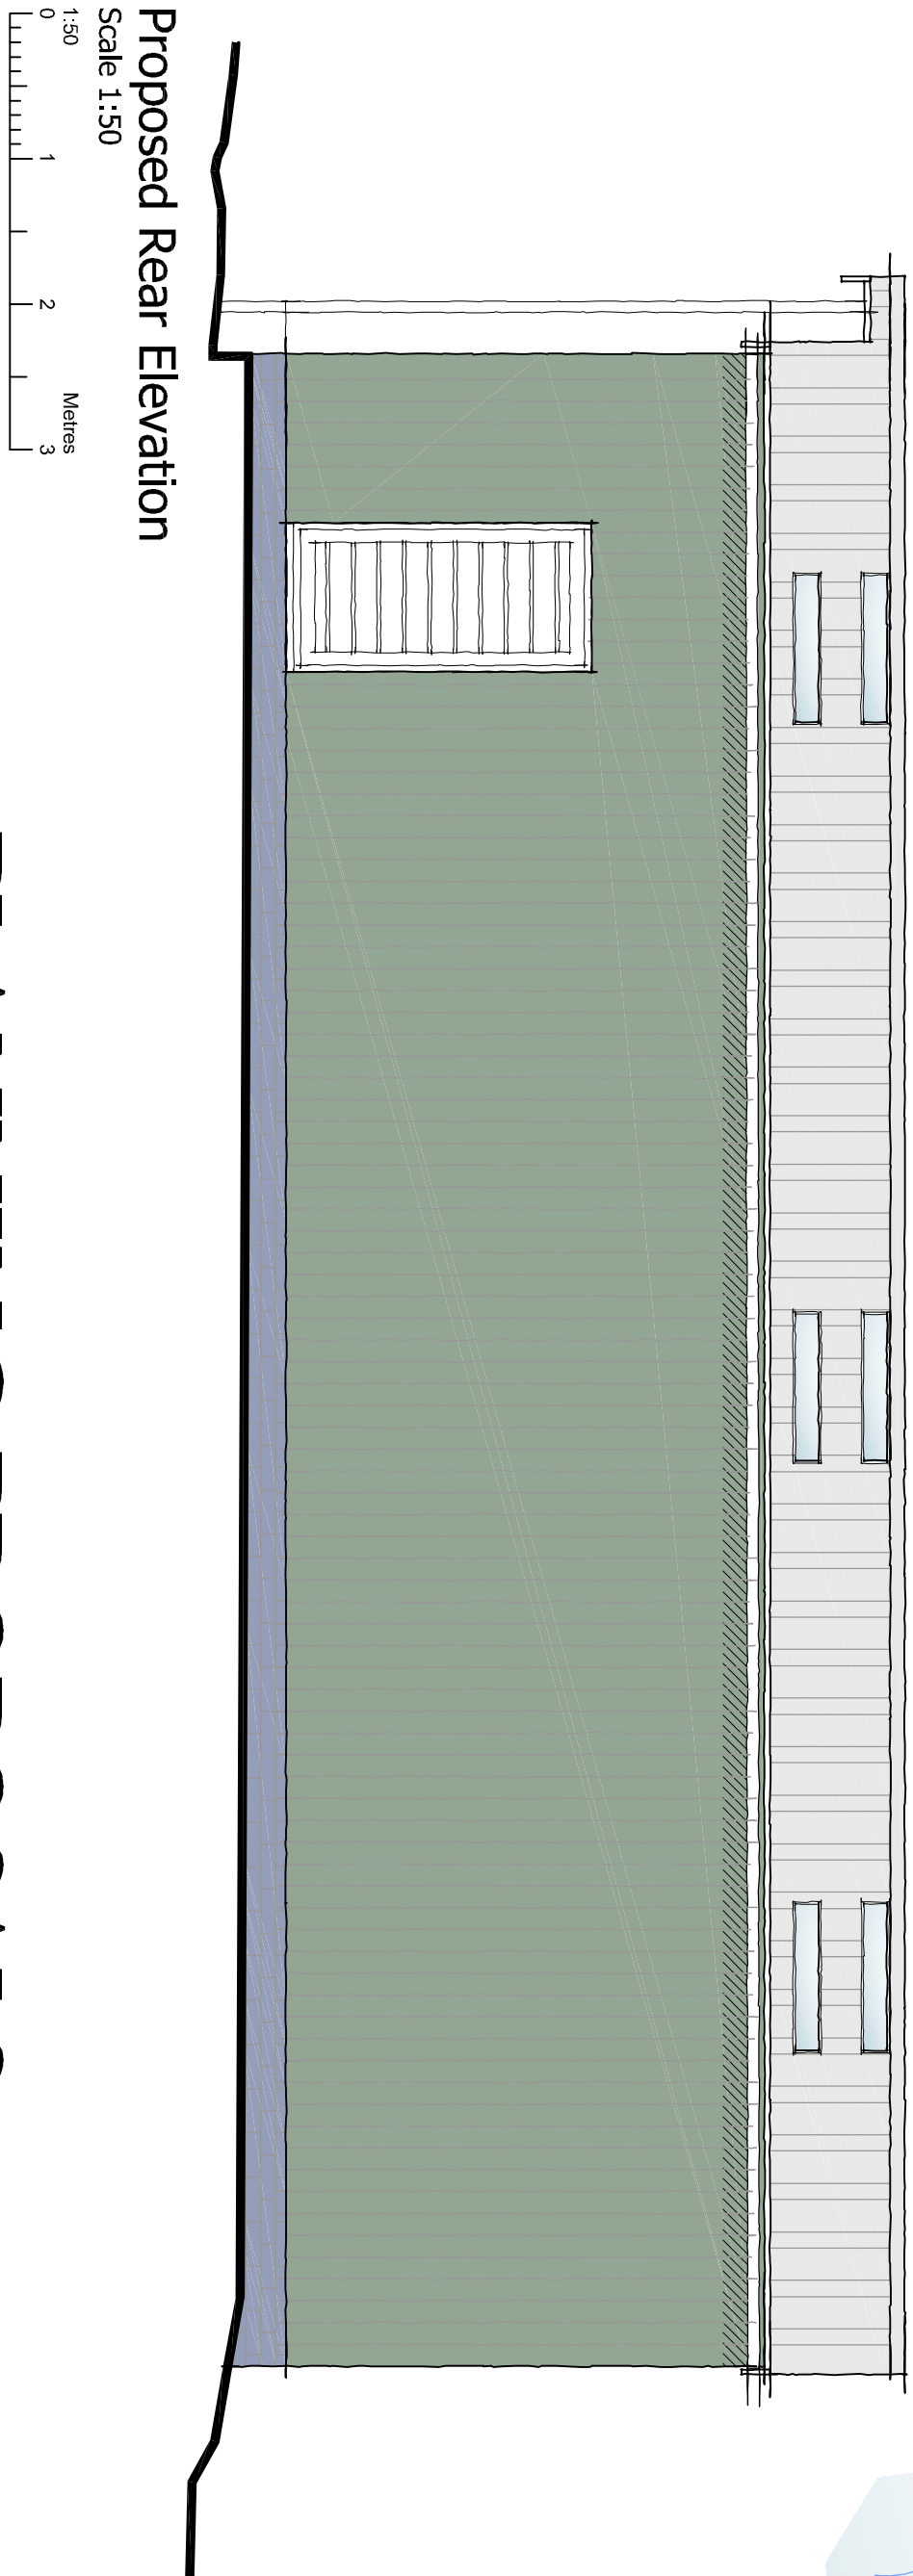

Proposed Rear Elevation
Scale 1:50
Metres
0 1 2 3

PLANNING PROPOSALS
PROPOSED DEVELOPMENT SCHEME ~ SWEDISH COTTAGE ~ LEICESTER ROAD ~ EARL SHILTON ~ LEICESTERSHIRE

Revisions :

Figured dimensions must be taken in preference to scaled dimensions
and any discrepancies are to be referred to David Granger Architectural
Design Limited. Clients, subcontractors and suppliers must verify
all dimensions and measurements on site and ensure they are correct
before construction. All drawings are copyright of David Granger
Architectural Design Limited. Ordnance Survey Data. © Crown
Copyright. All rights reserved. Licence No. AR10020447, Landmark
Ref. 10636

DAVID GRANGER
ARCHITECTURAL DESIGN LIMITED

Project
Proposed Development Scheme
Swedish Cottage
Leicester Road
Earl Shilton, Leicestershire

Drawing Title
Planning Proposals
Sheet 3 of 4

Client
Mostyn Gospel Hall Trust

Drawing No.
23.4266.19

Date
December 2023

Drawn by
MS

Scale (A1 Size)
As Shown
Checked by
MS

The Old Cottage Hospital, Leicester Road,
Ashby-de-la-Zouch, Leicestershire, LE65 1DB

Tel: 01530 560939
www.davidgrangerdesign.com
Company Reg. No. 526812