



Front Elevation




Rear Elevation




Elevation To Fields




Elevation To Boundary

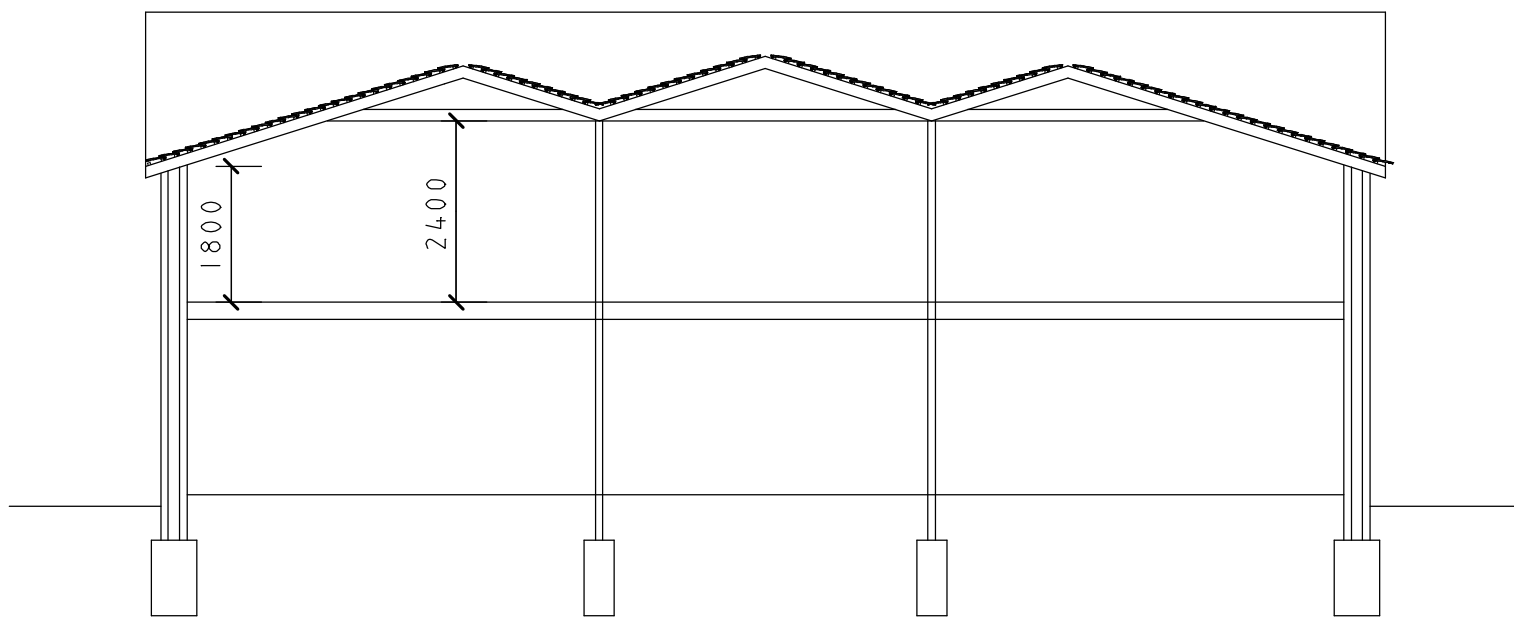



Section AA

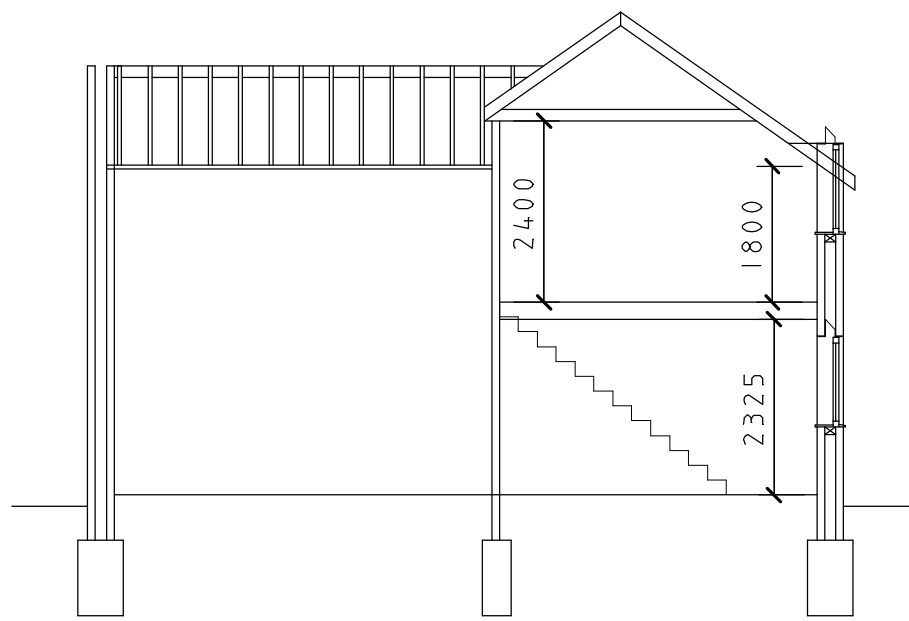

Section BB

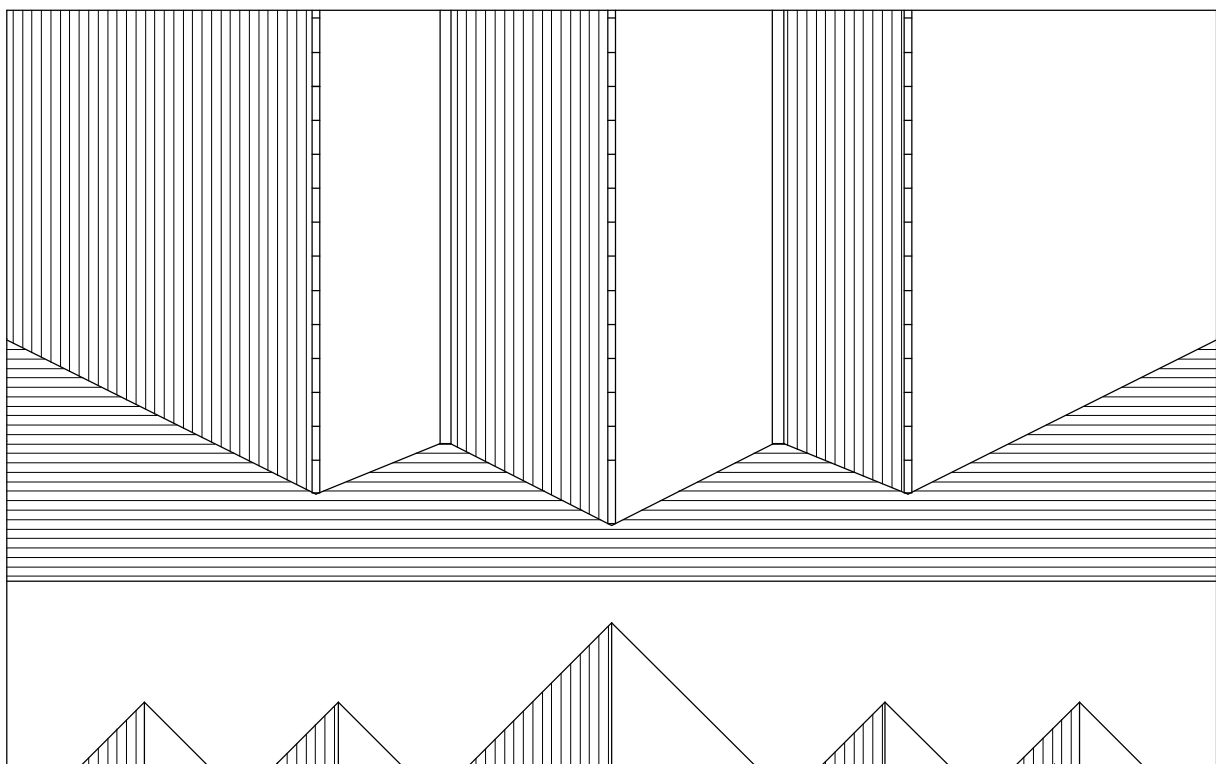

Roof Plan

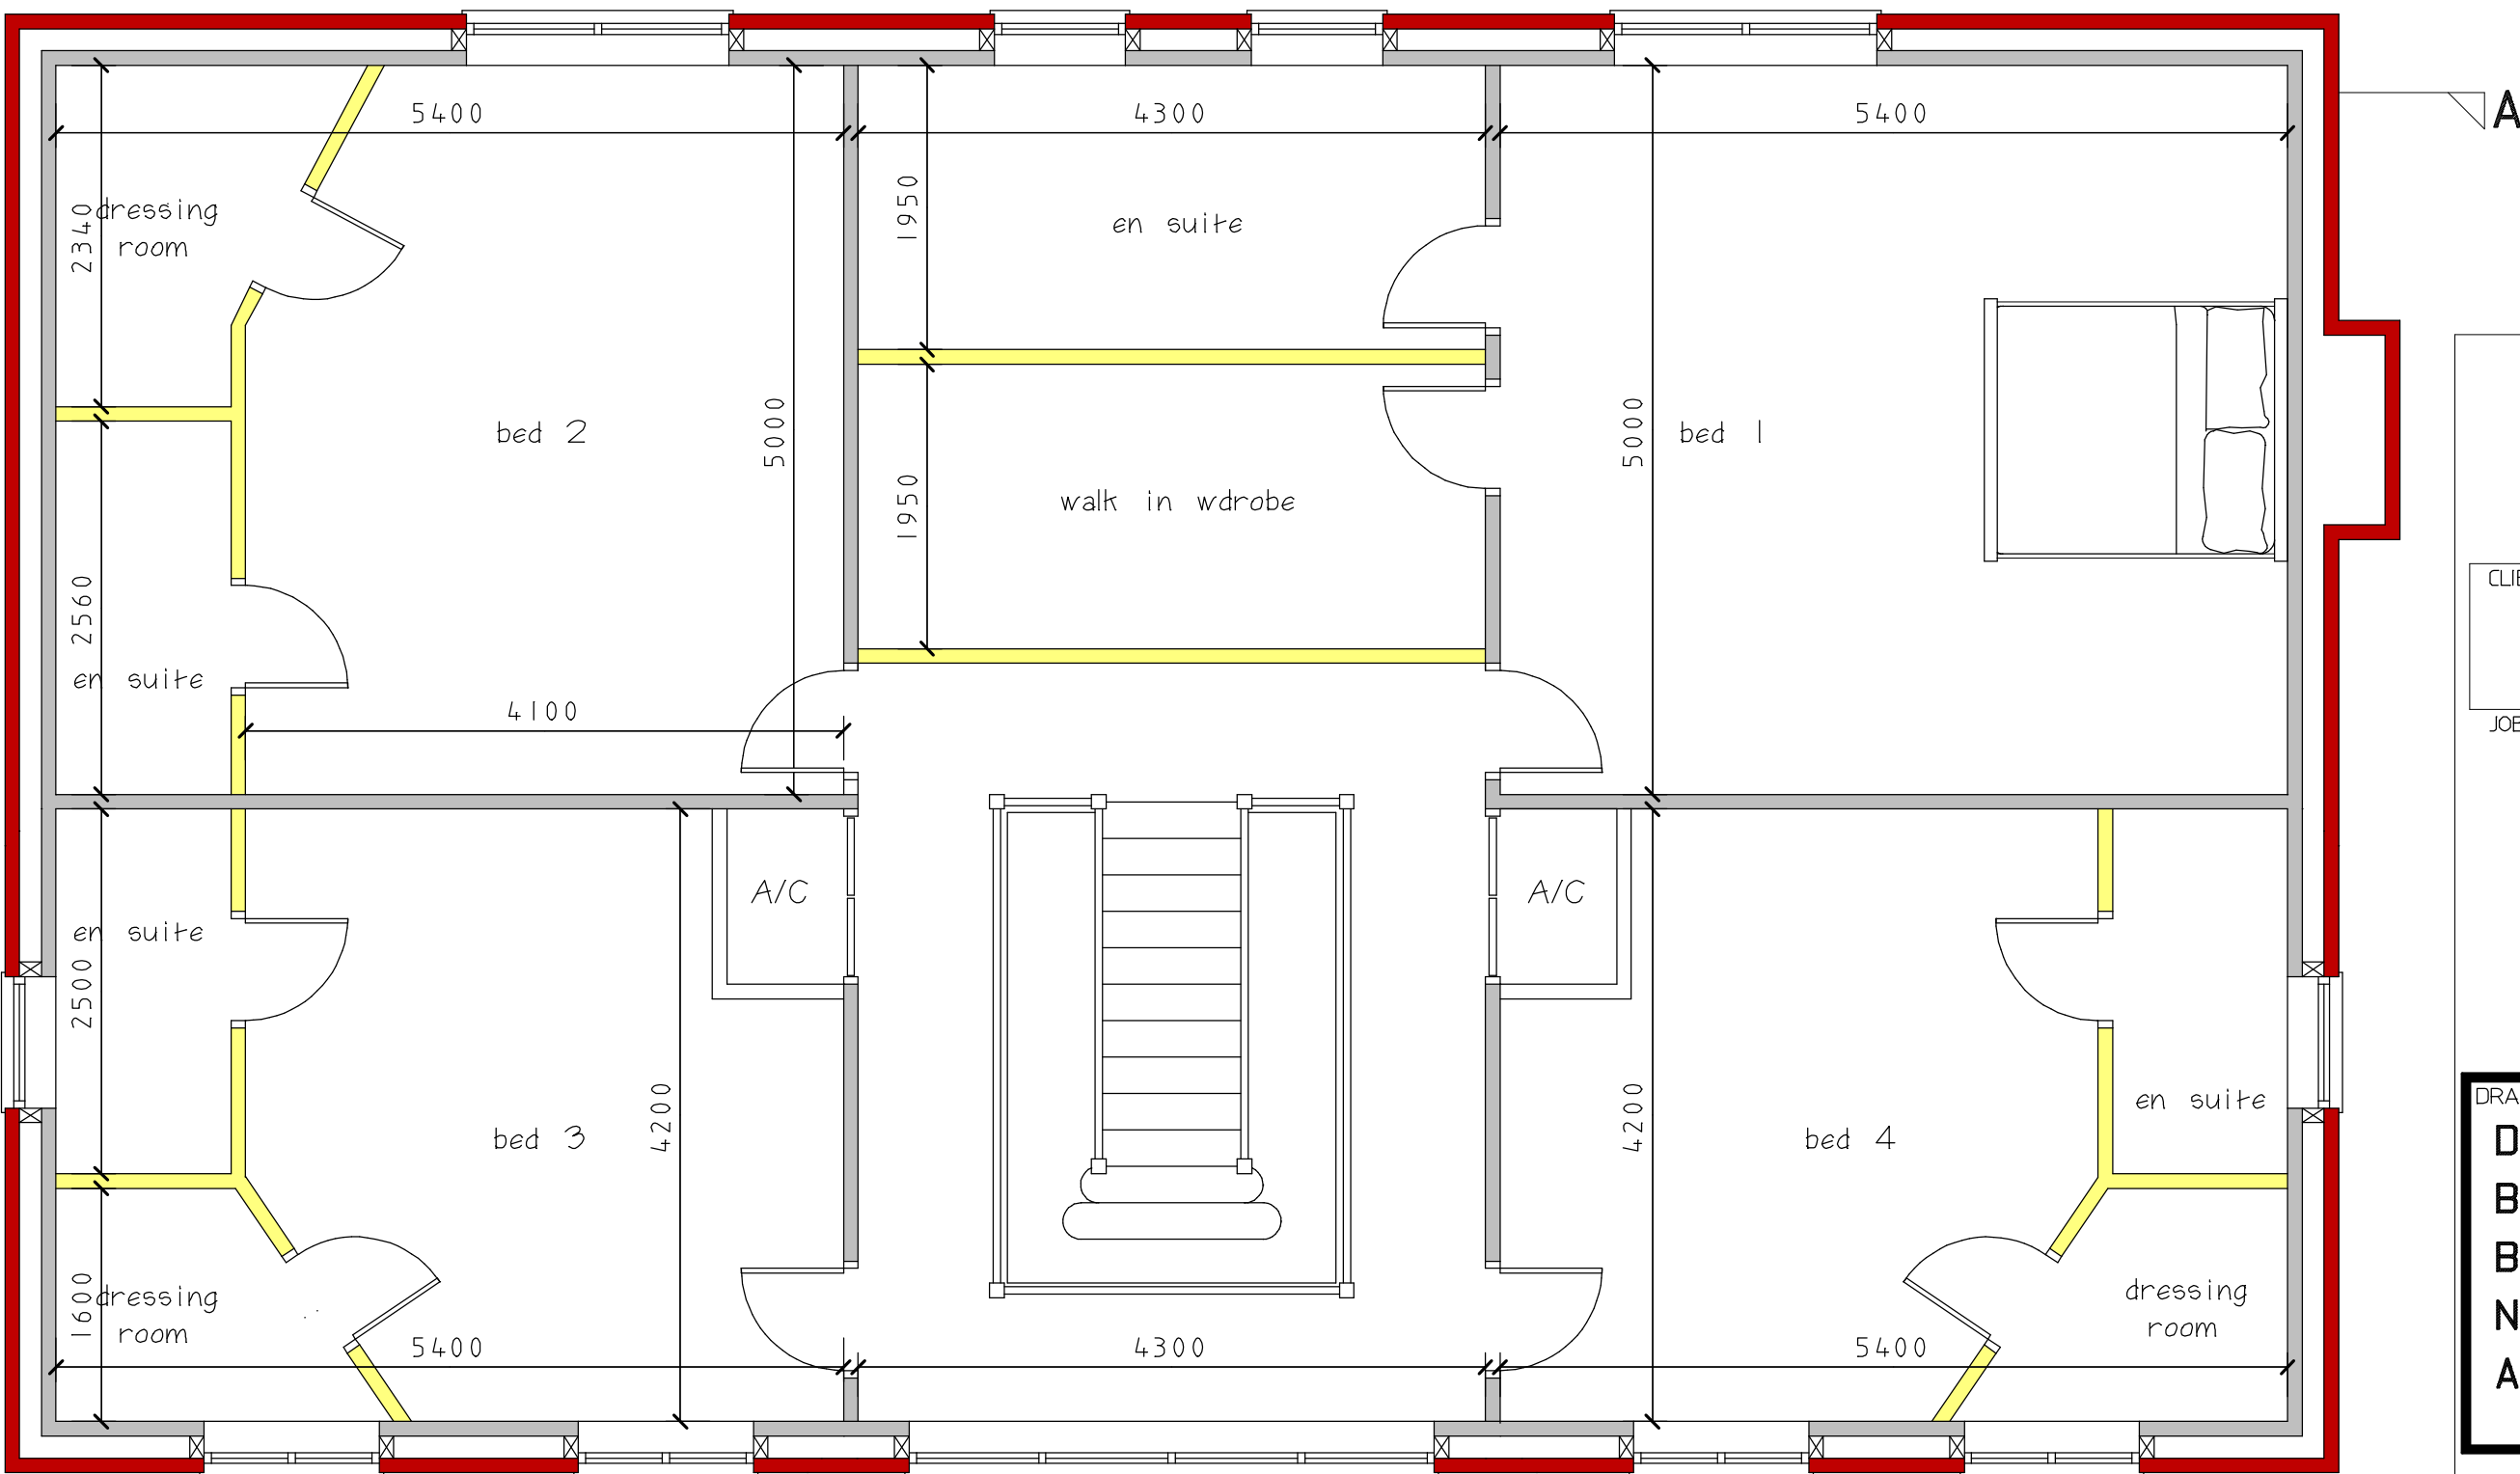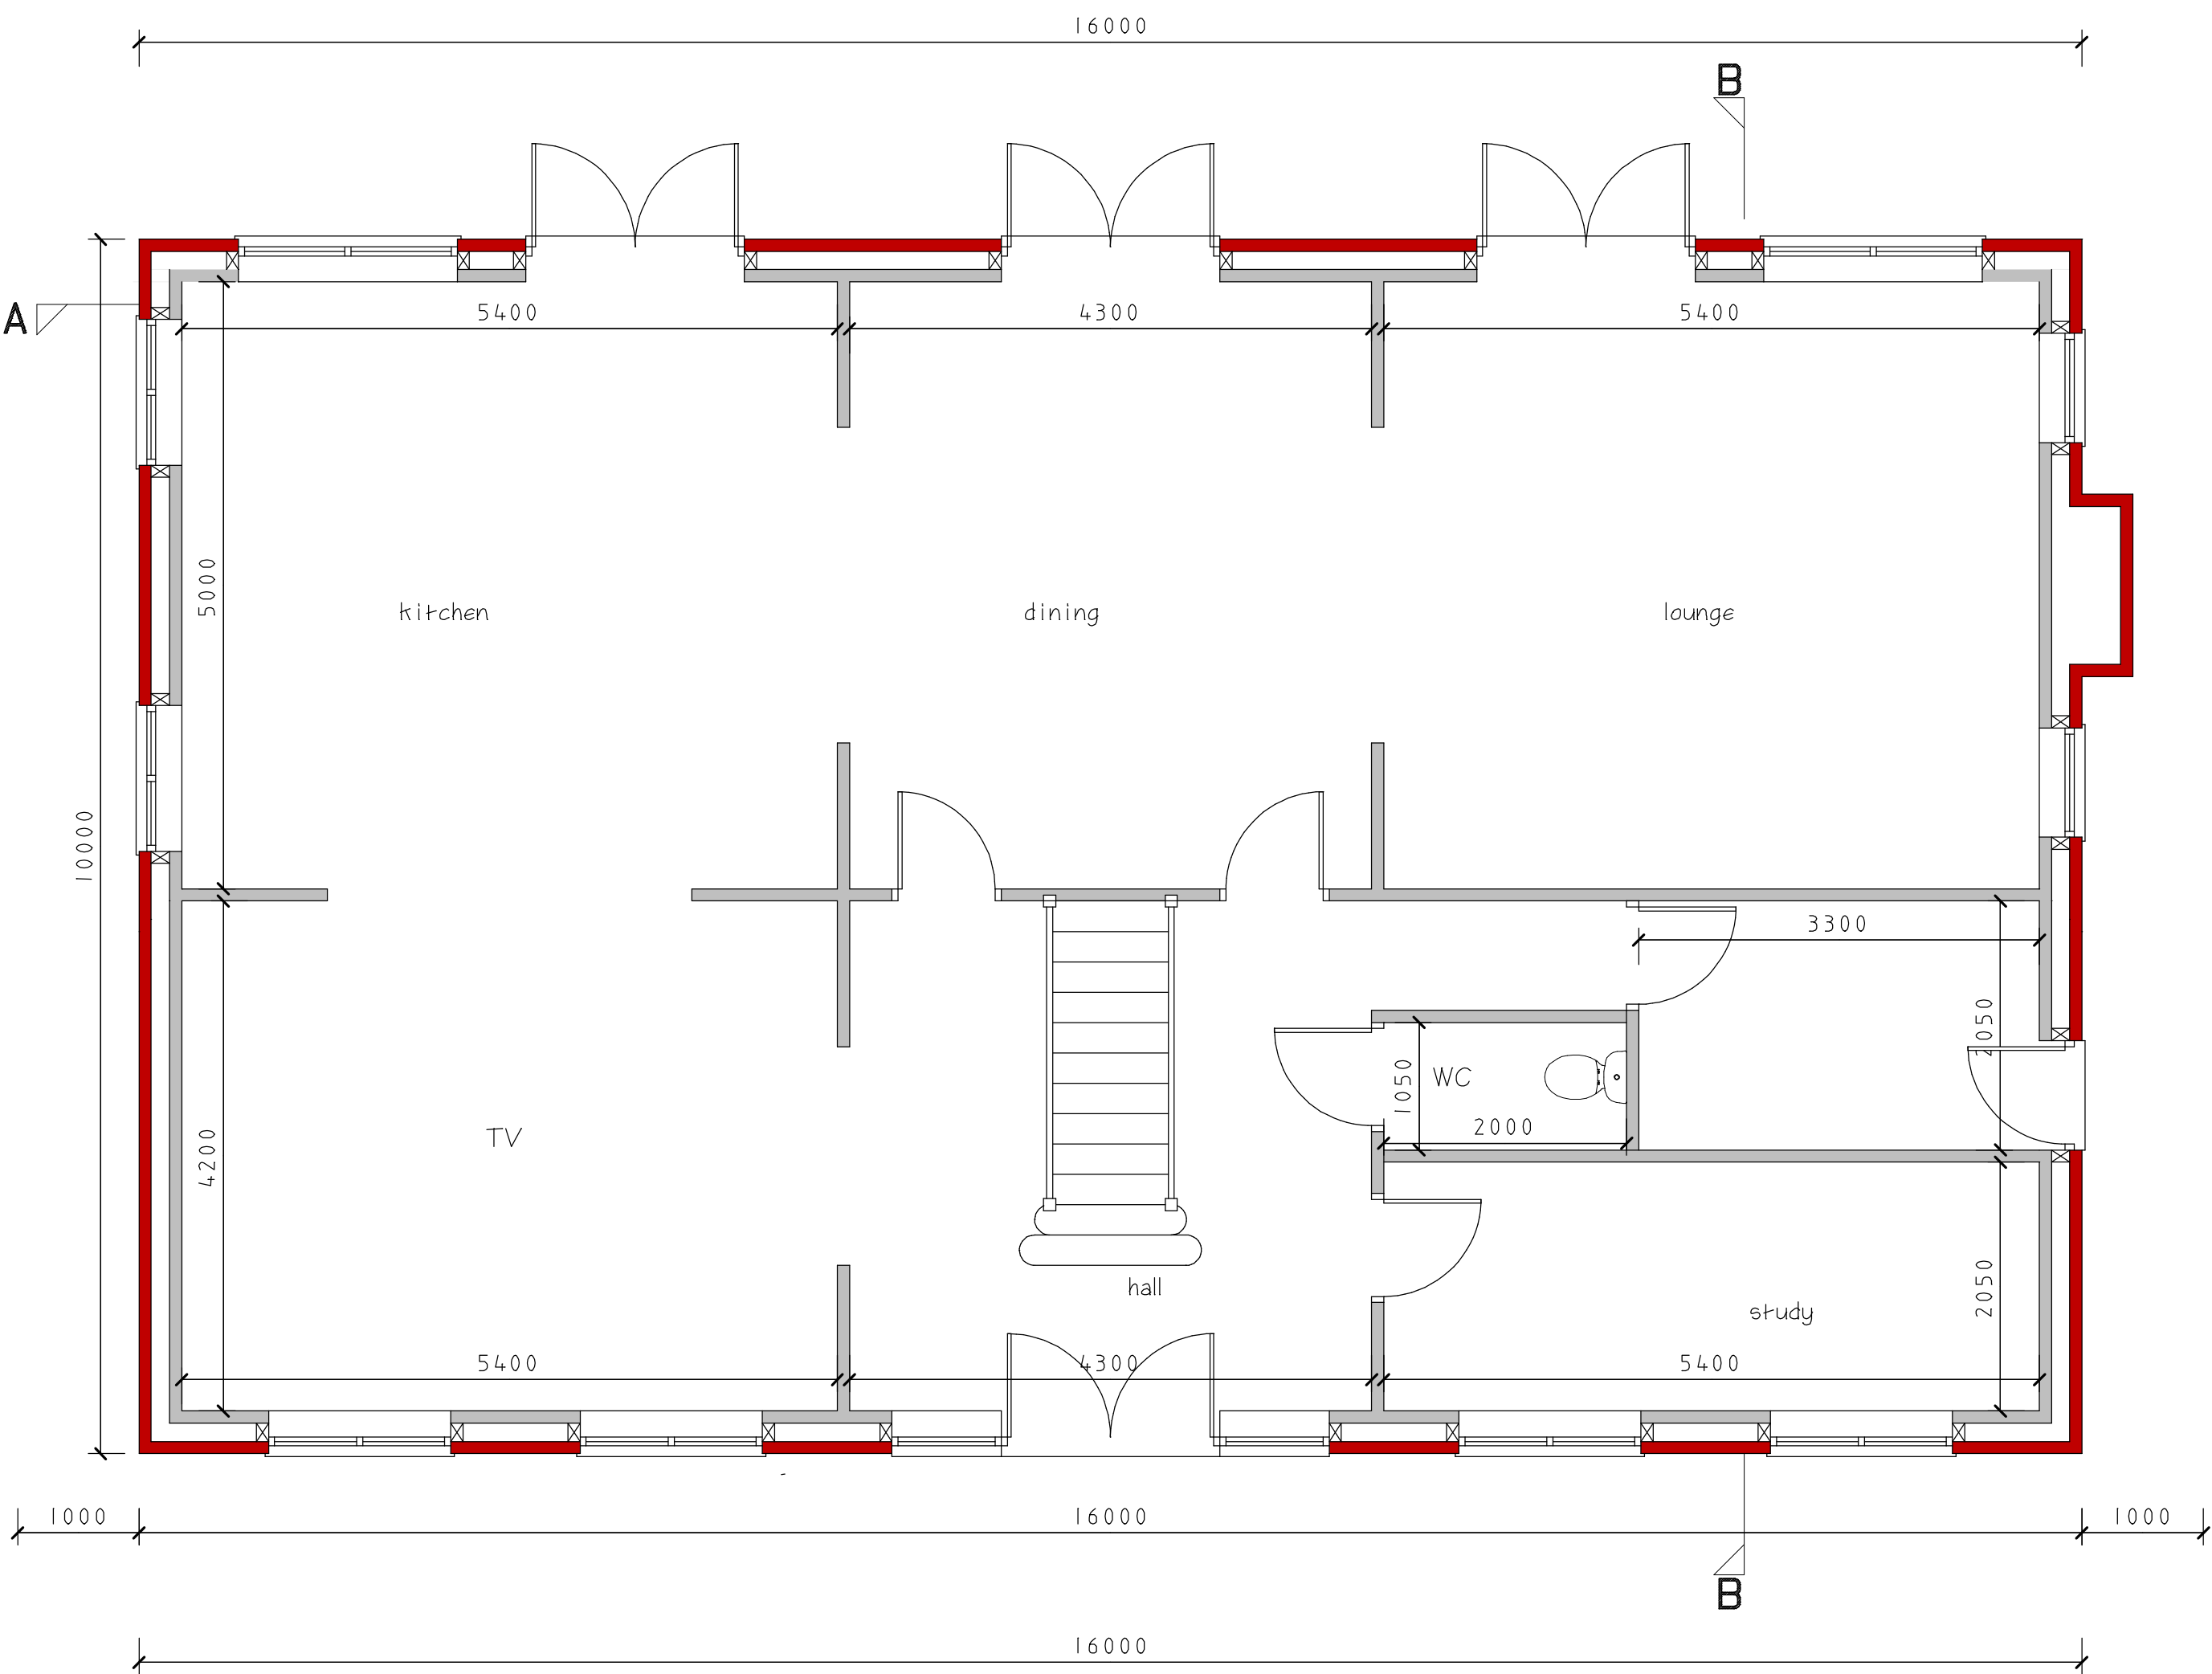

CLIENT			
Arthur McDonagh			
JOB TITLE			
Bradwardine Desford Lane Ratby Leicester LE9 2BQ			
DRAWING TITLE			
Demolish Existing Bungalow And Stable Block Replace With New Detached Bungalow And Stable Block			
SCALE	SHEET	DATE	DRAWN BY
1:50 & 1:100	A1	Nov 2023	A Moore
ANDREW MOORE ARCHITECTURAL SERVICES Tel; 07973397765 Email;andrewmoore@workmail.com			
DRG NO			SHEET NO
1629 REV-A			1