



Annexe Containg Treatment Room
And Accomodation For Carers

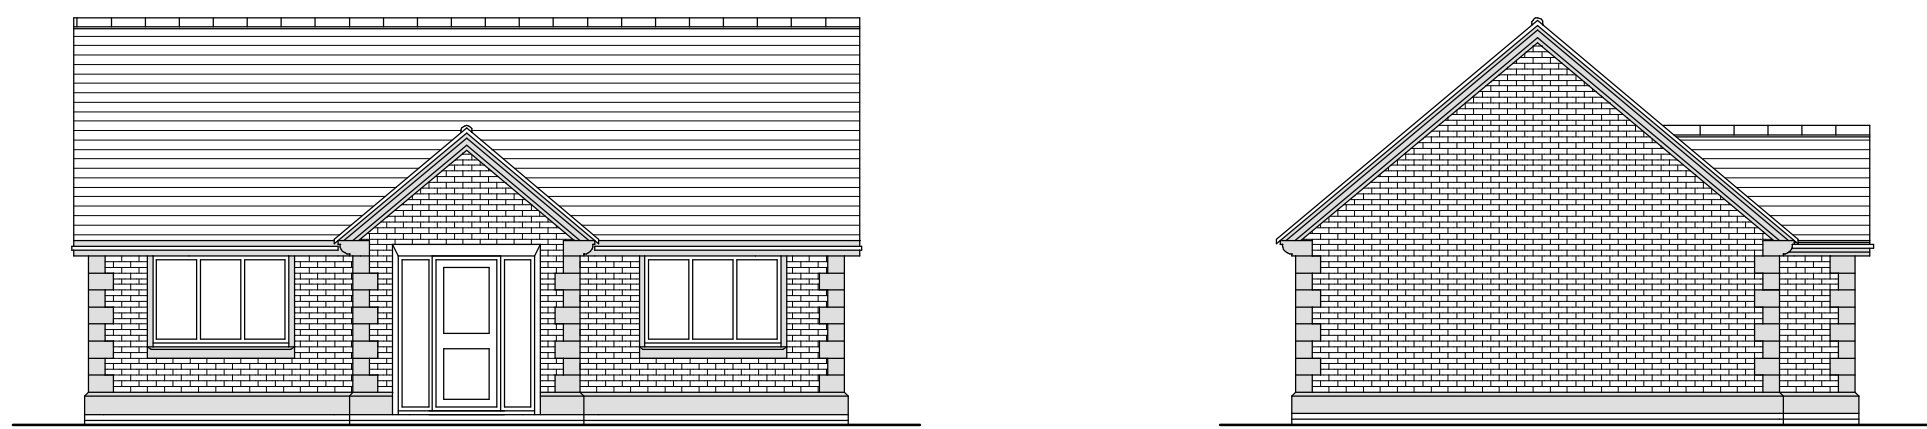


Annexe Front Elevation Annexe Side Elevation

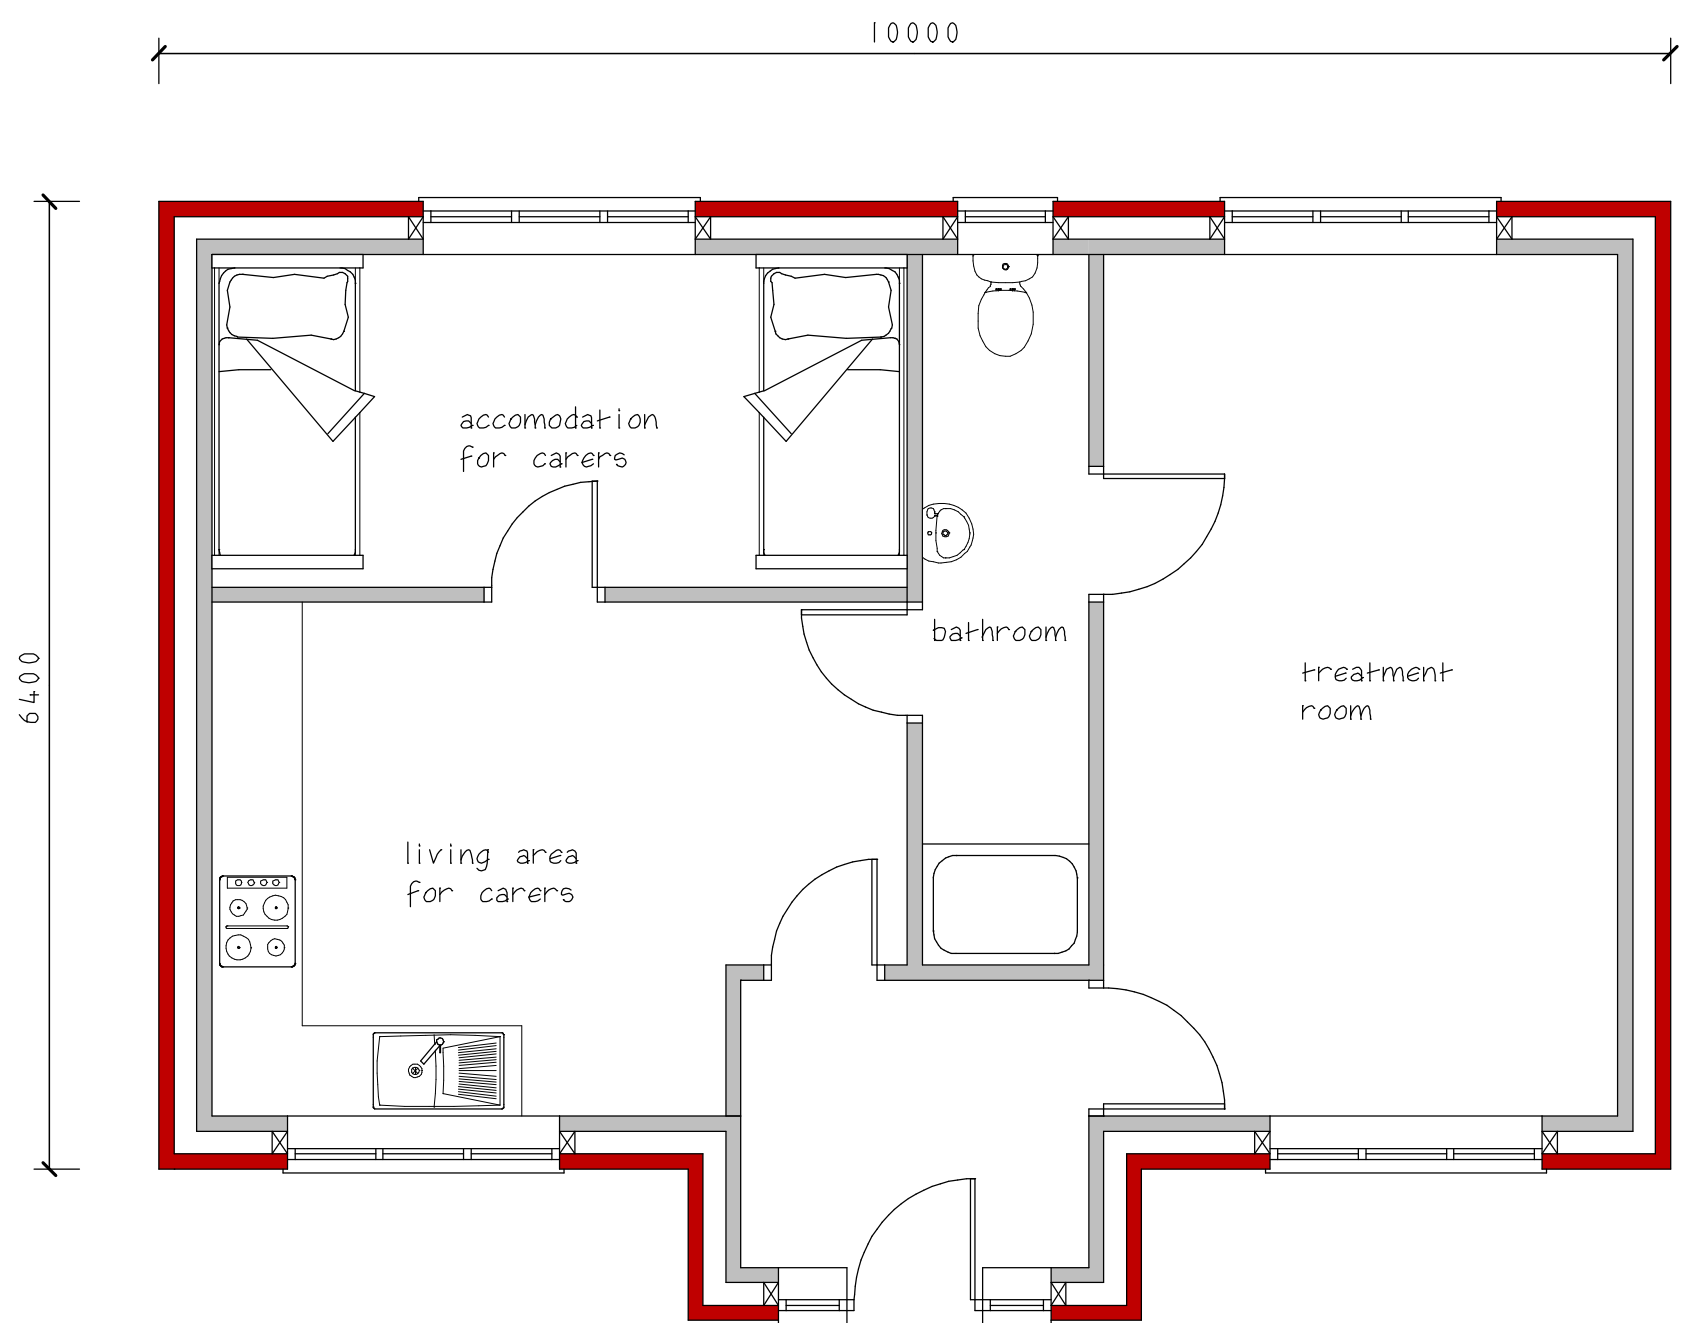


Annexe Ground Floor

Typical Stable Block

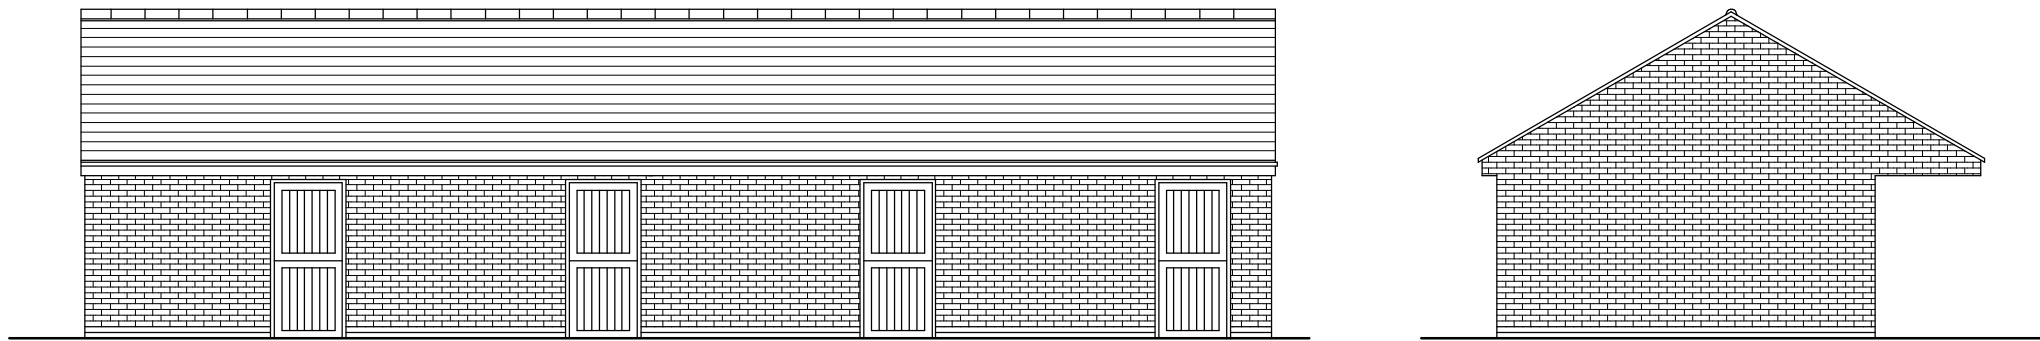


Stable Block Front Elevation Stable Block
Side Elevation

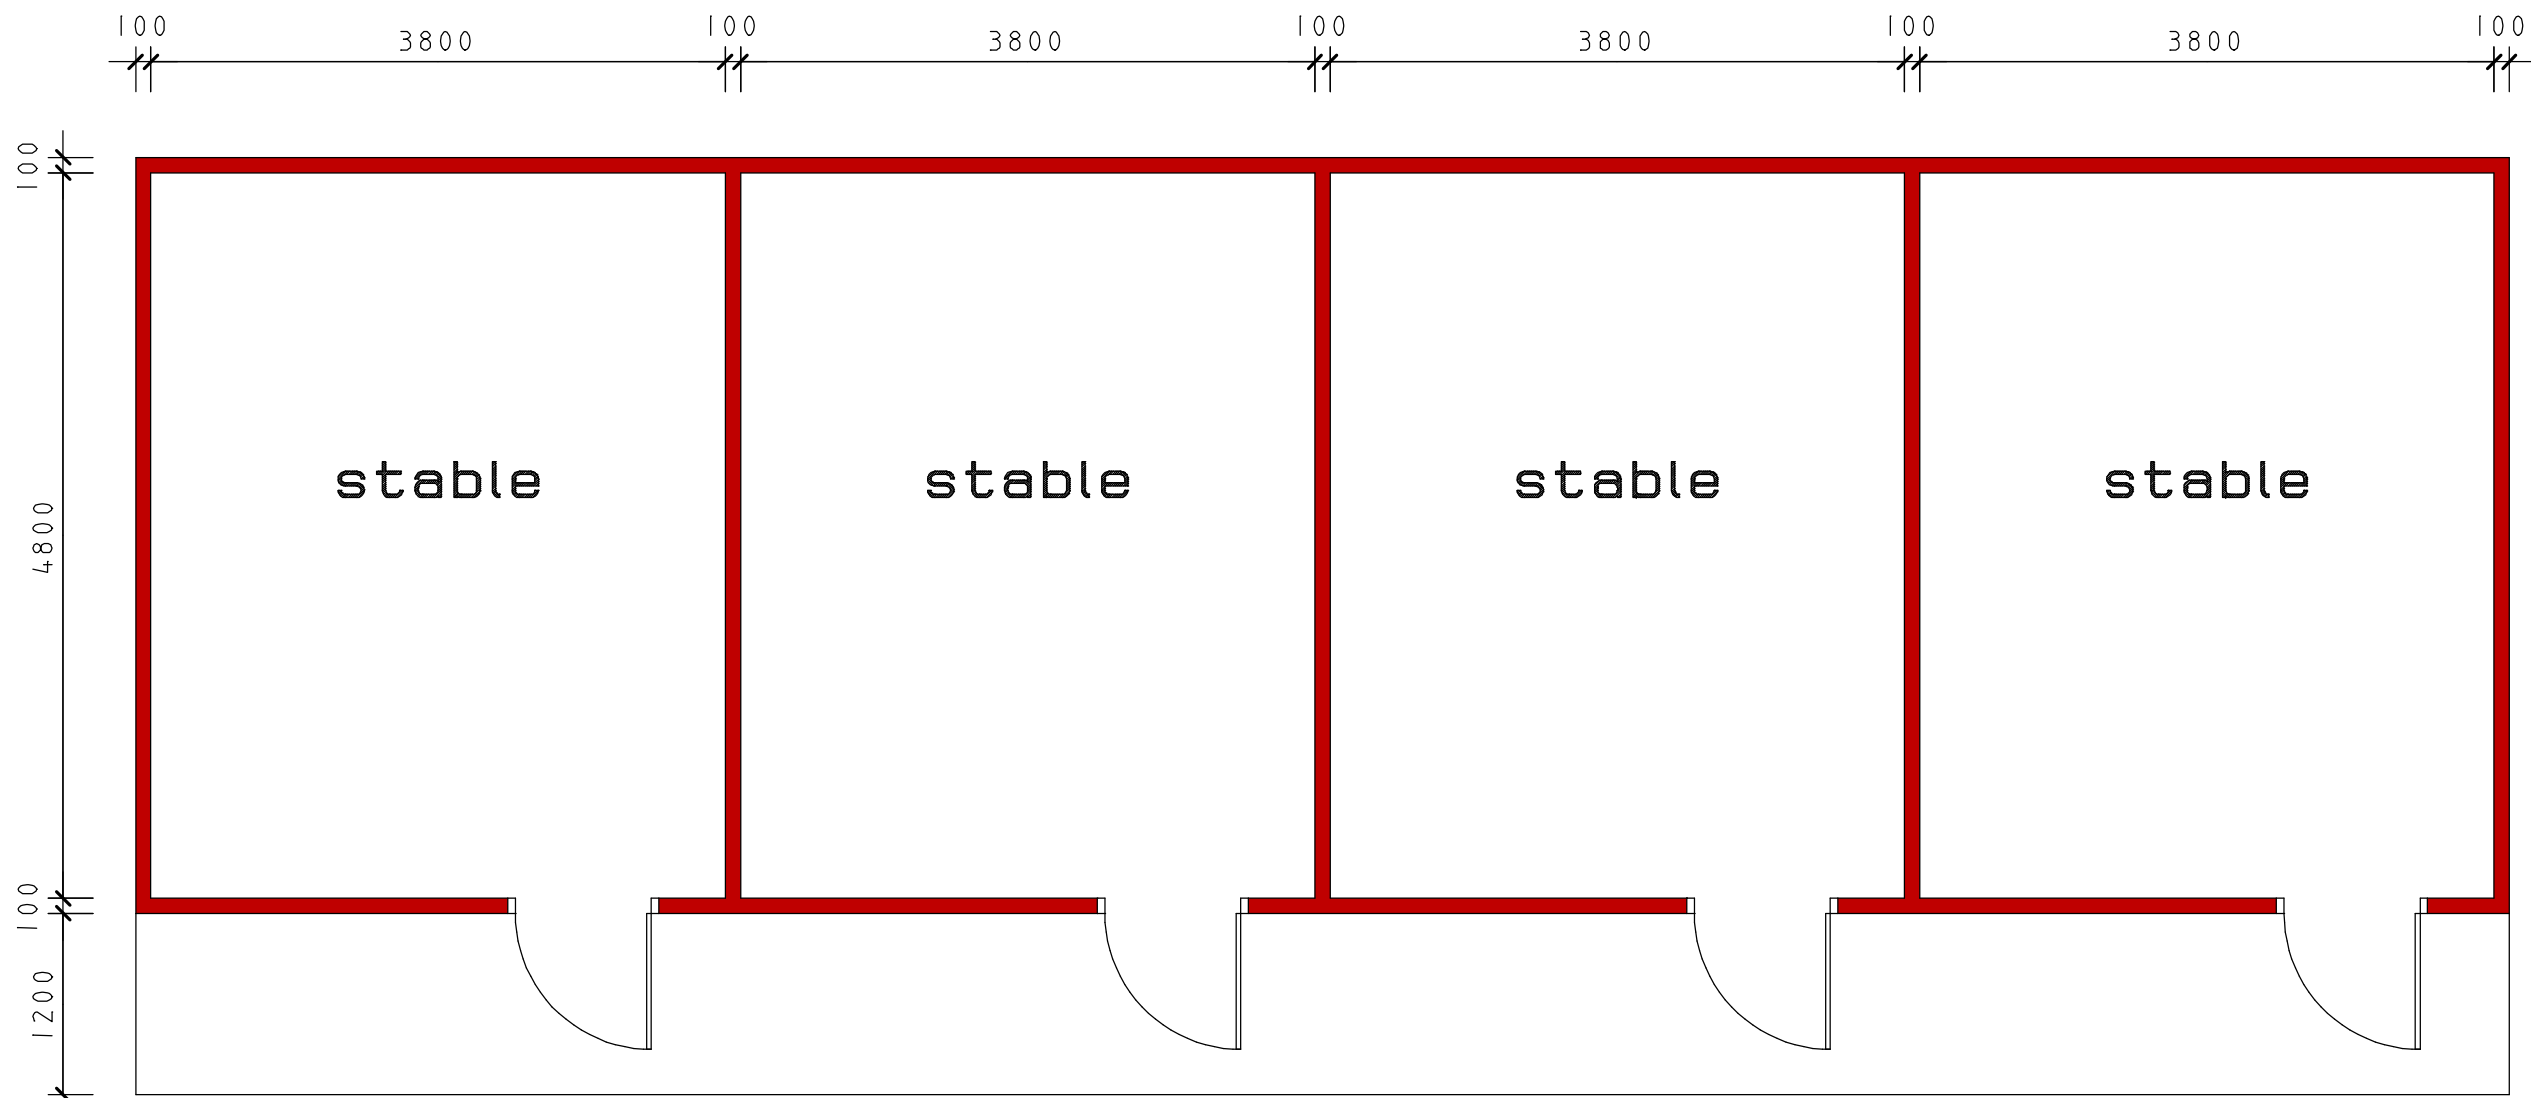


One Block Of Stables
Three Blocks In Total

Garage

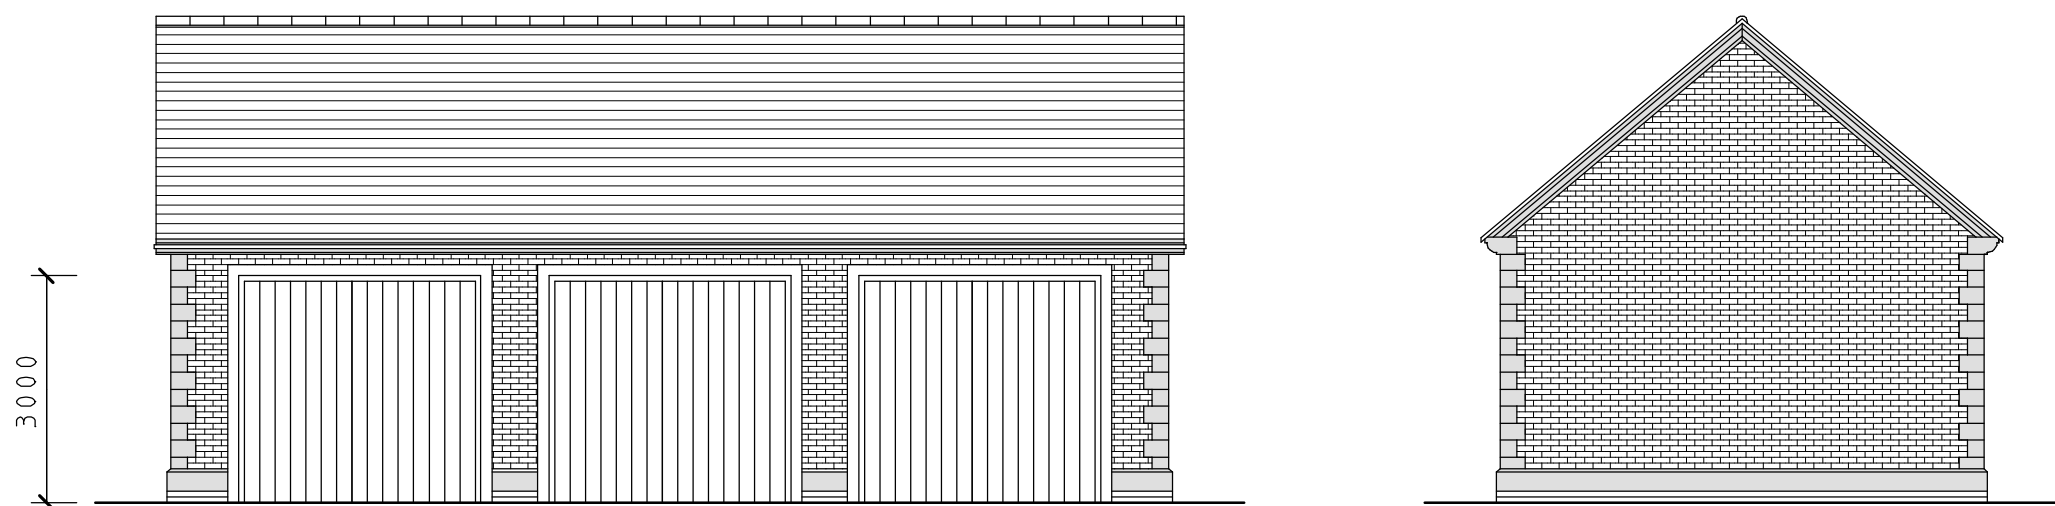

Garage Front Elevation Garage Side Elevation

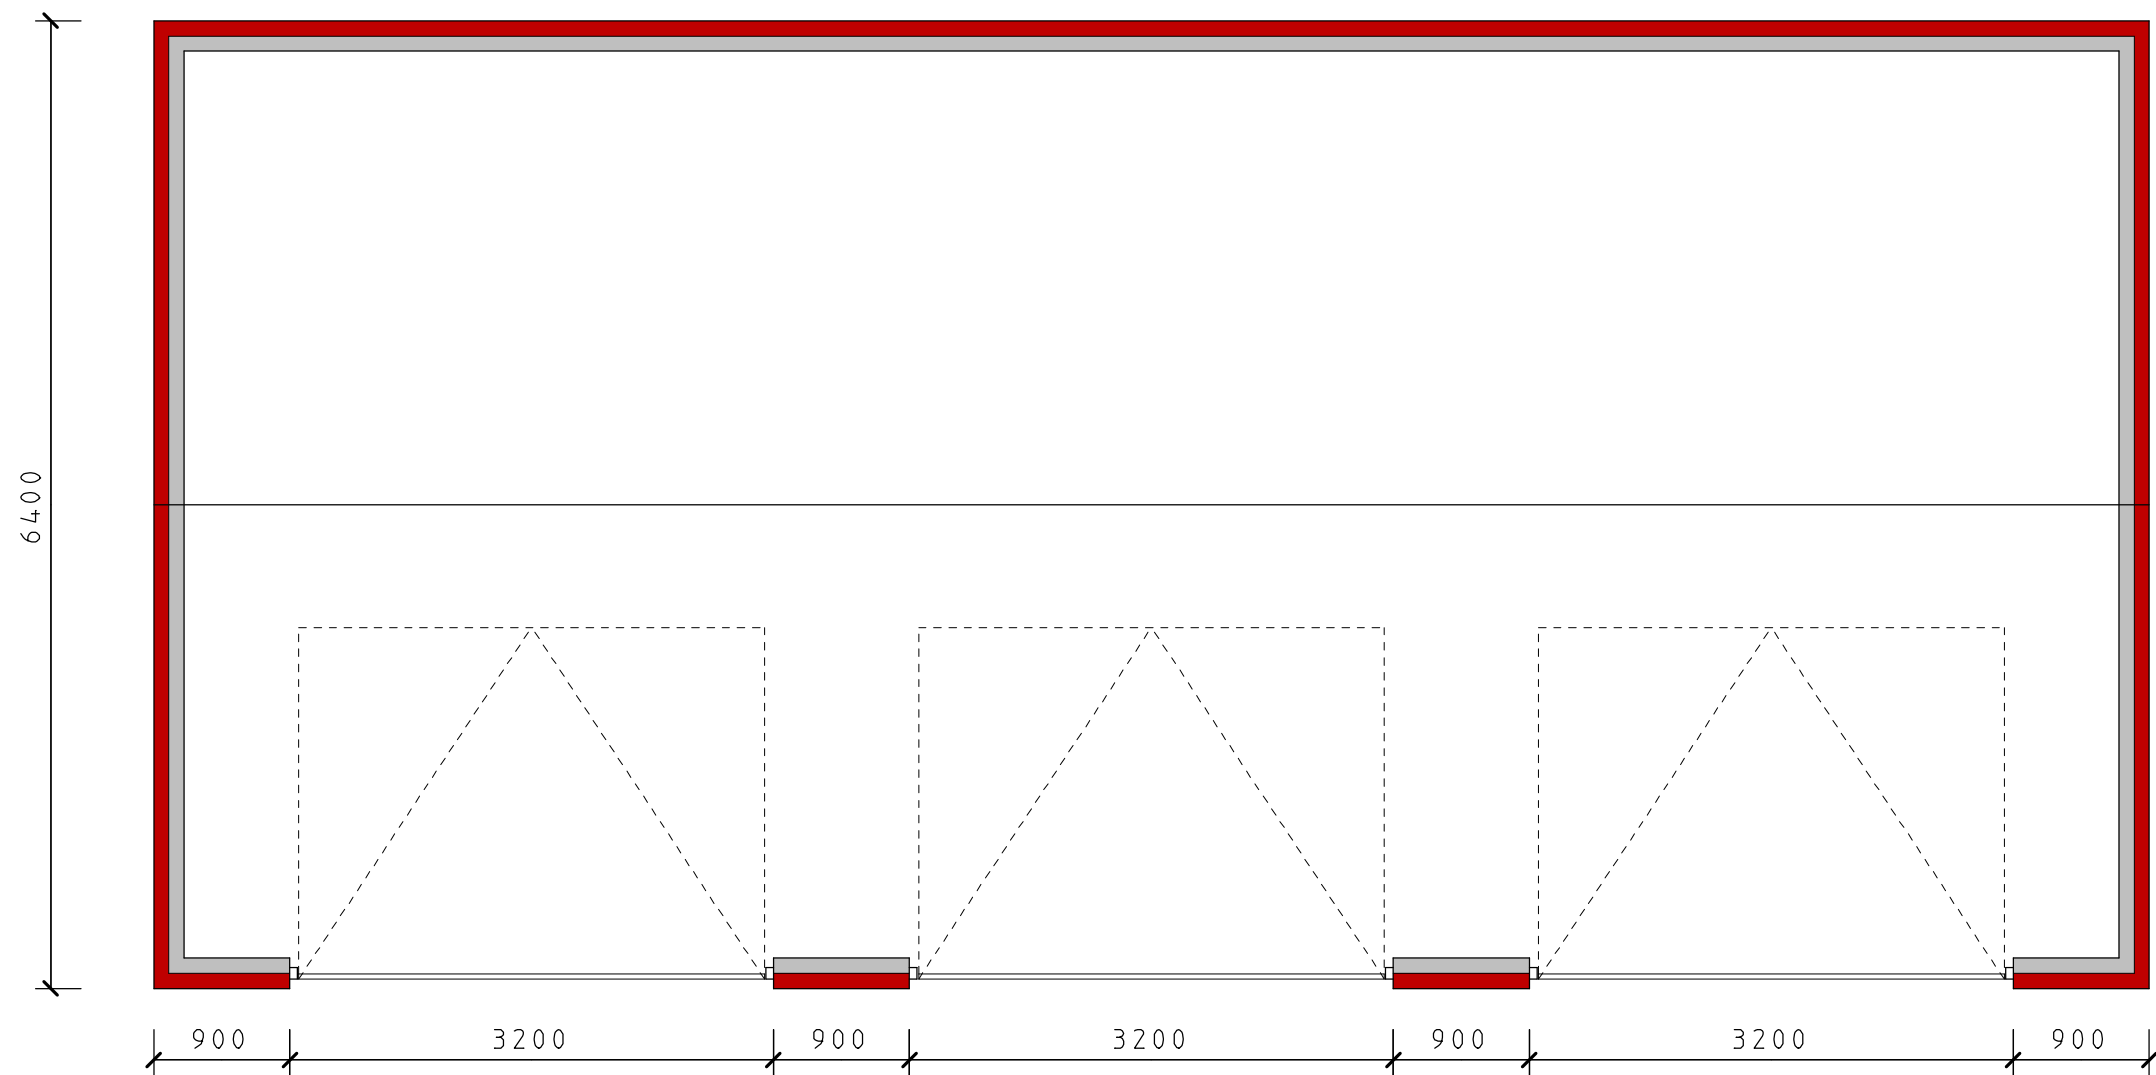

Garage Floor Plan

CLIENT
Arthur McDonagh
JOB TITLE
**Bradwardine
Ratby Road
Kirby Muxloe
Leicester
LE9 2BQ**

DRAWING TITLE
**Demolish Existing
Bungalow And Stable
Block Replace With
New Detached House
And Stable Block
Outbuildings Plans**

SCALE	SHEET	DATE	DRAWN BY
1:50 & 1:100	A1	Nov 2023	A Moore

ANDREW MOORE
ARCHITECTURAL SERVICES
Tel: 07973397765
Email: andrewmoore@workmail.com

DRG NO	SHEET NO
1629 REV-A	2