




Proposed Front Elevation

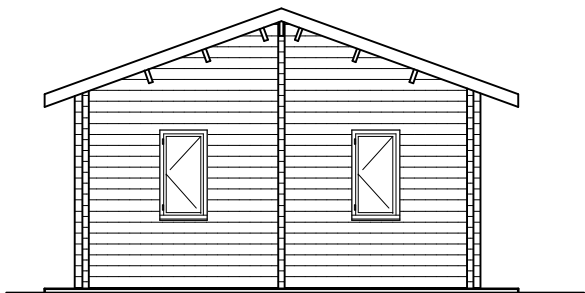


Proposed Side Elevation

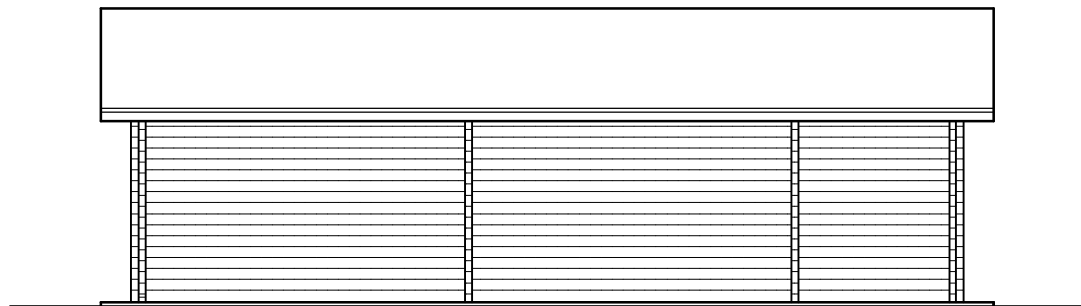

Proposed Rear Elevation

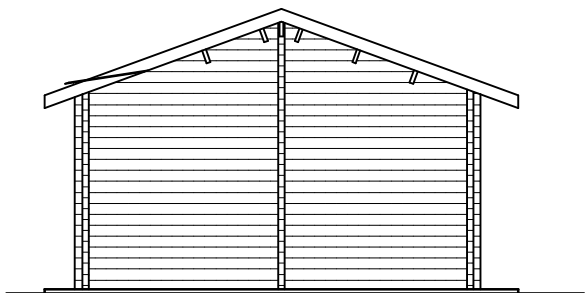

Proposed Side Elevation

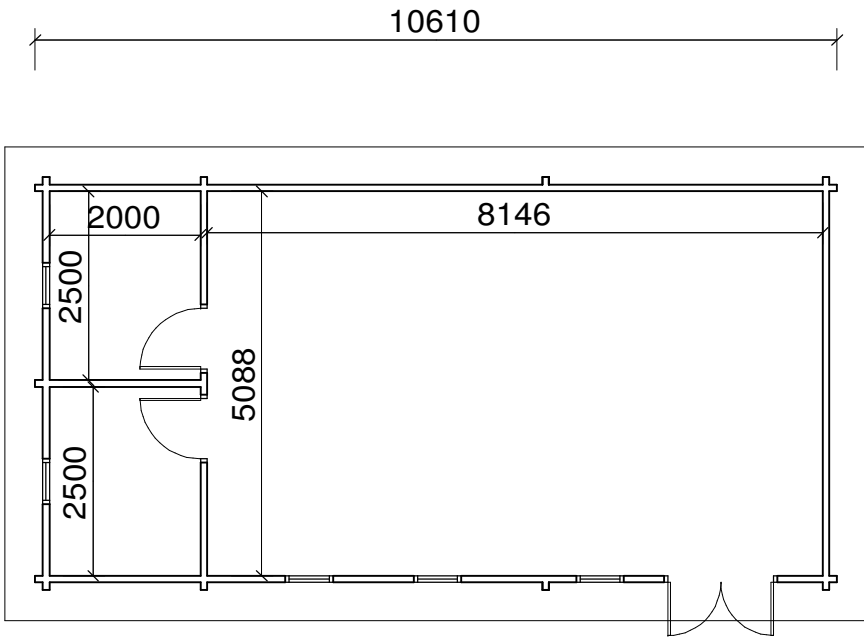

Proposed Plan



Project: Home Education Block	Drg.Title: Proposed Floor Plan and Elevations	Date: March 2026	Scale: 1:100 @ A3
		Job No.: SC/0326	Drg. No. Rev. 03