


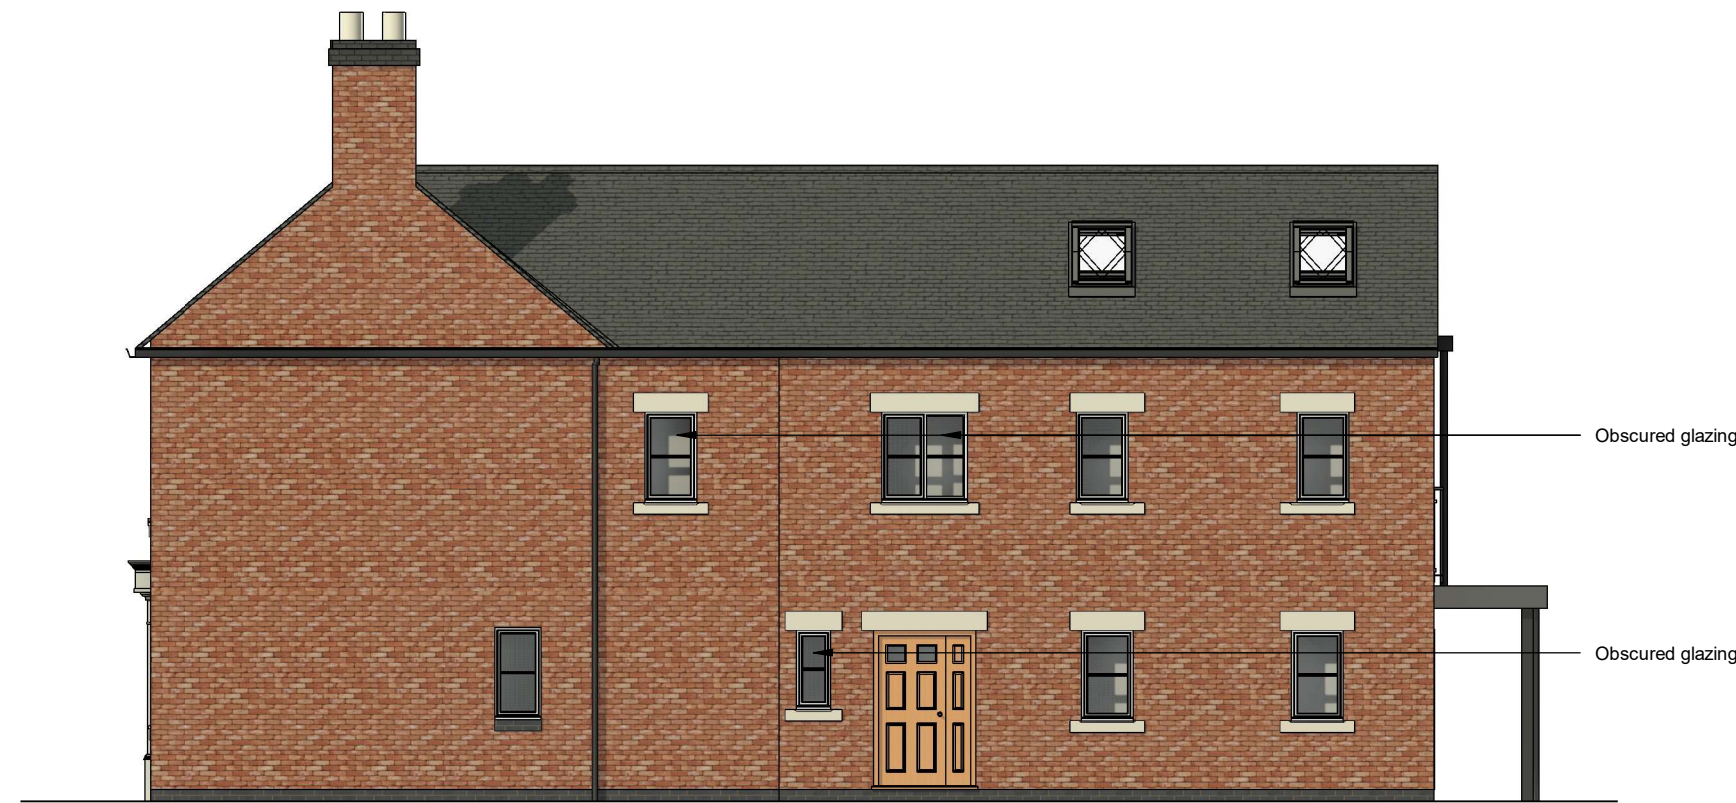

Front Elevation




Side Elevation




Rear Elevation




Side Elevation

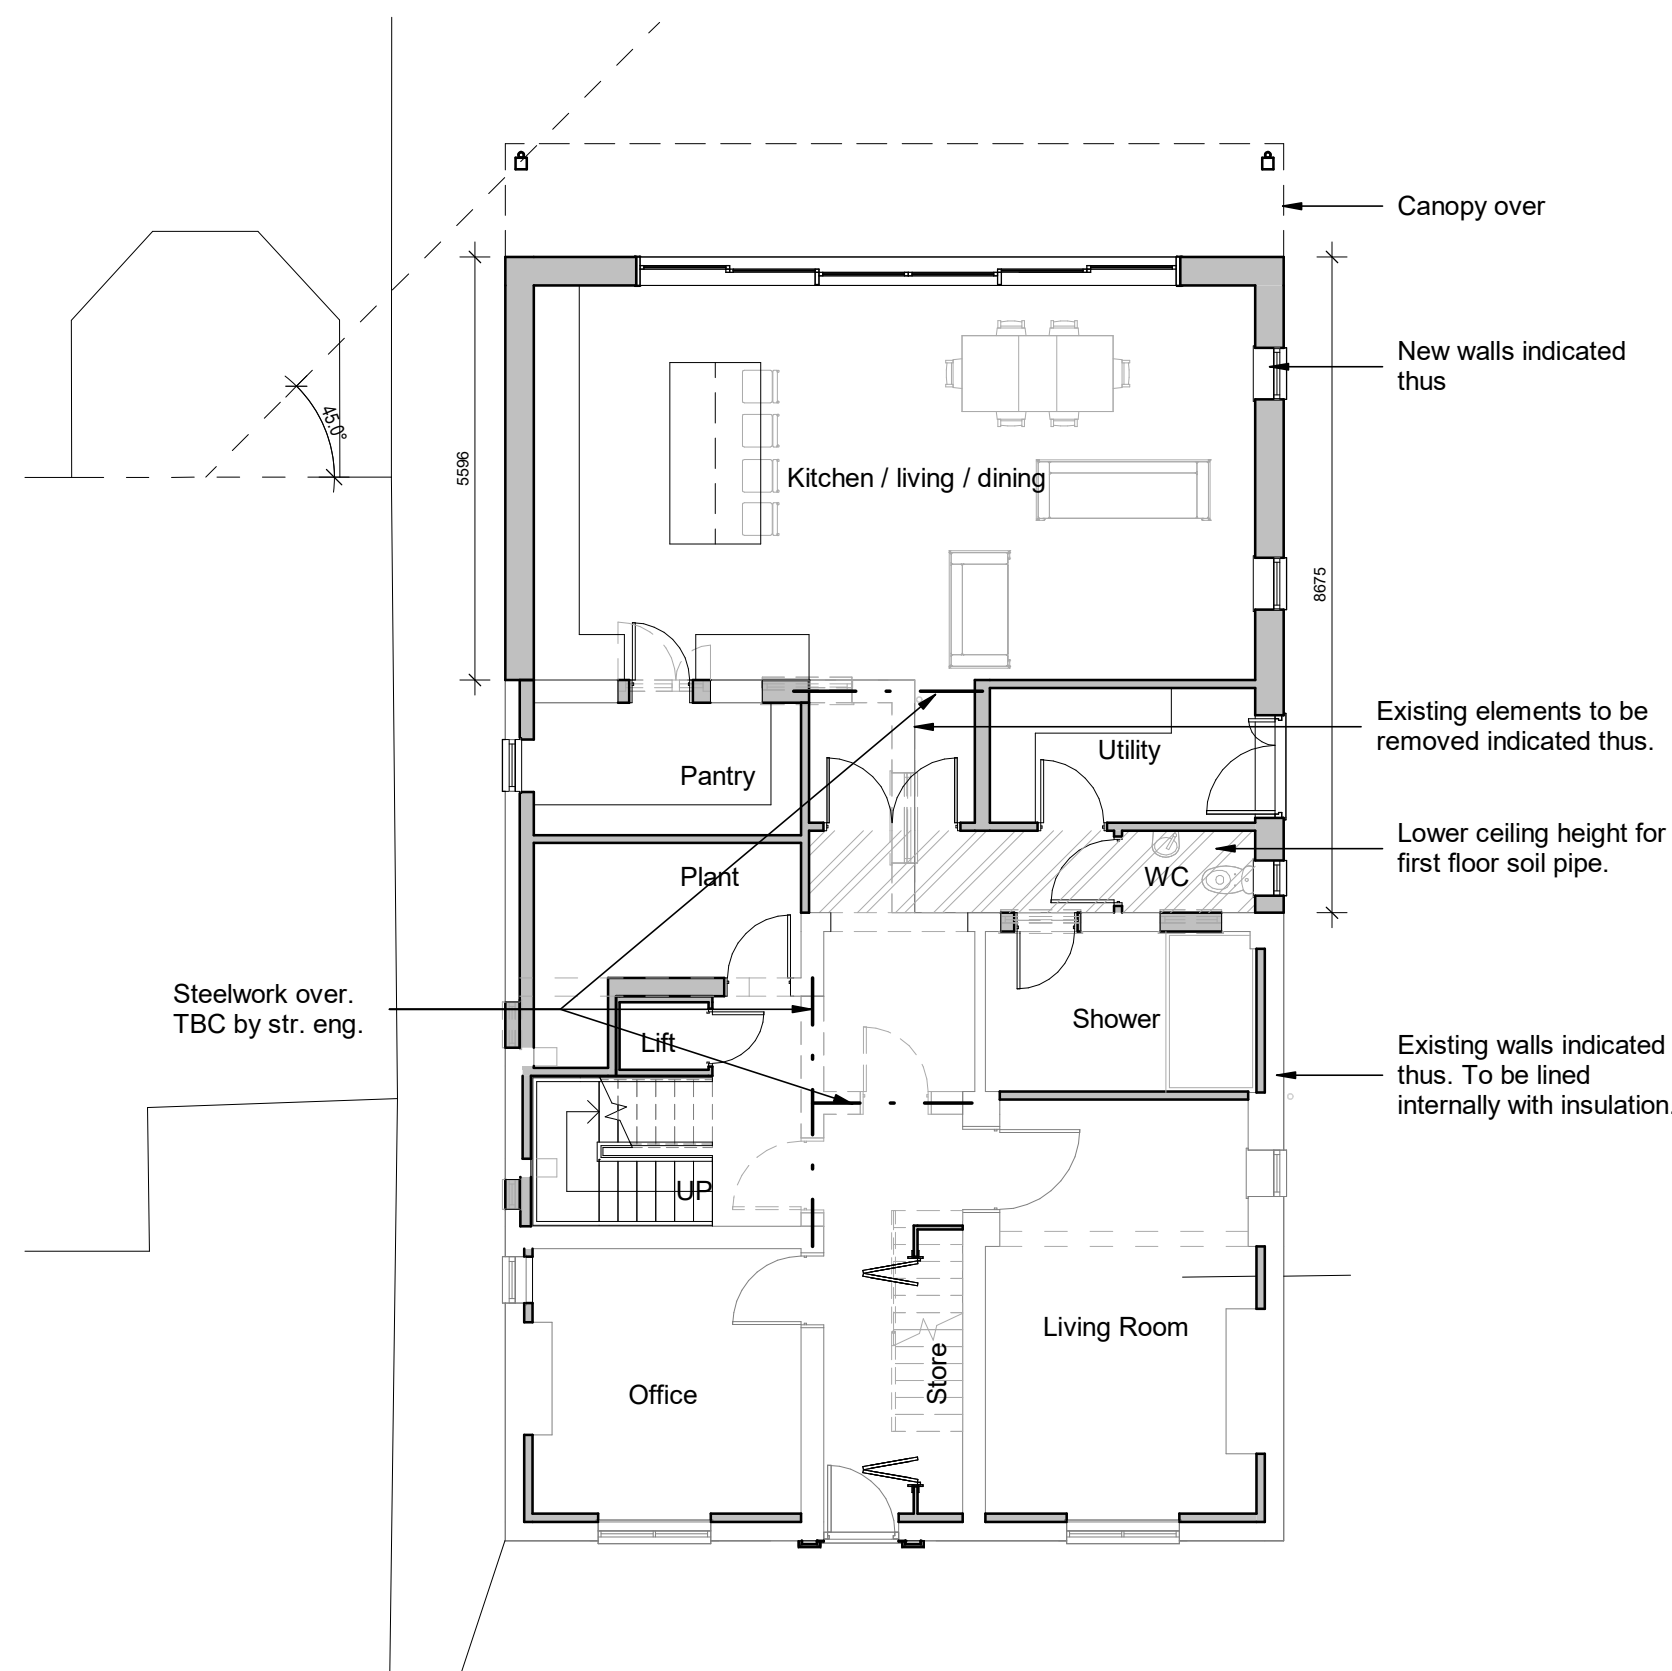

Ground Floor Plan

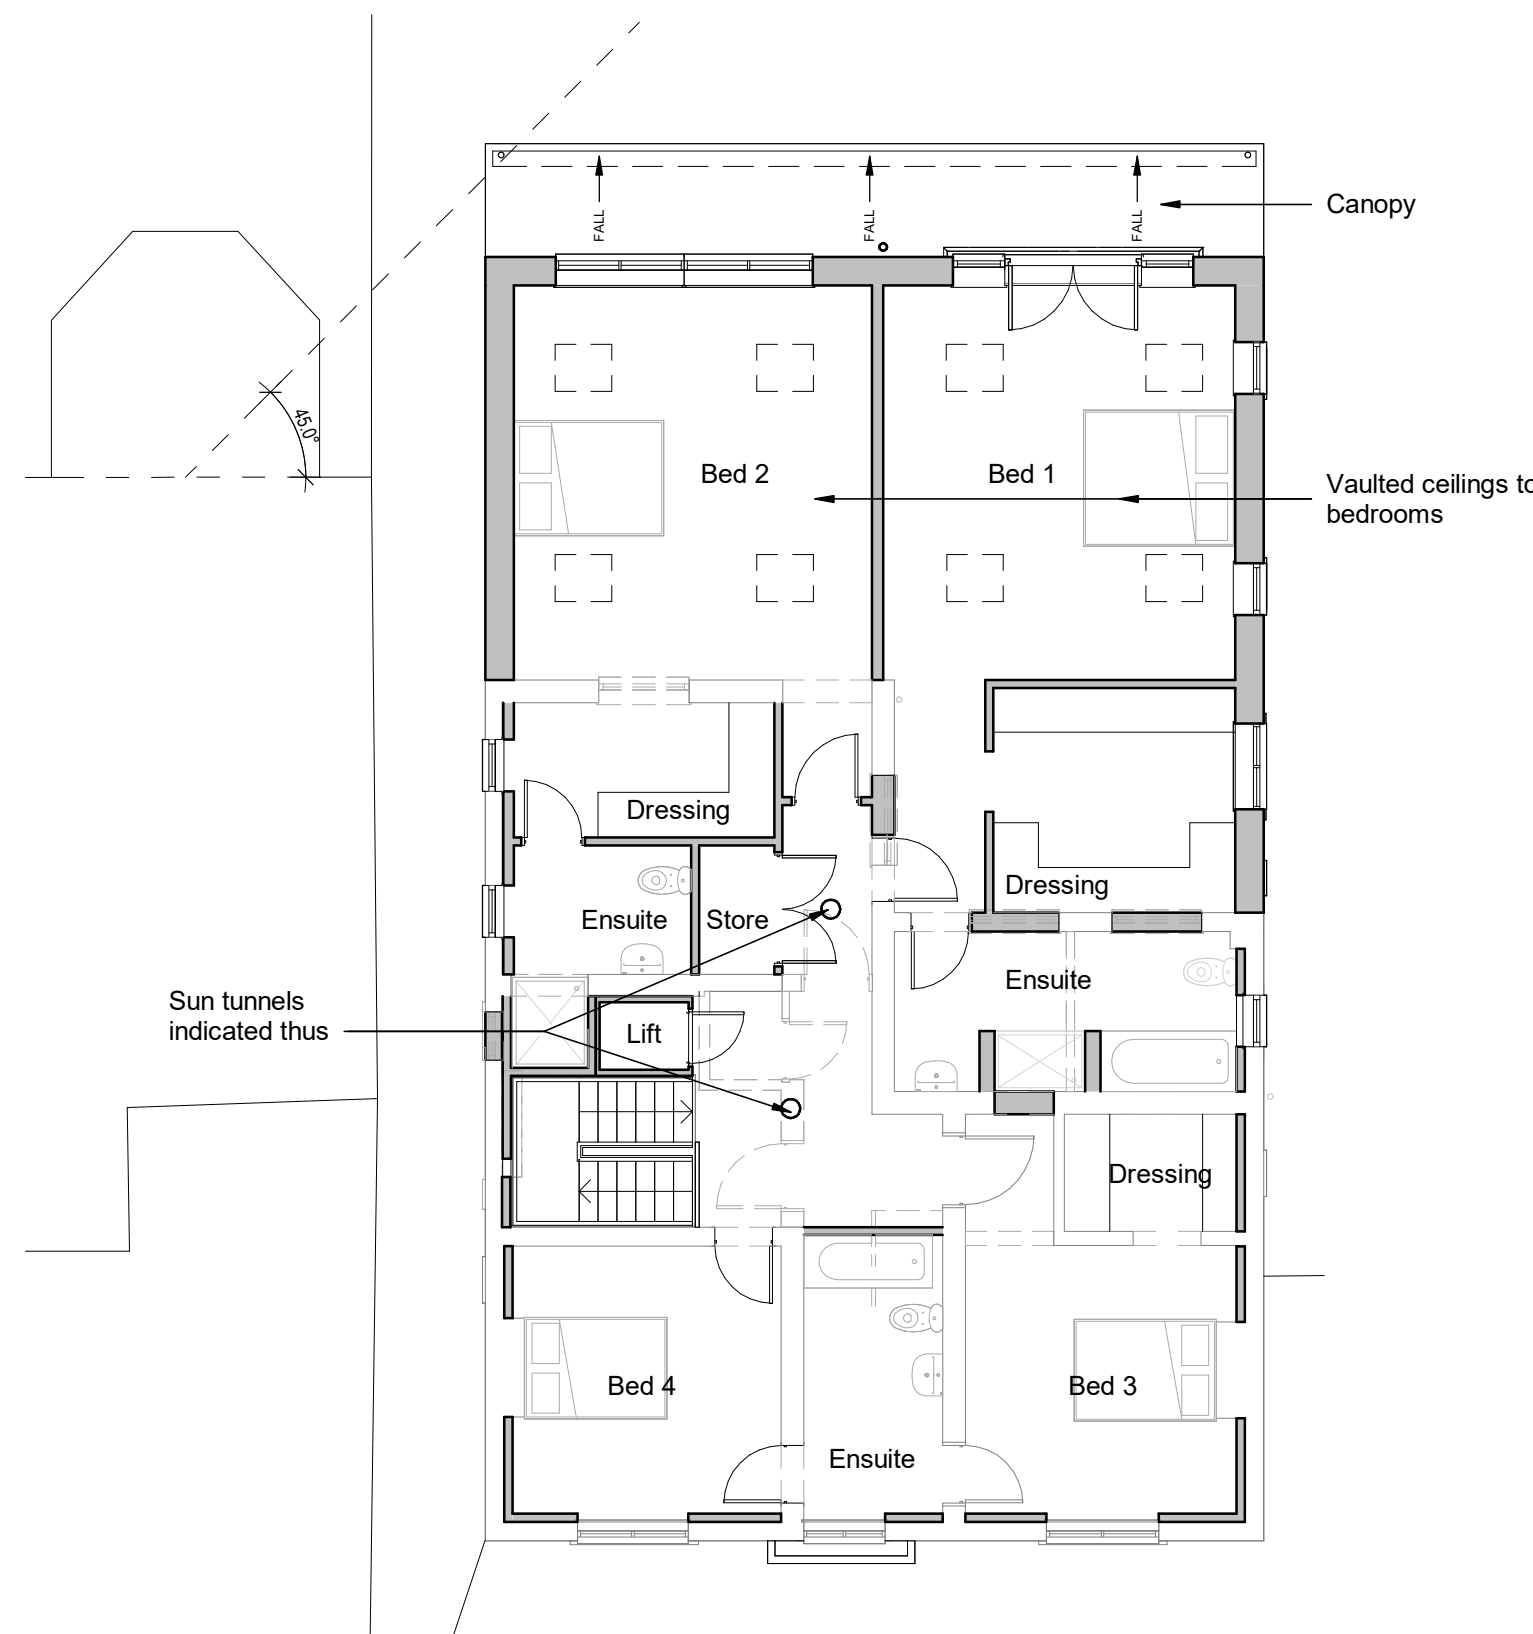

First Floor Plan

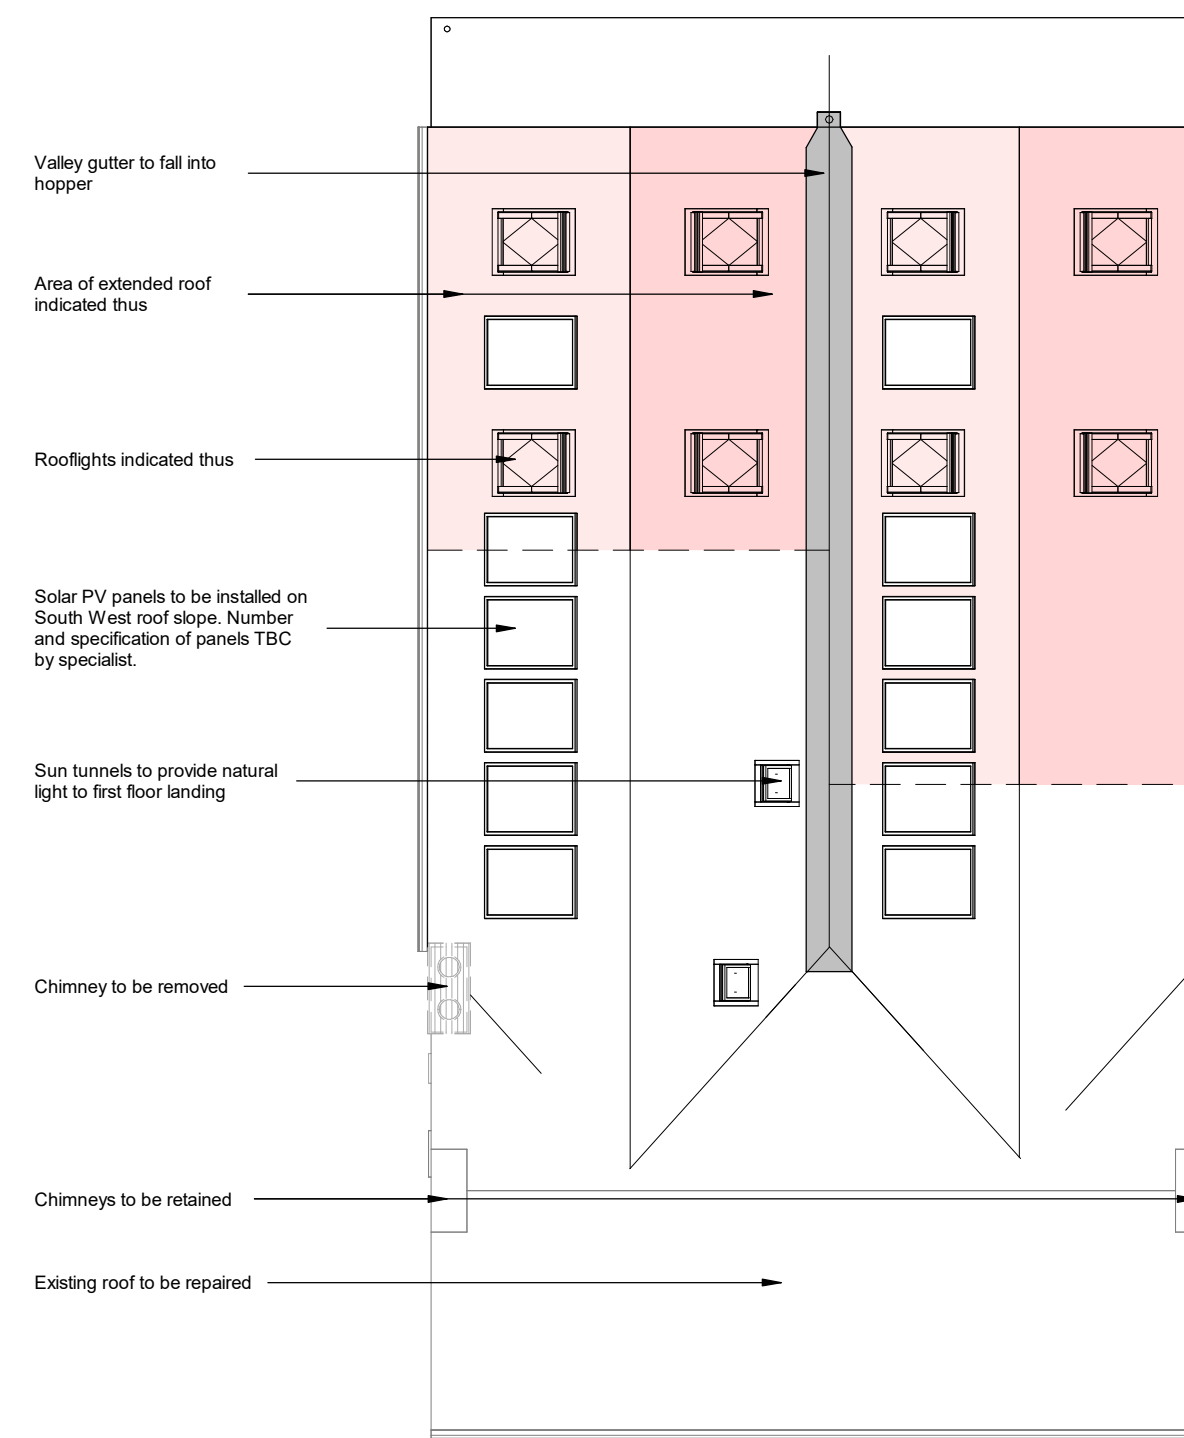

Roof Plan

Client		Mr & Mrs Igoe		HAYWARD architects	
Project Title		Extensions and Alterations 39 Main Street Carlton			
Drawing Title		As proposed		19 Station Road Hinckley Leicestershire LE10 1AW Tel: 01455 635 665 www.haywardarchitects.co.uk	
Scale	1:100	Date	January 2026	Sheet	Job No.
Author	ZLM	Checked by		A1	25 / 121
THE COPYRIGHT OF THIS DRAWING IS RESERVED BY HAYWARD ARCHITECTS LTD. REPRODUCTION IN ANY FORM, EITHER IN WHOLE OR IN PART, IS FORBIDDEN WITHOUT THE PRIOR WRITTEN PERMISSION OF THE COPYRIGHT HOLDER. DO NOT SCALE DIMENSIONS AND ONLY THE DIMENSIONS SHOWN SHALL APPLY.				Drawing No.	02d
				PLANNING	