
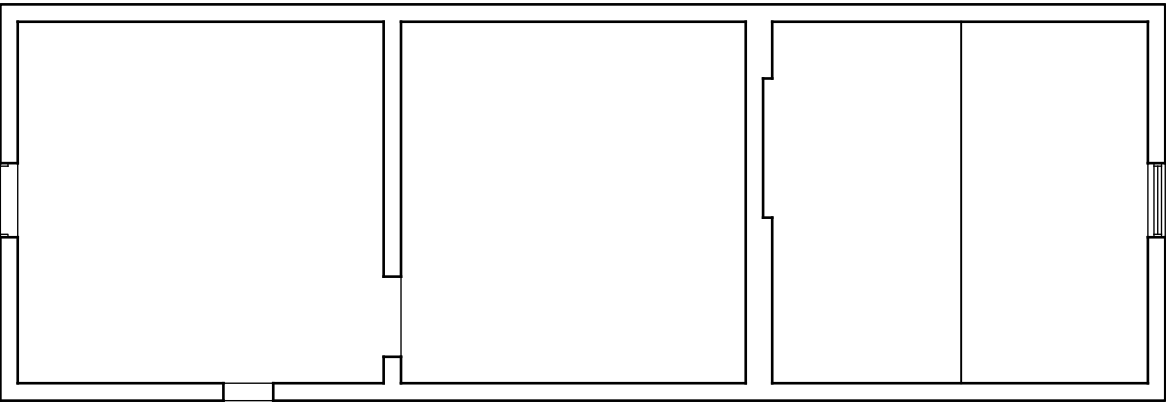


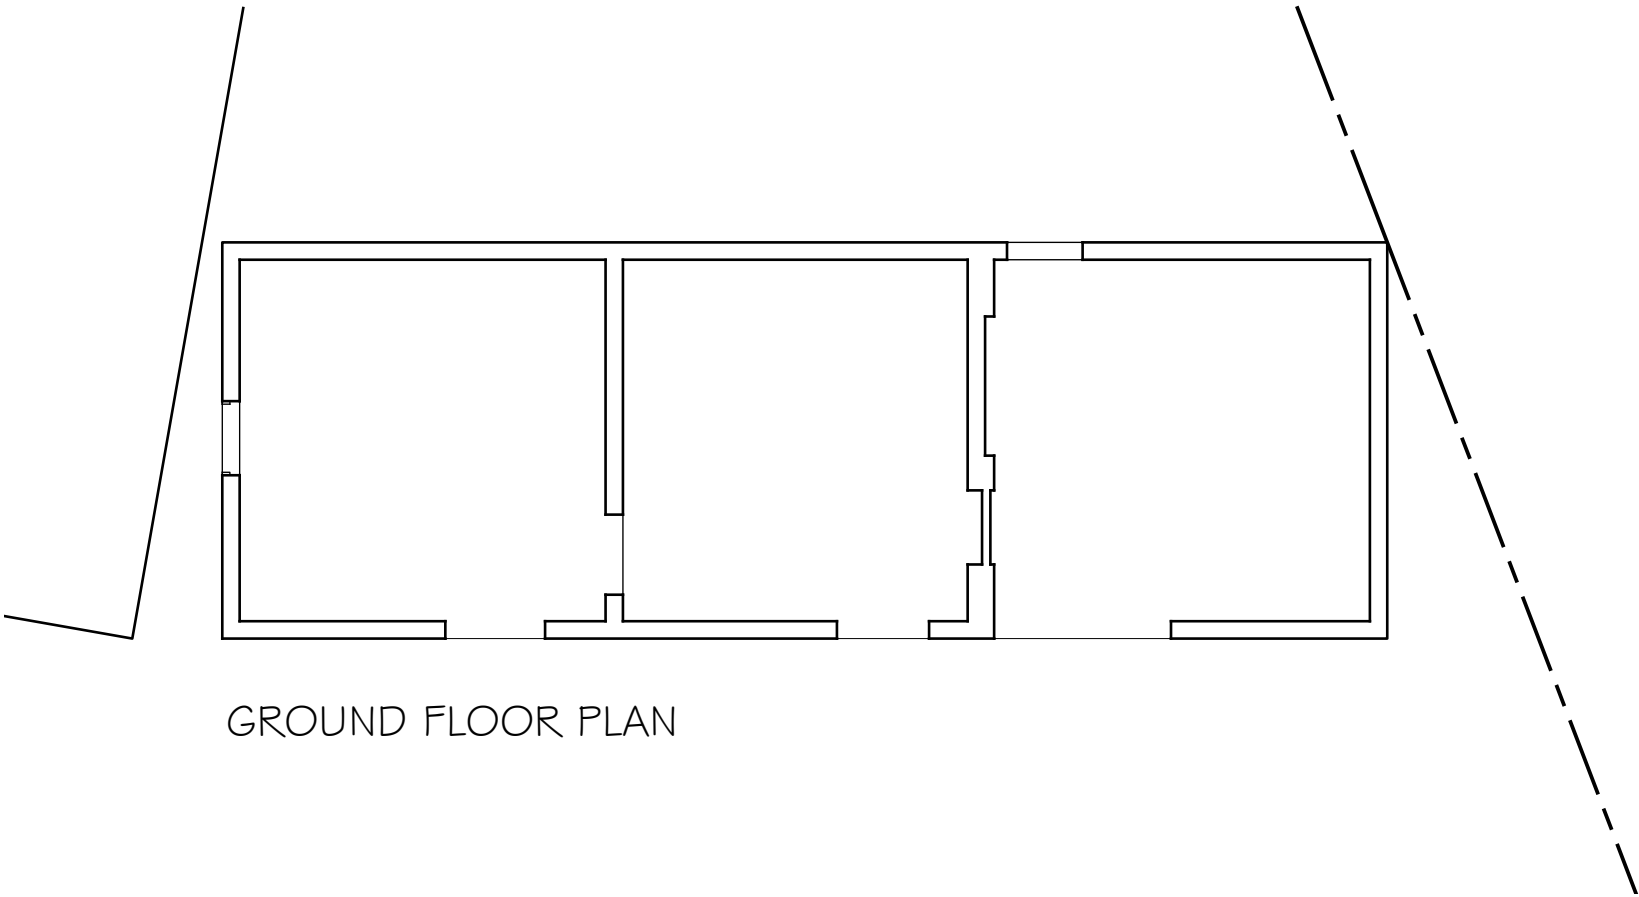

07703 482710
enquiries@jdparchitects.co.uk

Project	RESIDENTIAL DEVELOPMENT RATCLIFFE CULEY	Date	Nov 23
Drawing	BARN 2 EXISTING FLOOR PLANS	Scale	1 : 100
Client	Root 2 Lean	Dwg No	2305/20