



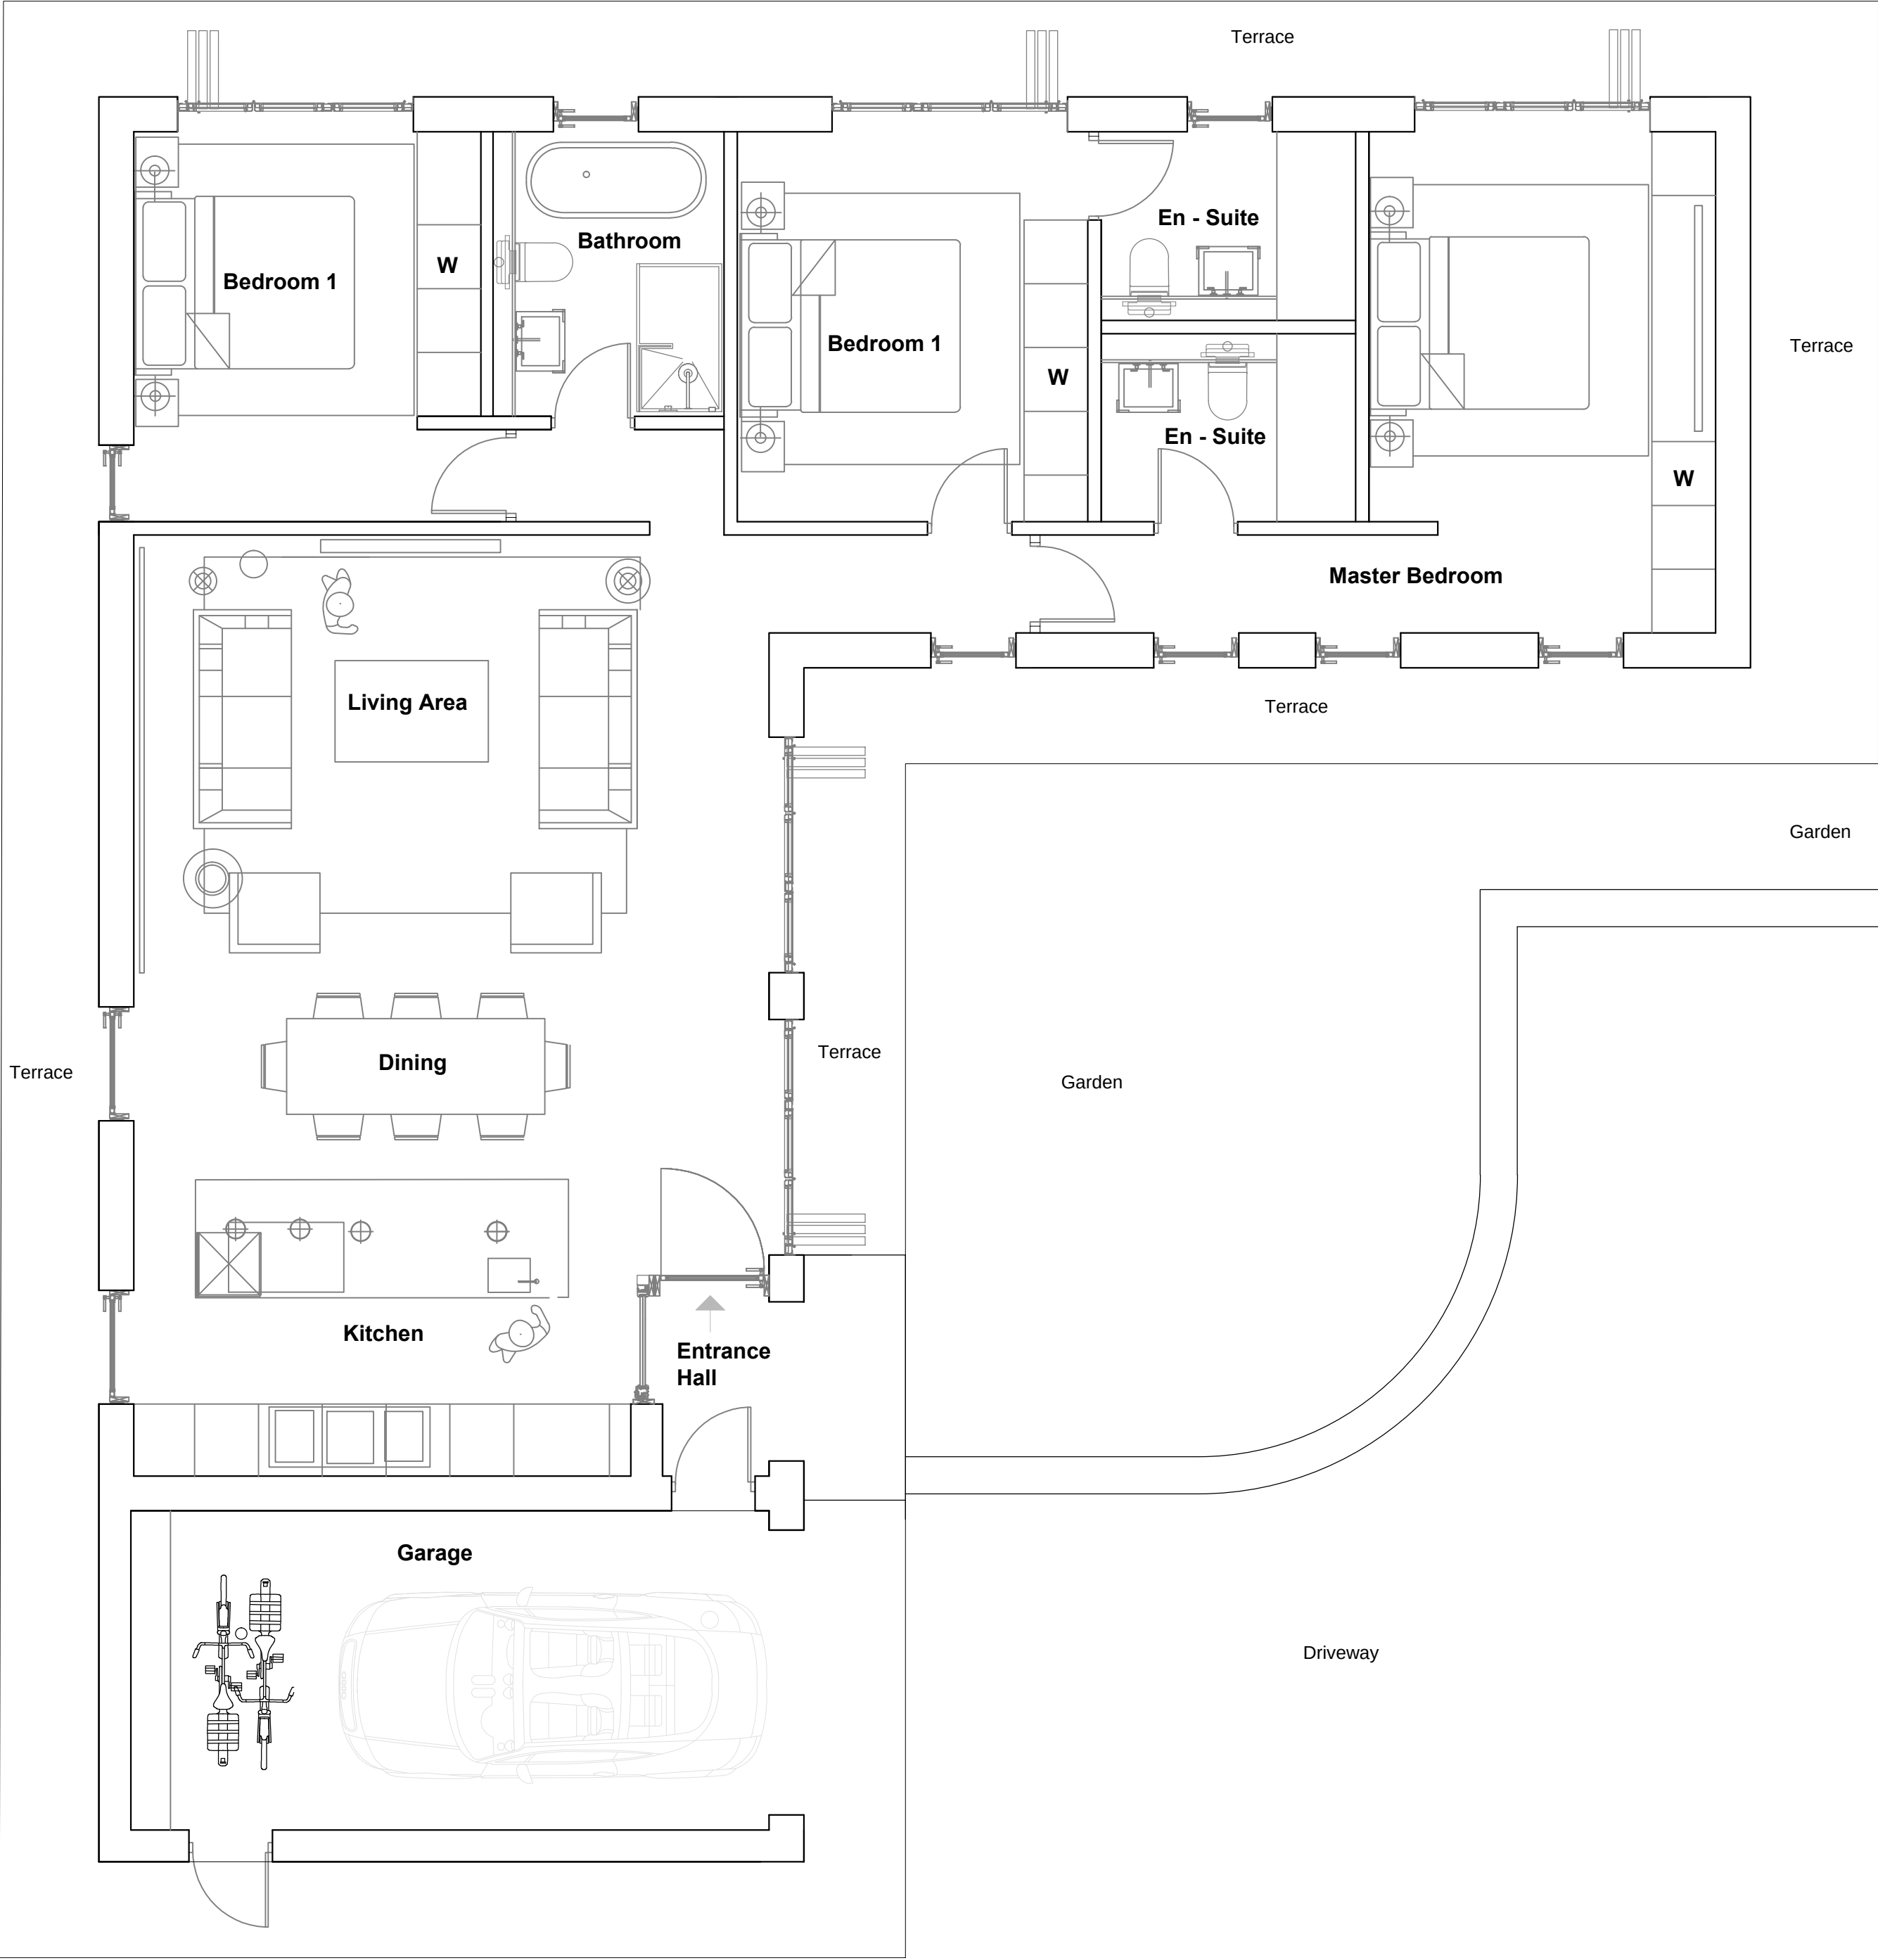

Proposed Ground Plan_Scale_1:50

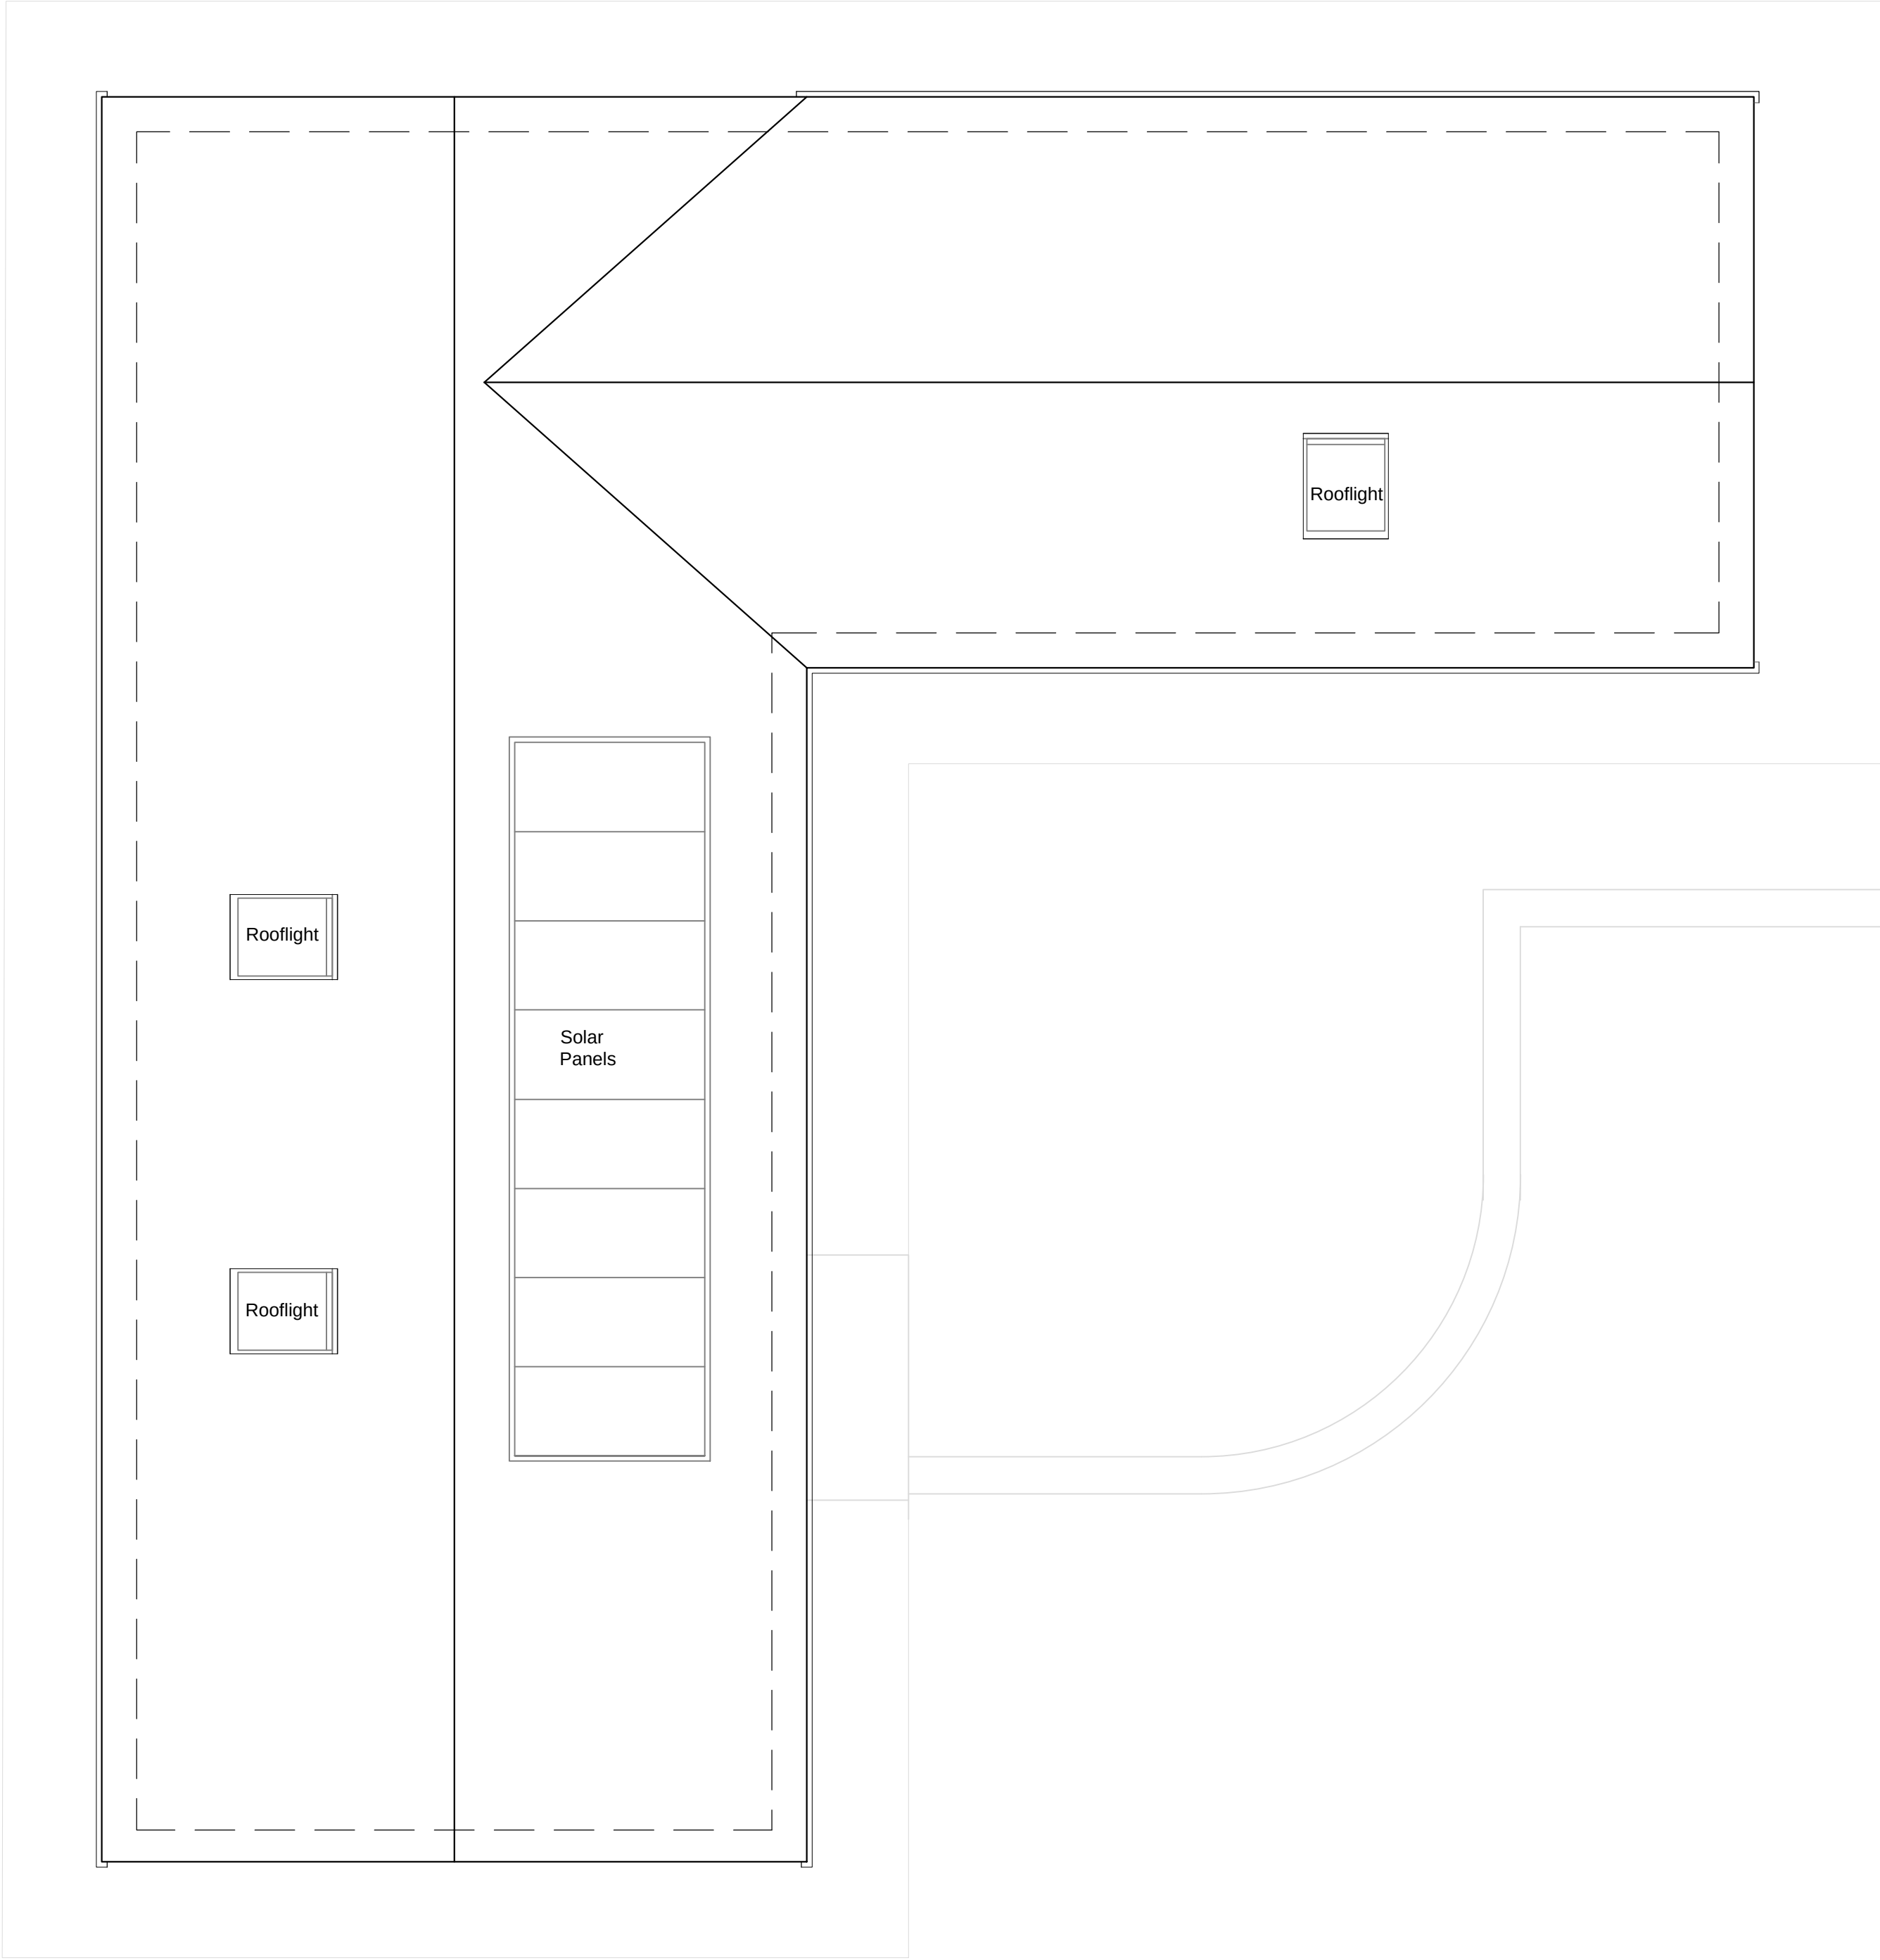

Proposed Roof Plan_Scale_1:50



Wall Reference	Orientation 	REV	BY	DATE	DESCRIPTION OF AMENDMENTS	KEY PLAN	REFERENCE NOTES:	CLIENT	PROJECT Land Adjacent No 1 & 3 Church Lane Thornton_Leicestershire	DRAWING TITLE Proposed Plans				
										BAILEY-ENGLISH STUDIO	ISSUED FOR Planning	DATE	SCALE	DRAWN BY
												12.06.2023	1:50 @ A1	RBE
GENERAL NOTES: 1: Do not scale drawings. Dimensions govern. 2: All dimensions are in millimetres unless noted otherwise. 3: All dimensions shall be verified on site before proceeding with the work. 4: Bailey-English Studio, shall be notified in writing of any discrepancies. 5: All information remains the property of Bailey-English Studio, and may not be used for any purpose whatsoever, or reproduced through any medium without the written permission of Bailey-English Studio. 6: All copyrights retained by Bailey-English Studio. 7: Subject to survey and all necessary statutory and legal consents.								Studio 2A - The Clarence Building - 5 Market Place - Hinckley - Leicestershire - LE10 1NT admin@baileyenglishstudio.com		DRAWING NUMBER B E S 102_23_P_PR_002		REVISION -		