


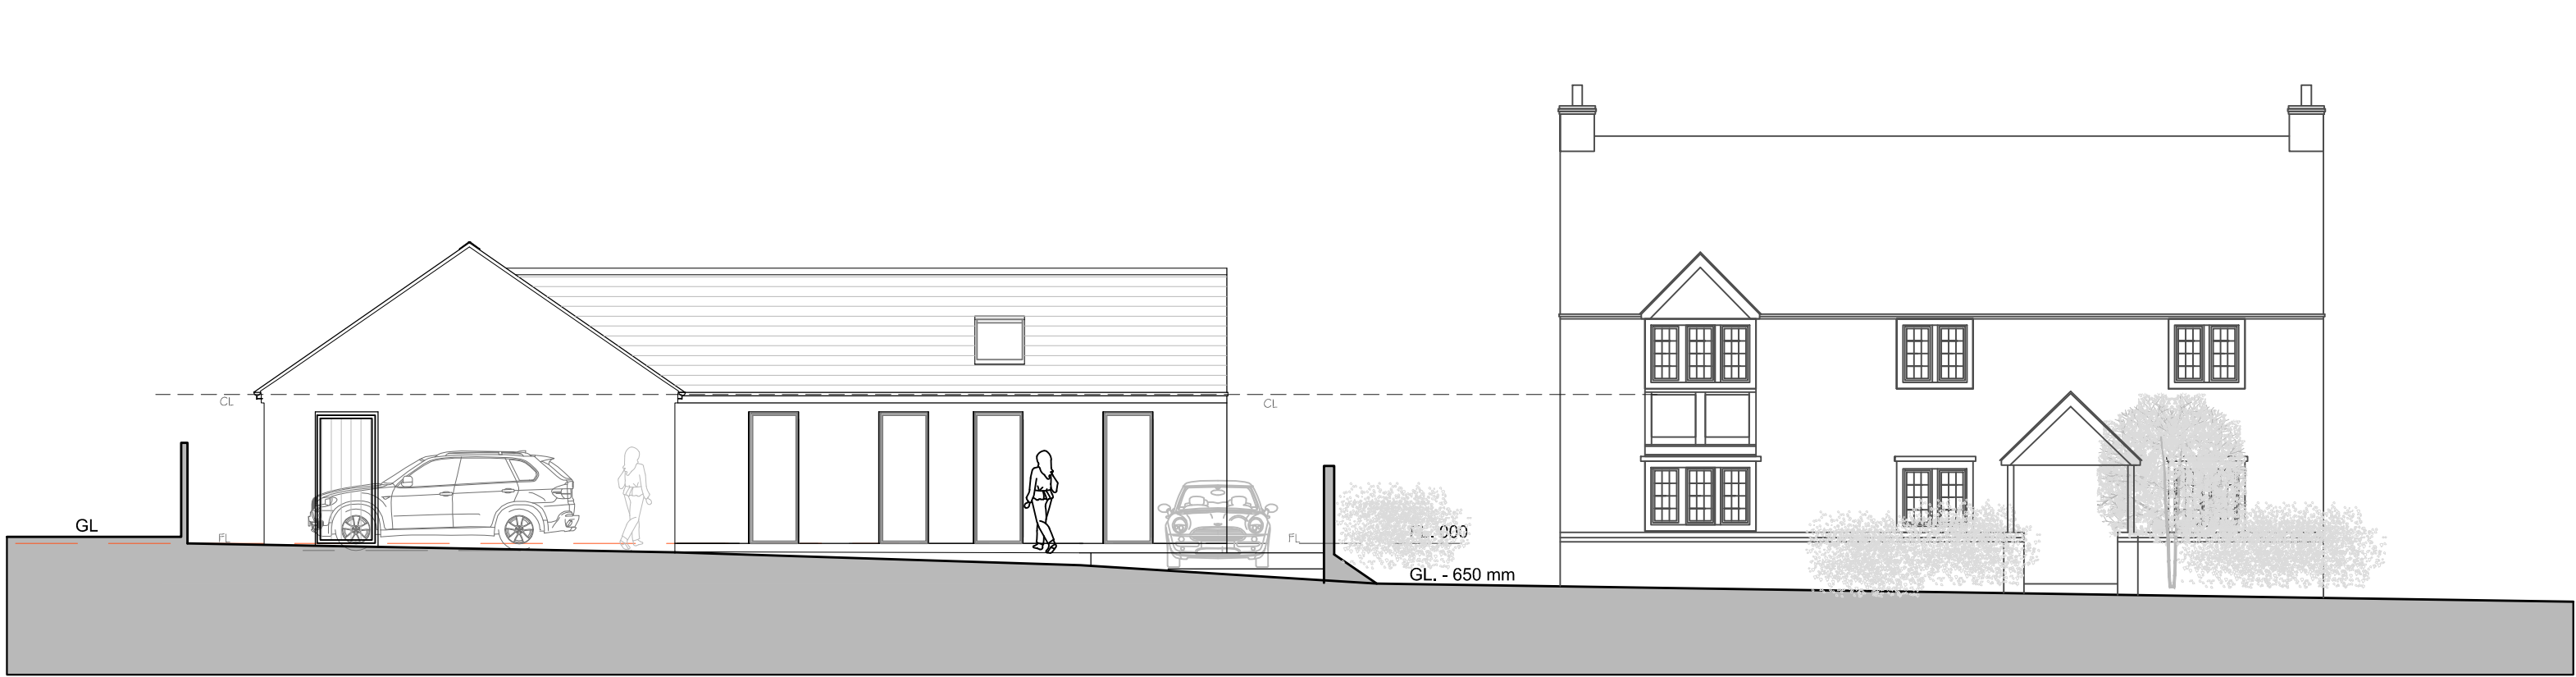

Proposed South West Elevation_Scale_1:100


No: 3




Proposed South East Elevation_Scale_1:100

No: 1

No: 3

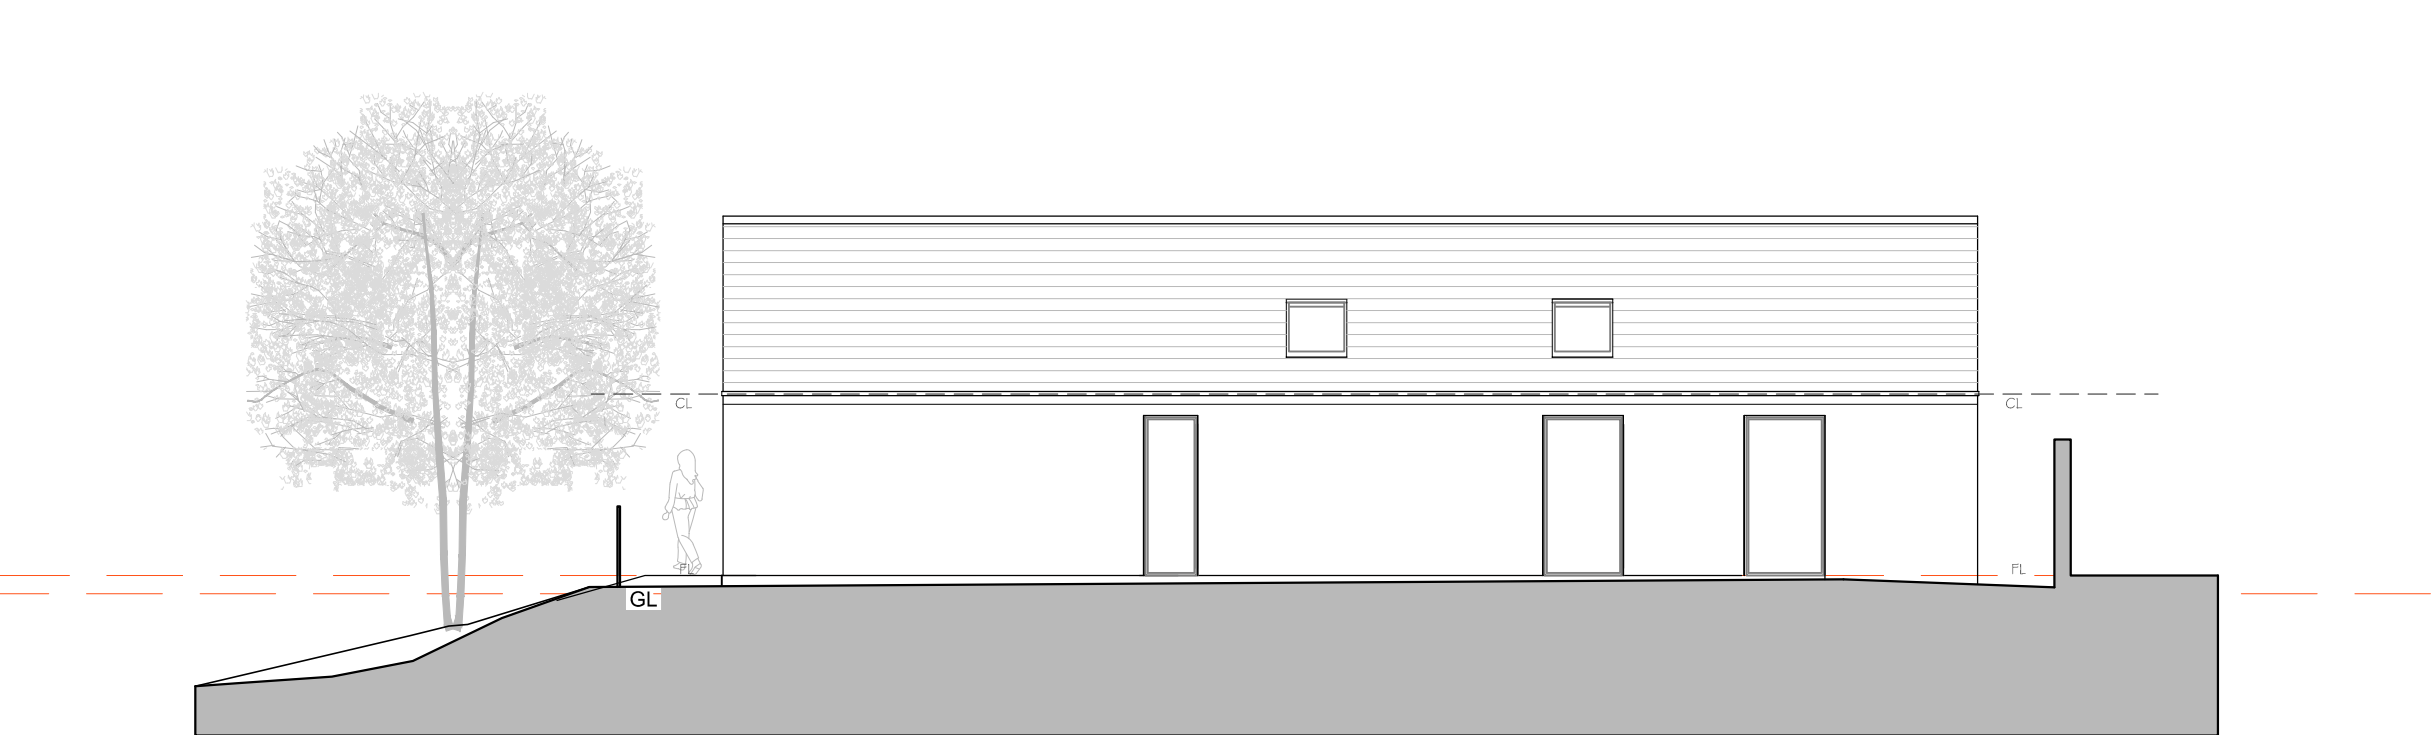


Proposed North West Elevation_Scale_1:100

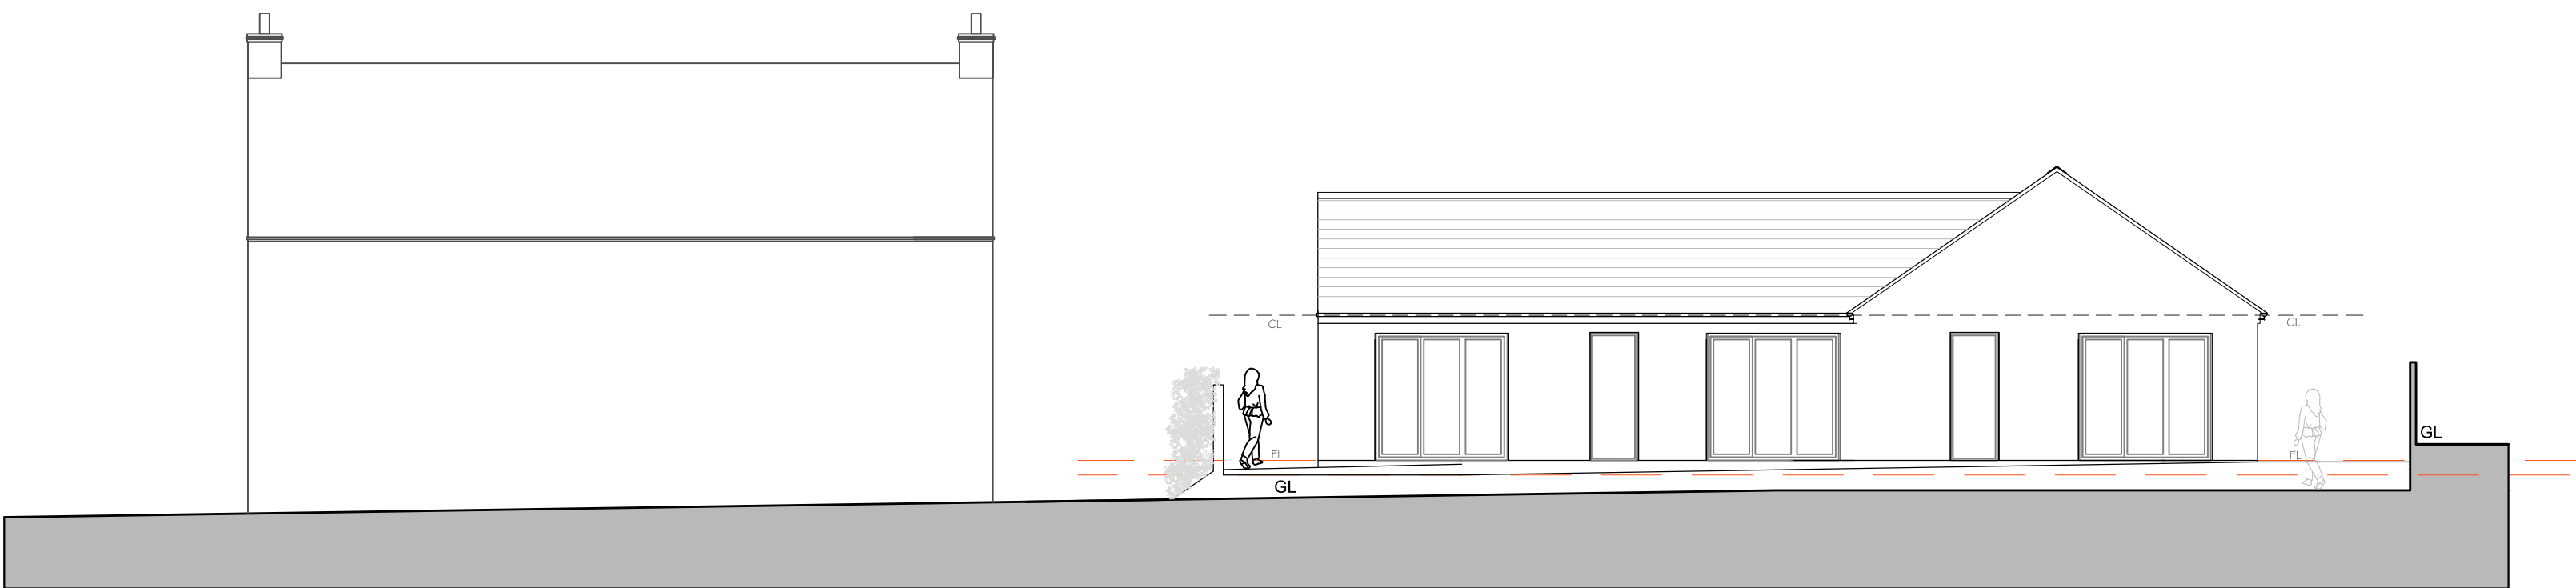

Proposed North East Elevation_Scale_1:100

No: 3

 

Wall Reference	Orientation	REV	BY	DATE	DESCRIPTION OF AMENDMENTS	KEY PLAN	REFERENCE NOTES:	CLIENT	PROJECT Land Adjacent No 1 & 3 Church Lane Thornton_Leicestershire	DRAWING TITLE Proposed Street Elevations			
		GENERAL NOTES: 1: Do not scale drawings. Dimensions govern. 2: All dimensions are in millimetres unless noted otherwise. 3: All dimensions shall be verified on site before proceeding with the work. 4: Bailey-English Studio. shall be notified in writing of any discrepancies. 5: All information remains the property of Bailey-English Studio. and may not be used for any purpose whatsoever, or reproduced through any medium without the written permission of Bailey-English Studio. 6: All copyrights retained by Bailey-English Studio. 7: Subject to survey and all necessary statutory and legal consents.					DATE 12.06.2023			SCALE 1:100 @ A1	DRAWN BY RBE		
							DRAWING NUMBER B E S 102_23_P_PR_003			REVISION -			