


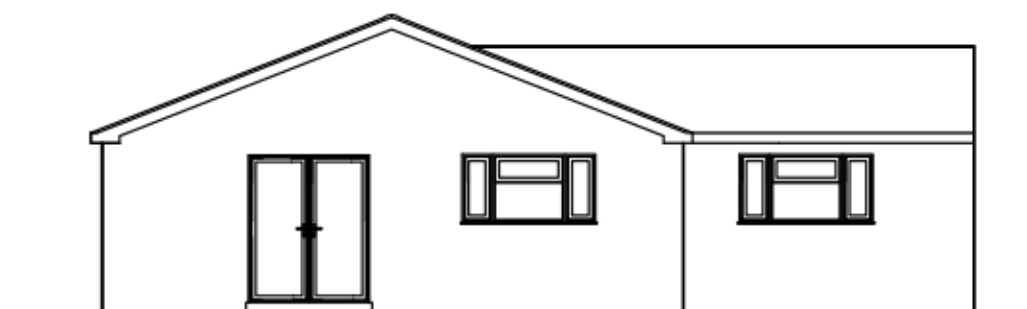


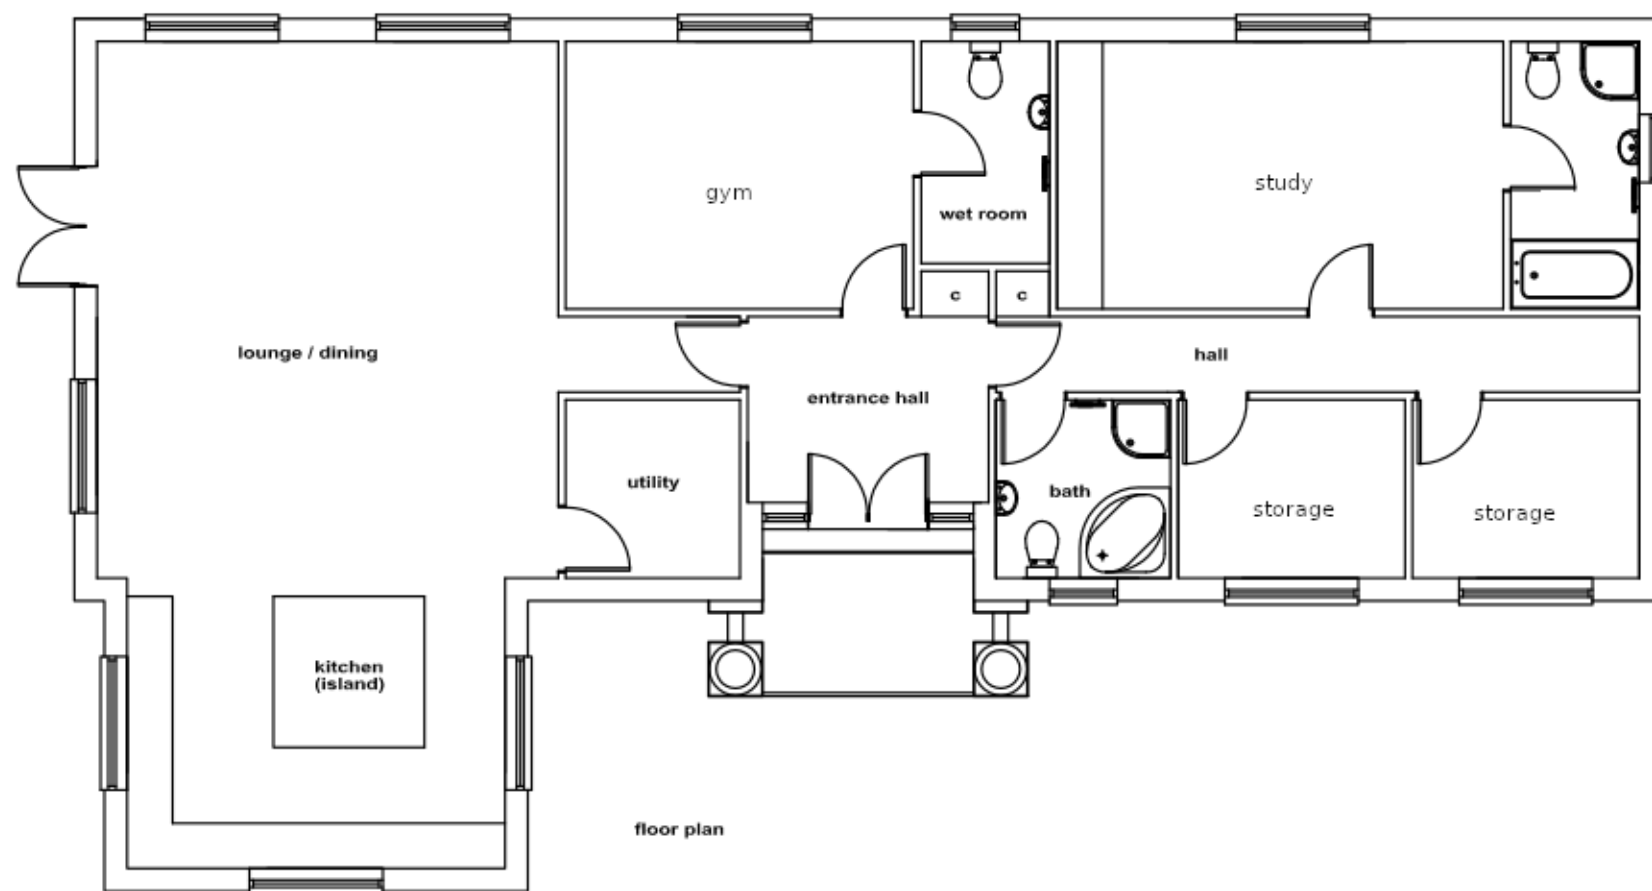


side elevation

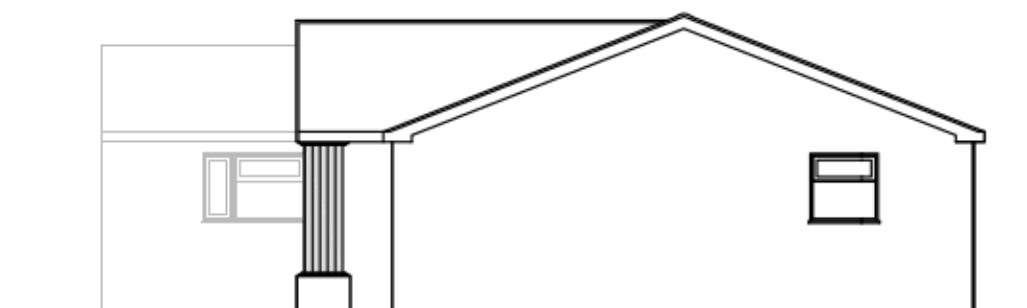


side elevation

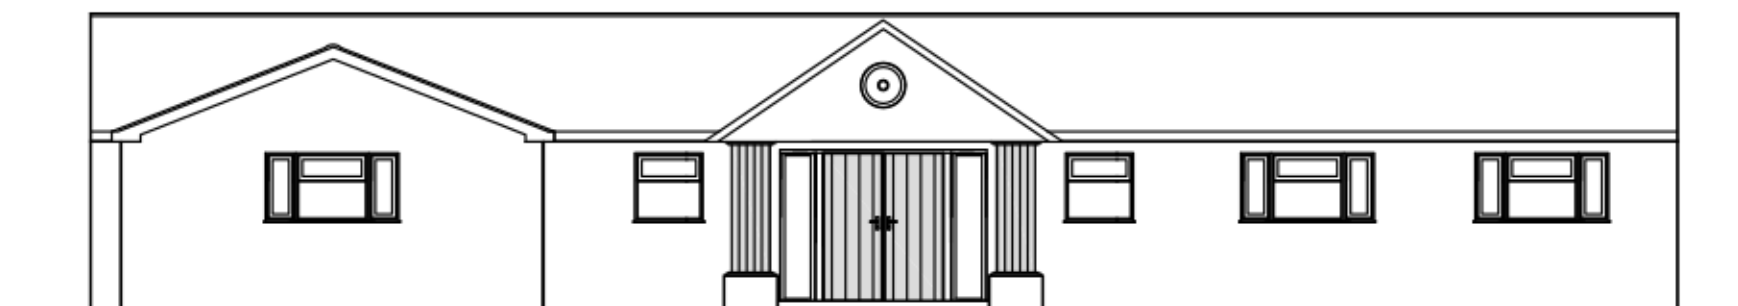

front elevation

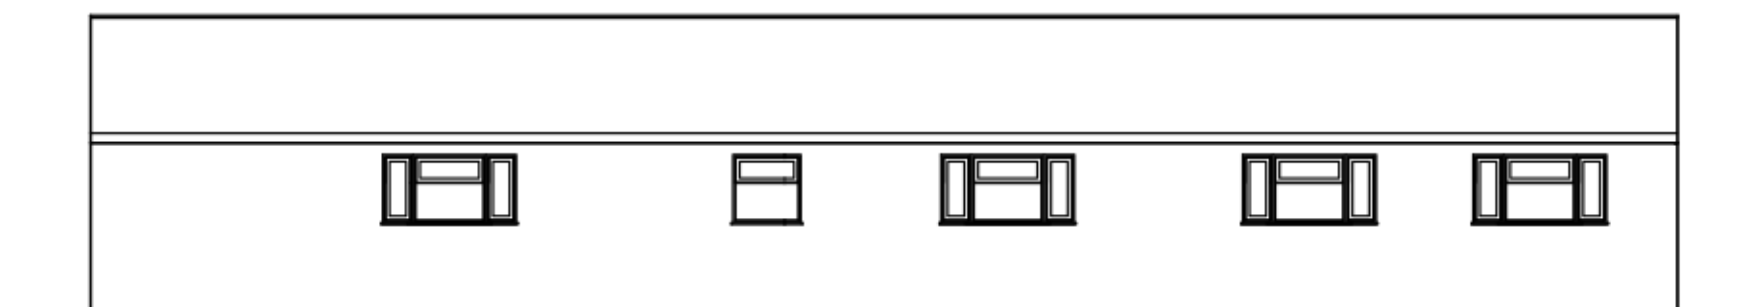

rear elevation

 

A	FIRST ISSUE	14-10-19	HC
REV	AMENDMENT	DATE	CHKD
DRAWING STATUS: PLANNING			
			
Enterprise House, Lynn Road, Swaffham, PE37 7PT TEL: 01760 788013 www.psnorfolk.co.uk			
PROJECT: DAYROOM			
DRAWING TITLE: PLAN & ELEVATIONS			
SCALE: 1:50 @ A1 1:100 @ A3	DRAWN BY: HC	DATE: 10-2019	
DRAWING NUMBER: 19189-01	REVISION: A		