



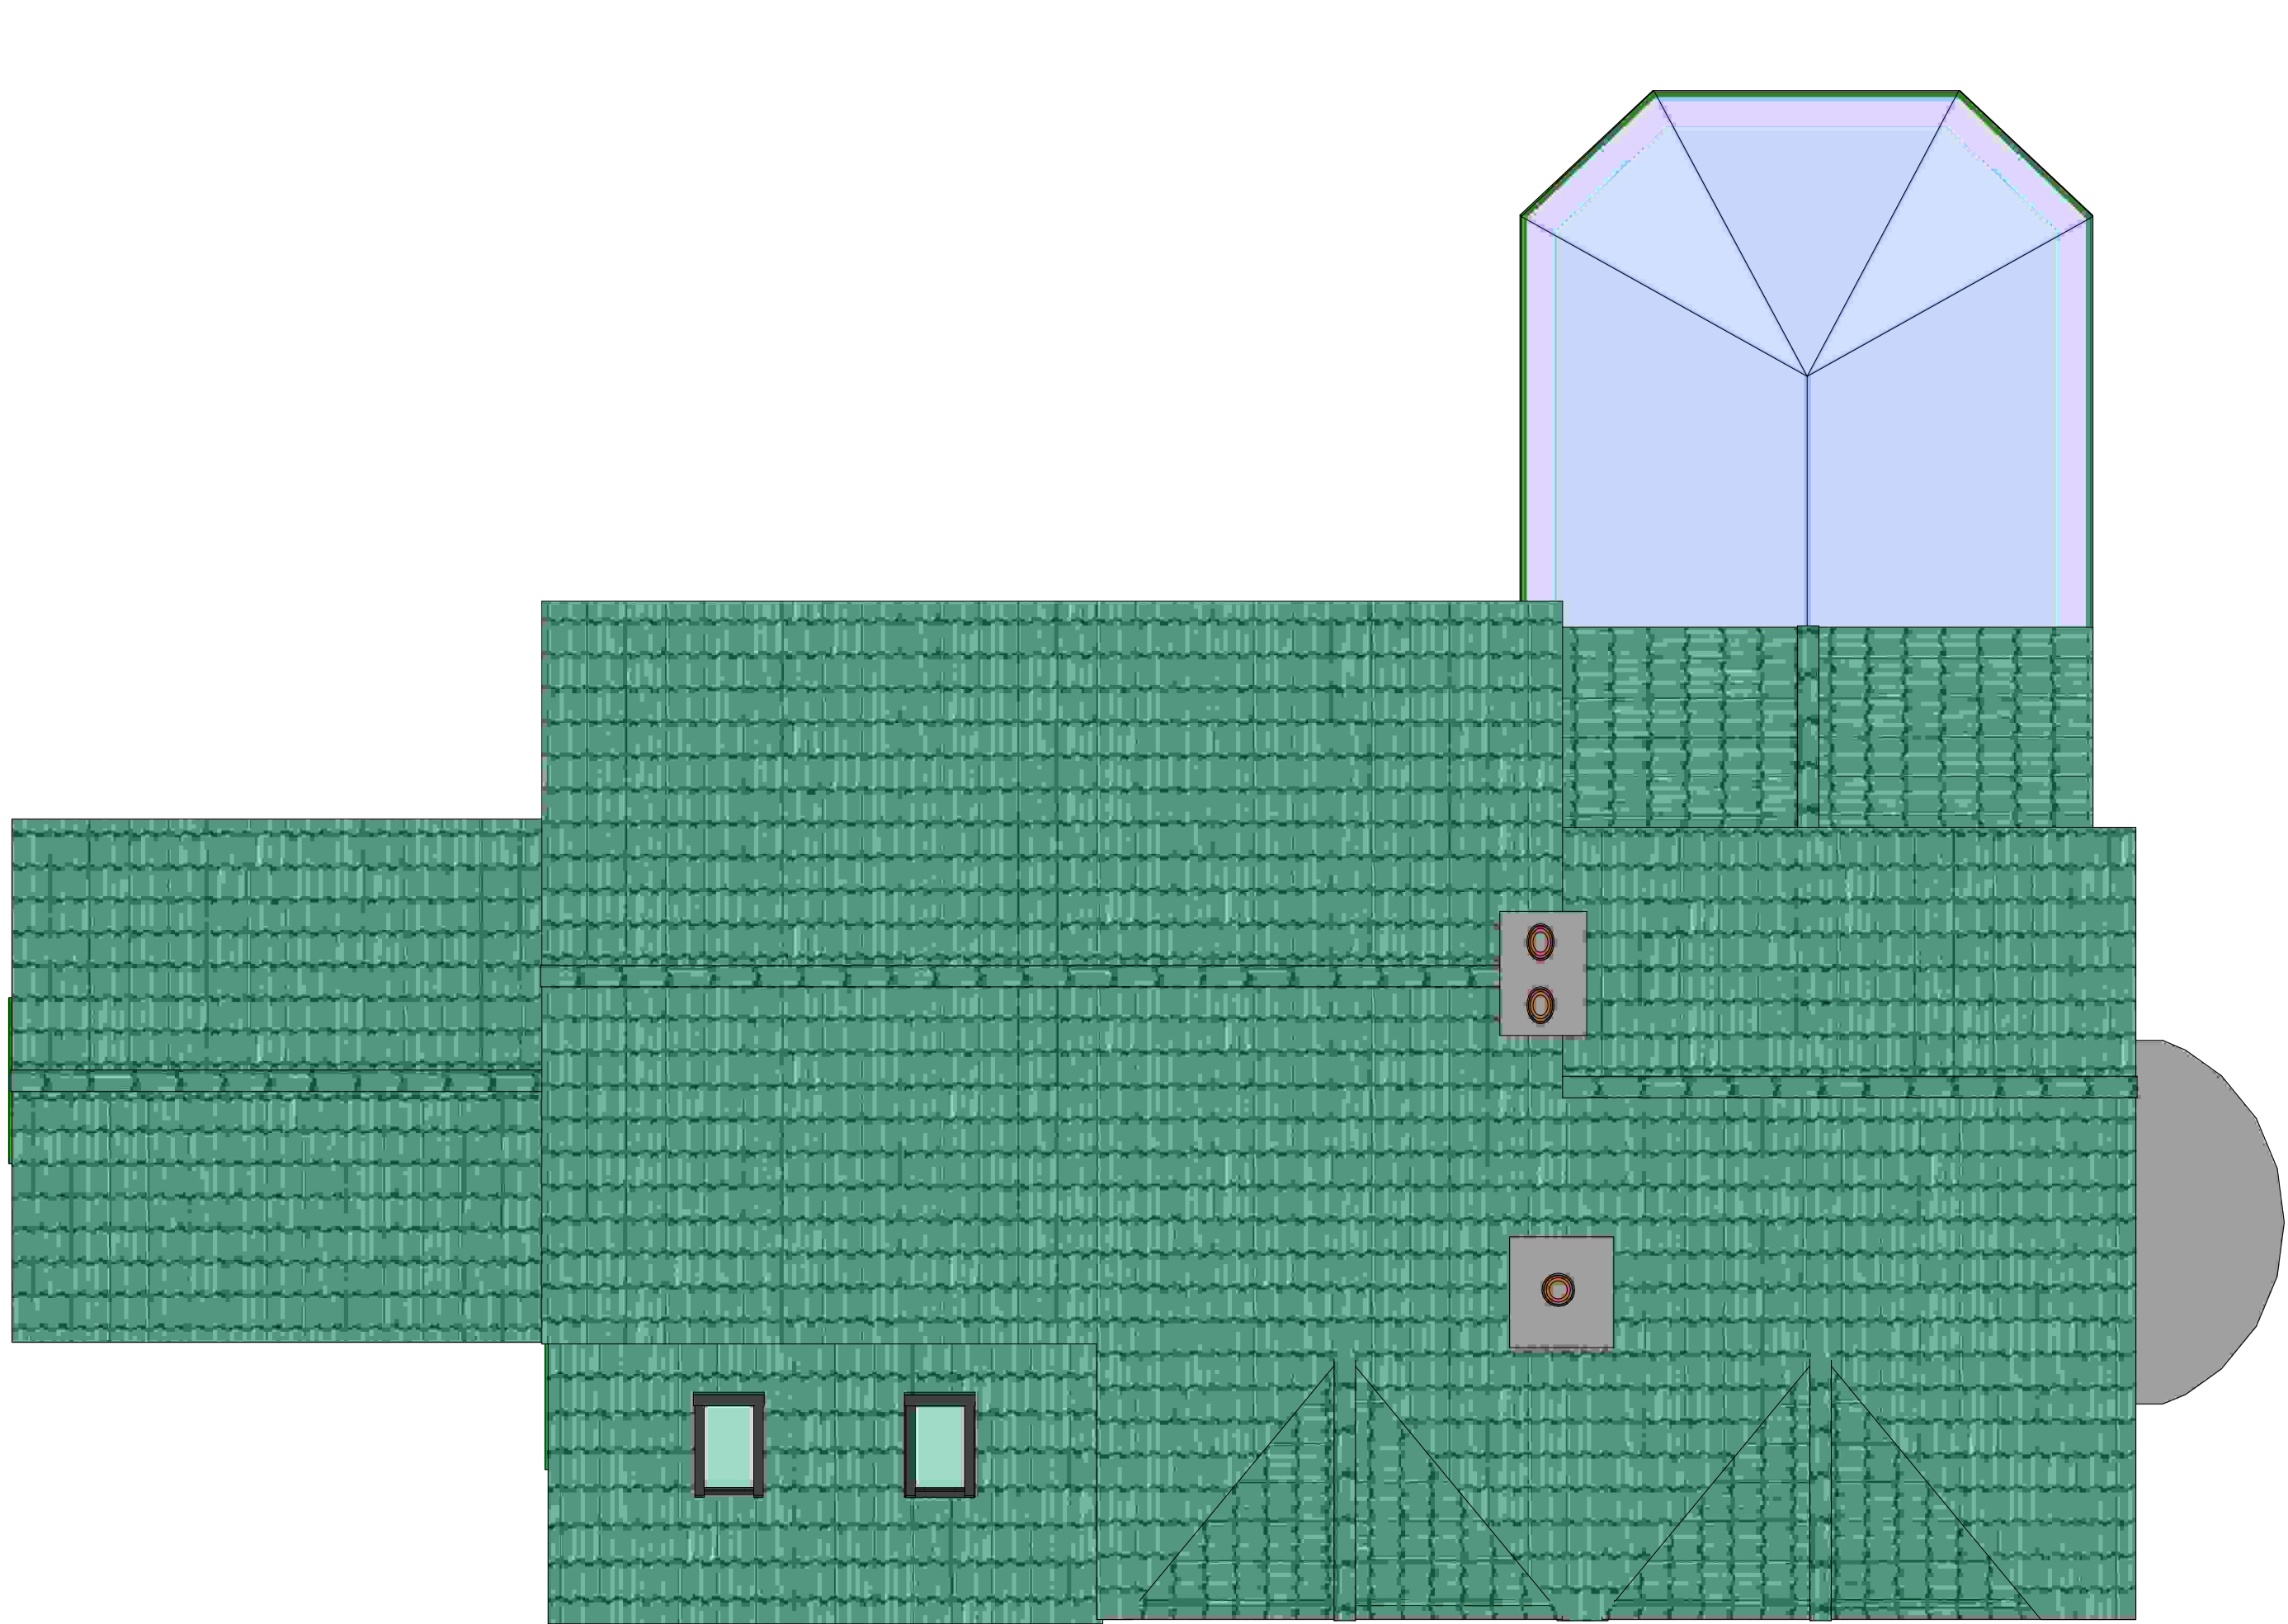


Existing Roof Plan

Scale: 1:50

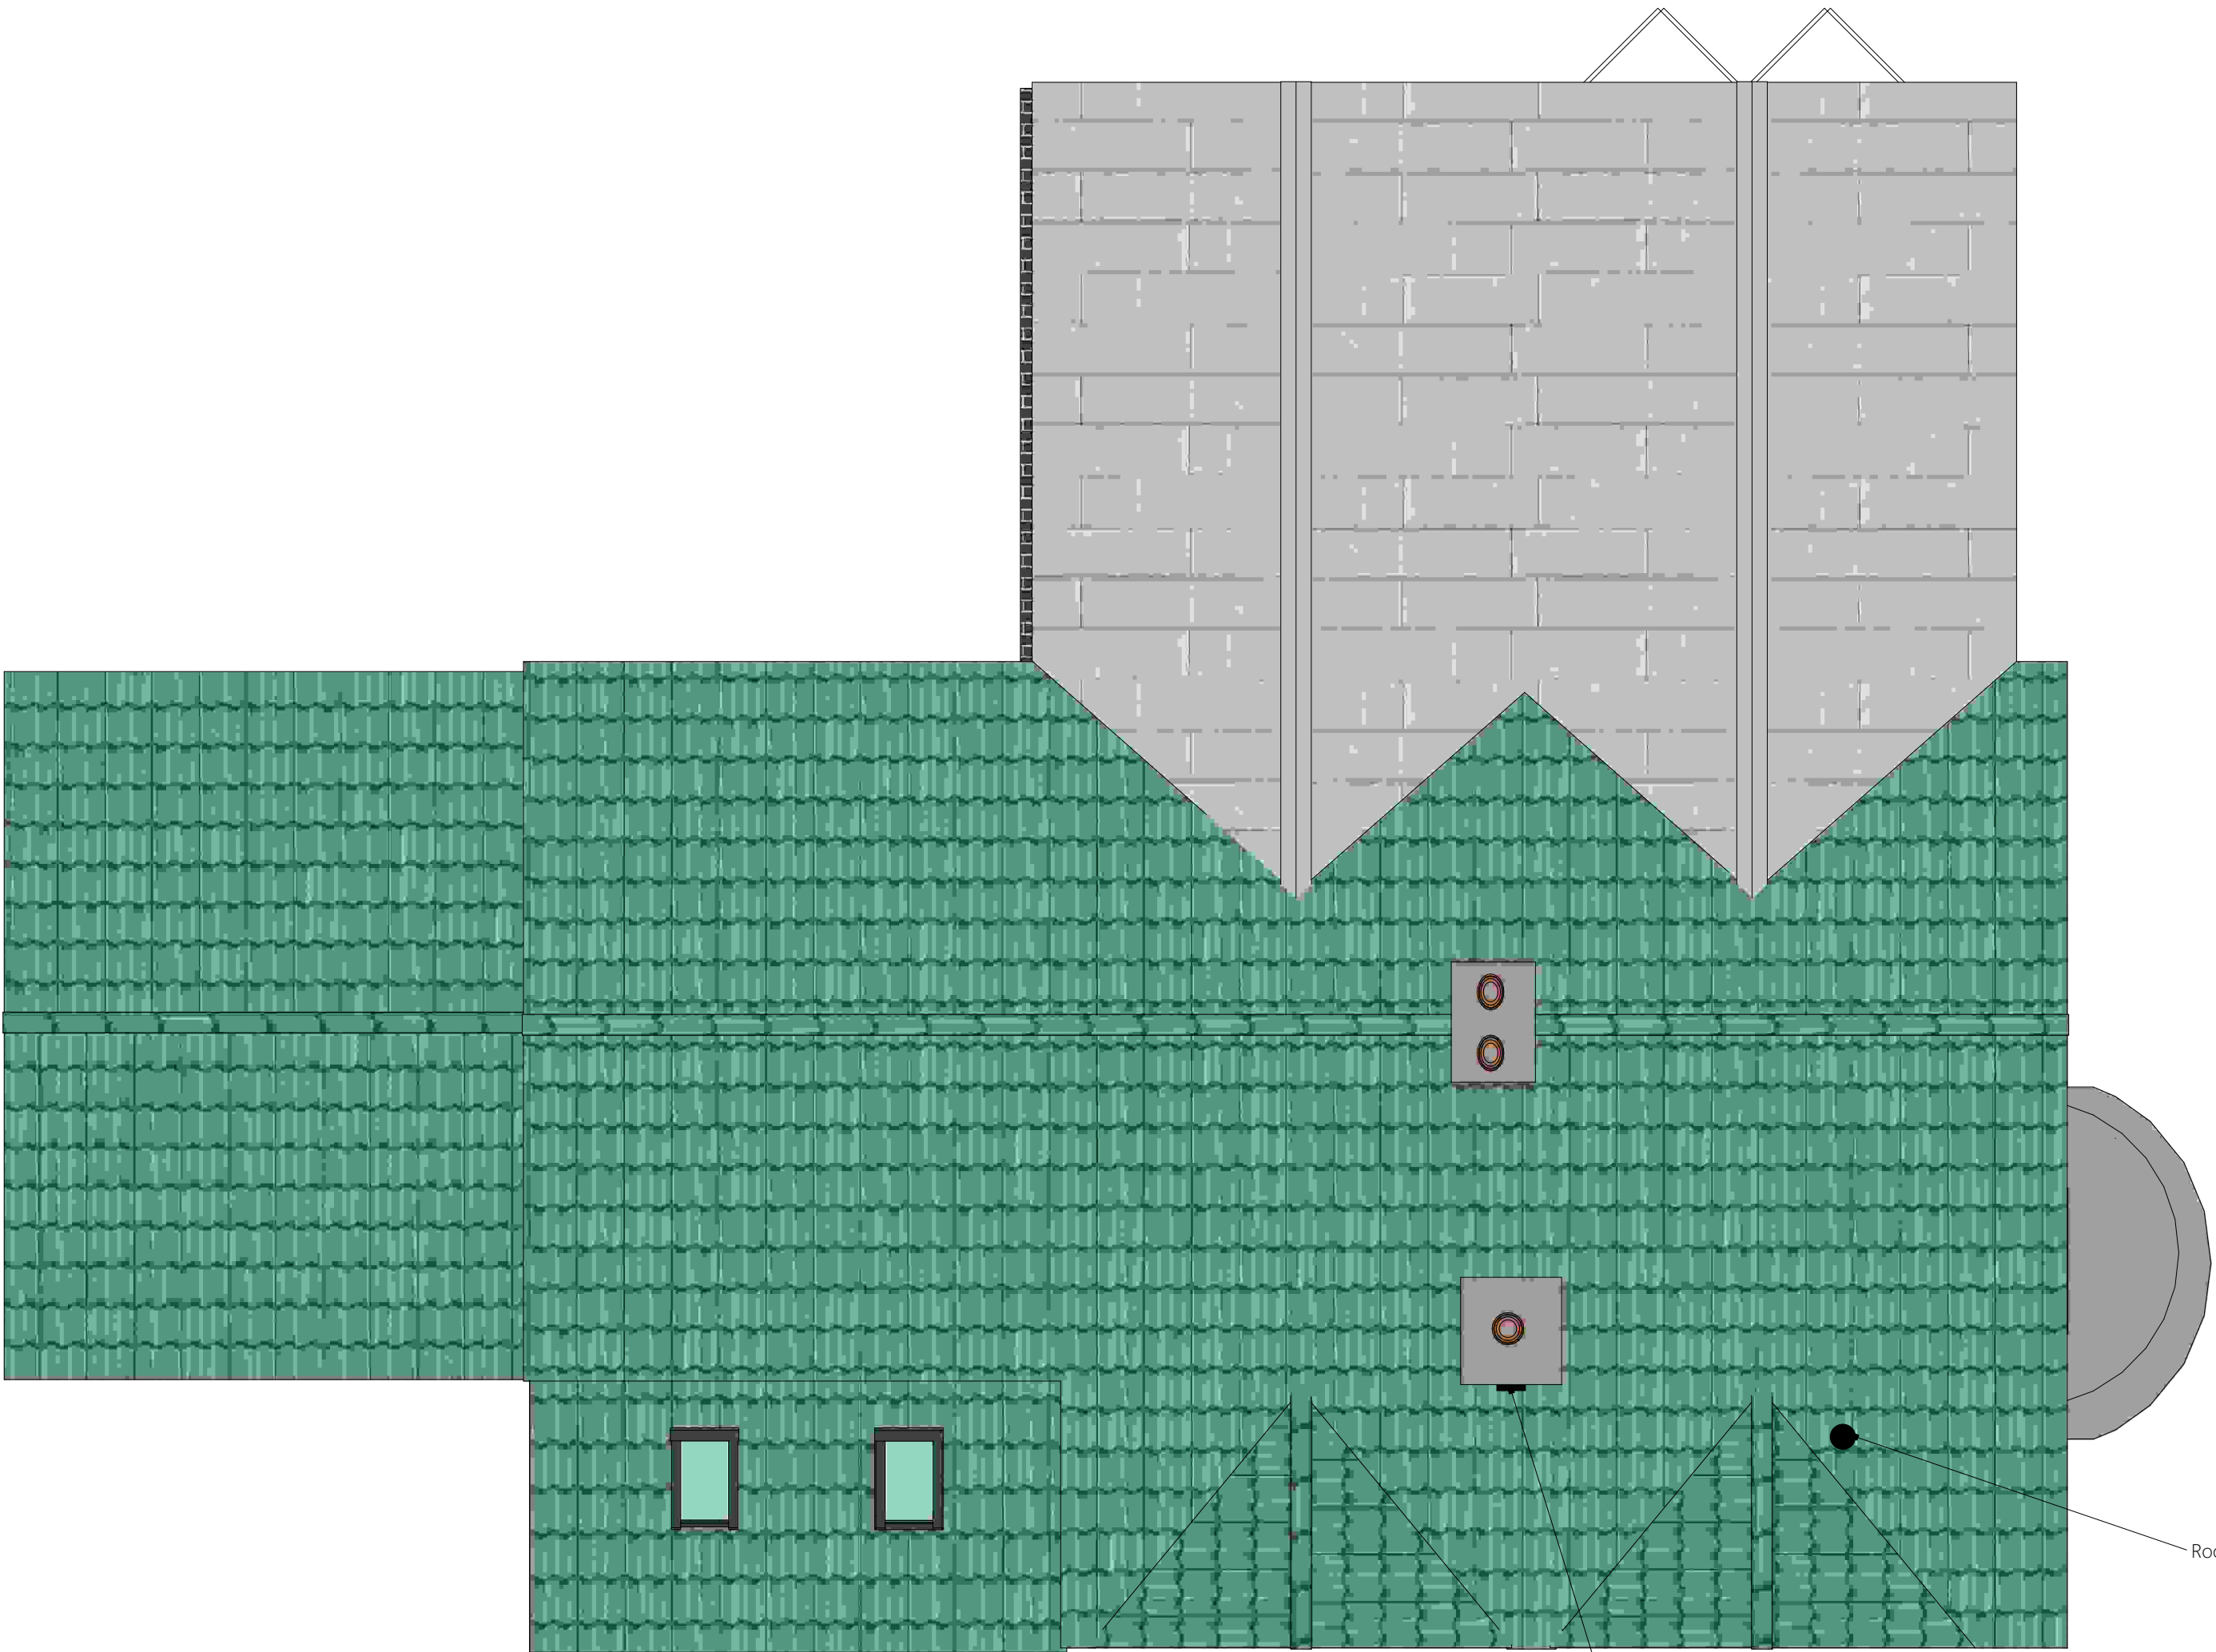

Proposed Roof Plan

Scale: 1:50

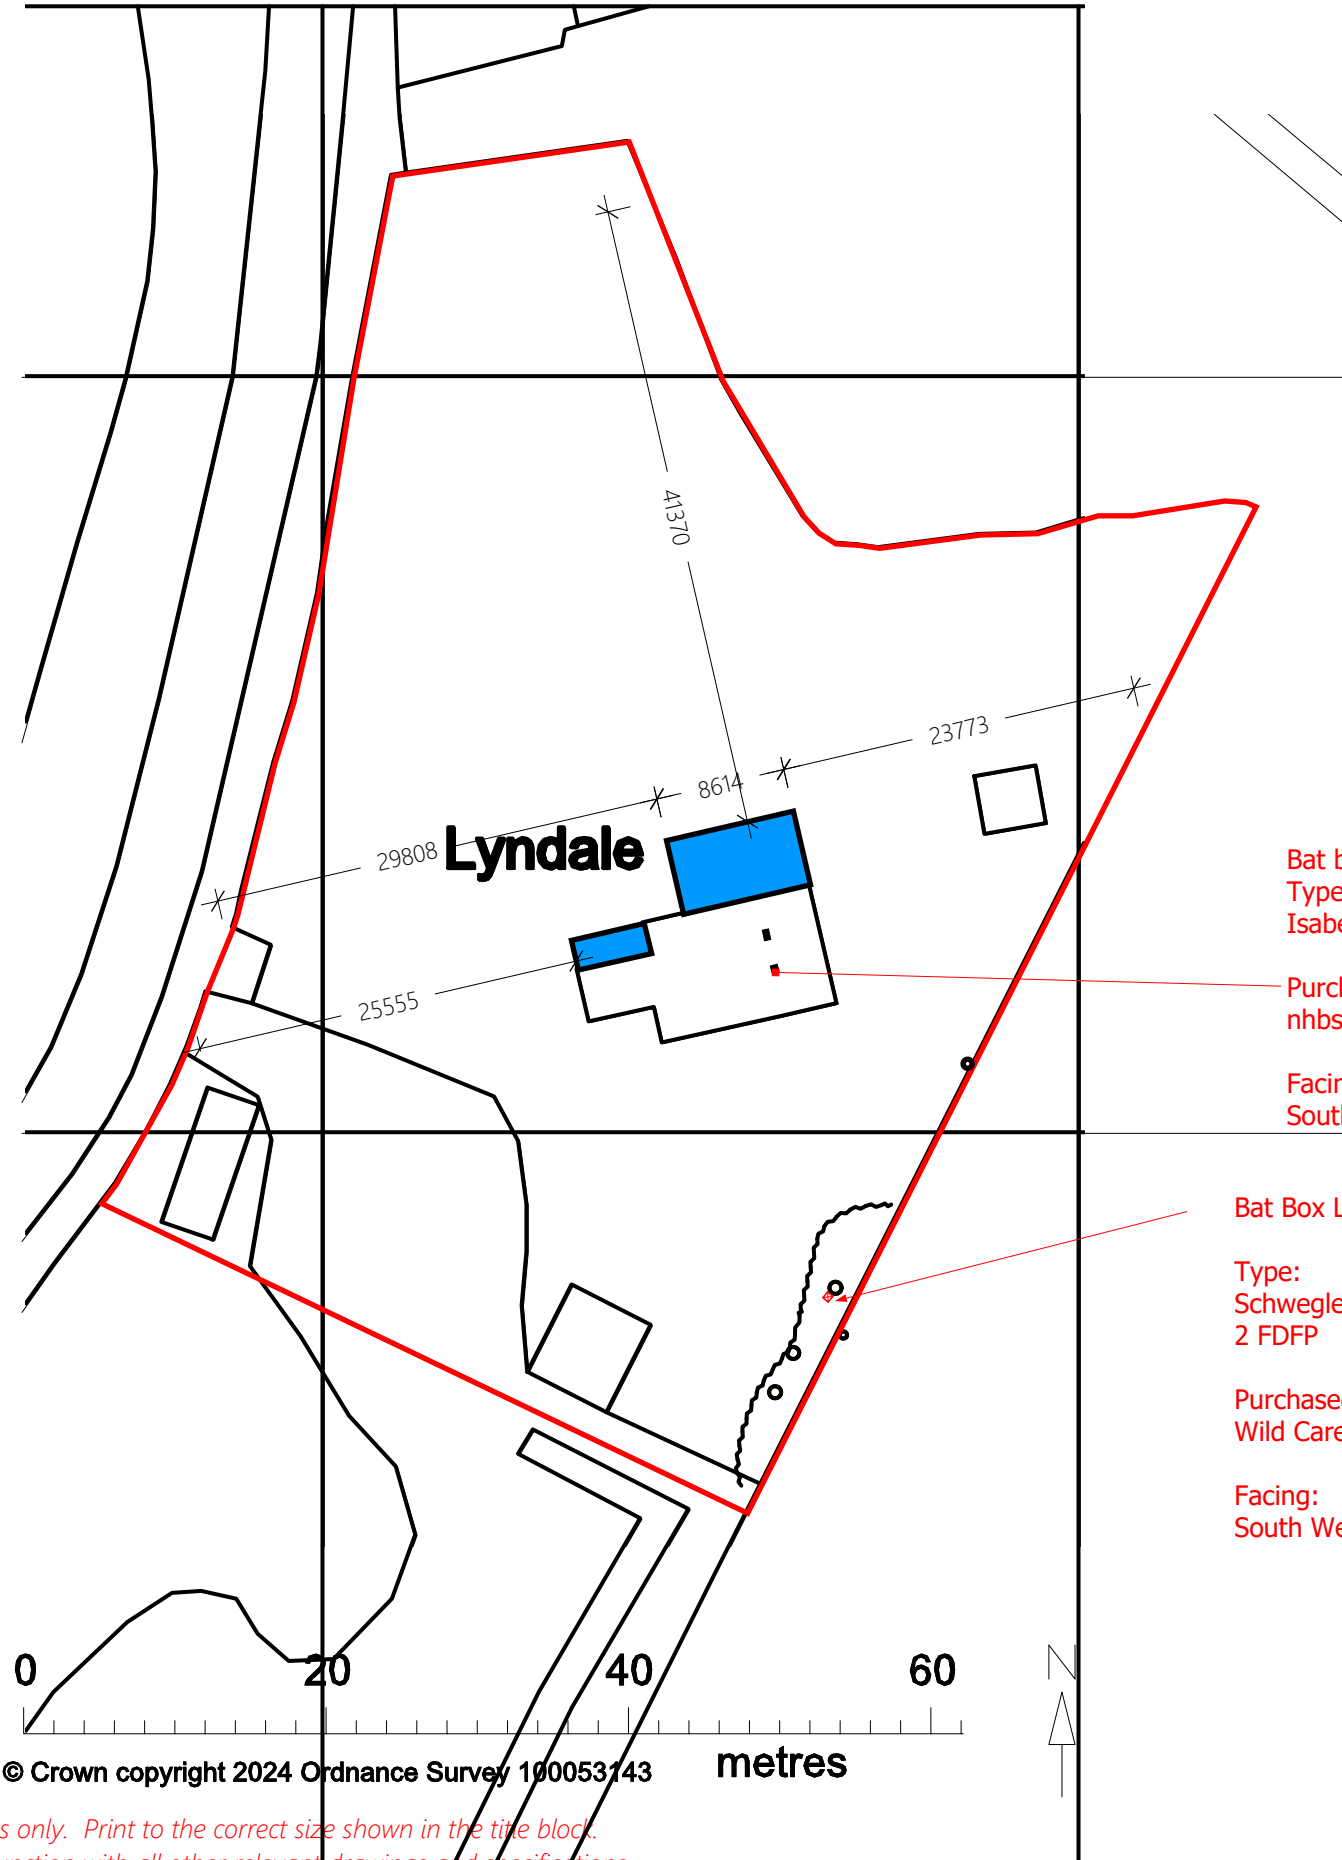


Block Plan

Scale: 1:500

Key:



Site Boundary

 

Proposed Extension

Bat box located here
Type:
Isabella


Purchased From:
nhbs (EU)

Facing:
South East

Bat Box Located Here
Type:
Schwegler 45/2F
2 FDFP

Purchased From:
Wild Care.co.uk

Facing:
South West

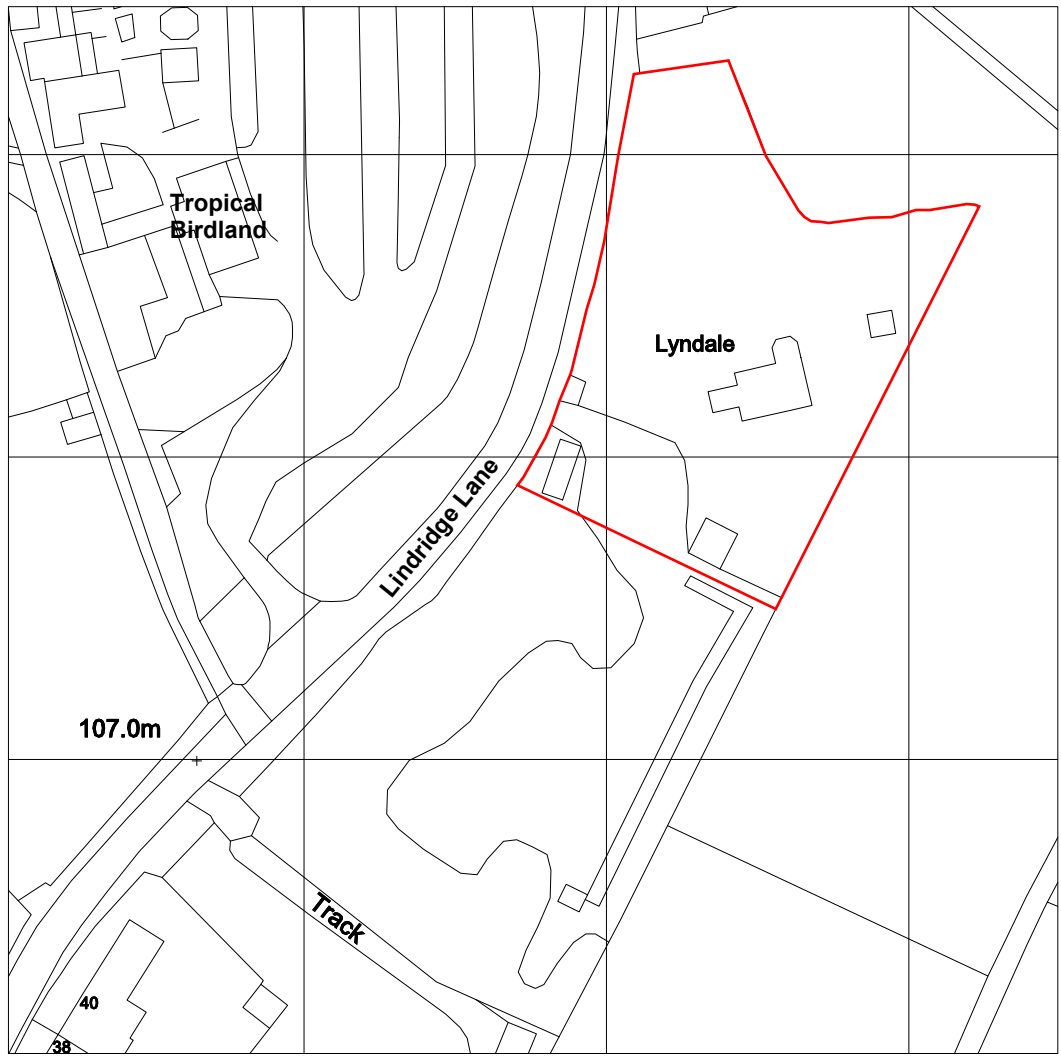

Location Plan

Scale: 1:1250



simply**design**solutions

info@simplydesignsolutions.co.uk

Loughborough:
Nuneaton:

Tel: 02476 326365

Mobile: 07906 869069
Mobile: 07717 416405

Date: 03/10/2025

Drawn: RG

Checked: -

Mr N Flint

Job Ref: 24707

Lyndale, Lindridge Lane, Desford, LE9 9GN.

Dwg No: 03

Rev No: B

Scale: ^{As}
Shown

Size: A1

Do not scale off this drawing, use written dimensions only. Print to the correct size shown in the title block.
This drawing is colour coded should be read in conjunction with all other relevant drawings and specifications.
Responsibility cannot be accepted for alteration and/or deviation from this design without prior acknowledgment of simplydesignsolutions.
All levels and dimensions to be checked on site, all level and dimensional discrepancies are to be brought to the immediate attention of simplydesignsolutions.

Roof, Block & Location Plans

Planning

www.simply**design**solutions.co.uk