



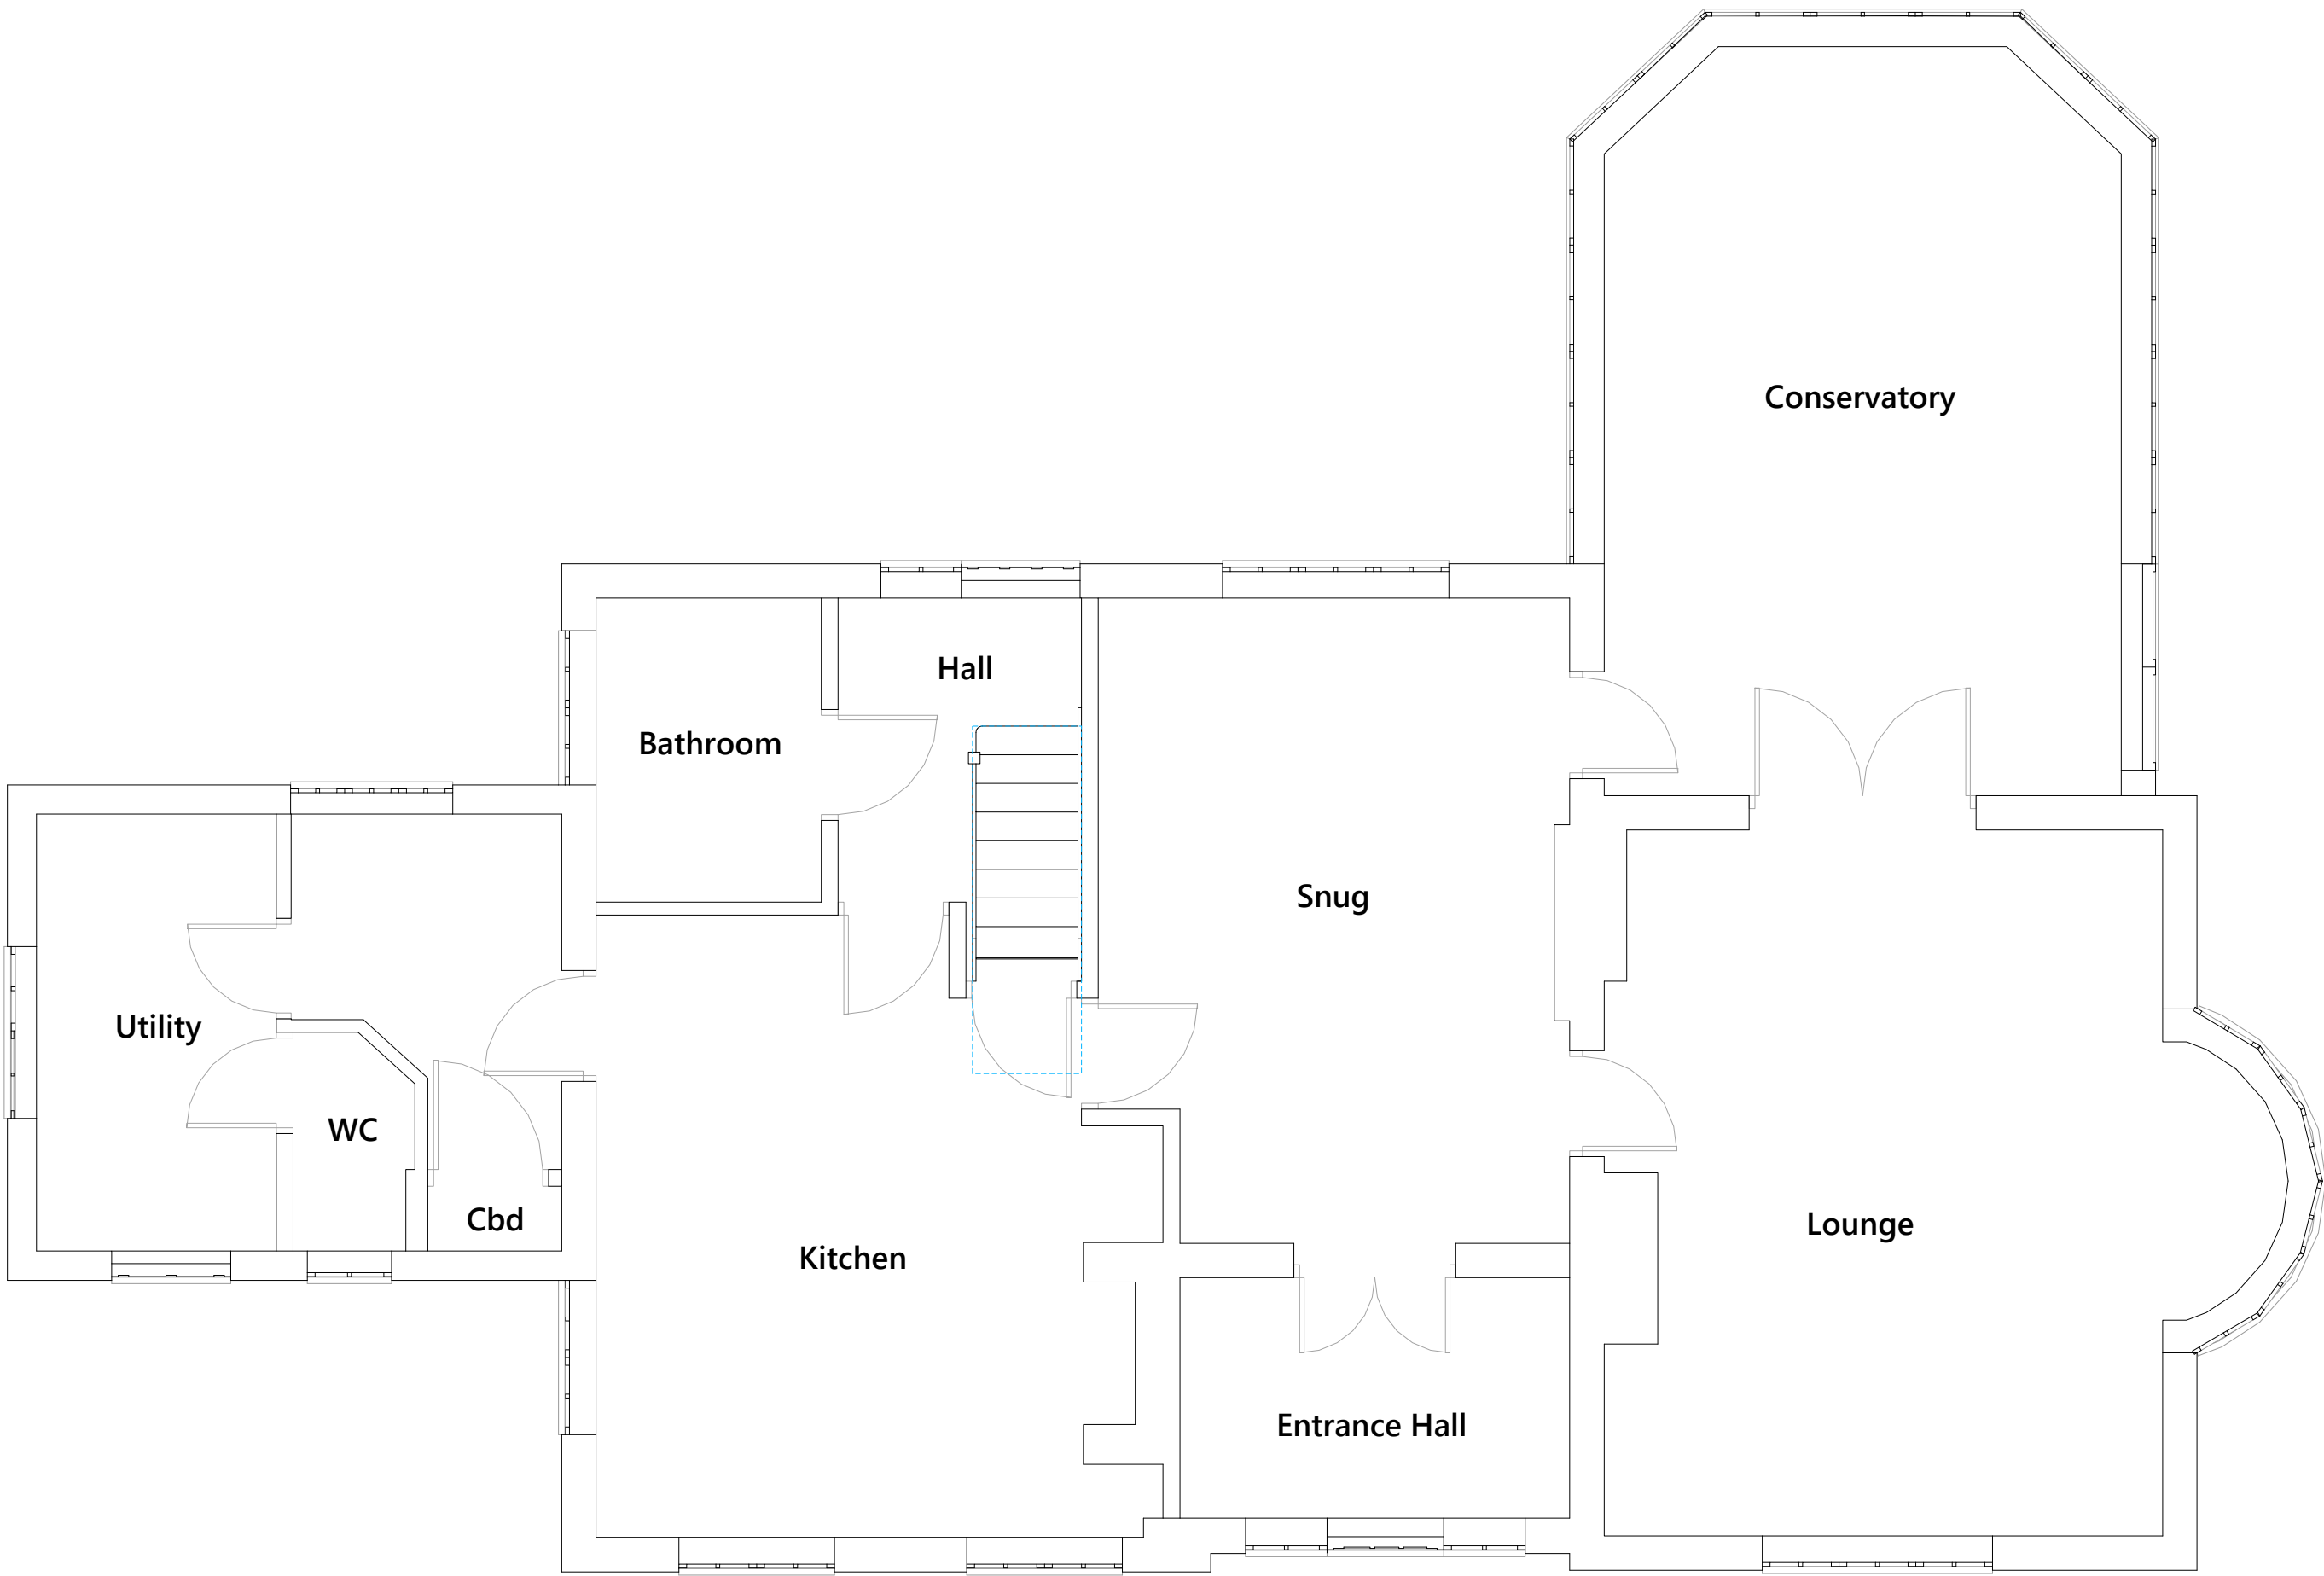

Ground Floor
Scale: 1:50

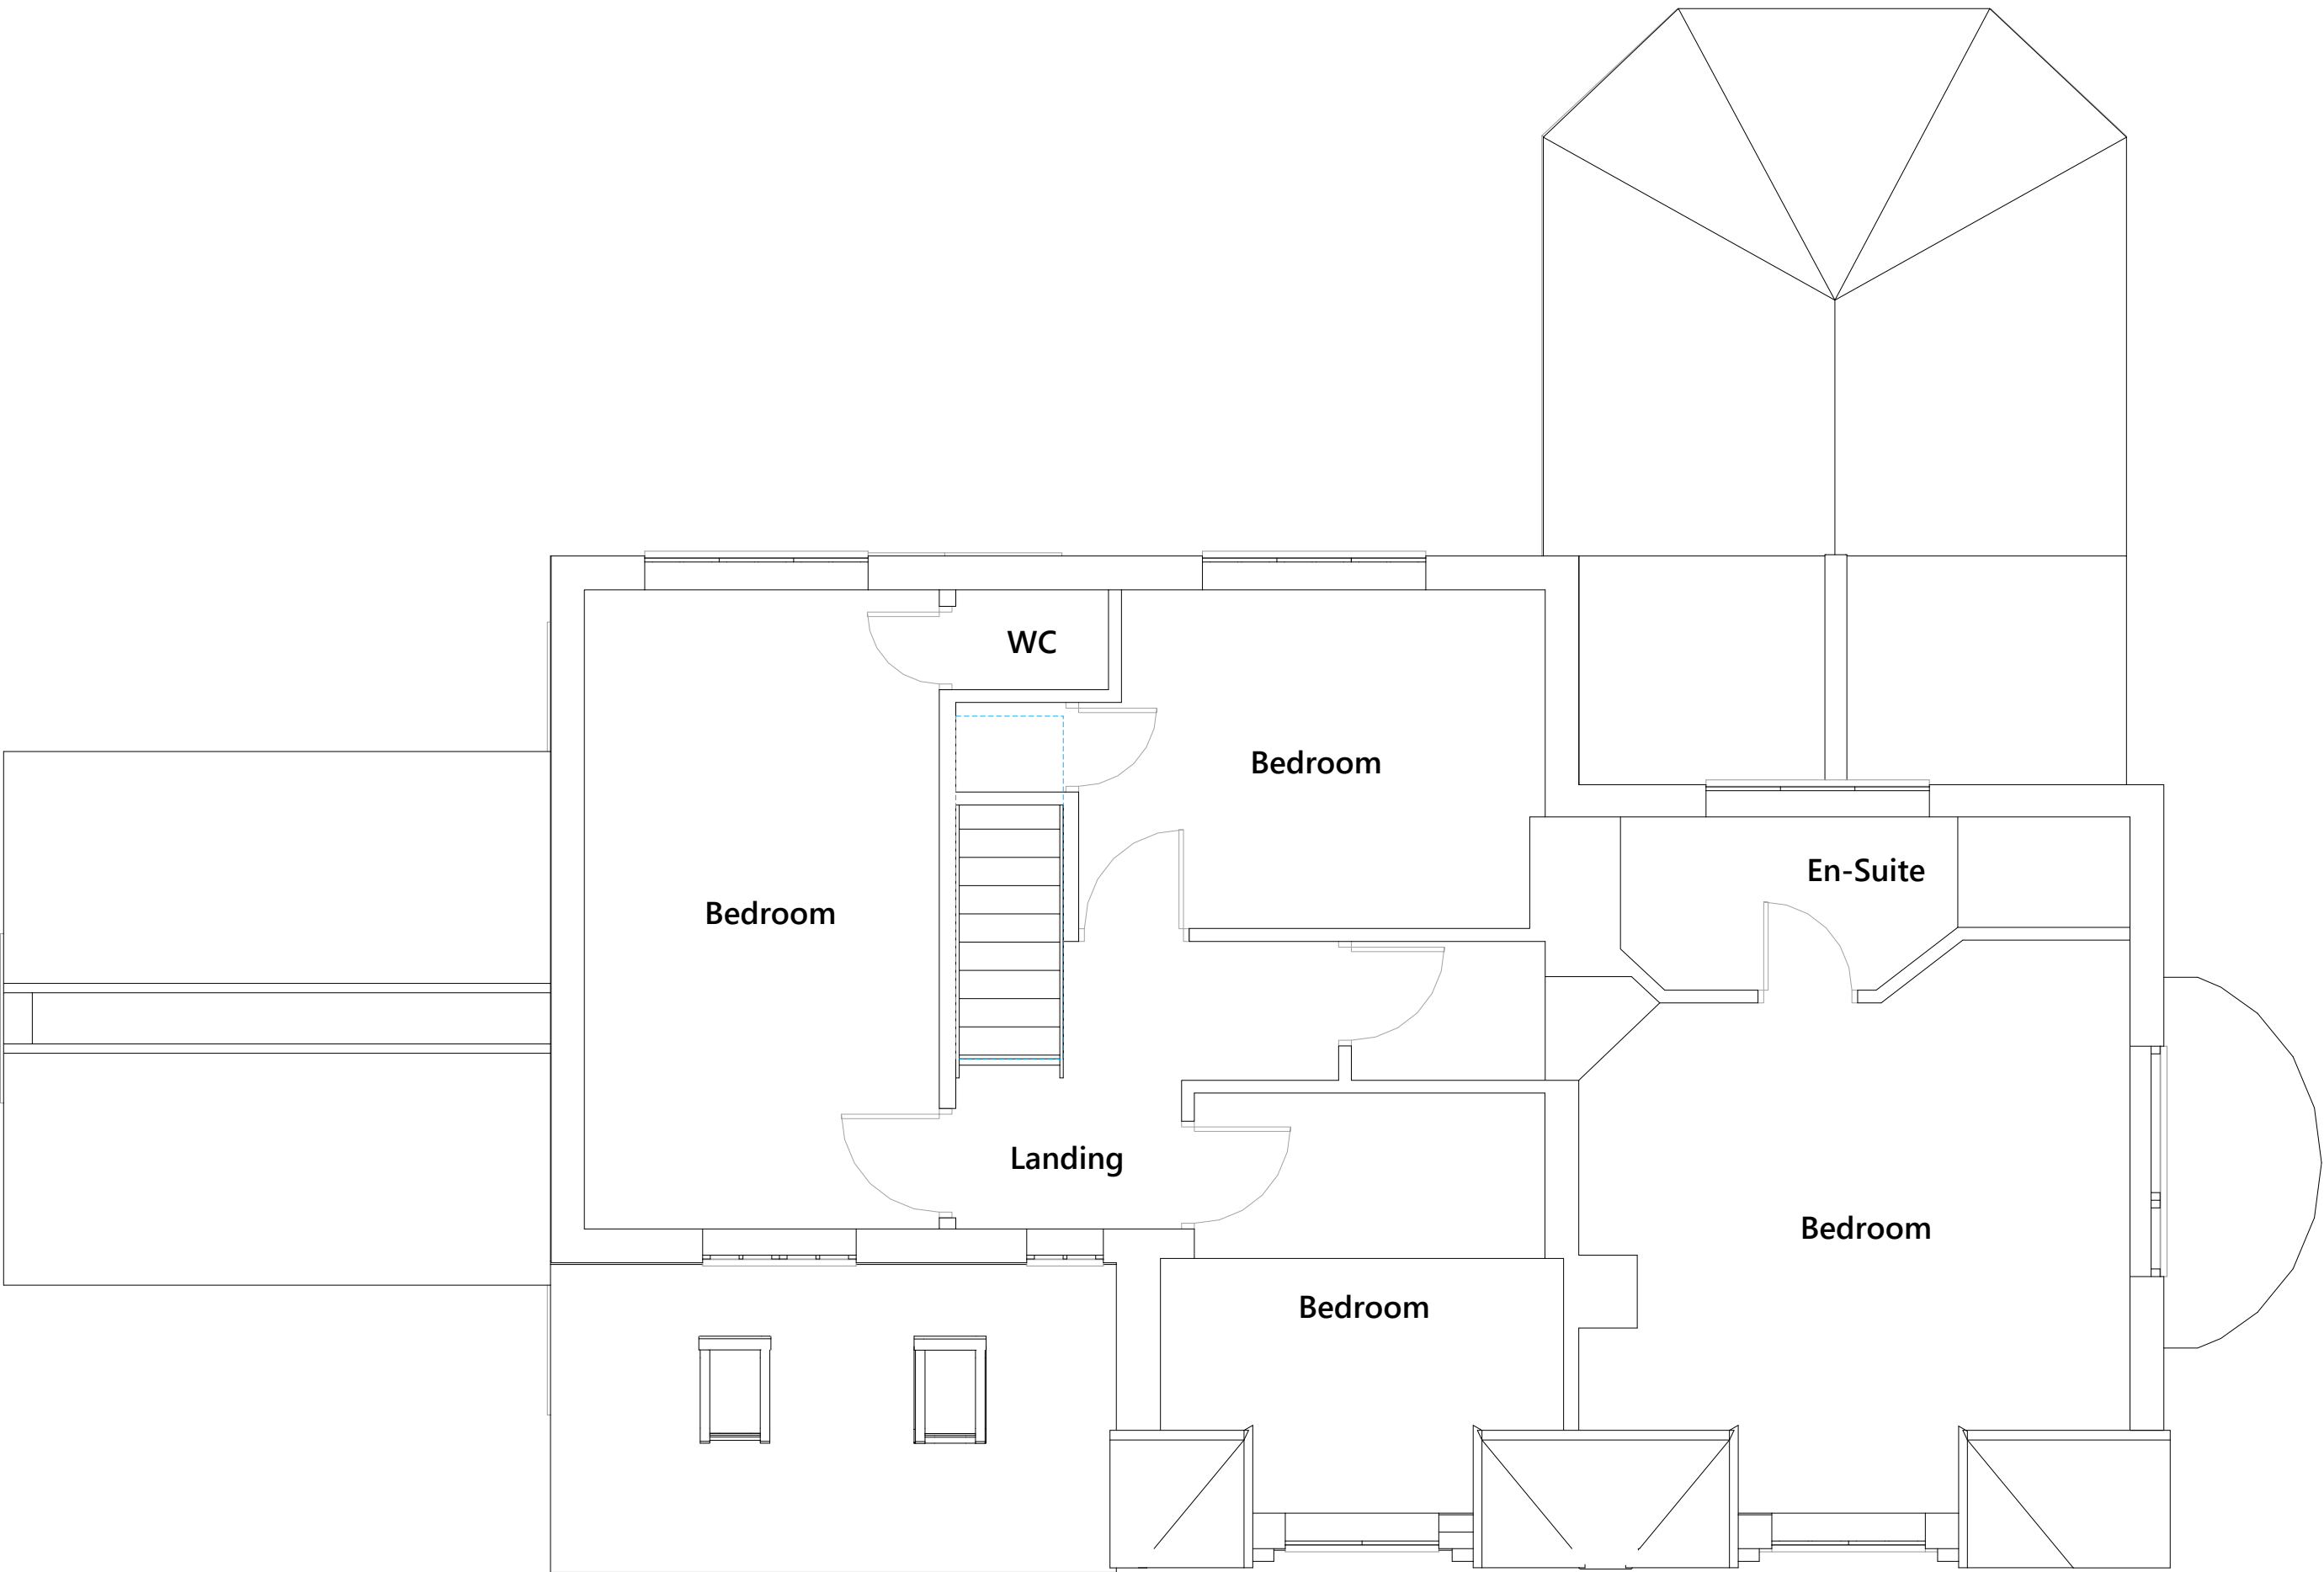

First Floor
Scale: 1:50



Front Elevation
Scale: 1:100



Left Elevation
Scale: 1:100




Rear Elevation
Scale: 1:100



Right Elevation
Scale: 1:100

Do not scale off this drawing, use written dimensions only. Print to the correct size shown in the title block.
This drawing is colour coded should be read in conjunction with all other relevant drawings and specifications.
Responsibility cannot be accepted for alteration and/or deviation from this design without prior acknowledgment of simplydesignsolutions.
All levels and dimensions to be checked on site, all level and dimensional discrepancies are to be brought to the immediate attention of simplydesignsolutions.

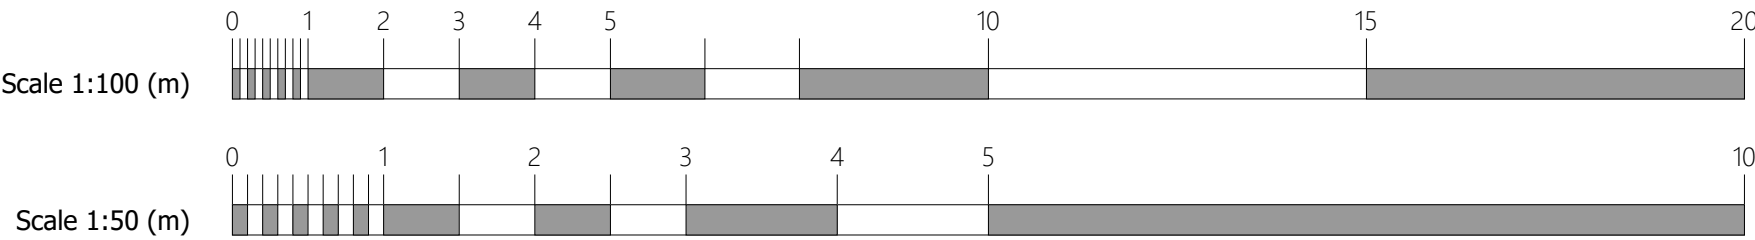


simply**designsolutions**


info@simplydesignsolutions.co.uk

Loughborough: 07906 869069
Nuneaton: Tel: 02476 326365 Mobile: 07717 416405

Date: 28-10-2024	Drawn: DR	Checked: -
Mr N Flint		Job Ref: 24707
Lyndale, Lindridge Lane, Desford, LE9 9GN.		
Dwg No: 01	Rev No: -	Scale: ^{As} Shown
		Size: A1

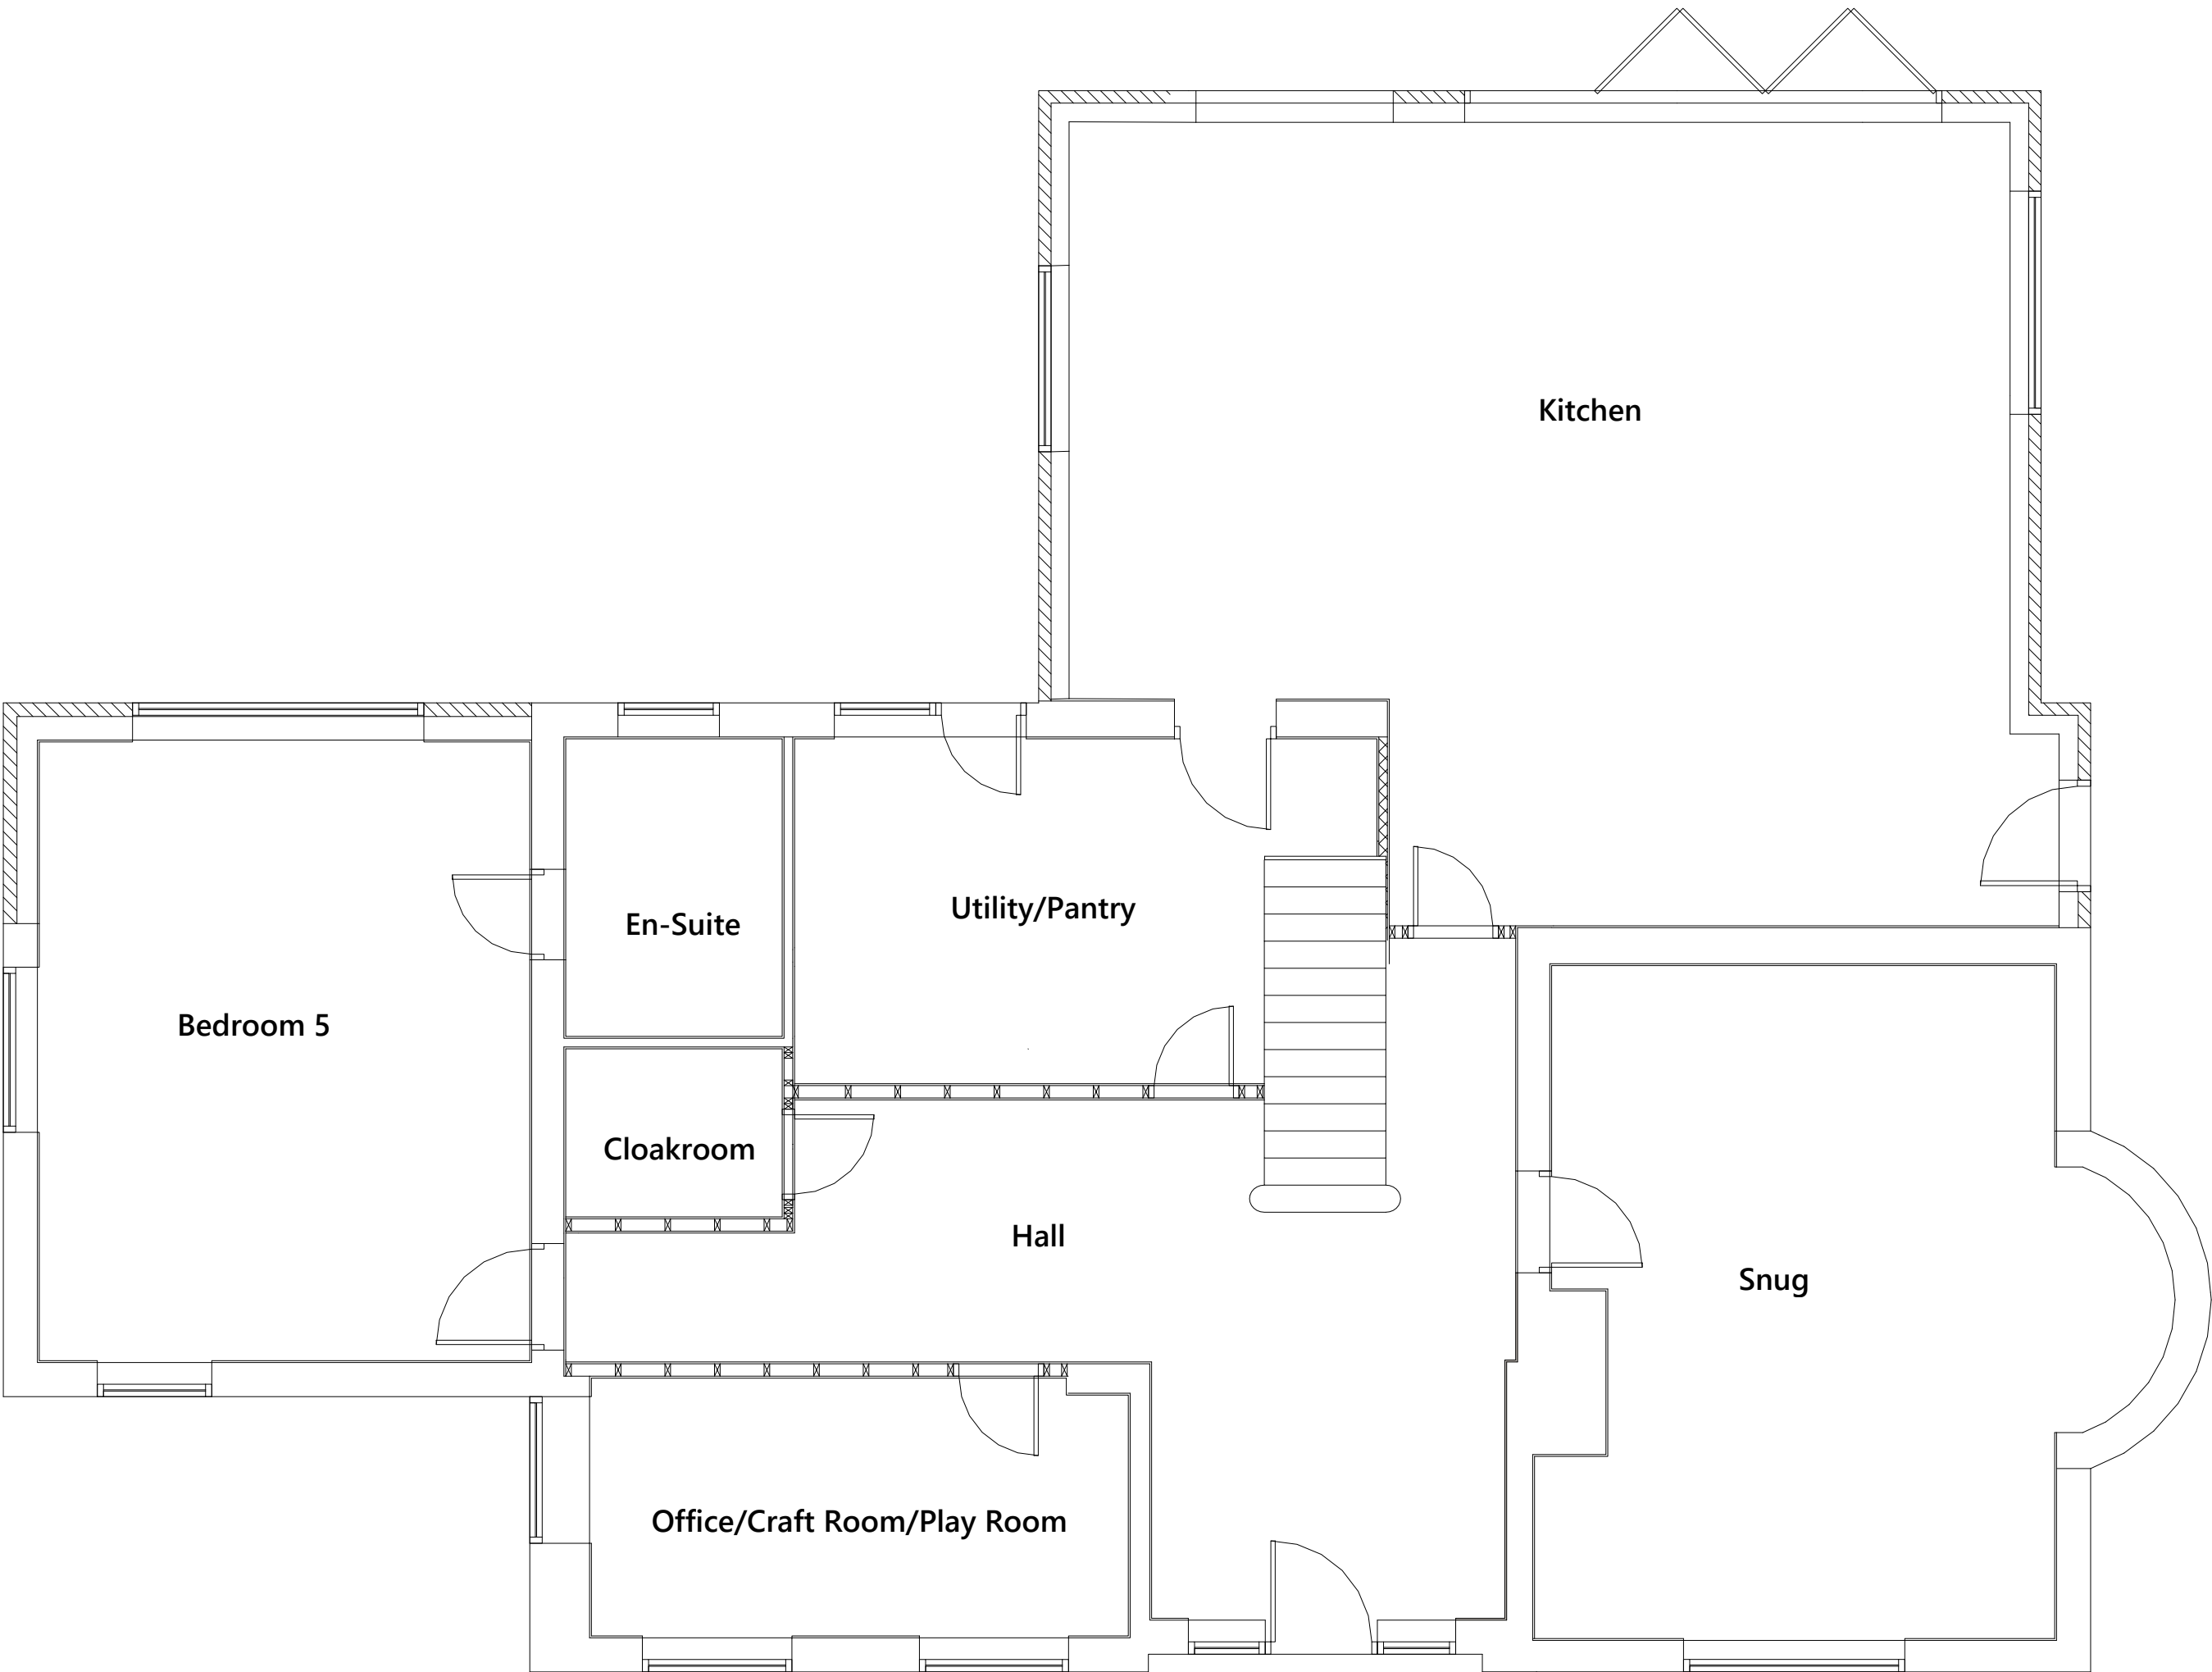

Ground Floor
Scale: 1:50

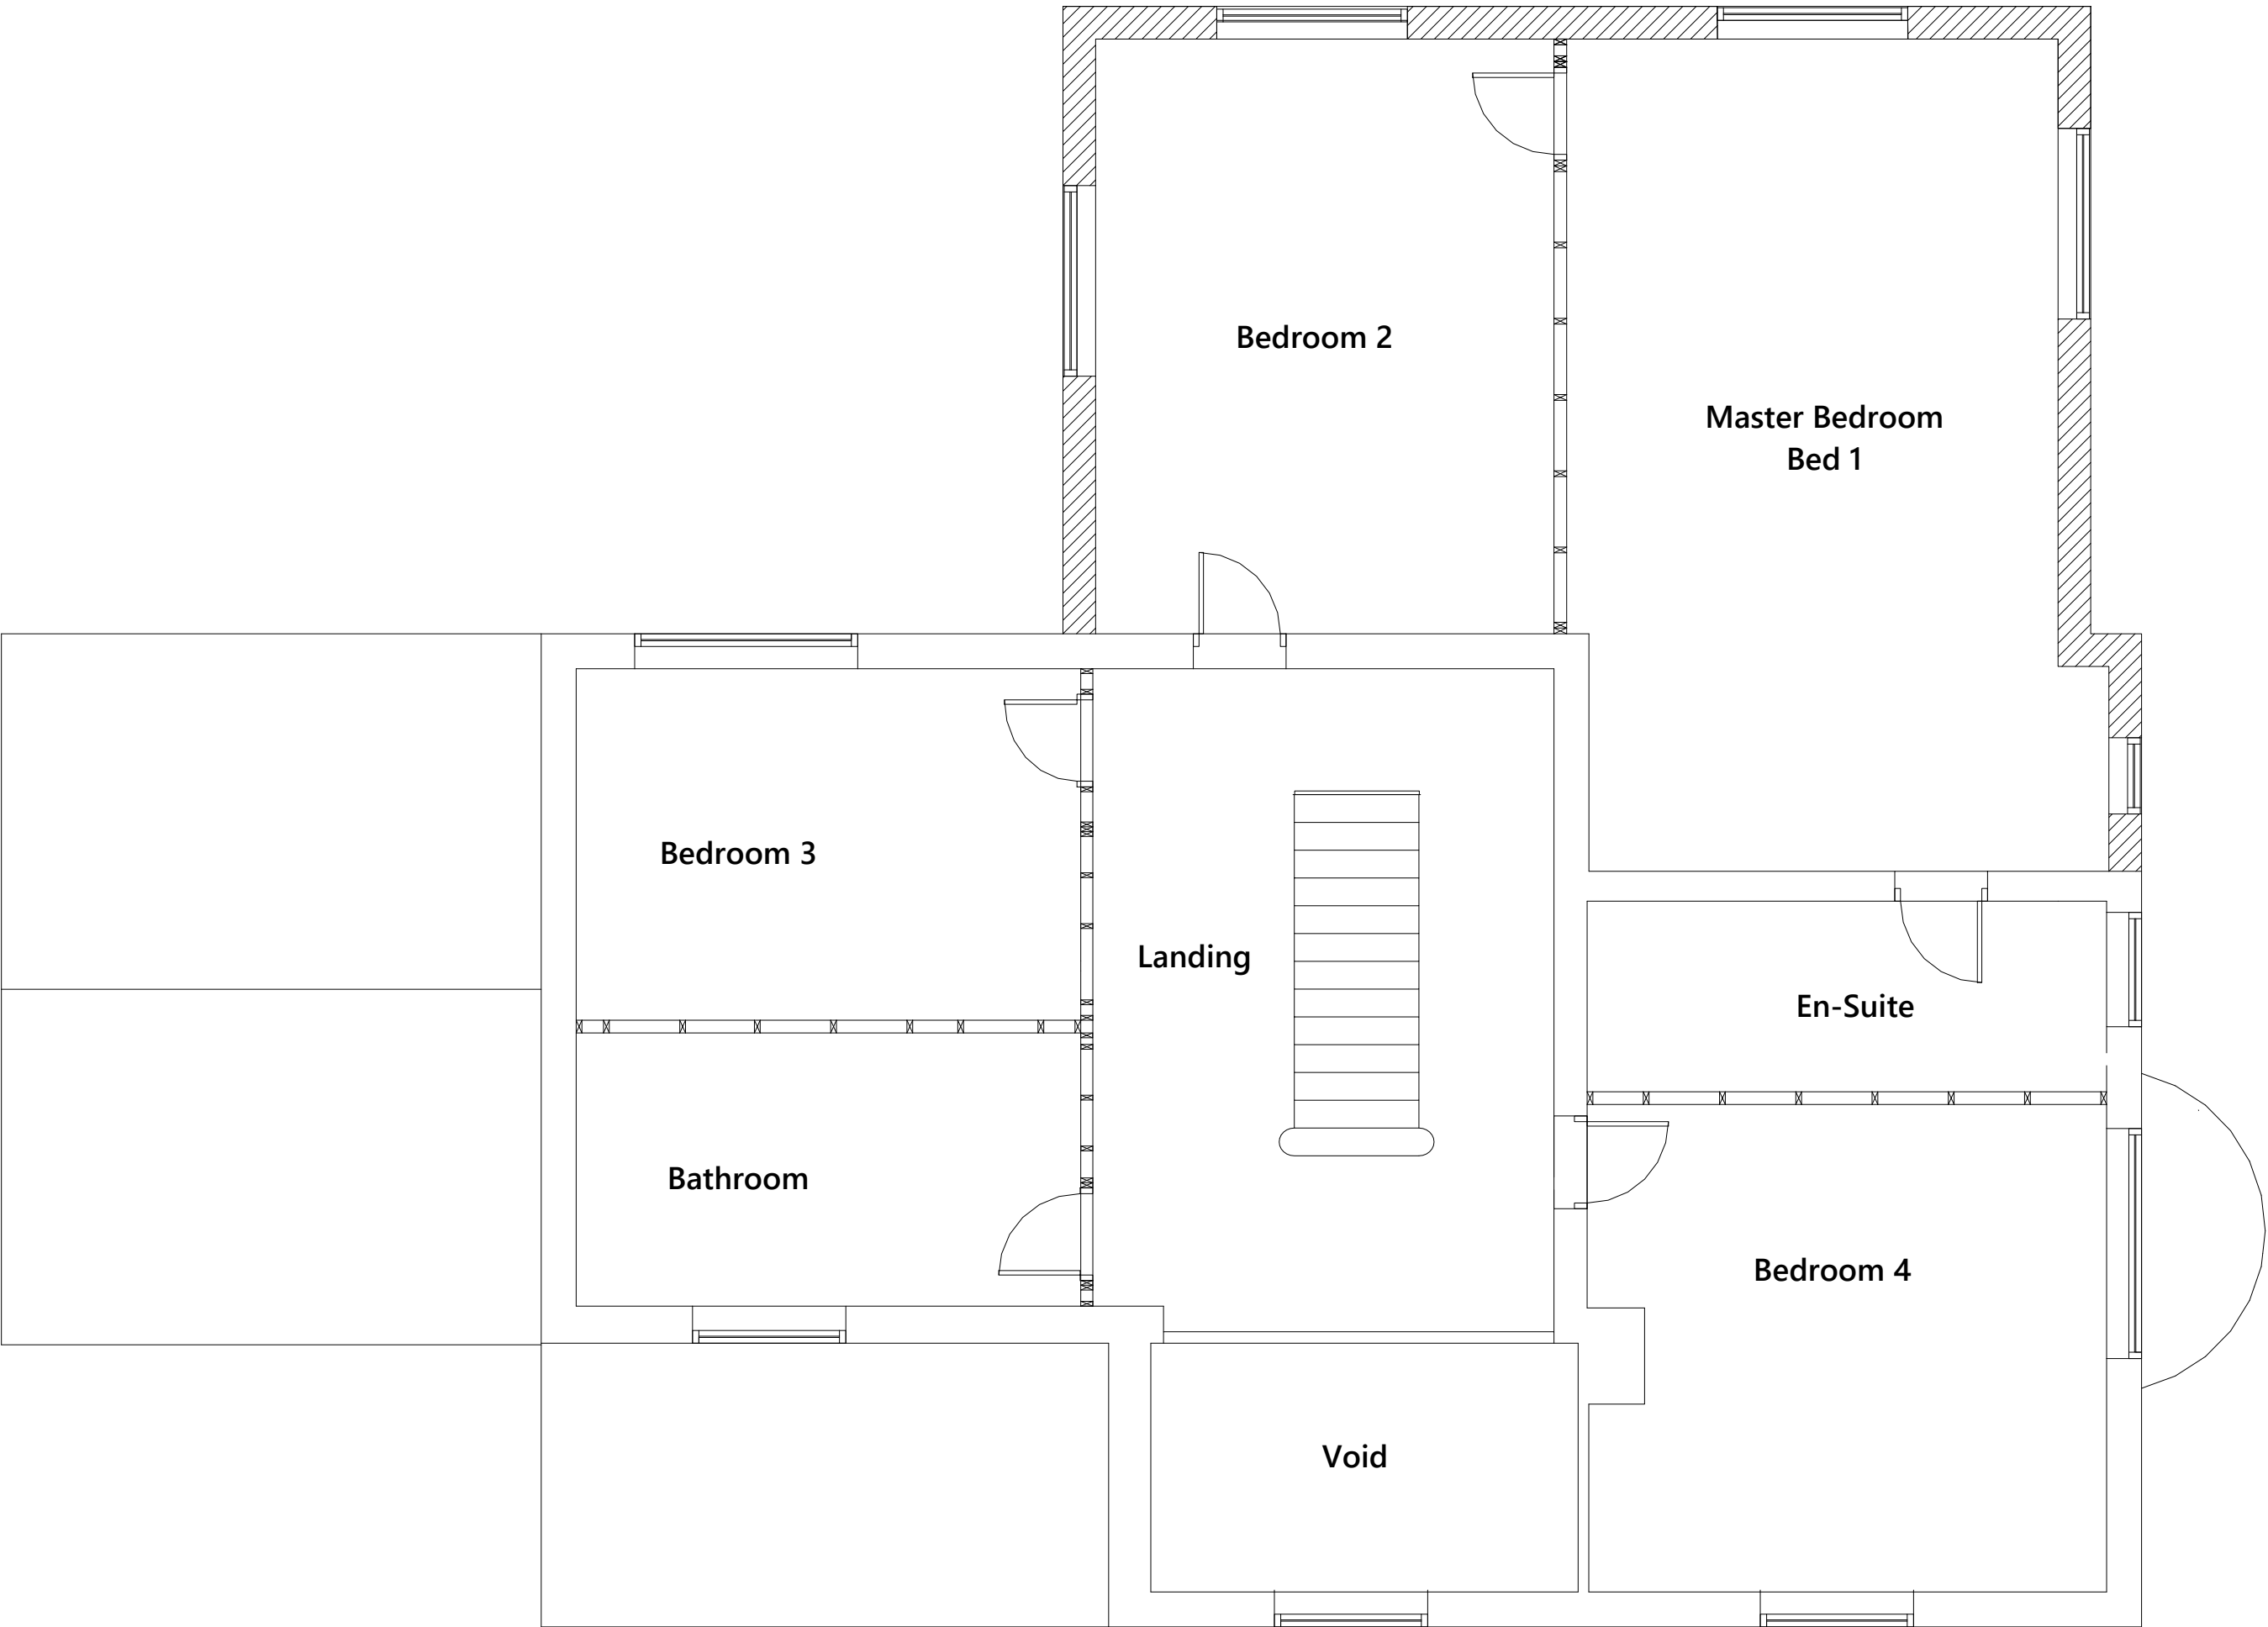

First Floor
Scale: 1:50




Front Elevation
Scale: 1:100



Left Elevation
Scale: 1:100




Rear Elevation
Scale: 1:100

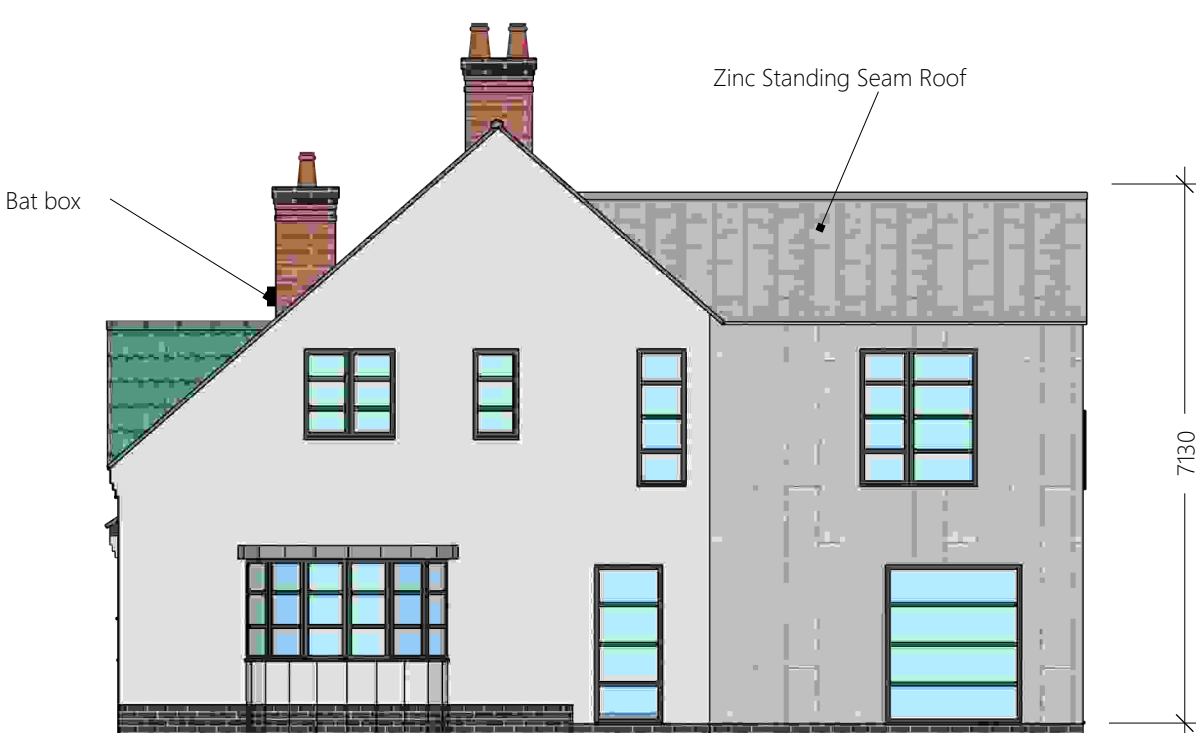

Right Elevation
Scale: 1:100

- Rev:
- A 20-12-2024 House external wall colour amended to match the existing.
 - B 22-08-2025 Drawing Up Dated.
 - C 03-10-2025 Drawing Up Dated.

Do not scale off this drawing, use written dimensions only. Print to the correct size shown in the title block.
This drawing is colour coded should be read in conjunction with all other relevant drawings and specifications.
Responsibility cannot be accepted for alteration and/or deviation from this design without prior acknowledgment of simplydesignsolutions.
All levels and dimensions to be checked on site, all level and dimensional discrepancies are to be brought to the immediate attention of simplydesignsolutions.

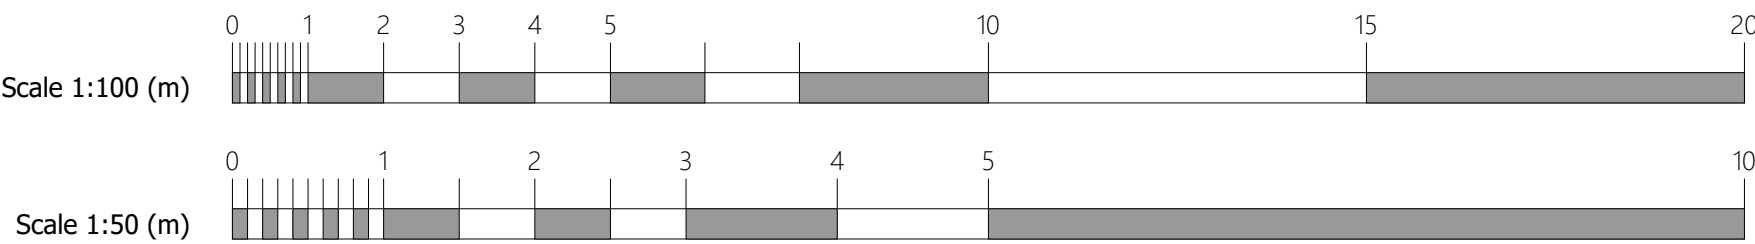

simplydesignsolutions


info@simplydesignsolutions.co.uk
Loughborough: 07906 869069
Nuneaton: Tel: 02476 326365 Mobile: 07717 416405

Date: 03-10-2025 Drawn: RG Checked: -

Mr N Flint Job Ref: 24707


Lyndale, Lindridge Lane, Desford, LE9 9GN.

Dwg No: 02 Rev No: C Scale: As Shown Size: A1

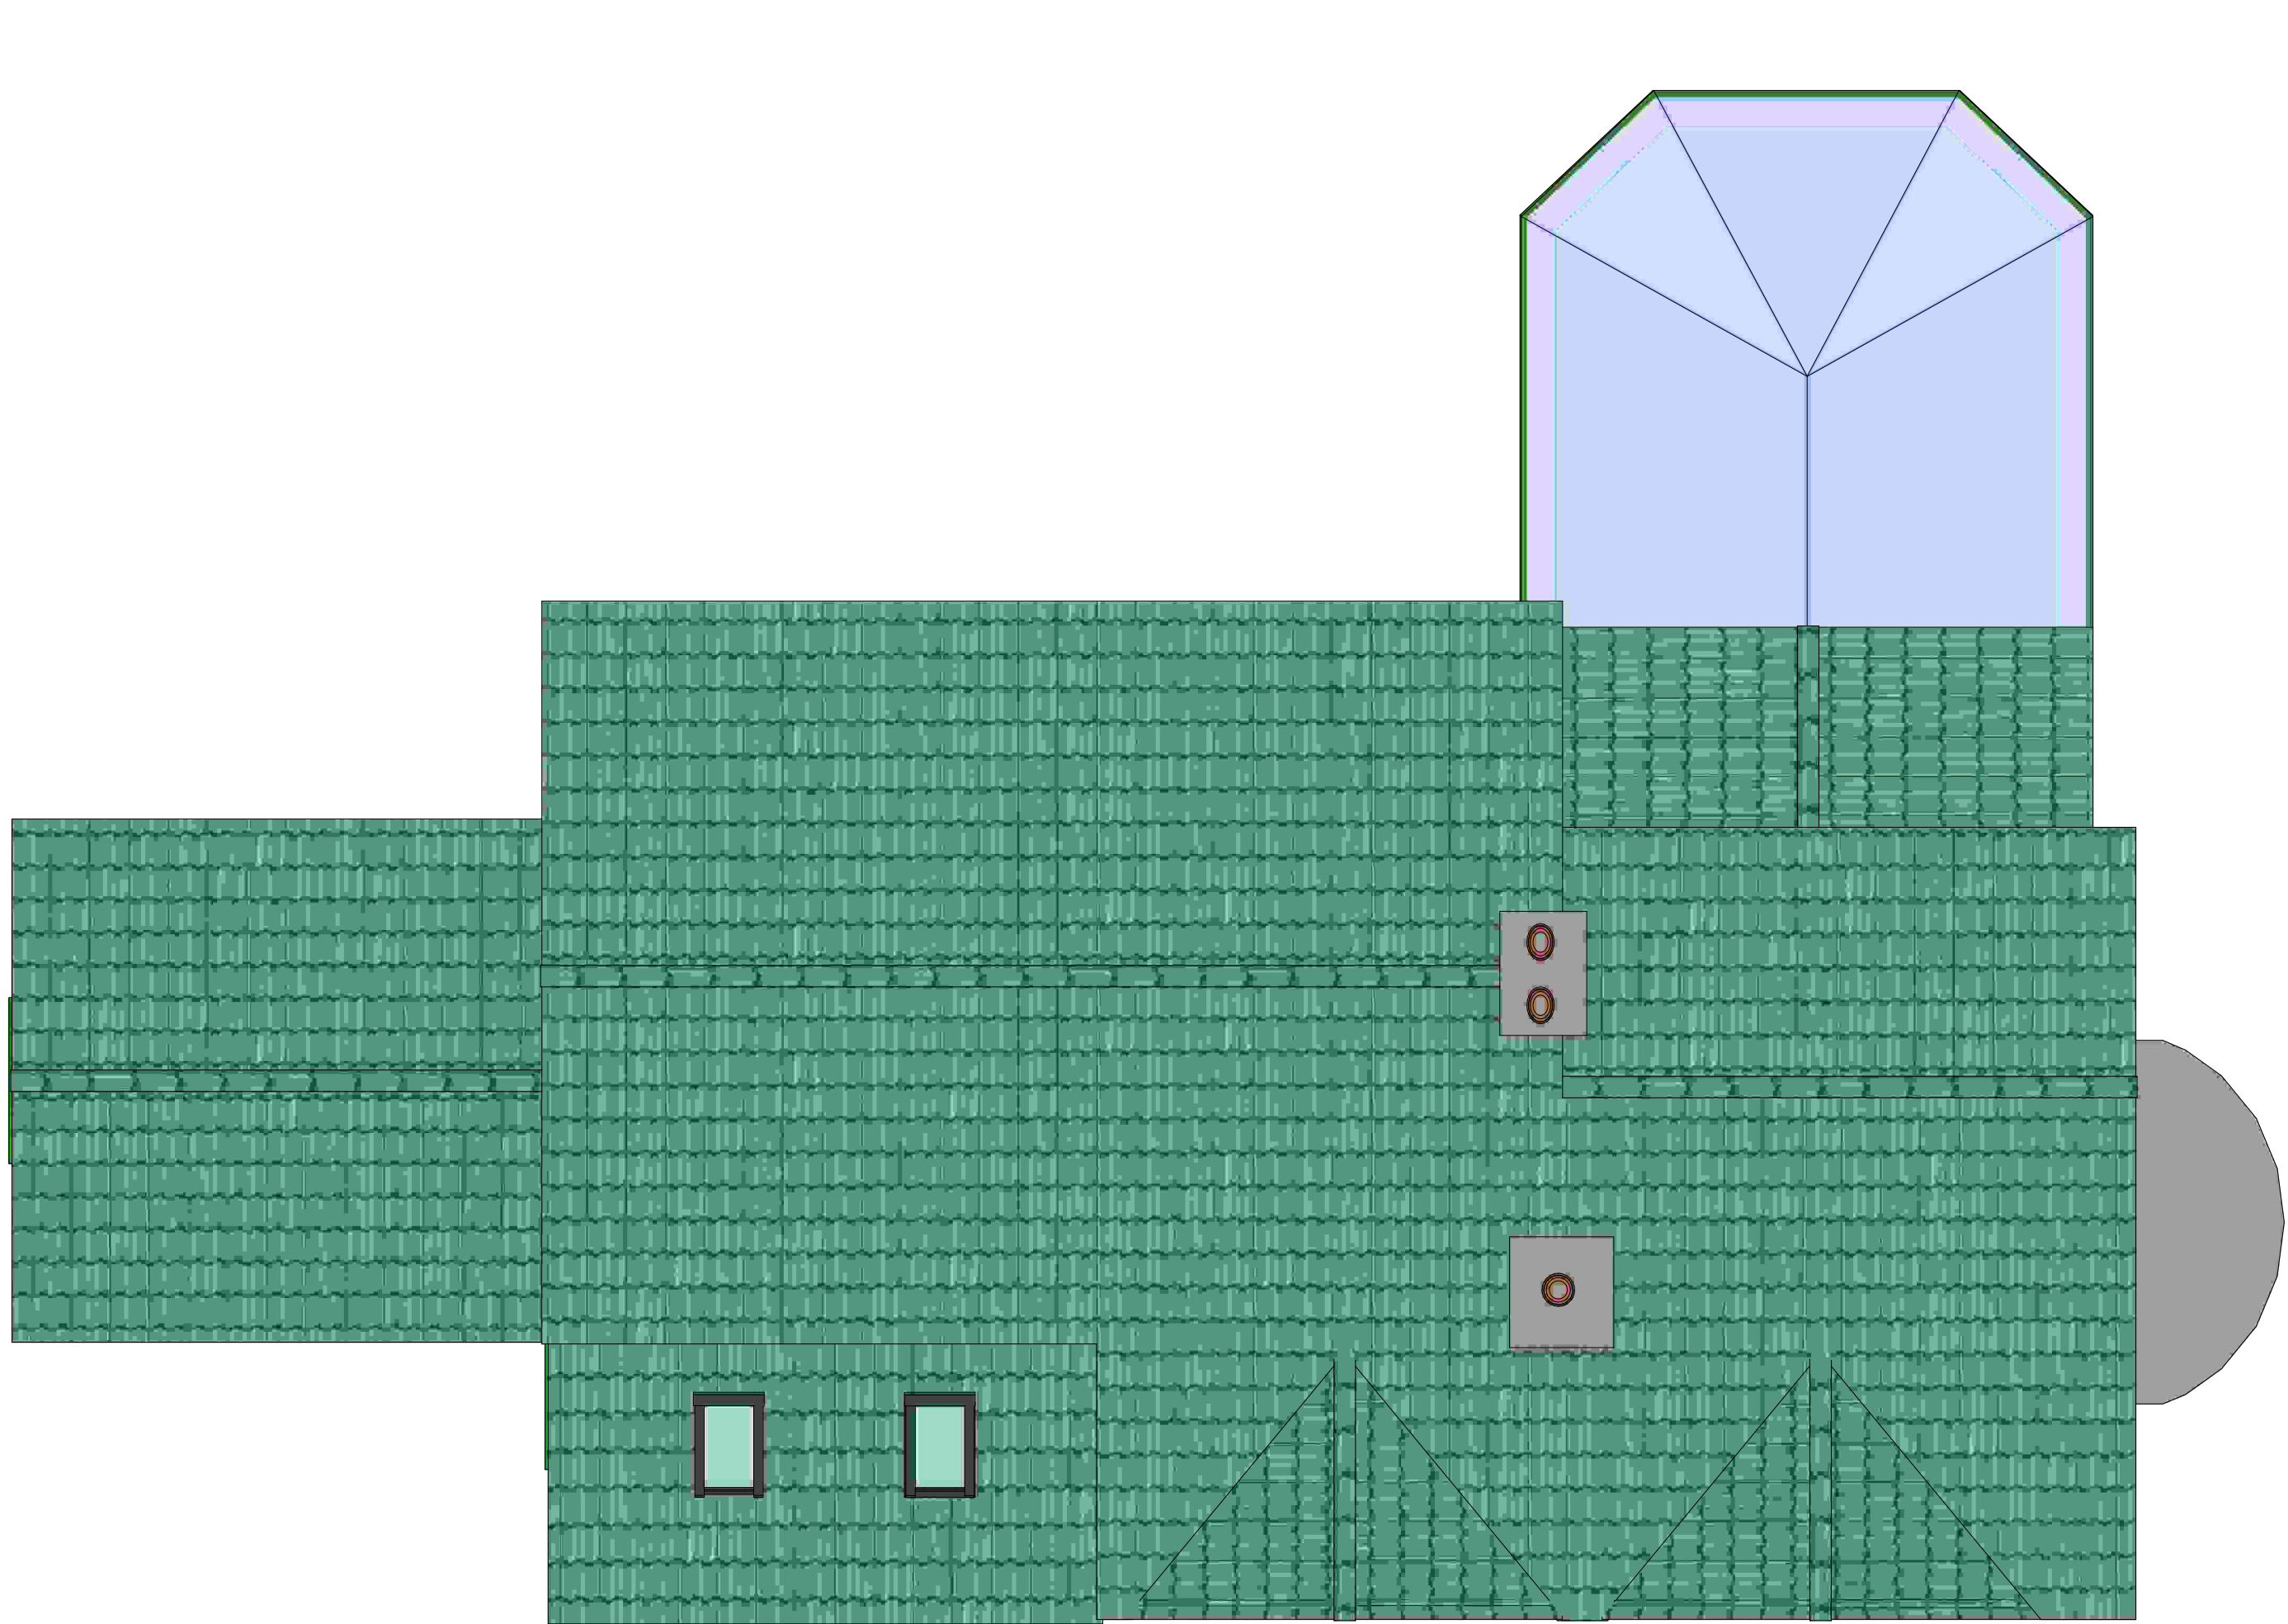


Existing Roof Plan

Scale: 1:50

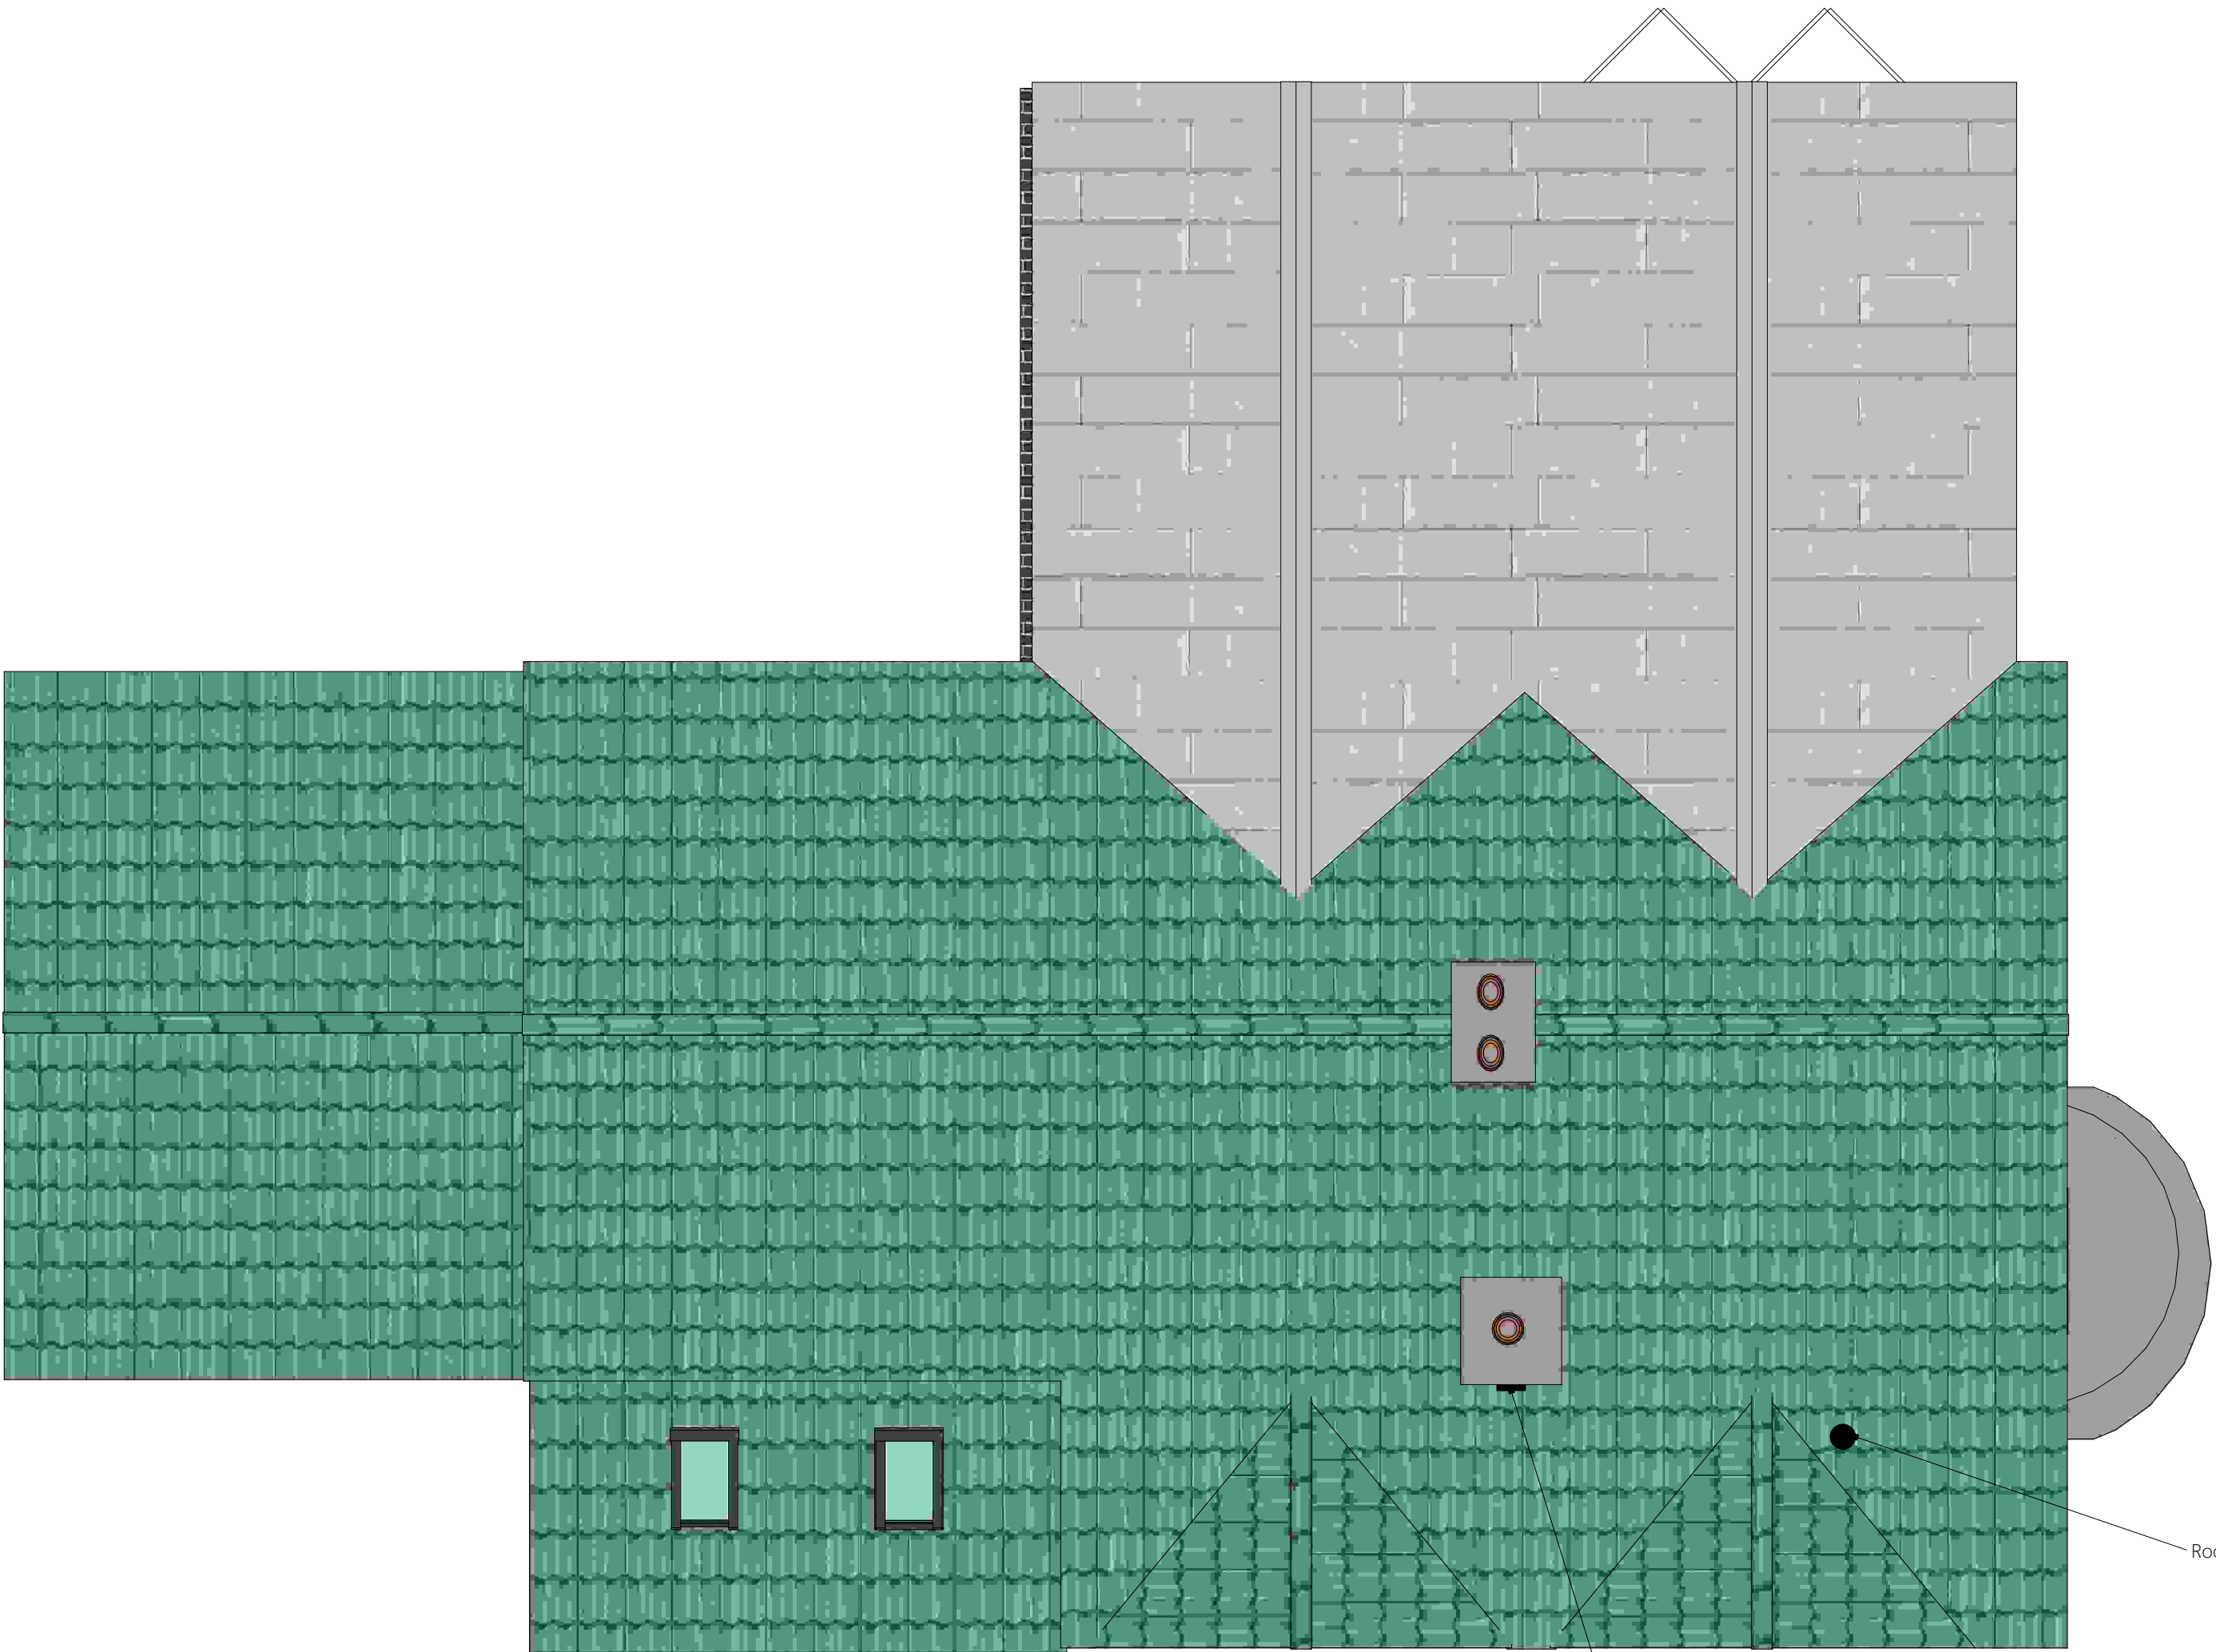

Proposed Roof Plan

Scale: 1:50

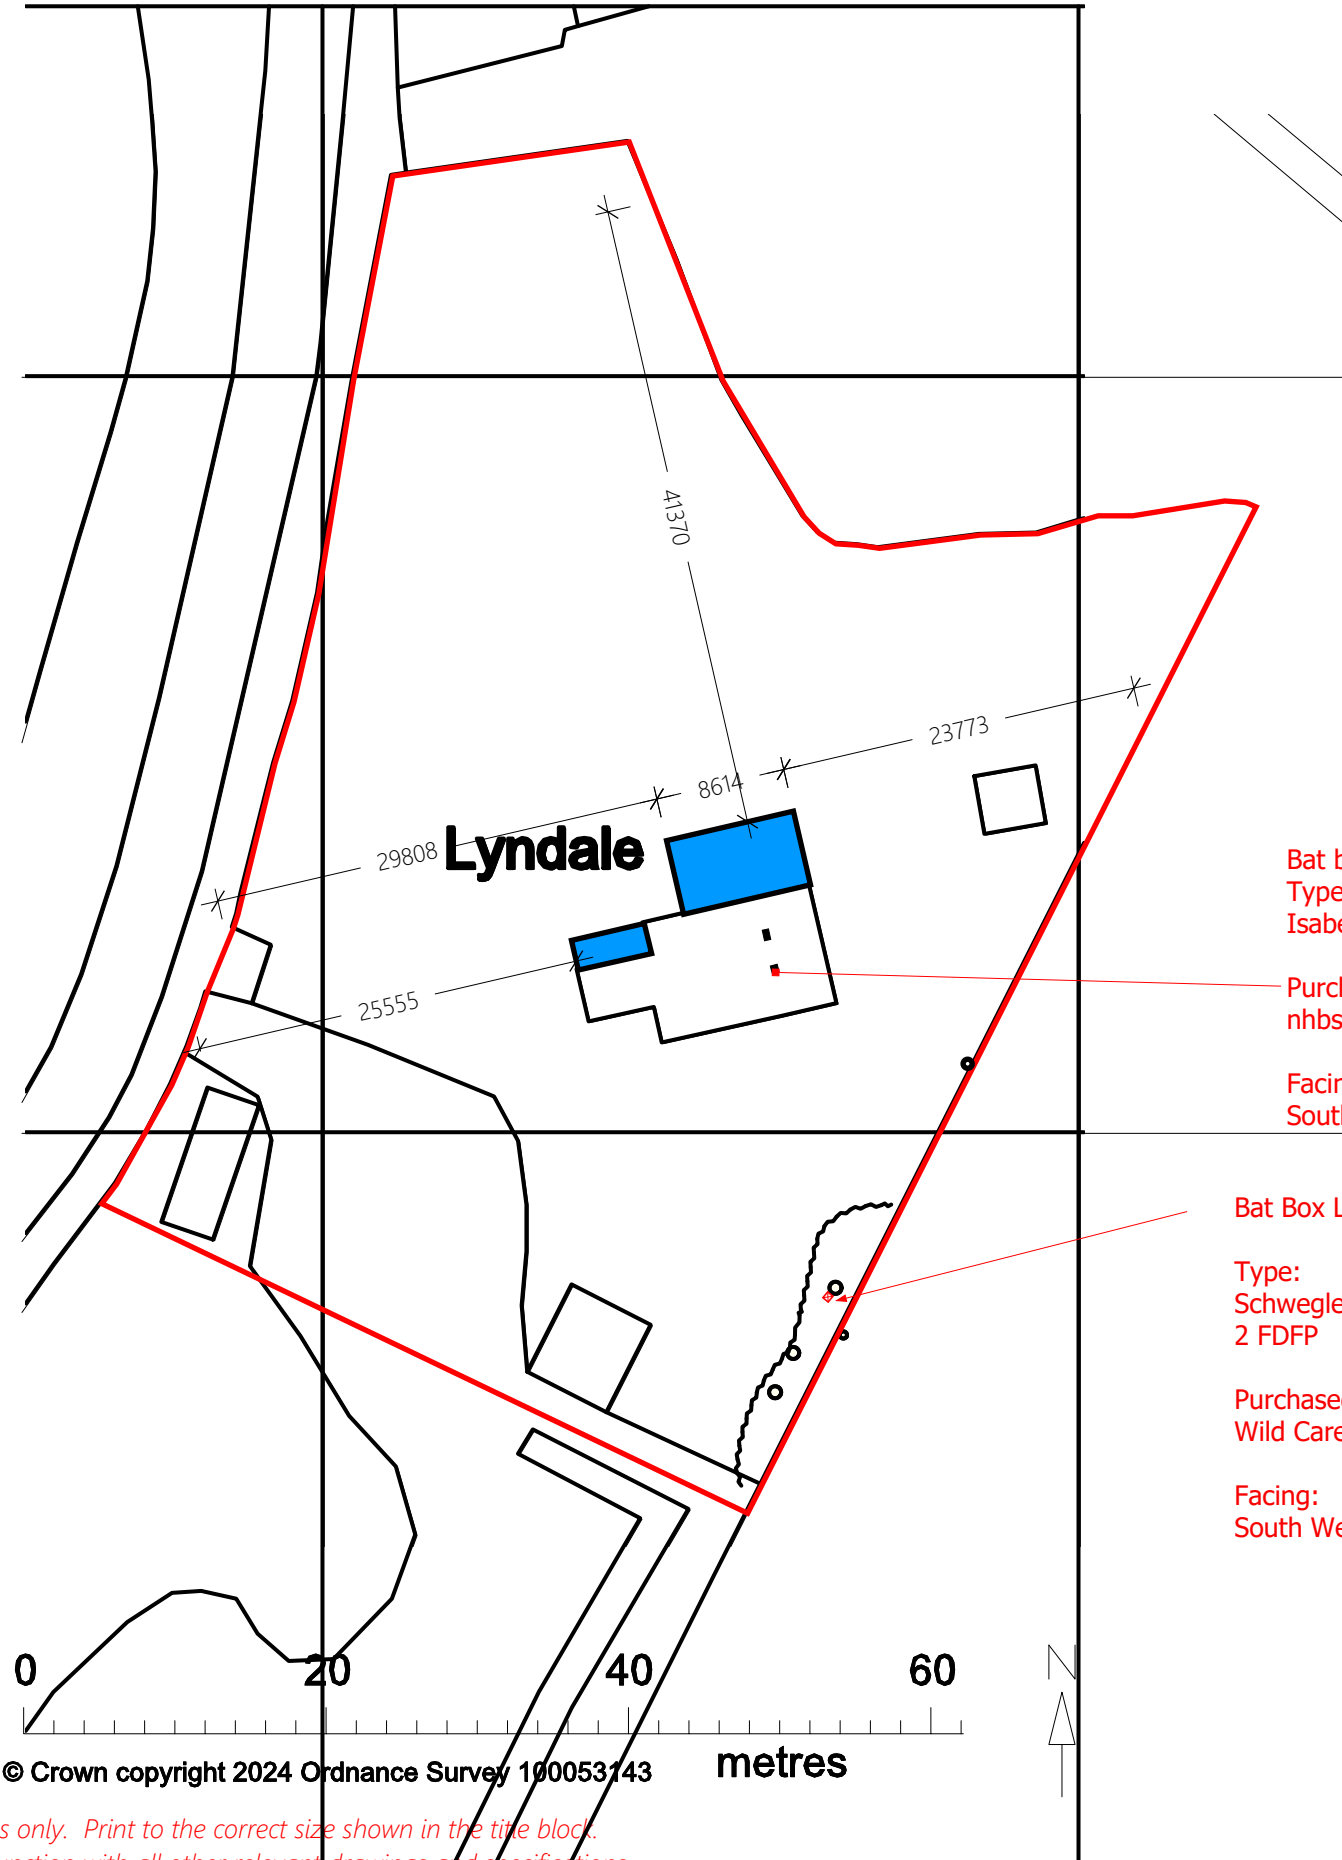


Block Plan

Scale: 1:500

Key:



Site Boundary

 

Proposed Extension

Bat box located here
Type:
Isabella


Purchased From:
nhbs (EU)

Facing:
South East

Bat Box Located Here
Type:
Schwegler 45/2F
2 FDFP

Purchased From:
Wild Care.co.uk

Facing:
South West

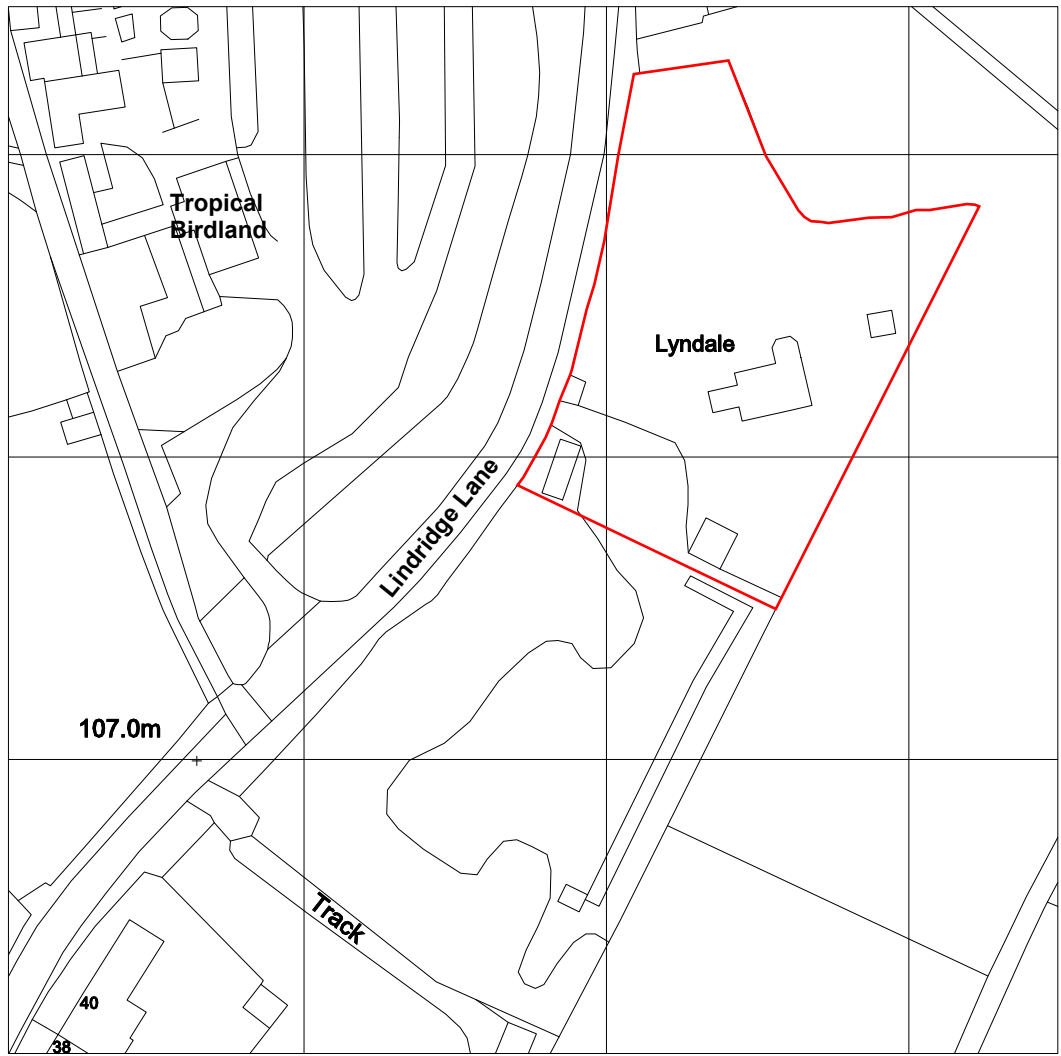

Location Plan

Scale: 1:1250



simply**design**solutions

info@simplydesignsolutions.co.uk

Loughborough:
Nuneaton:

Tel: 02476 326365

Mobile: 07906 869069
Mobile: 07717 416405

Date: 03/10/2025

Drawn: RG

Checked: -

Mr N Flint

Job Ref: 24707

Lyndale, Lindridge Lane, Desford, LE9 9GN.

Dwg No: 03

Rev No: B

Scale: ^{As}
Shown

Size: A1

Do not scale off this drawing, use written dimensions only. Print to the correct size shown in the title block.
This drawing is colour coded should be read in conjunction with all other relevant drawings and specifications.
Responsibility cannot be accepted for alteration and/or deviation from this design without prior acknowledgment of simplydesignsolutions.
All levels and dimensions to be checked on site, all level and dimensional discrepancies are to be brought to the immediate attention of simplydesignsolutions.