



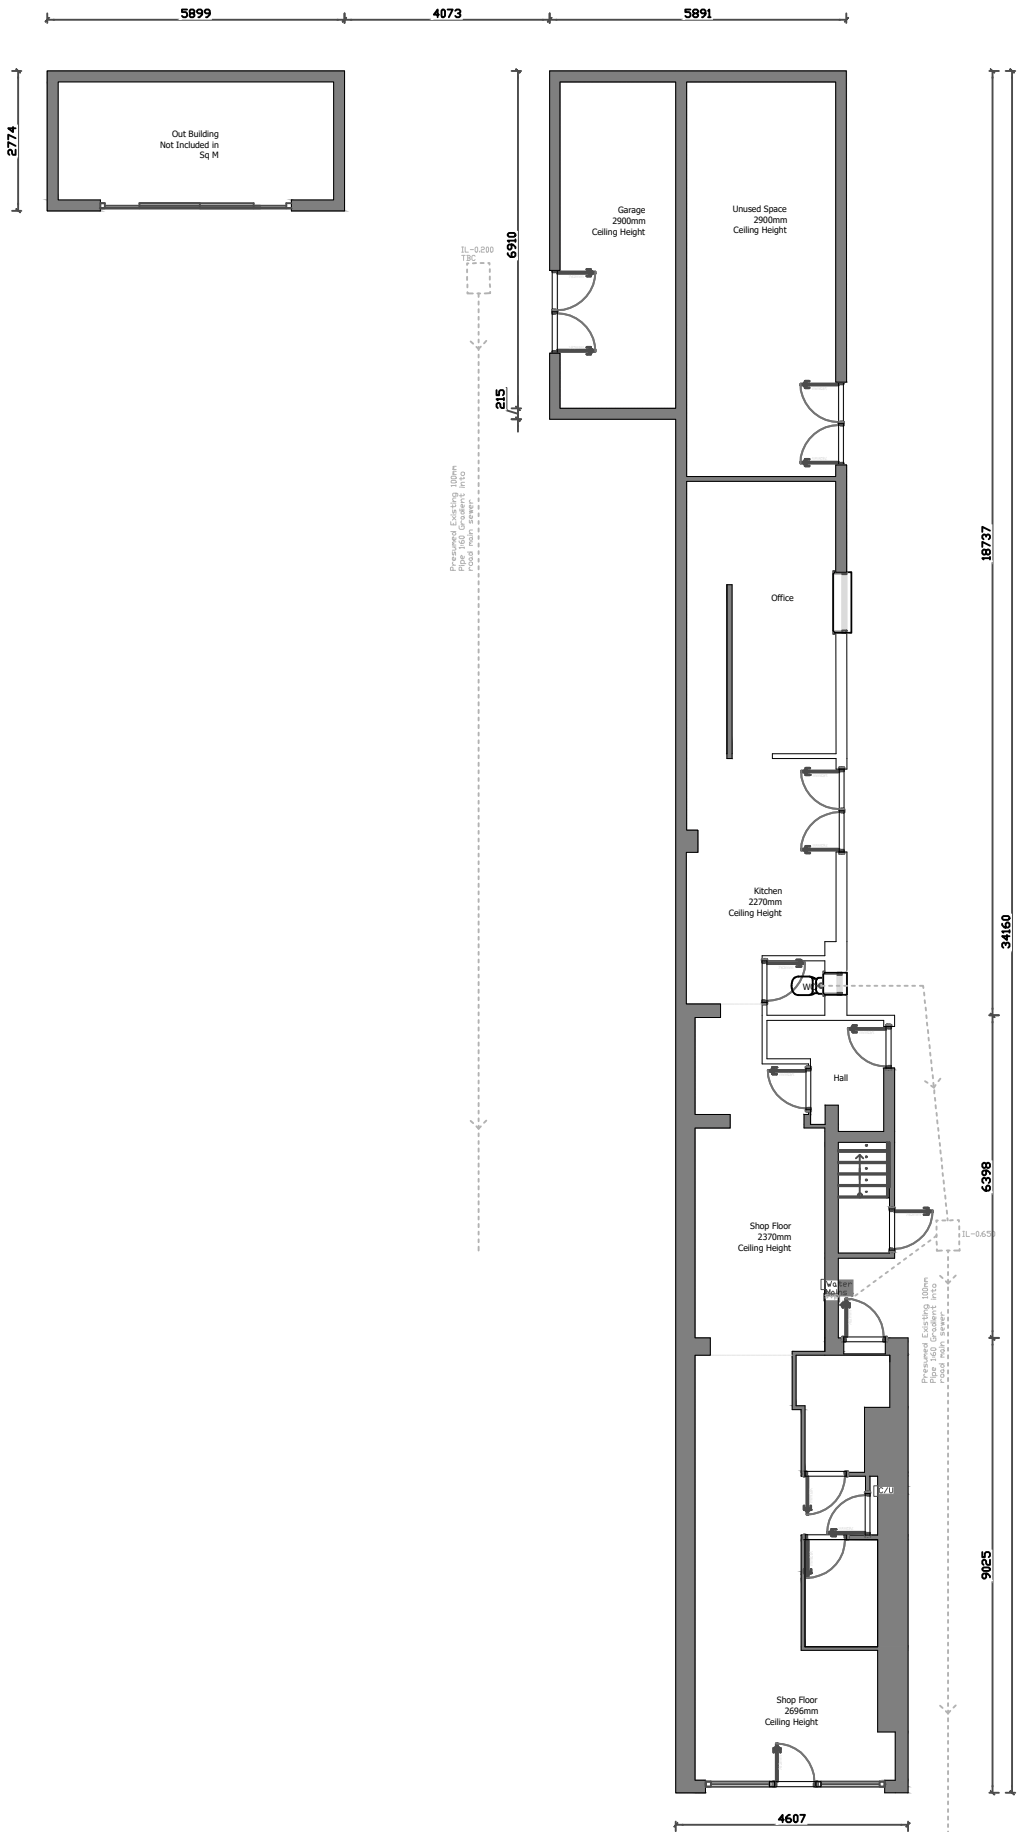


GROUND FLOOR PLAN

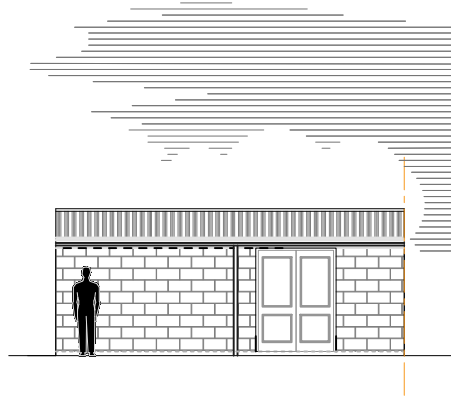


FRONT ELEVATION REAR ELEVATION




SIDE ELEVATION

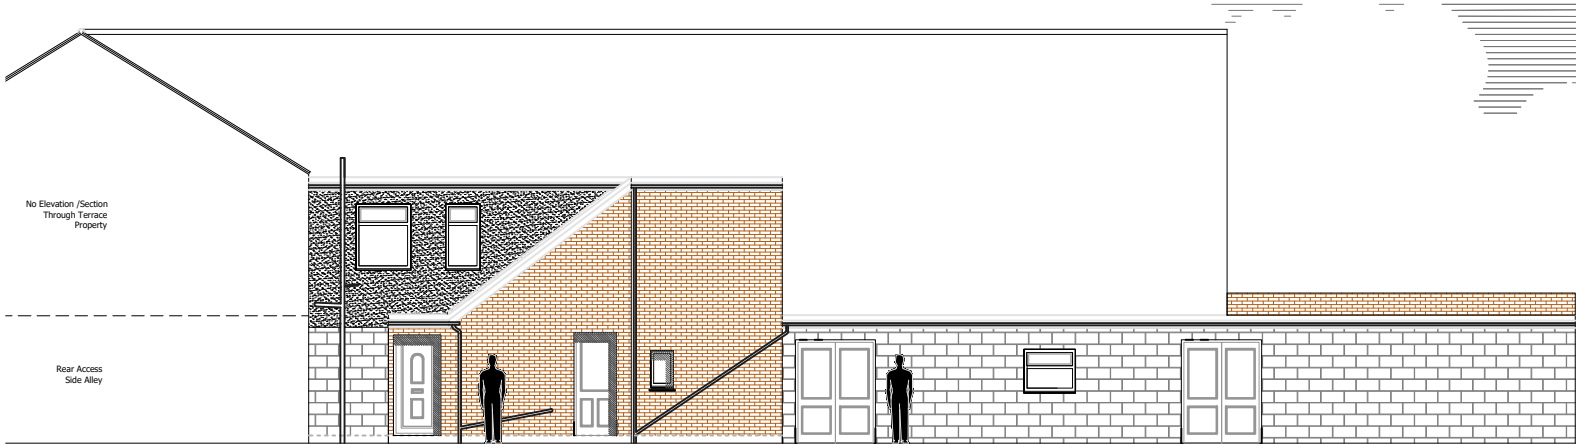

SIDE ELEVATION

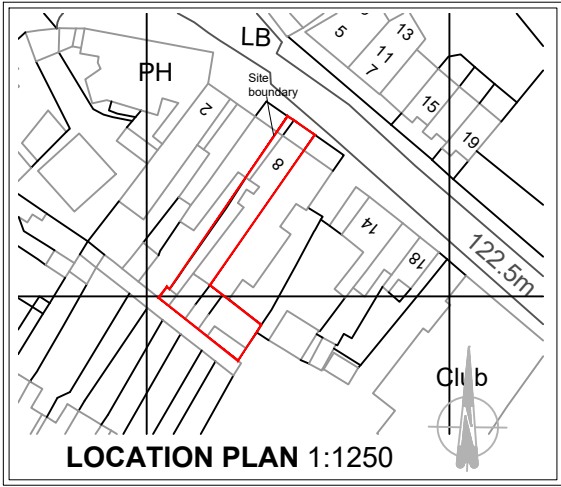

LOCATION PLAN 1:1250

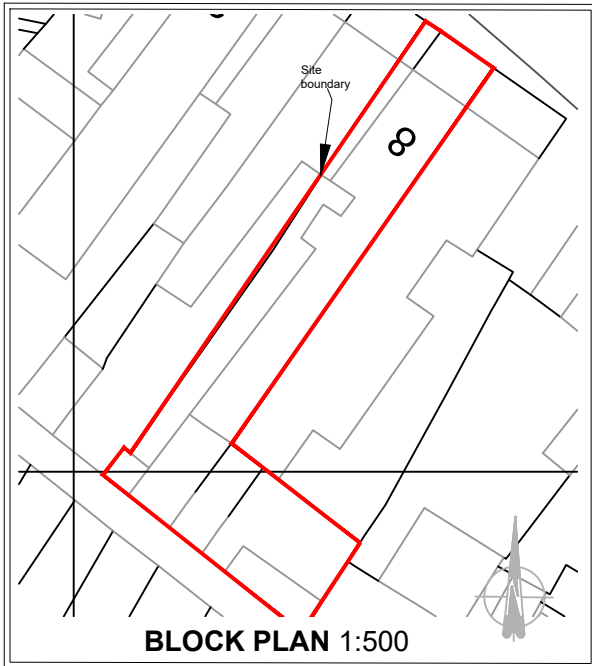

BLOCK PLAN 1:500

Produced on 14 March 2024 from the Ordnance Survey National Geographic Database
This map shows the area bounded by 444384 296743,444526 296743,444526 296885,444384 296885,444384 296743
Reproduction in whole or part is prohibited without the prior permission of Ordnance Survey.
Crown copyright and database rights 2024 OS 100054125. Supplied by copla ltd

Client submission 26.03.2024
**AS EXISTING
PLAN & ELEVATIONS**

CLIENT:
Kathryn Gear (ktgear@hotmail.co.uk)
CS Building Services

JOB DESCRIPTION:
PROPOSED 3no Apartments (Change of use
Class M - Prior Approval)
8 Chapel Street
Barwell, Leicester, LE9 8DD

SCALE 1:150 @ A3 **DATE** 22.03.2024

DRAWN BY JTC **DRAWING No:** 001

ALL DIMENSIONS TO BE CHECKED ON SITE BEFORE CONSTRUCTION.
ANY DISCREPANCIES TO BE DISCUSSED AND AGREED WITH JC PRIOR TO PROCEEDING.

THIS DRAWING IS THE PROPERTY OF JC AND MUST NOT BE COPIED OR REPRODUCED WITHOUT PRIOR WRITTEN CONSENT.

HEALTH AND SAFETY EXECUTIVE (HSE) WILL NEED TO BE NOTIFIED PRIOR TO COMMENCEMENT OF THE PROJECT.

EXISTING INTERNAL FLOOR AREA		
GROUND	122.22m ²	1315.57sq.ft
FIRST	N/A	N/A
TOTAL	122.22m ²	1315.57sq.ft

