



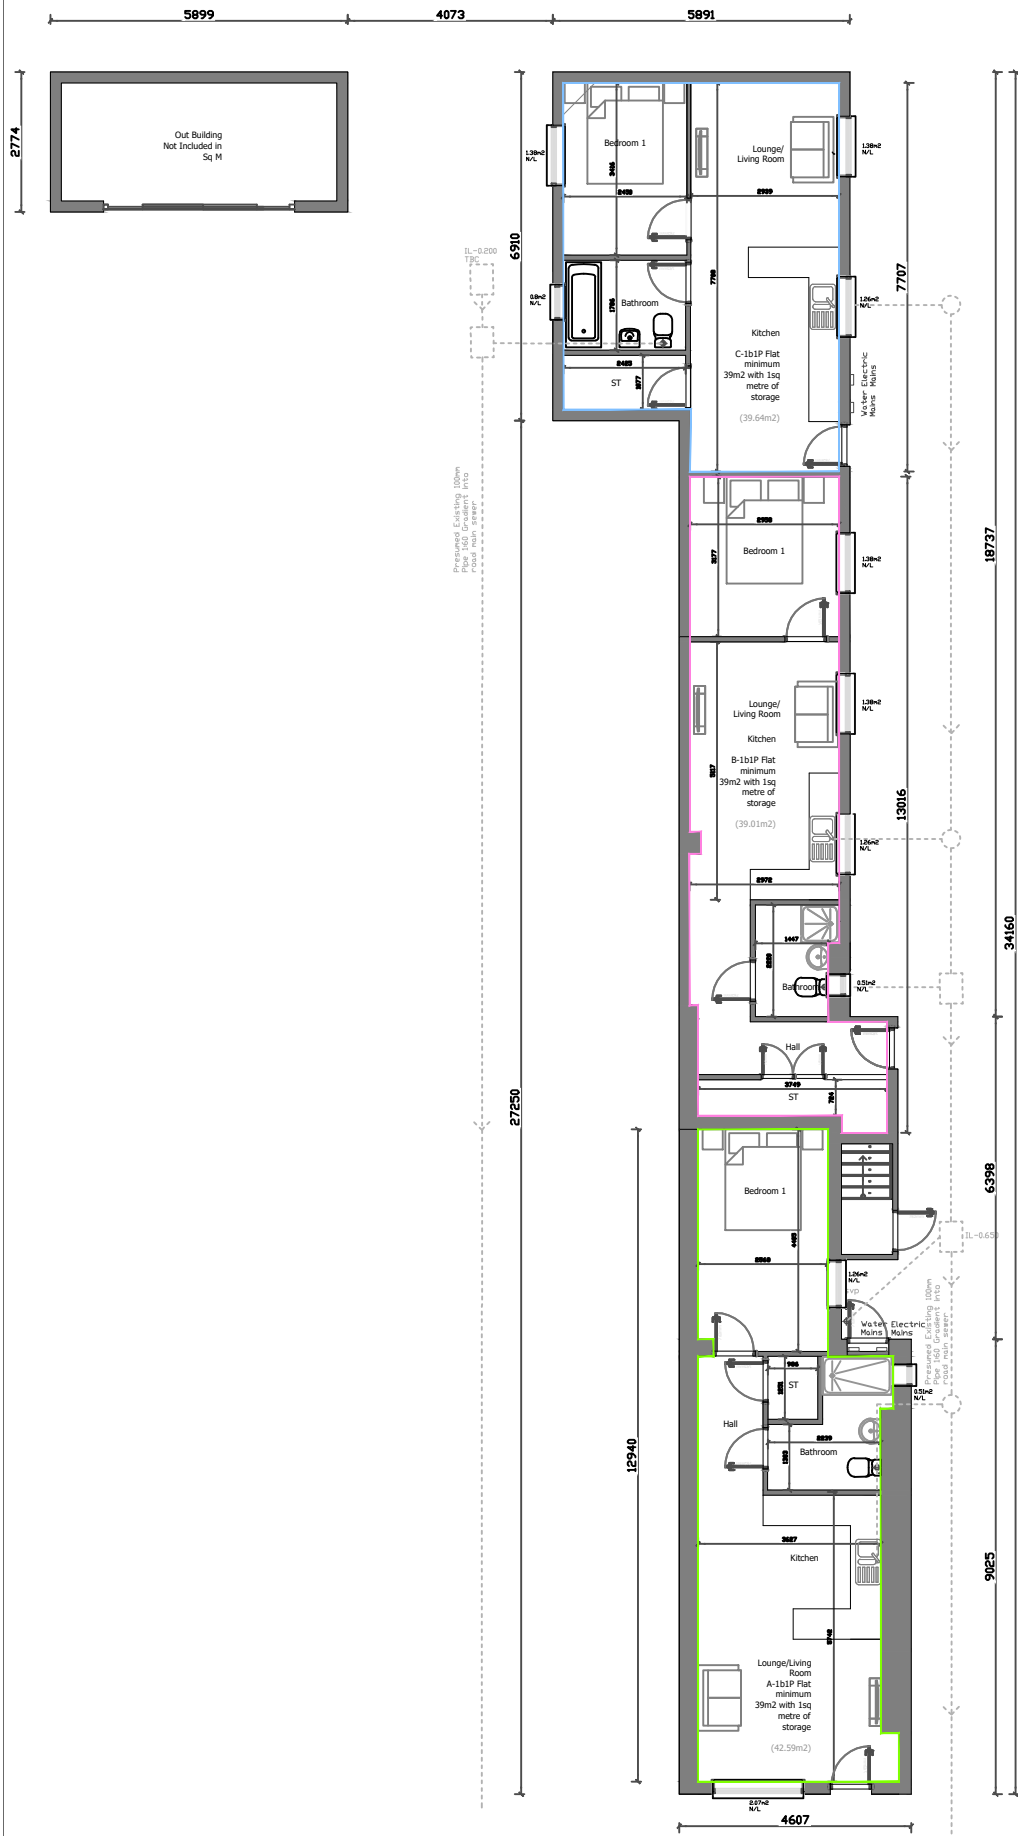


GROUND FLOOR PLAN

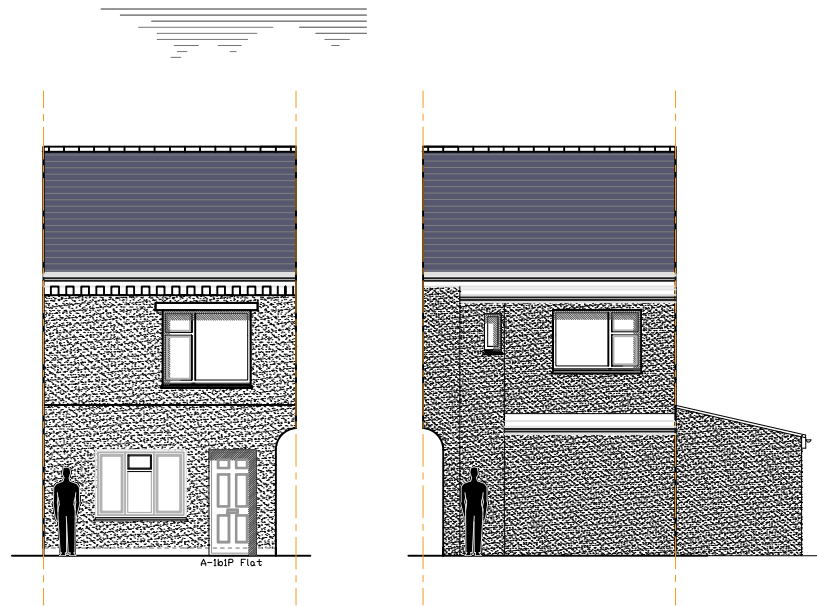


FRONT ELEVATION

REAR ELEVATION


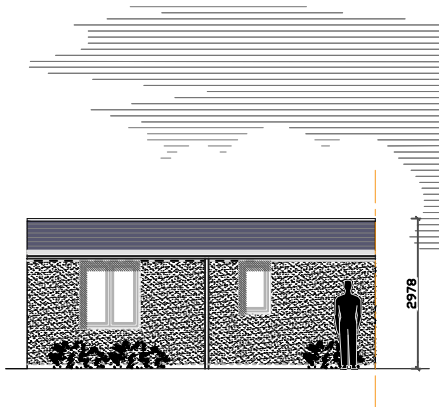


SIDE ELEVATION

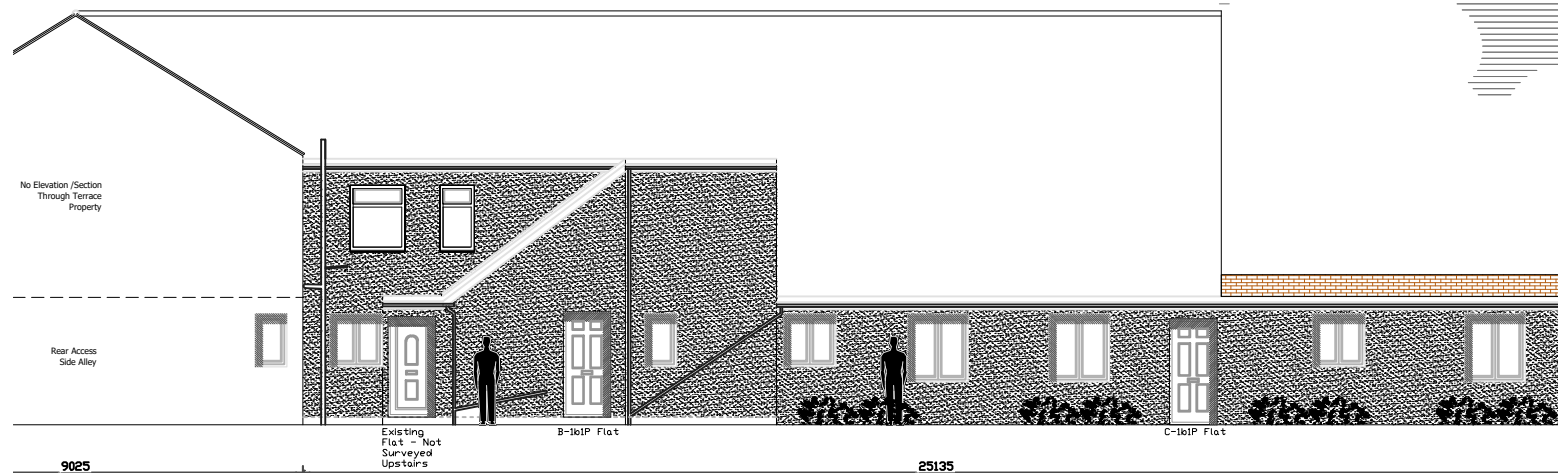

SIDE ELEVATION

APARTMENT A		
GROUND	42.59m²	438.76sq.ft
APARTMENT B		
GROUND	39.01m²	419.90sq.ft
APARTMENT C		
GROUND	39.64m²	394.39sq.ft

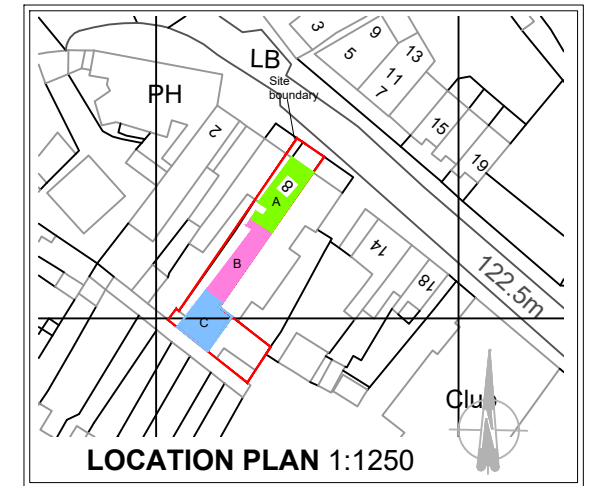 

Produced on 14 March 2024 from the Ordnance Survey National Geographic Database. This map shows the area bounded by 444384 296743,444326 296743,444326 296885,444384 296885,444384 296743. Reproduction in whole or part is prohibited without the prior permission of Ordnance Survey. Crown copyright and database rights 2024 OS 100051125. Supplied by copia ltd

Client submission 26.03.2024
AS PROPOSED PLAN & ELEVATIONS

CLIENT: Kathryn Gear (ktgear@hotmail.co.uk) CS Building Services	
JOB DESCRIPTION: PROPOSED 3no Apartments (Change of use Class M - Prior Approval) 8 Chapel Street Barwell, Leicester, LE9 8DD	
SCALE 1:150 @ A3	DATE 10.02.2024
DRAWN BY JTC	DRAWING No: 002
ALL DIMENSIONS TO BE CHECKED ON SITE BEFORE CONSTRUCTION. ANY DISCREPANCIES TO BE DISCUSSED AND AGREED WITH JC PRIOR TO PROCEEDING.	
THIS DRAWING IS THE PROPERTY OF JC AND MUST NOT BE COPIED OR REPRODUCED WITHOUT PRIOR WRITTEN CONSENT.	
HEALTH AND SAFETY EXECUTIVE (HSE) WILL NEED TO BE NOTIFIED PRIOR TO COMMENCEMENT OF THE PROJECT	

