




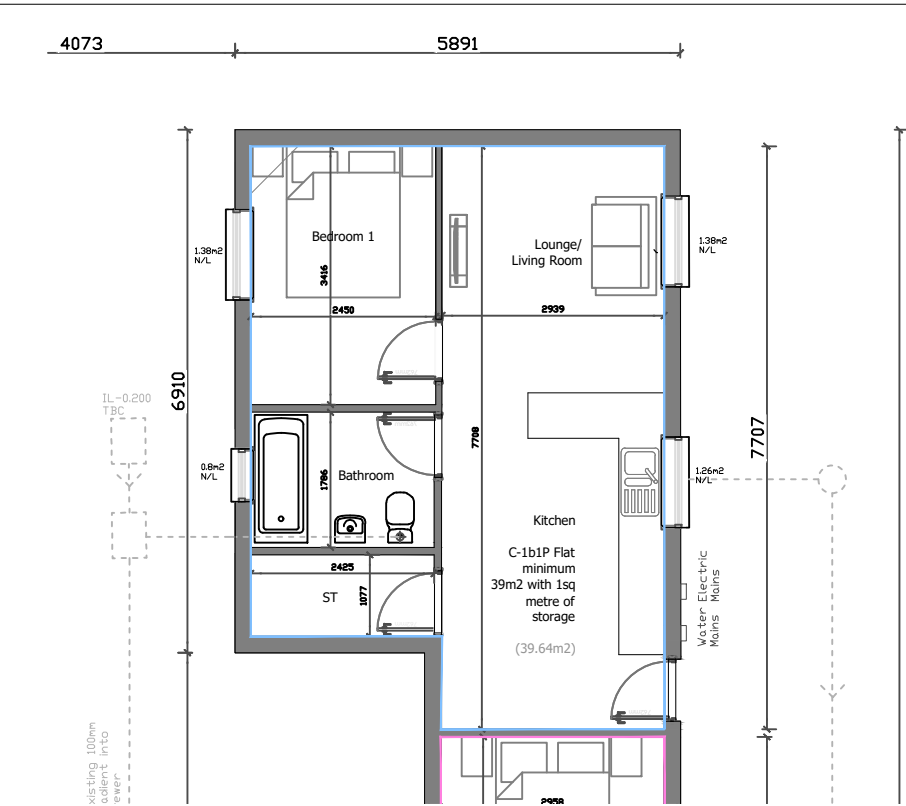


GROUND FLOOR PLAN- APARTMENT C

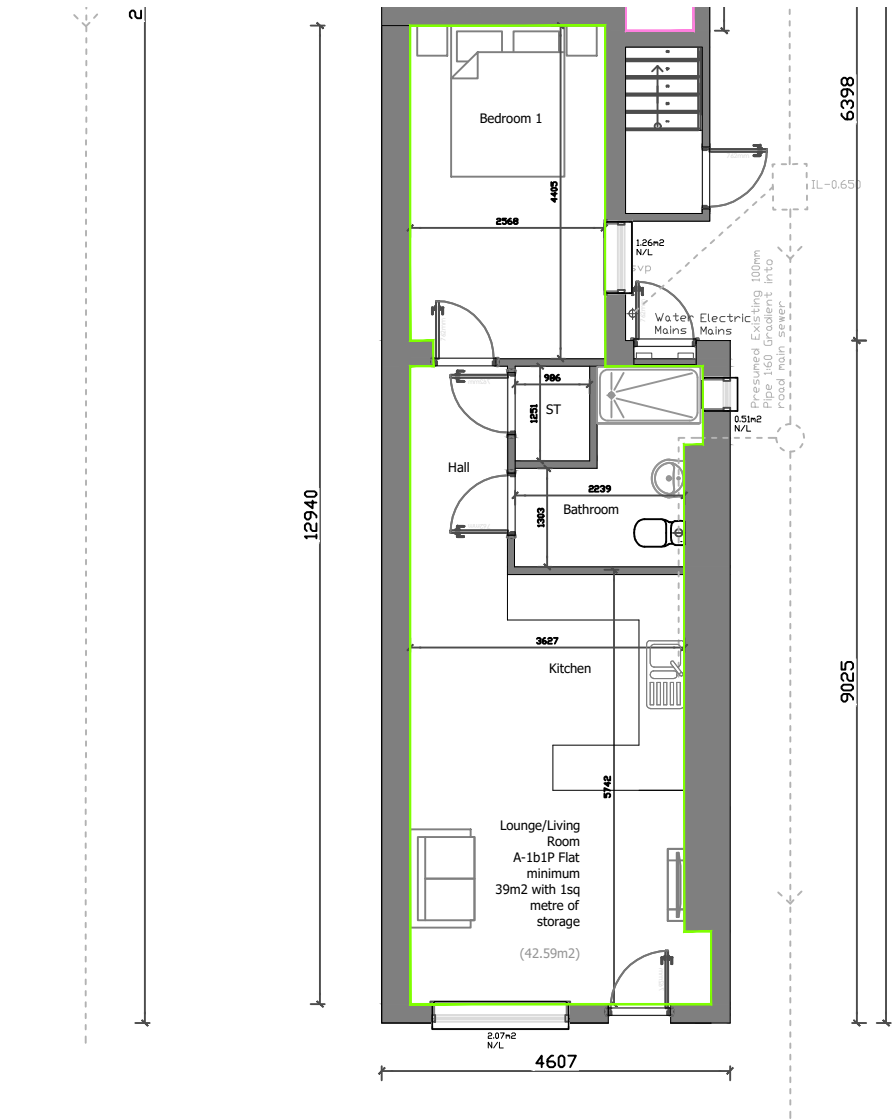

GROUND FLOOR PLAN- APARTMENT A

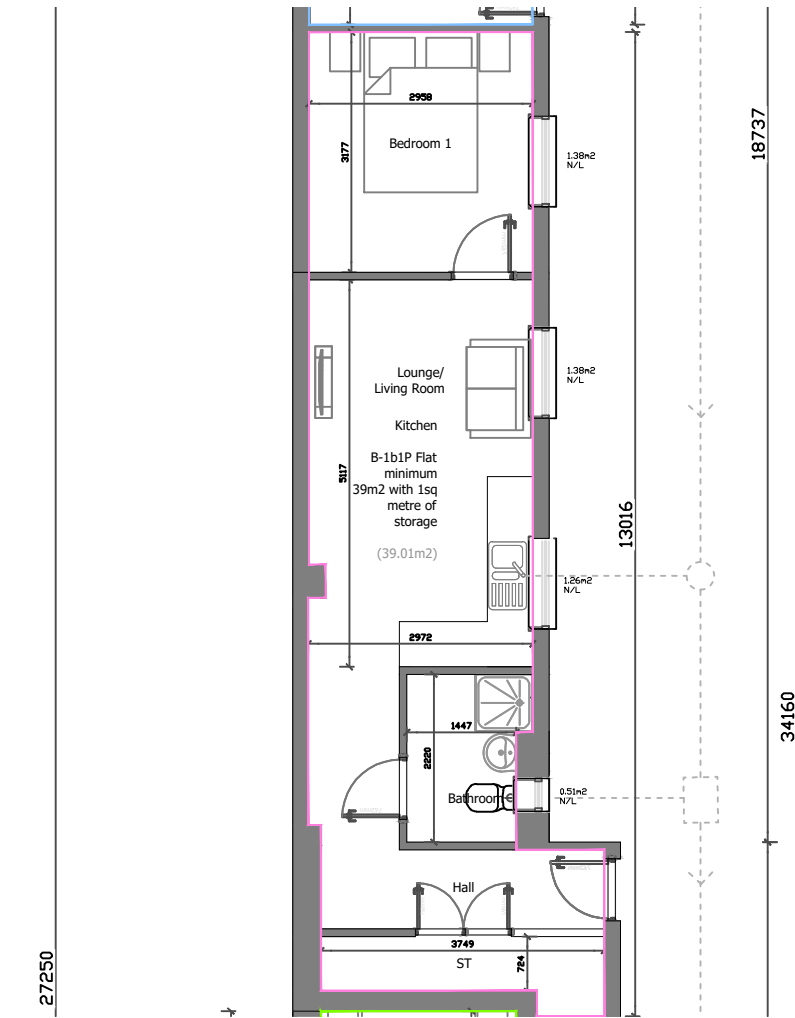

GROUND FLOOR PLAN- APARTMENT B

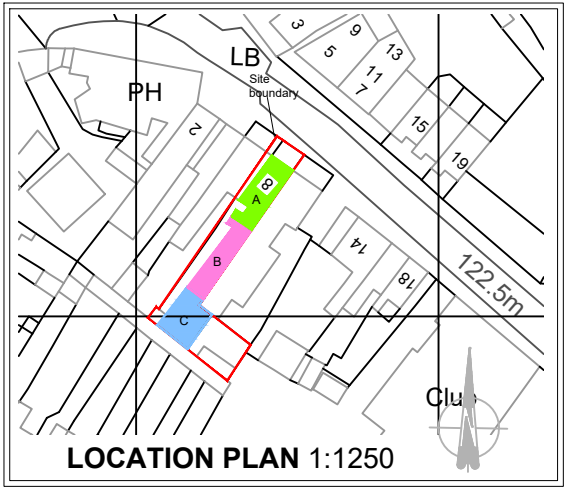

Produced on 14 March 2024 from the Ordnance Survey National Geographic Database. This map shows the area bounded by 444384 296743, 444326 296743, 444326 296885, 444384 296885, 444384 296743. Reproduction in whole or part is prohibited without the prior permission of Ordnance Survey. Crown copyright and database rights 2024 OS 100051125. Supplied by copia ltd

Client submission 26.03.2024

AS PROPOSED PLAN Apartment A,B & C

CLIENT:
Kathryn Gear (ktgear@hotmail.co.uk)
CS Building Services

JOB DESCRIPTION:
PROPOSED 3no Apartments (Change of use
Class M - Prior Approval)
8 Chapel Street
Barwell, Leicester, LE9 8DD

SCALE 1:100 @ A3 **DATE** 10.02.2024

DRAWN BY JTC **DRAWING No:** 003

ALL DIMENSIONS TO BE CHECKED ON SITE BEFORE CONSTRUCTION.
ANY DISCREPANCIES TO BE DISCUSSED AND AGREED WITH JC PRIOR TO
PROCEEDING.

THIS DRAWING IS THE PROPERTY OF JC AND MUST NOT BE COPIED OR
REPRODUCED WITHOUT PRIOR WRITTEN CONSENT.

HEALTH AND SAFETY EXECUTIVE (HSE) WILL NEED TO BE NOTIFIED PRIOR TO
COMMENCEMENT OF THE PROJECT

	APARTMENT A	
GROUND	42.59m ²	438.76sq.ft
	APARTMENT B	
GROUND	39.01m ²	419.90sq.ft
	APARTMENT C	
GROUND	39.64m ²	394.39sq.ft

